


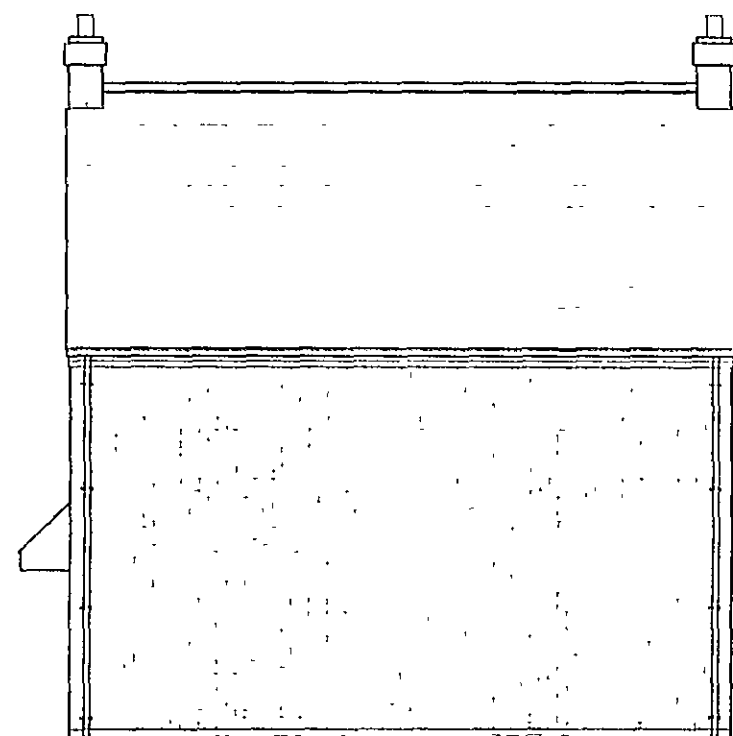

Front Elevation




Side Elevation




Rear Elevation



Side Elevation

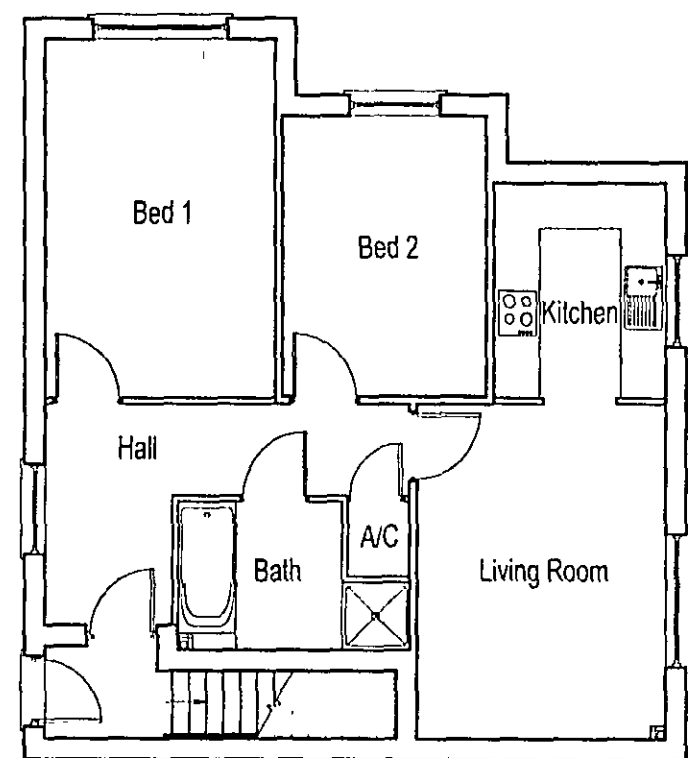

Ground Floor Plan

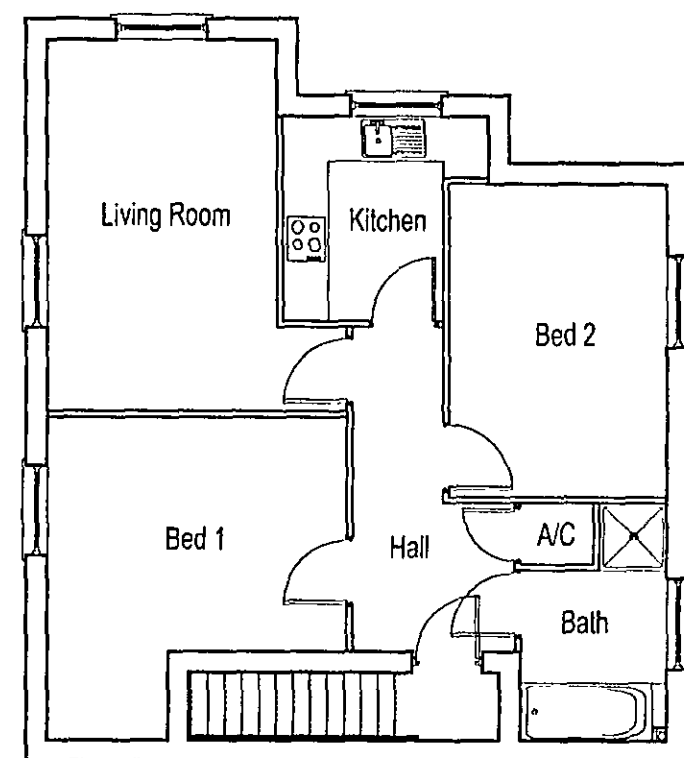

First Floor Plan

THIS DRAWING IS FOR THE
PURPOSE OF OBTAINING
PLANNING PERMISSION ONLY

DRAWING
16 MAR 2007
ISSUED

ORIGINAL
IF
RED

DETERMINED
PLAN

KTC Dental brickwork added to gables 16-03-07

Rev.	By	Notes	Date
rdc Robert Doughty Consultancy 32 High Street, Holplingham Stenford, Lincolnshire NG34 0RA Tel: 01529 421646 Fax: 01529 421358 Email: rdman@rdc-landplan.co.uk Web: www.rdc-landplan.co.uk			
Client Mulberry Homes			
Project Goodfellows School, Spalding			
Drawing title Design Sheet 2 Bed Flats			
Job No 785-3	Drawing No DS07	Rev A	Drawn KTC
Scale 1:100		Date 29-02-07	Checked

Ref: 367107
22 MAR 2007
SHDC
Planning & Development

DO NOT SCALE from the drawing. All measurements should be checked against on-site conditions and any discrepancies should be brought to the attention of the Robert Doughty Consultancy.