



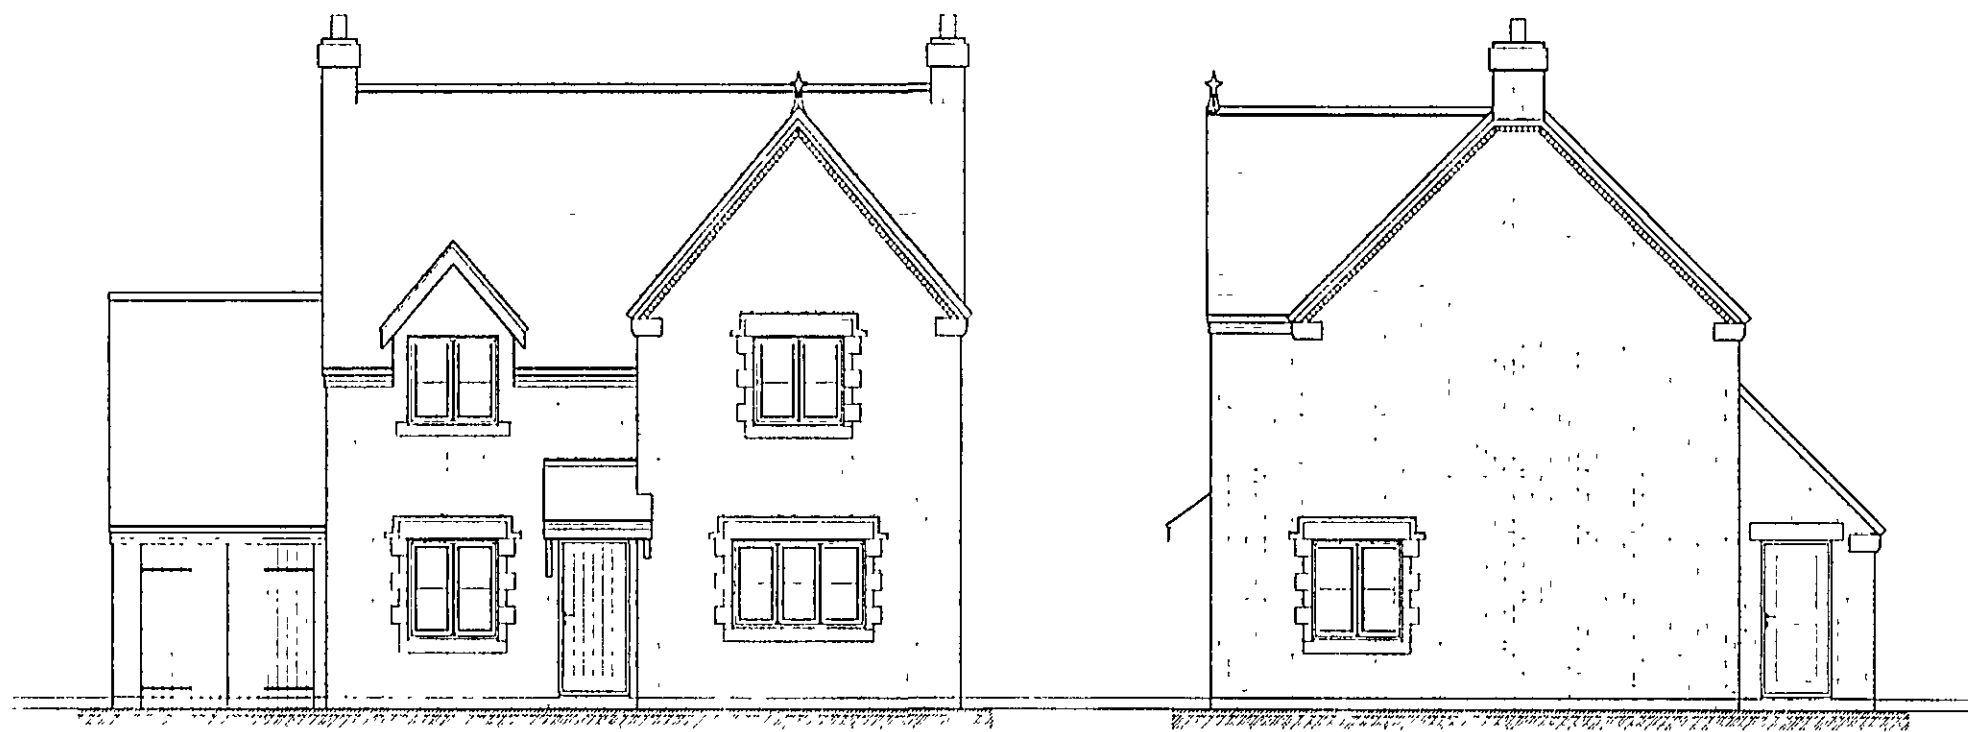


Front Elevation

Side Elevation

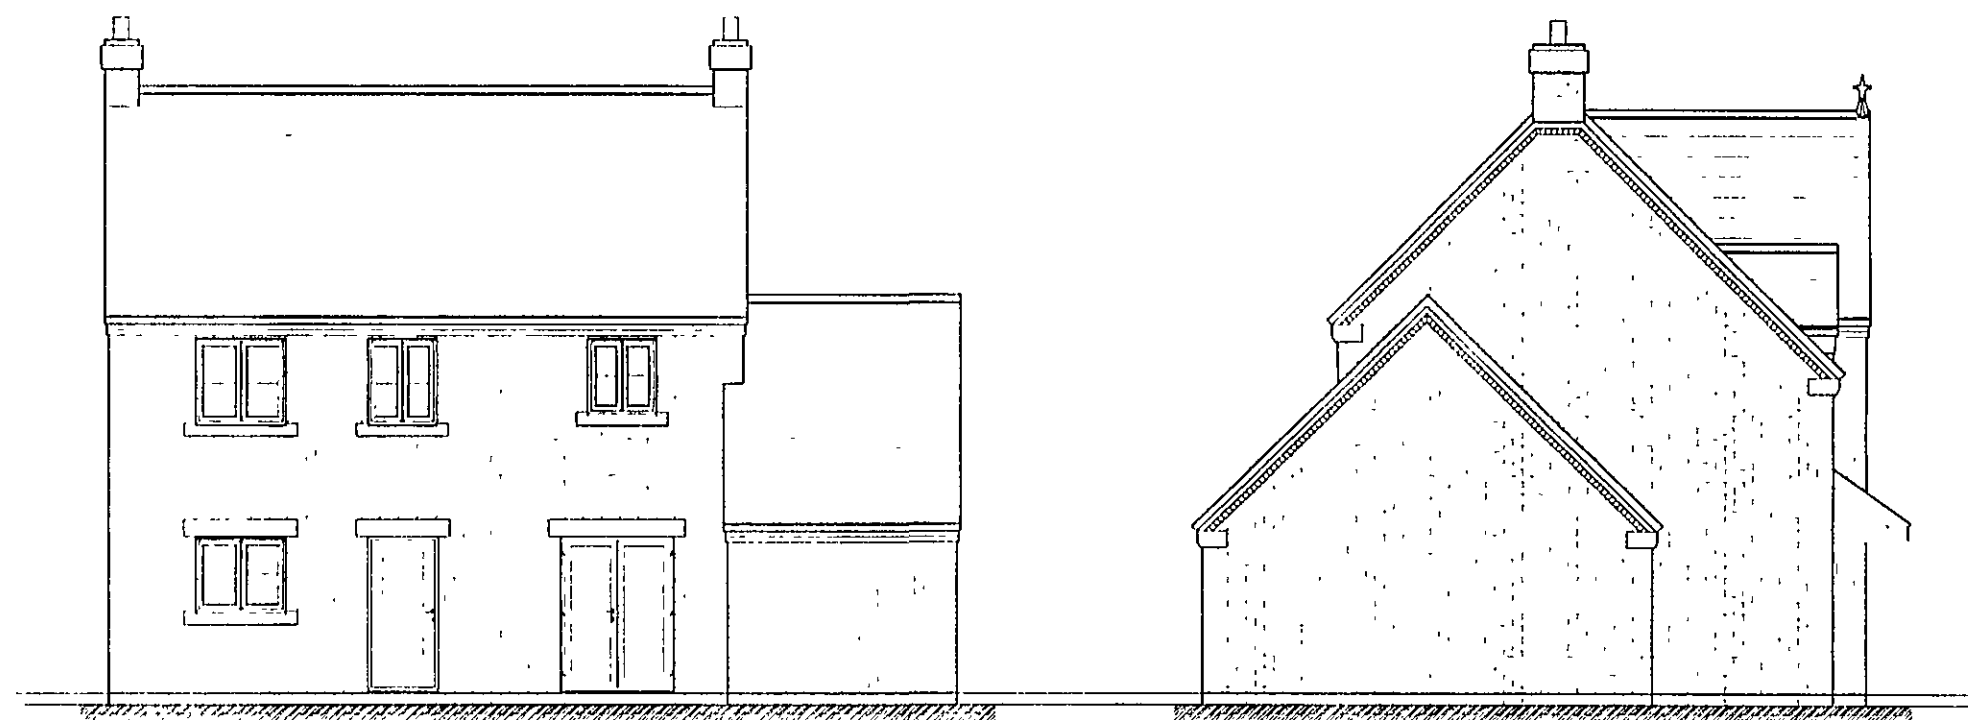


Rear Elevation

Side Elevation

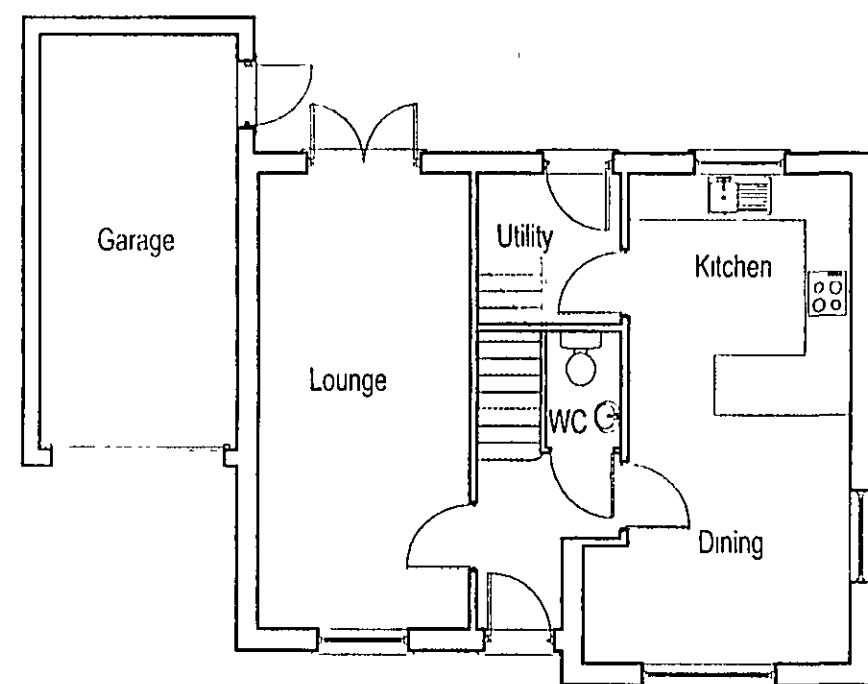

Ground Floor Plan

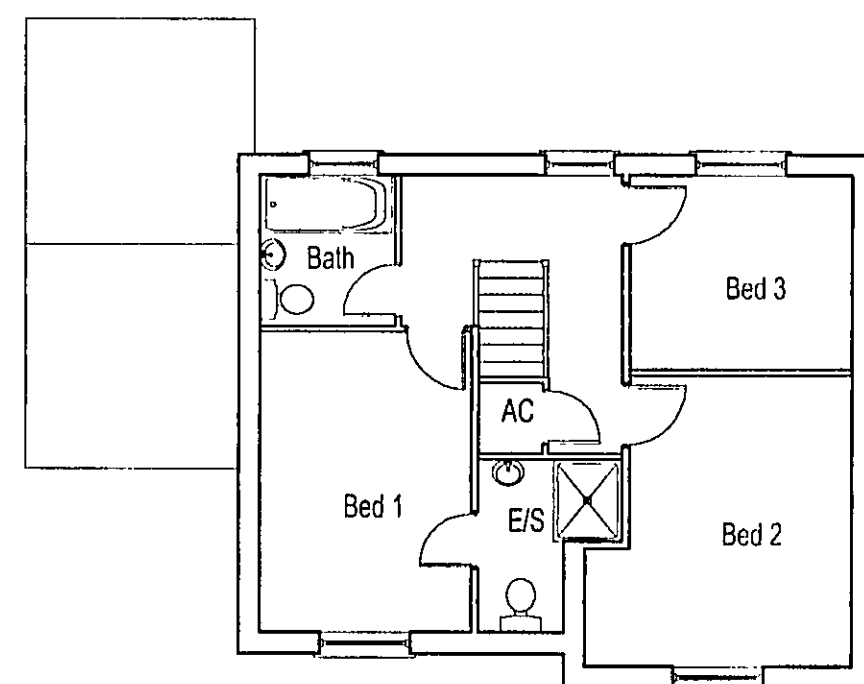

First Floor Plan

THIS DRAWING IS FOR THE  
PURPOSE OF OBTAINING  
PLANNING PERMISSION ONLY

DRAWING  
16 MAR 2007  
ISSUED

ORIGINAL  
IF  
RED

DETERMINED  
PLAN

| Rev. | By  | Notes                            | Date     |
|------|-----|----------------------------------|----------|
| A    | KTC | Dental brickwork added to gables | 16-03-07 |

**rdc**  
Robert Doughty  
Consultancy

32 High Street, Helpingsham  
Sleaford, Lincolnshire NG14 0RA  
Tel: 01529 421646  
Fax: 01529 421358  
Email: [rdc@rdc-landplan.co.uk](mailto:rdc@rdc-landplan.co.uk)  
Web: [www.rdc-landplan.co.uk](http://www.rdc-landplan.co.uk)

|                              |            |         |       |
|------------------------------|------------|---------|-------|
| Client                       |            |         |       |
| Mulberry Homes               |            |         |       |
| Project                      |            |         |       |
| Goodfellows School, Spalding |            |         |       |
| Drawing title                |            |         |       |
| Design Sheet Plot 1          |            |         |       |
| Job No                       | Drawing No | Rev.    | Drawn |
| 785-3                        | DS01       | A       | KTC   |
| Scale                        | Date       | Checked |       |
| 1:100                        | 17-01-07   |         |       |

Ref: 367107  
22 MAR 2007  
SUDC  
Planning  
17-01-07-2007

DO NOT SCALE from this drawing. All measurements should be checked against on site conditions and any discrepancies should be brought to the attention of the Robert Doughty Consultancy.