



P:\Projects\700-799\785 Mulberry Homes\785-2 Goodfellows School, Spalding Common\CAD Files\00-RDC Drawings\Current\Design sheets REV B.dwg, 16/03/2007 11:29:48

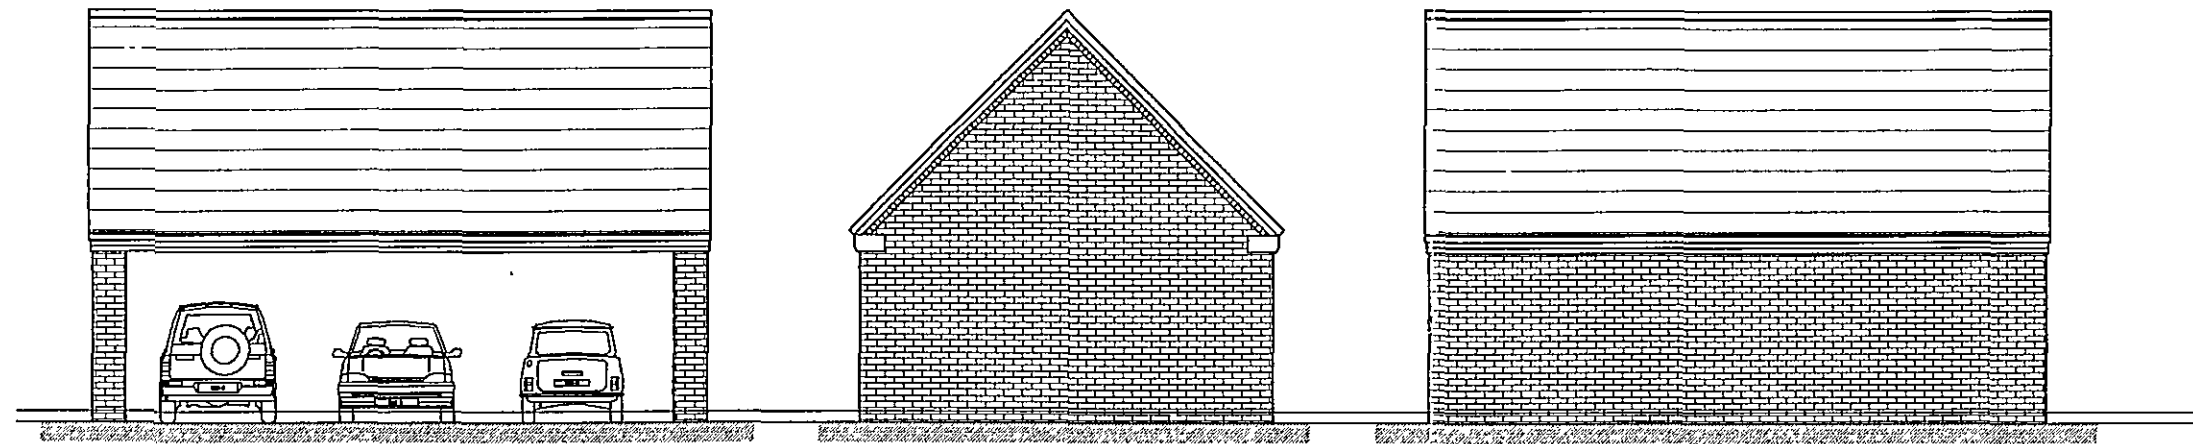



Front Elevation

Side Elevation

Rear Elevation

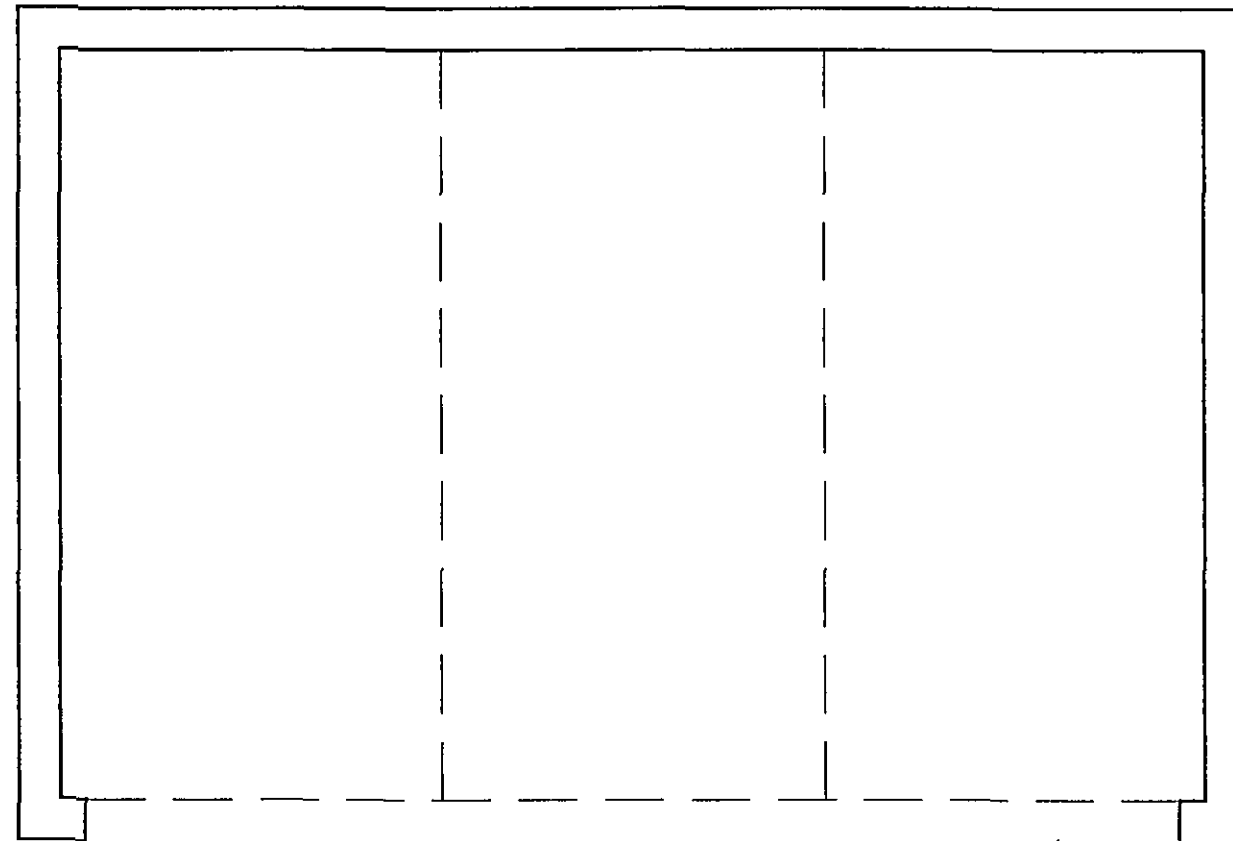

Floor Plan

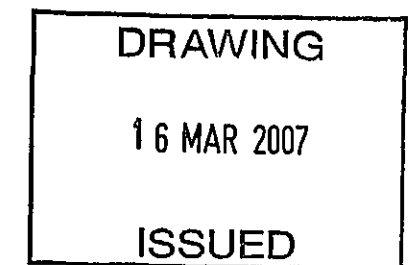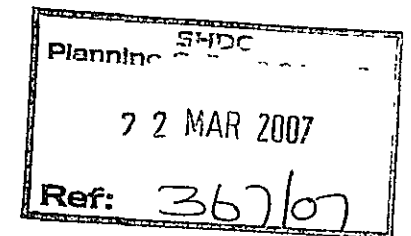

Rev.	By	Notes	Date
A	KTC	Dental brickwork added to gables	16-03-07

rdc Robert Doughty Consultancy				32 High Street, Holvingham Sleaford, Lincolnshire NG34 0RA Tel 01529 421646 Fax 01529 421358 Email admin@rdc-landplan.co.uk Web www.rdc-landplan.co.uk			
Client: Mulberry Homes							
Project: Goodfellows School, Spalding							
Drawing title: Covered Parking Design Sheet							
Job No 785-2		Drawing No DS09		Rev A		Drawn KTC	
Scale 1:100				Date 15-03-07		Checked	



DO NOT SCALE from this drawing. All measurements should be checked against on site conditions and any discrepancies should be brought to the attention of the Robert Doughty Consultancy