


Front Elevation



Side Elevation

Rear Elevation

Side Elevation

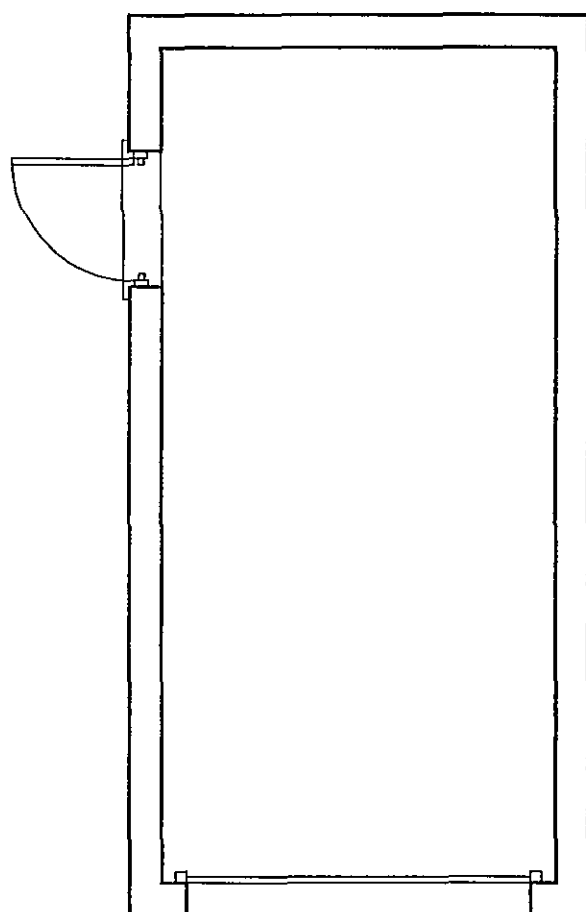

Floor Plan 1:50

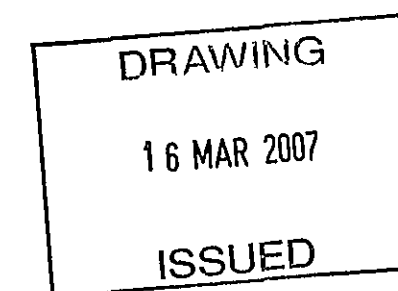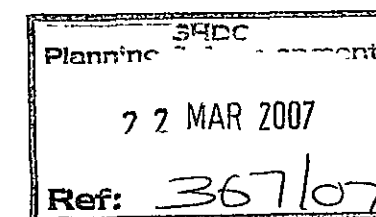

A	KTC	Dental brickwork added to gables	16-03-07
Rev.	By	Notes	Date
rdc Robert Doughty Consultancy 32 High Street, Holpringham Sleaford, Lincolnshire NG34 0RA Tel 01529 421646 Fax 01529 421358 Email admin@rdc-landplan.co.uk Web www.rdc-landplan.co.uk			
Client Mulberry Homes			
Project Goodfellows School, Spalding			
Drawing title: Single Garage Design sheet			
Job No 785-2	Drawing No. DS08	Rev A	Drawn KTC
Scale 1:100 1:50		Date 15-03-07	Checked