




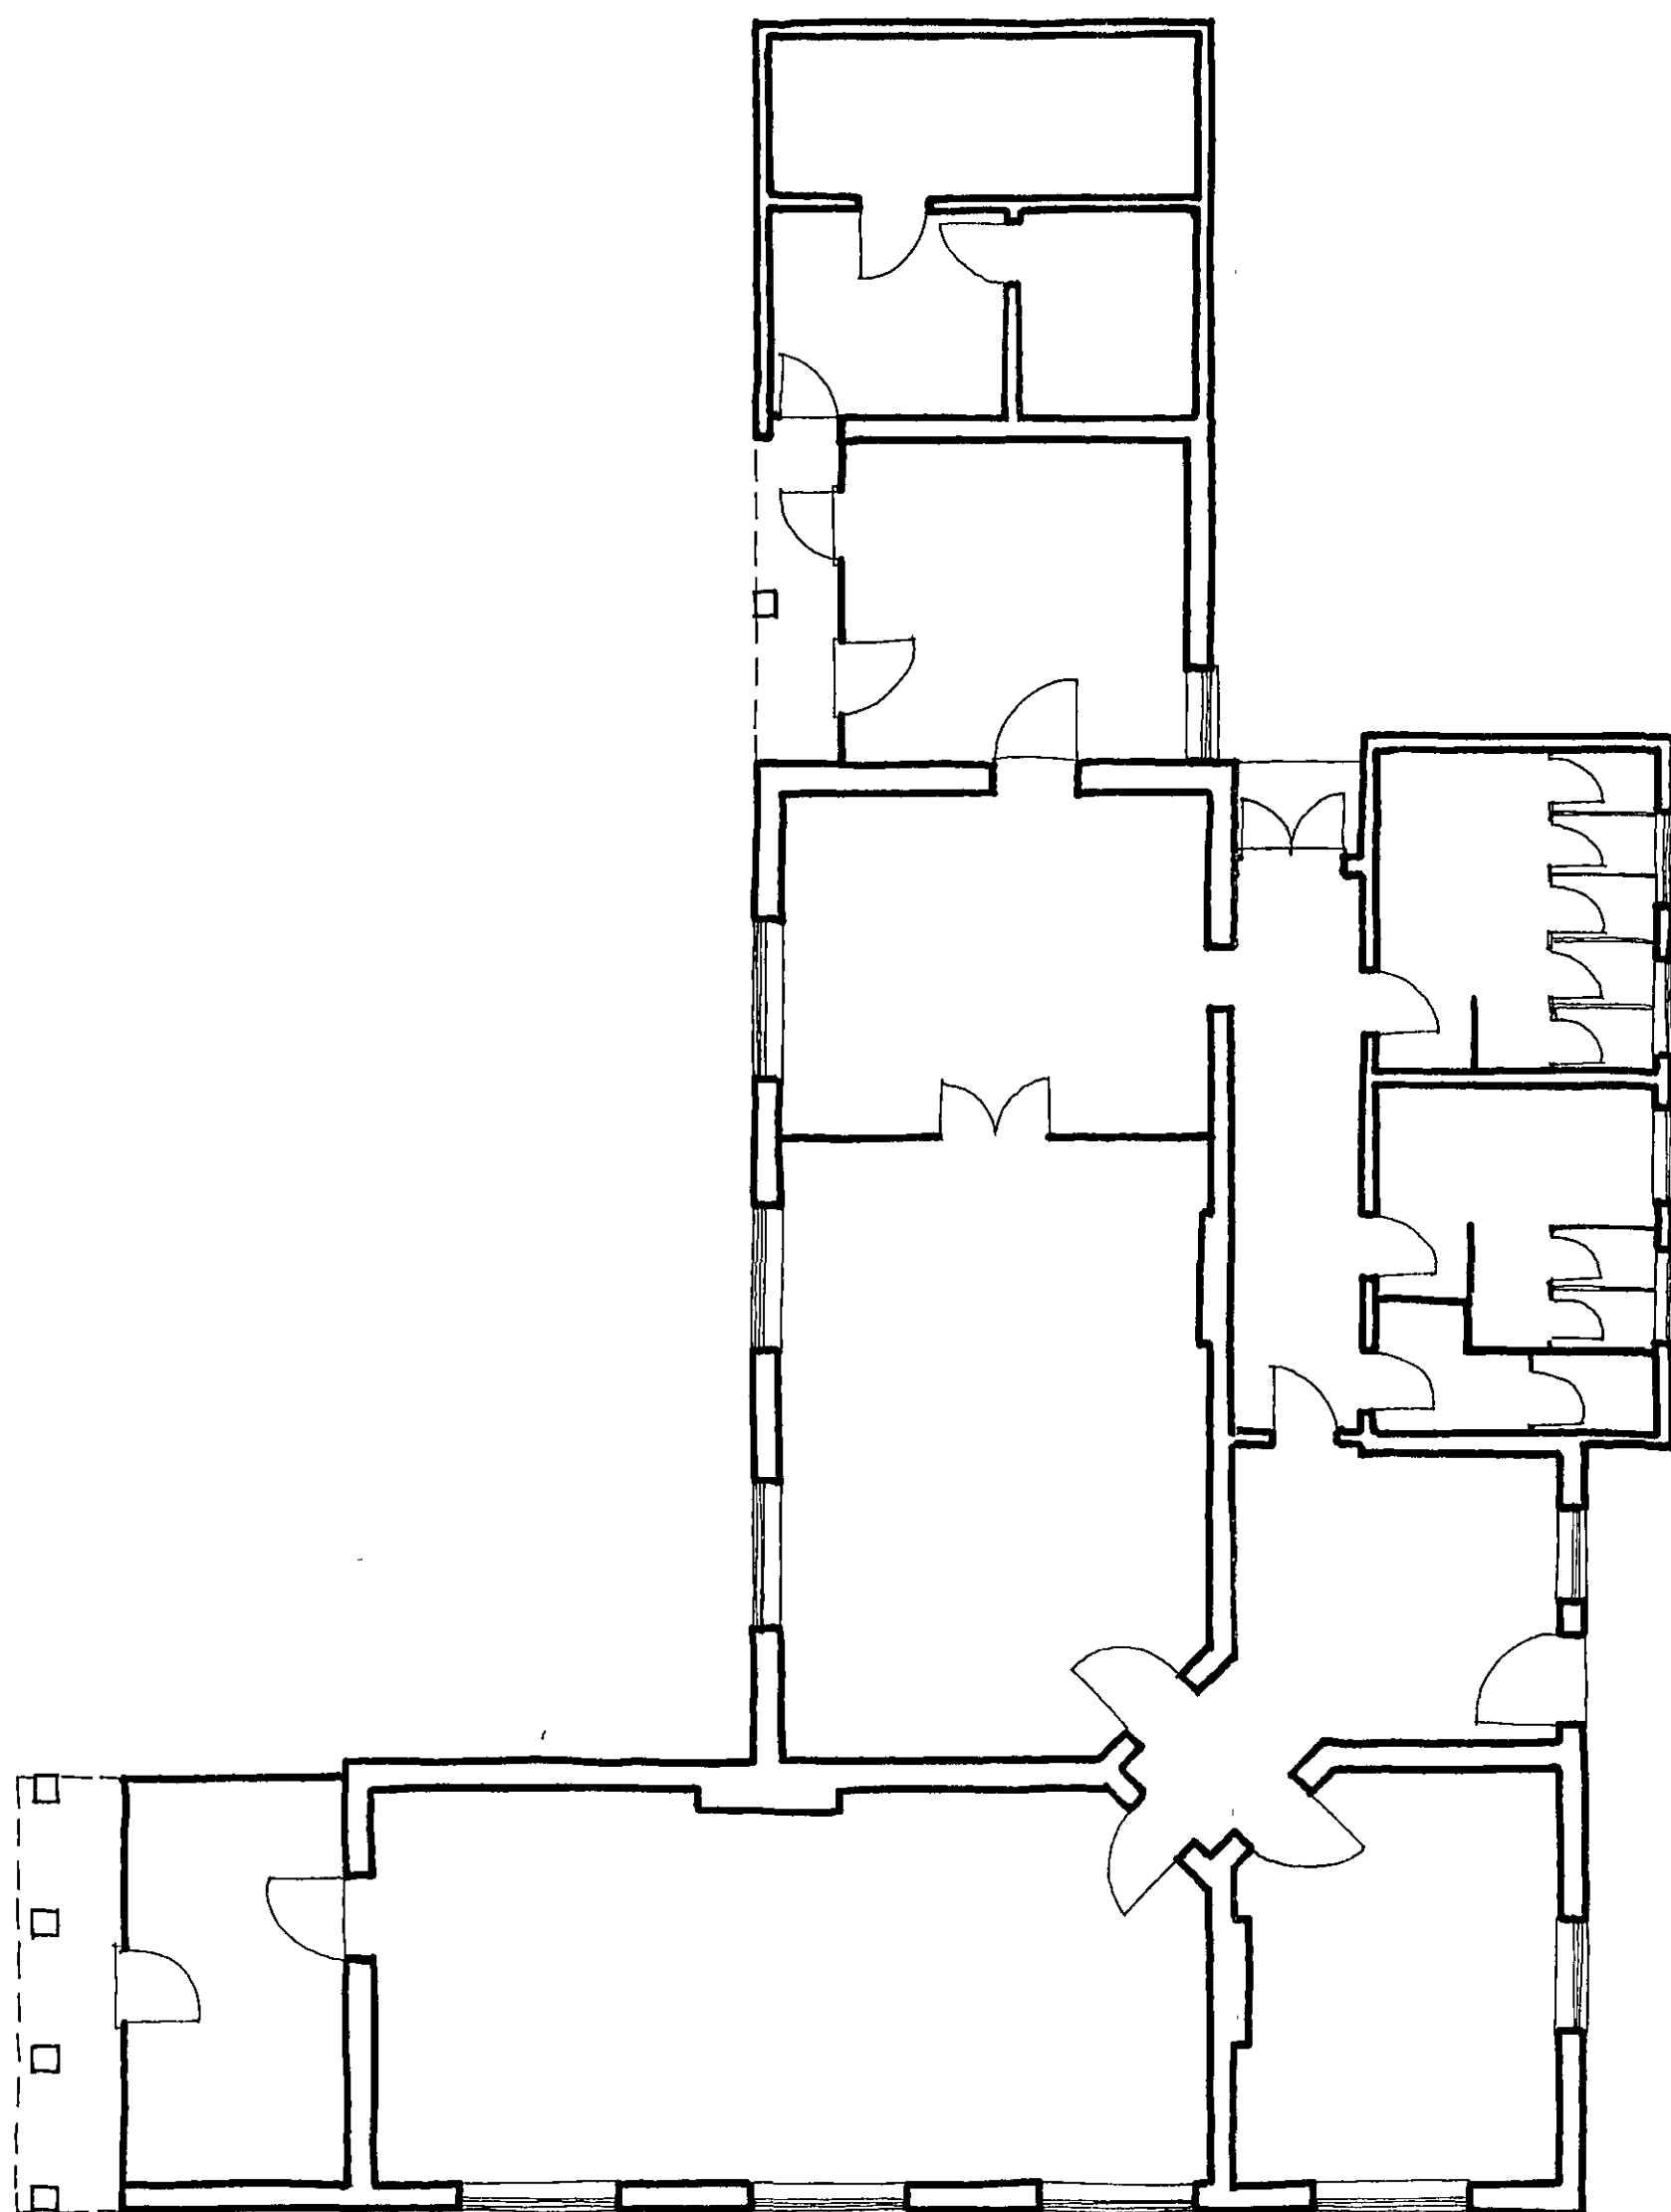


EXISTING FLOOR PLAN

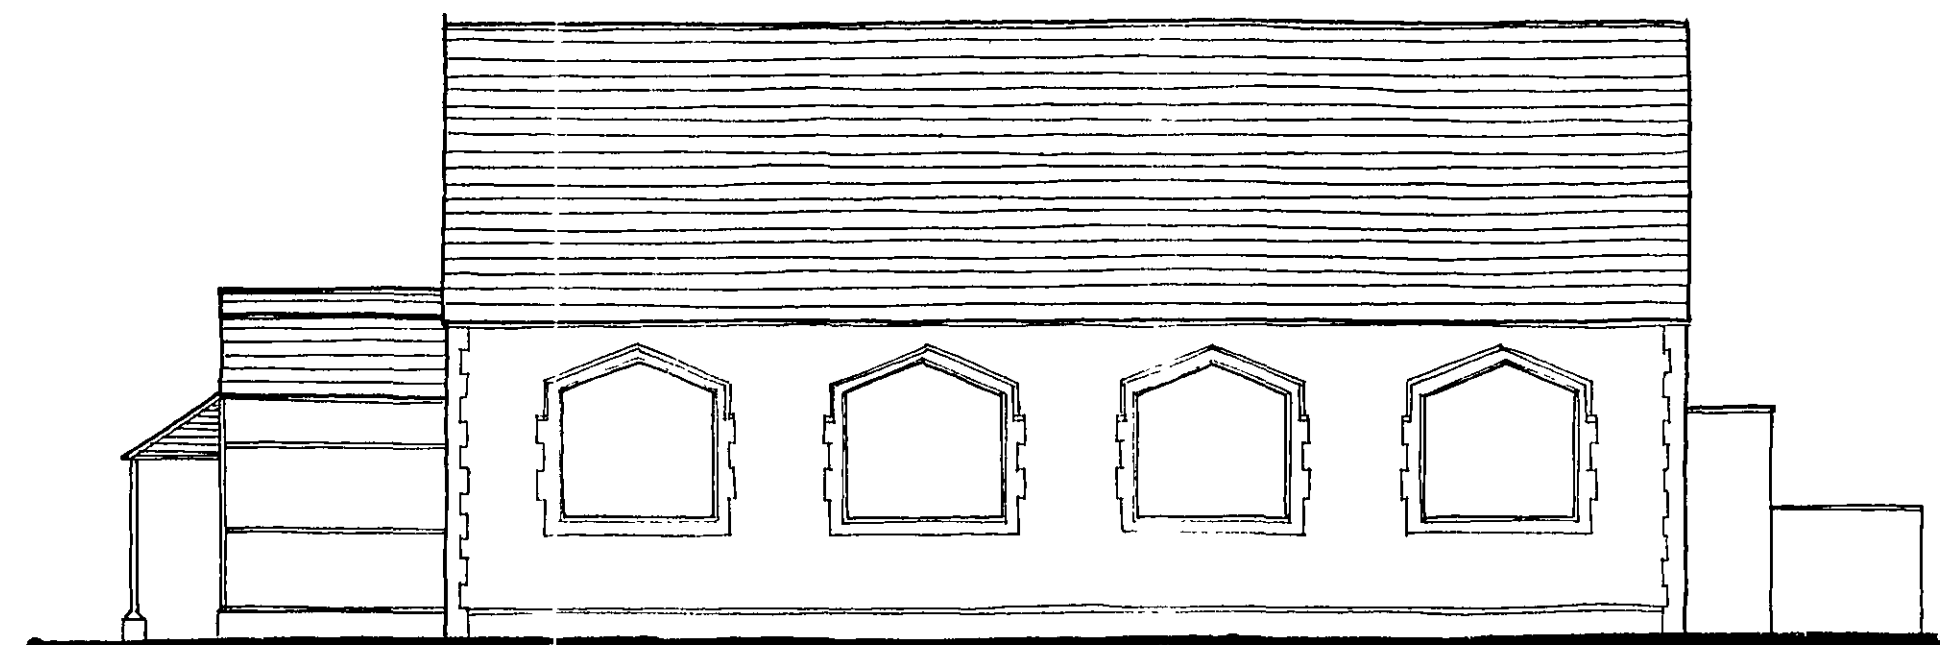


EAST ELEVATION

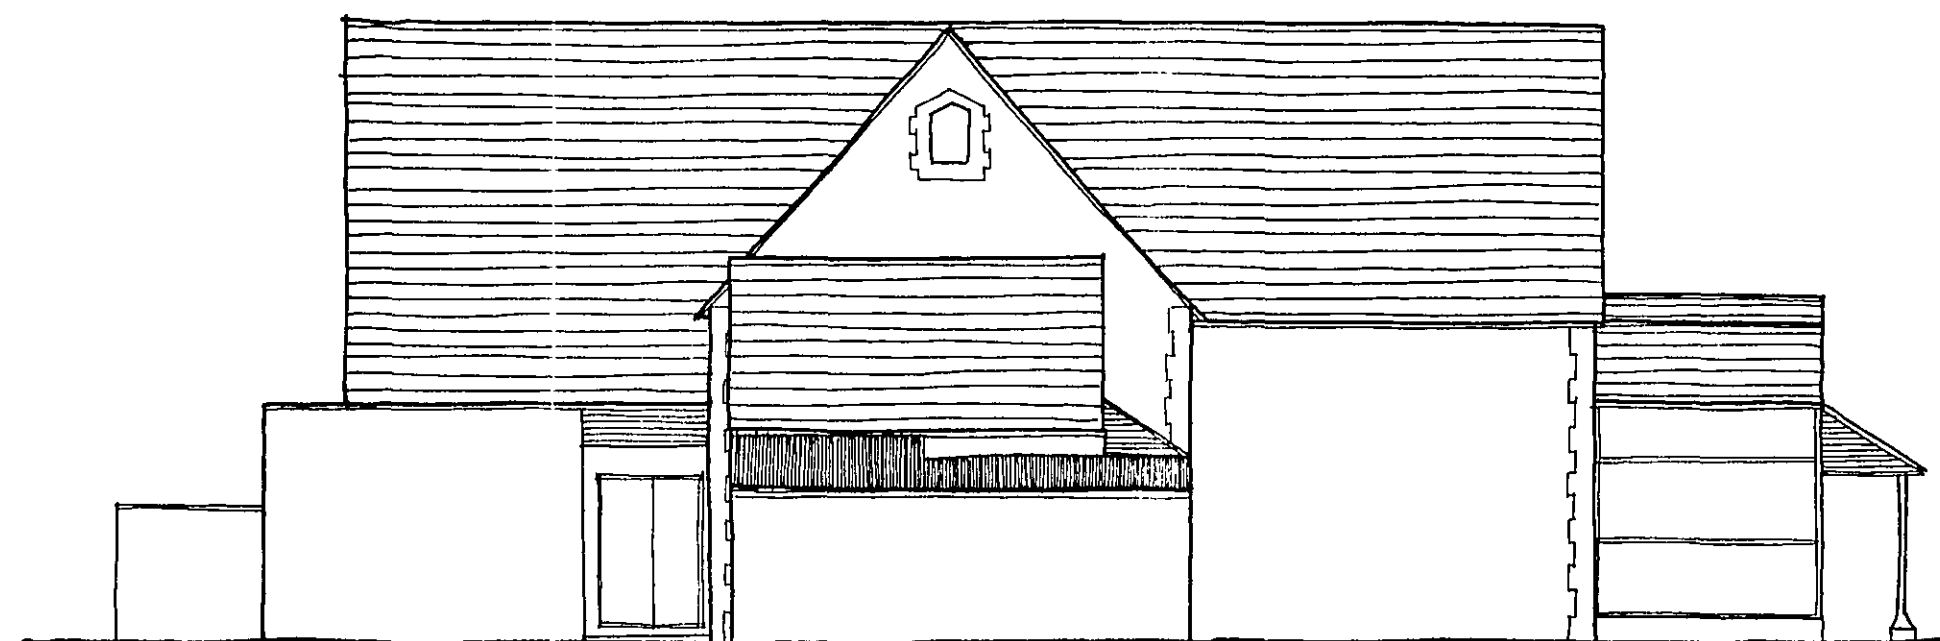


WEST ELEVATION

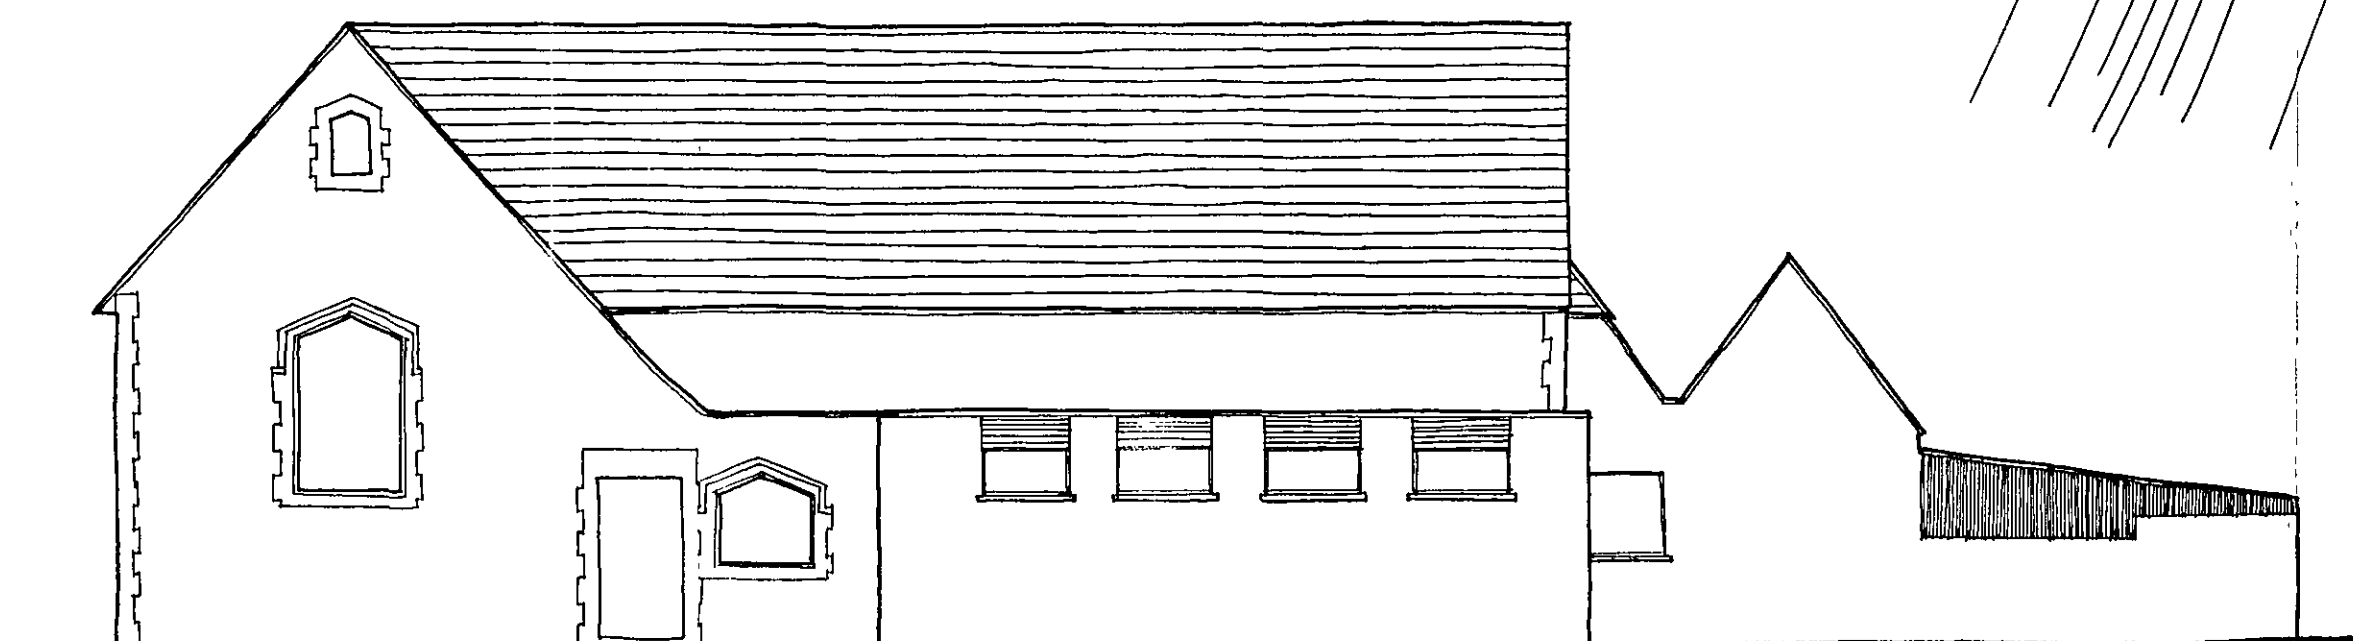

NORTH ELEVATION

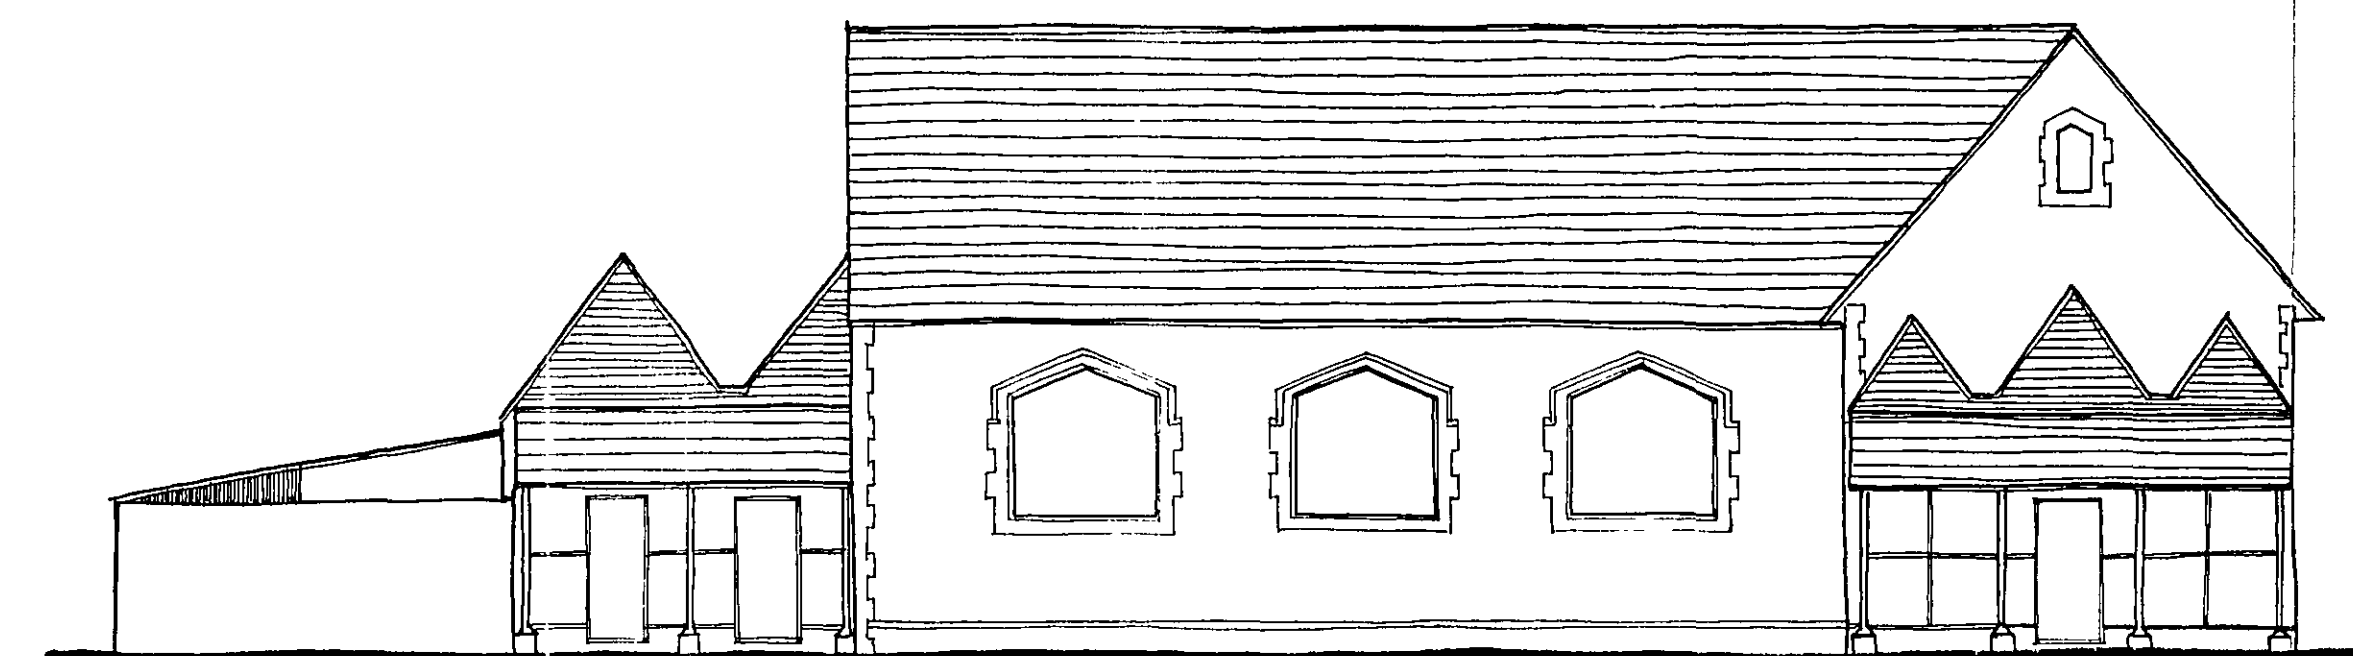

SOUTH ELEVATION

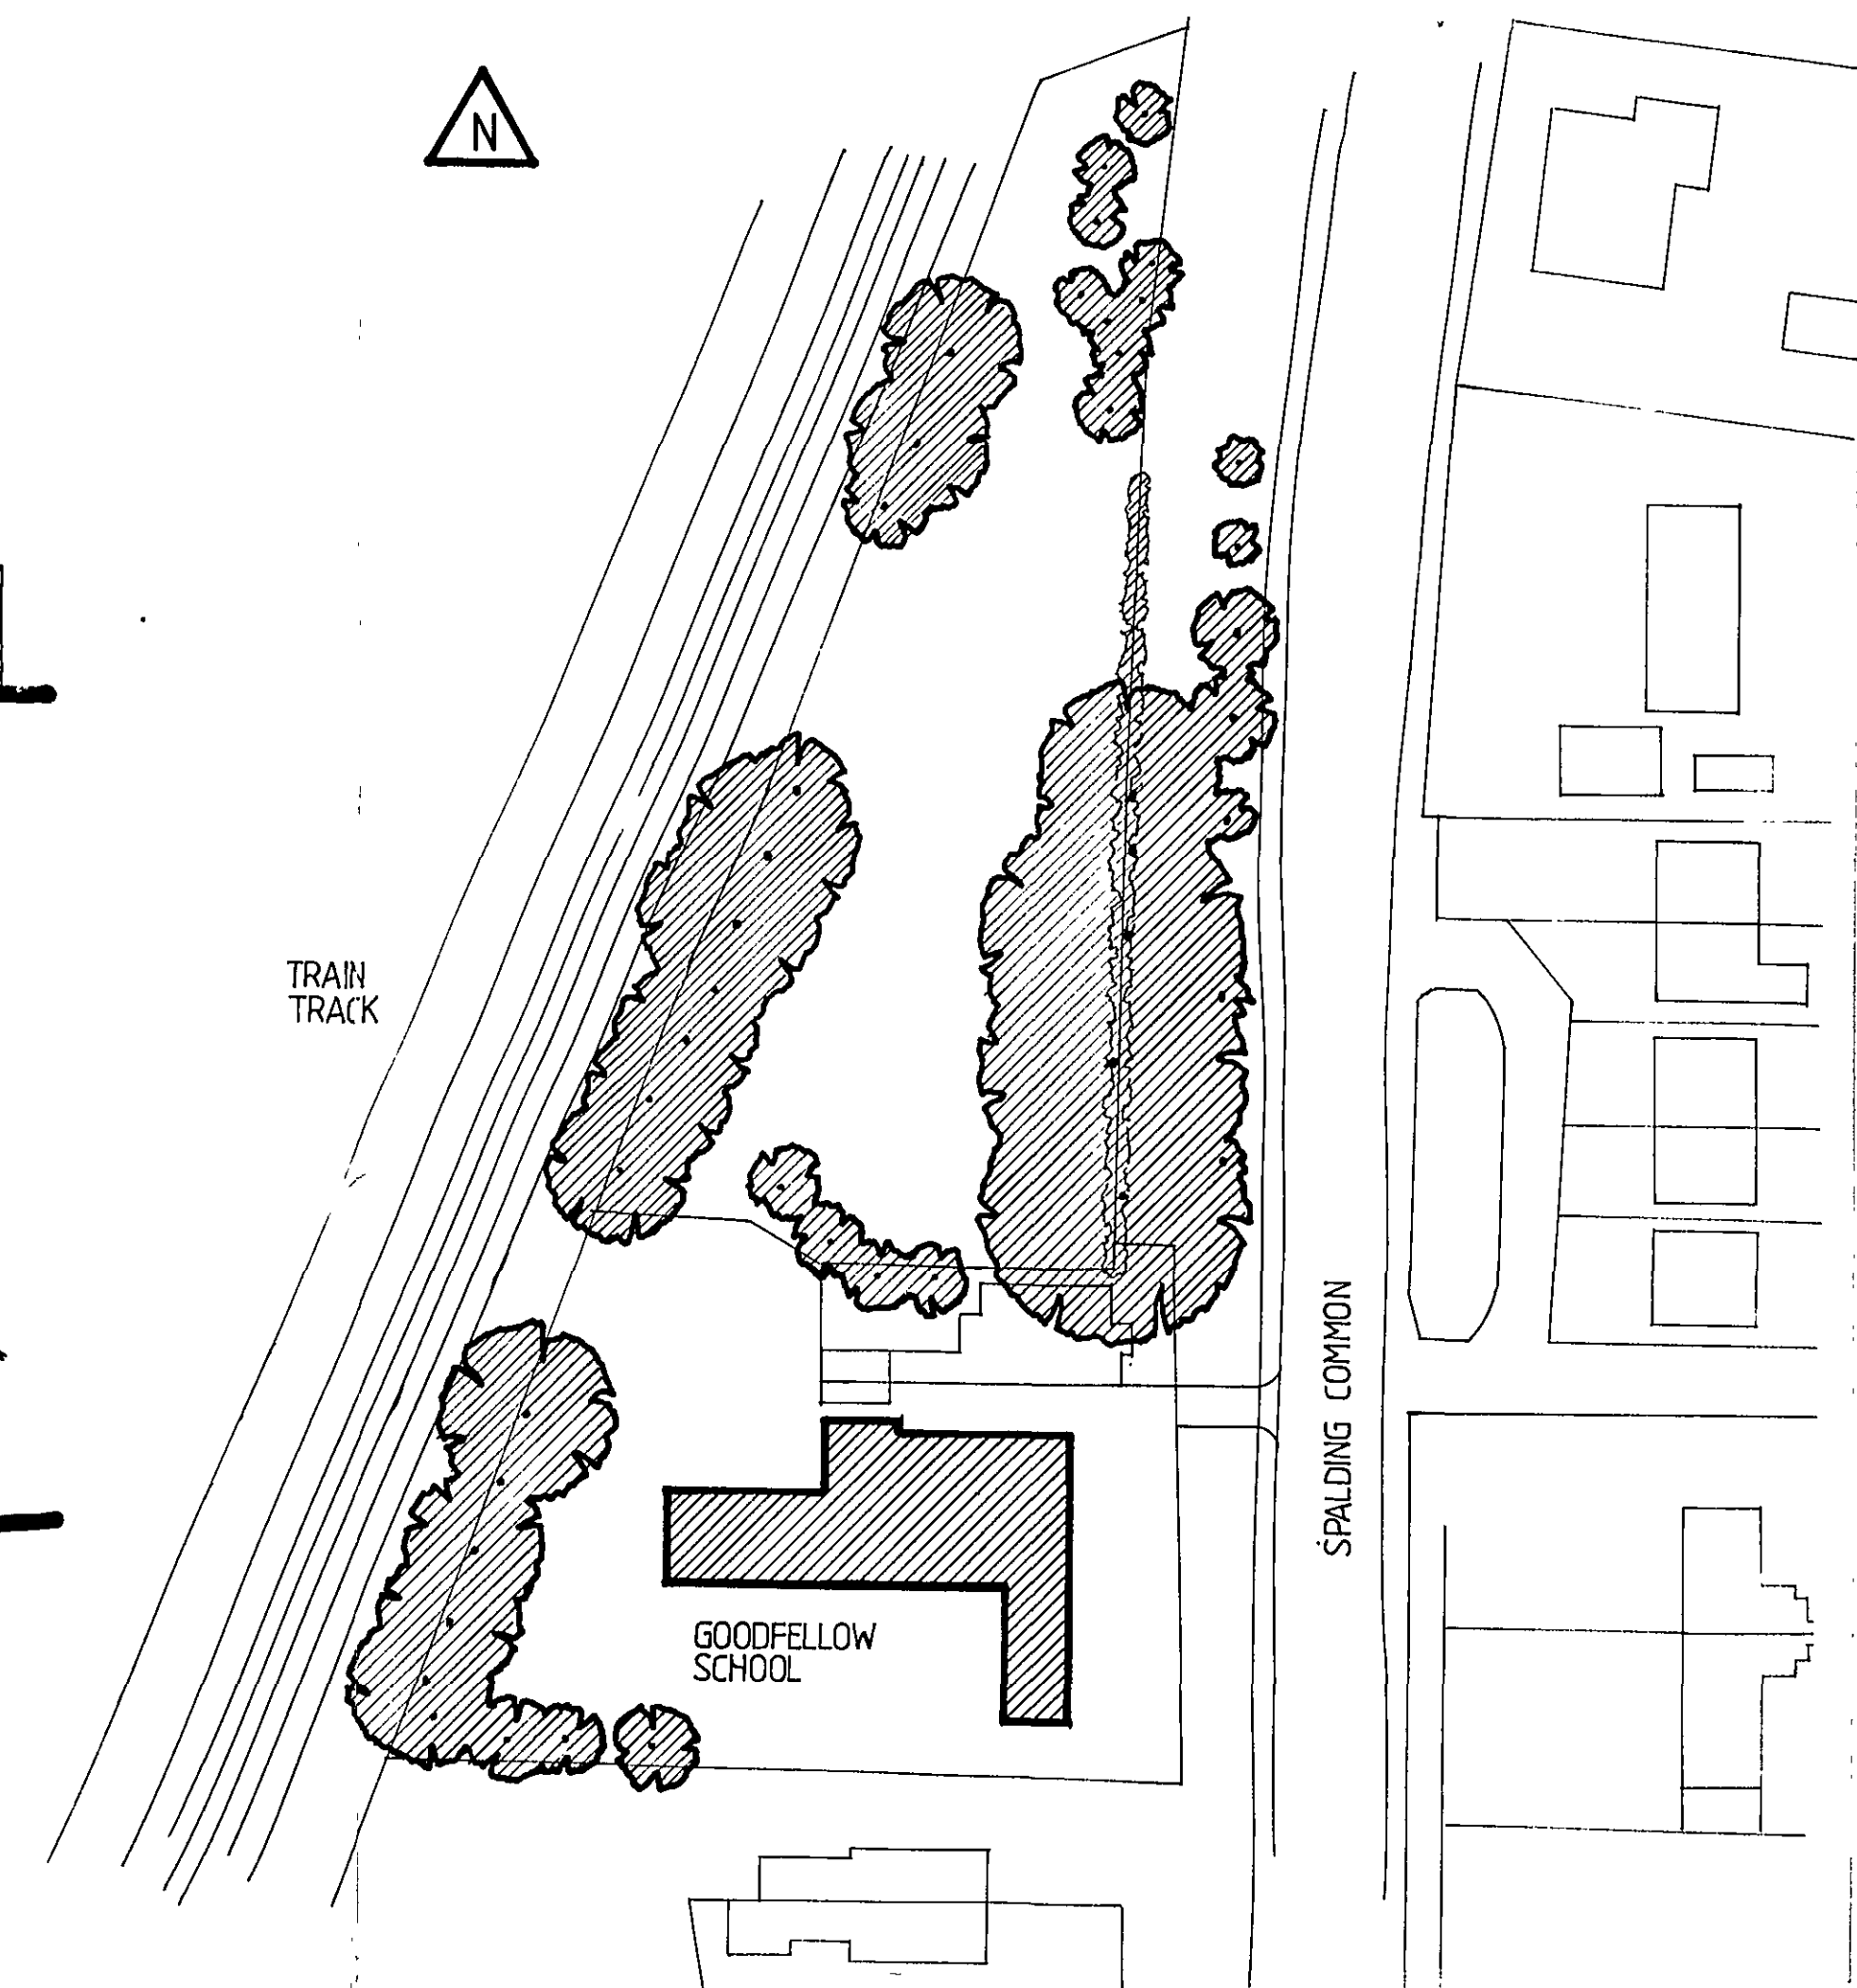

BLOCK PLAN 1:500

Planning Ref: 367/07
27 MAR 2007

DRAWING
16 MAR 2007
ISSUED

DETERMINED
PLAN

Rev.	By	Notes	Date
rdc THE ROBERT DOUGHTY CONSULTANCY LIMITED TOWN AND COUNTRY PLANNING-LANDSCAPE ARCHITECTURE 32 High Street, Healdingham, Steaford, Lincolnshire, NG34 0RA Tel: (01529) 421646 Fax: (01529) 421358 Website: www.rdc-landplan.co.uk E mail: admin@rdc-landplan.co.uk			
Client: MULBERRY HOMES			
Project: GOODFELLOW SCHOOL			
Drawing title: EXISTING PLANS AND ELEVATIONS			
Job No. 690	Drawing No. 01	Rev.	Drawn KTC
Scale 1:100	Date 12/04	Checked	

DO NOT SCALE from this drawing. All measurements should be checked against on site conditions and any discrepancies should be brought to the attention of the Robert Doughty Consultancy.