


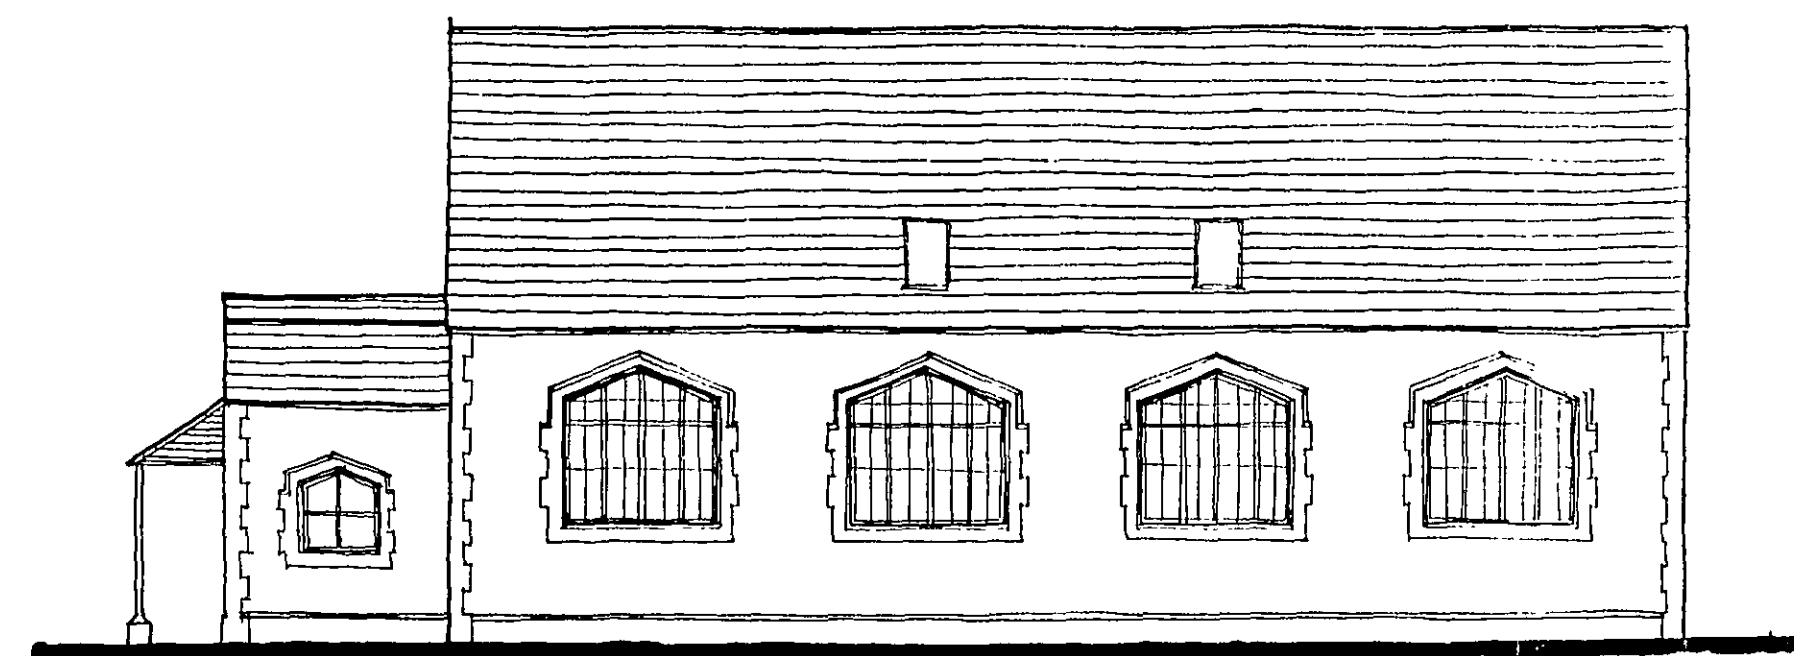


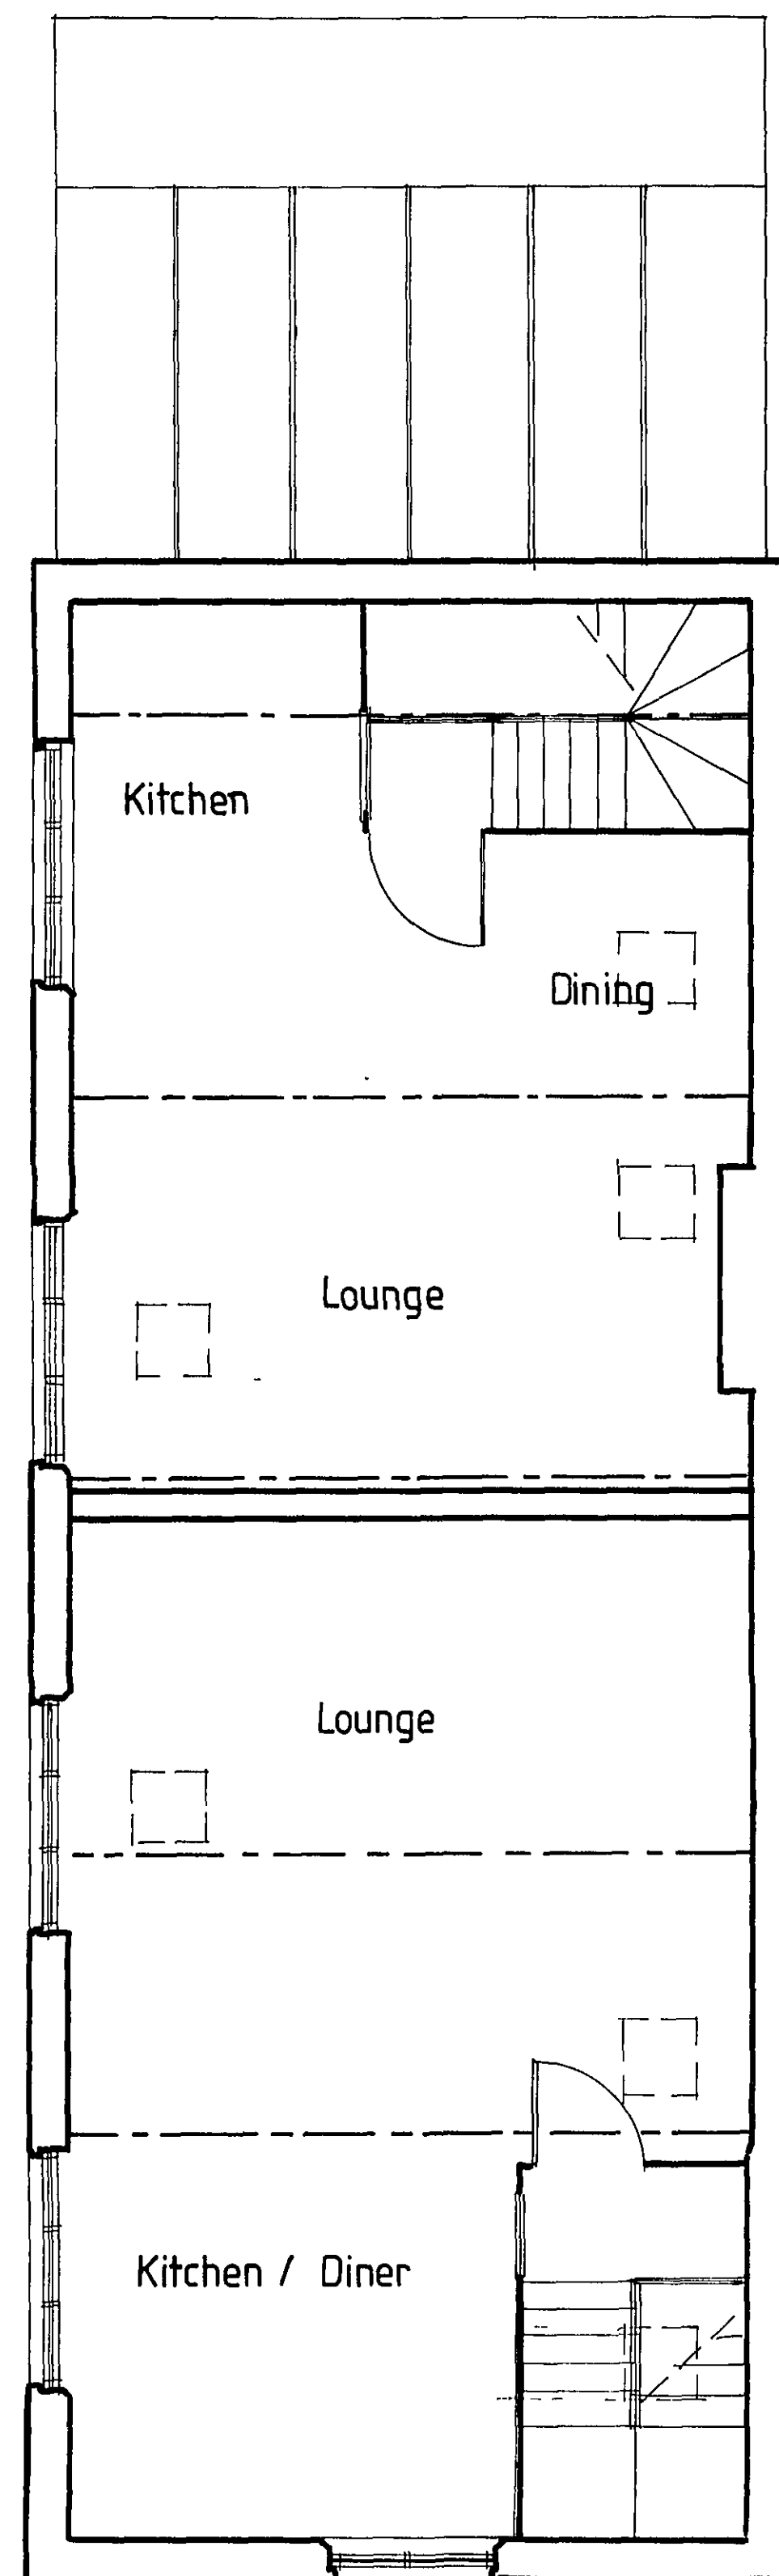


FRONT ELEVATION (east)

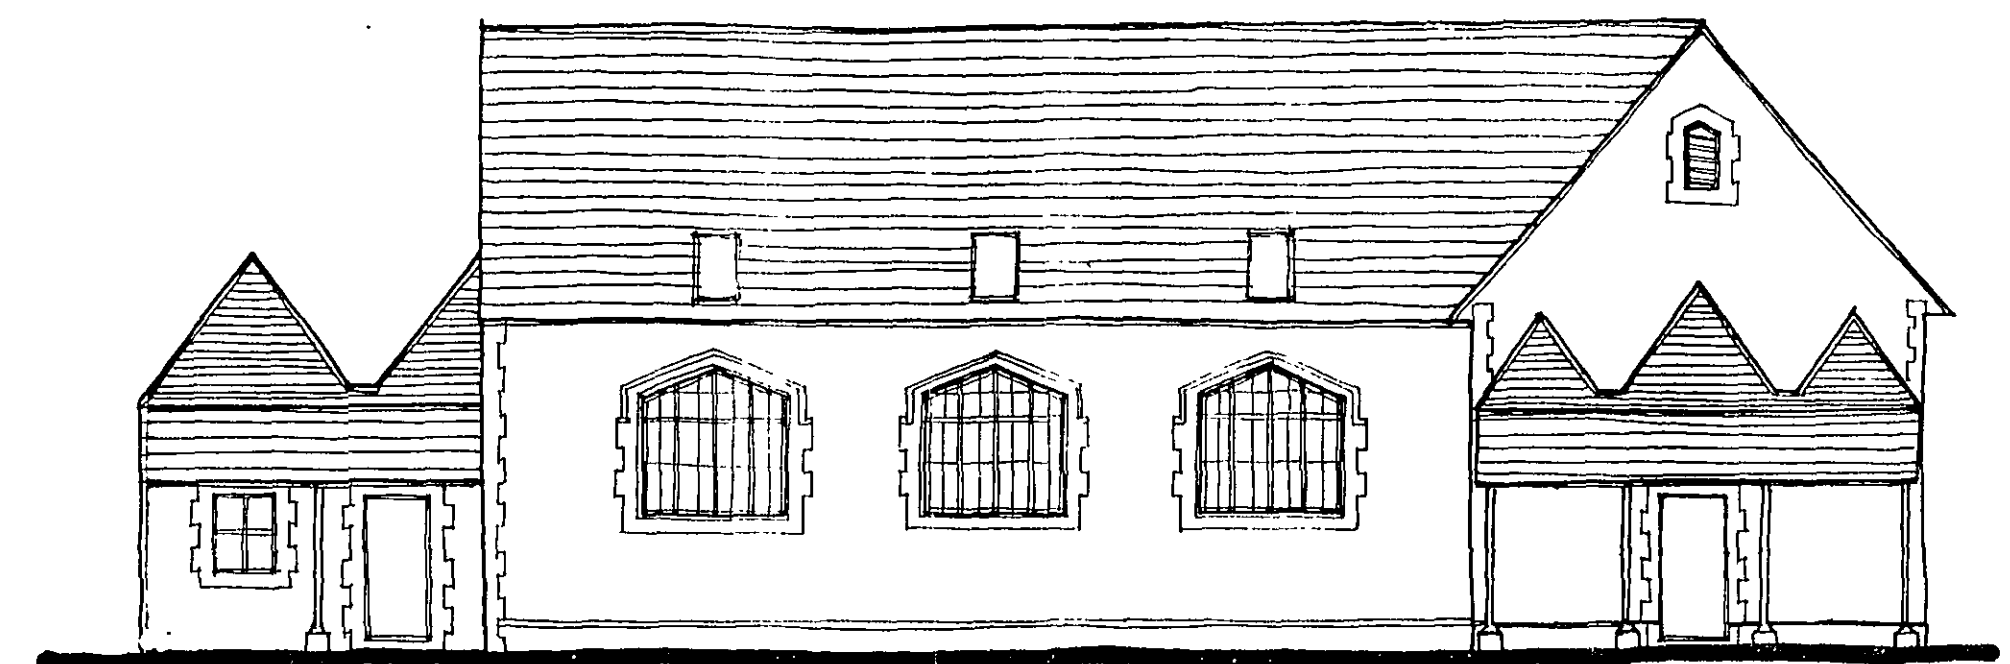


SIDE ELEVATION (south)

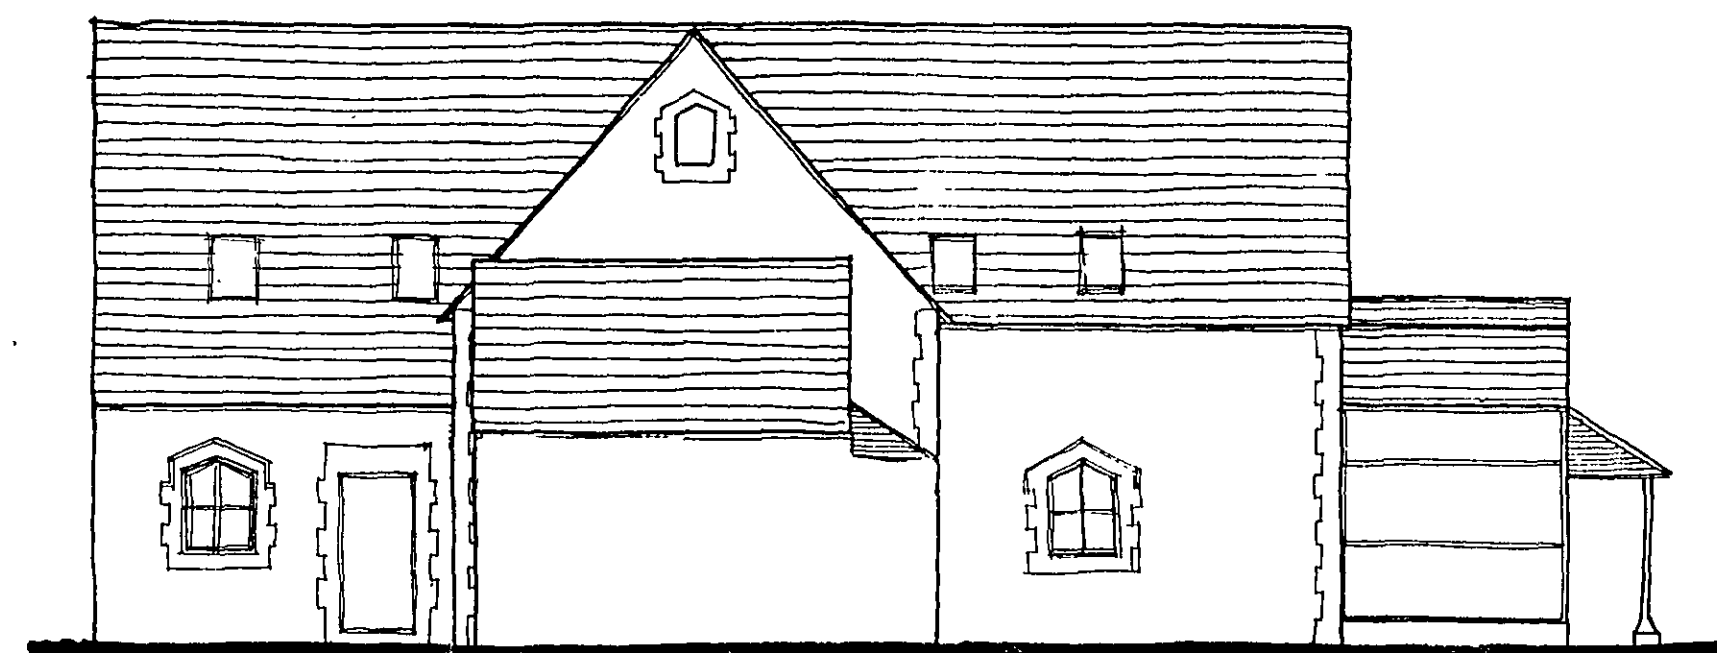

REAR ELEVATION (west)

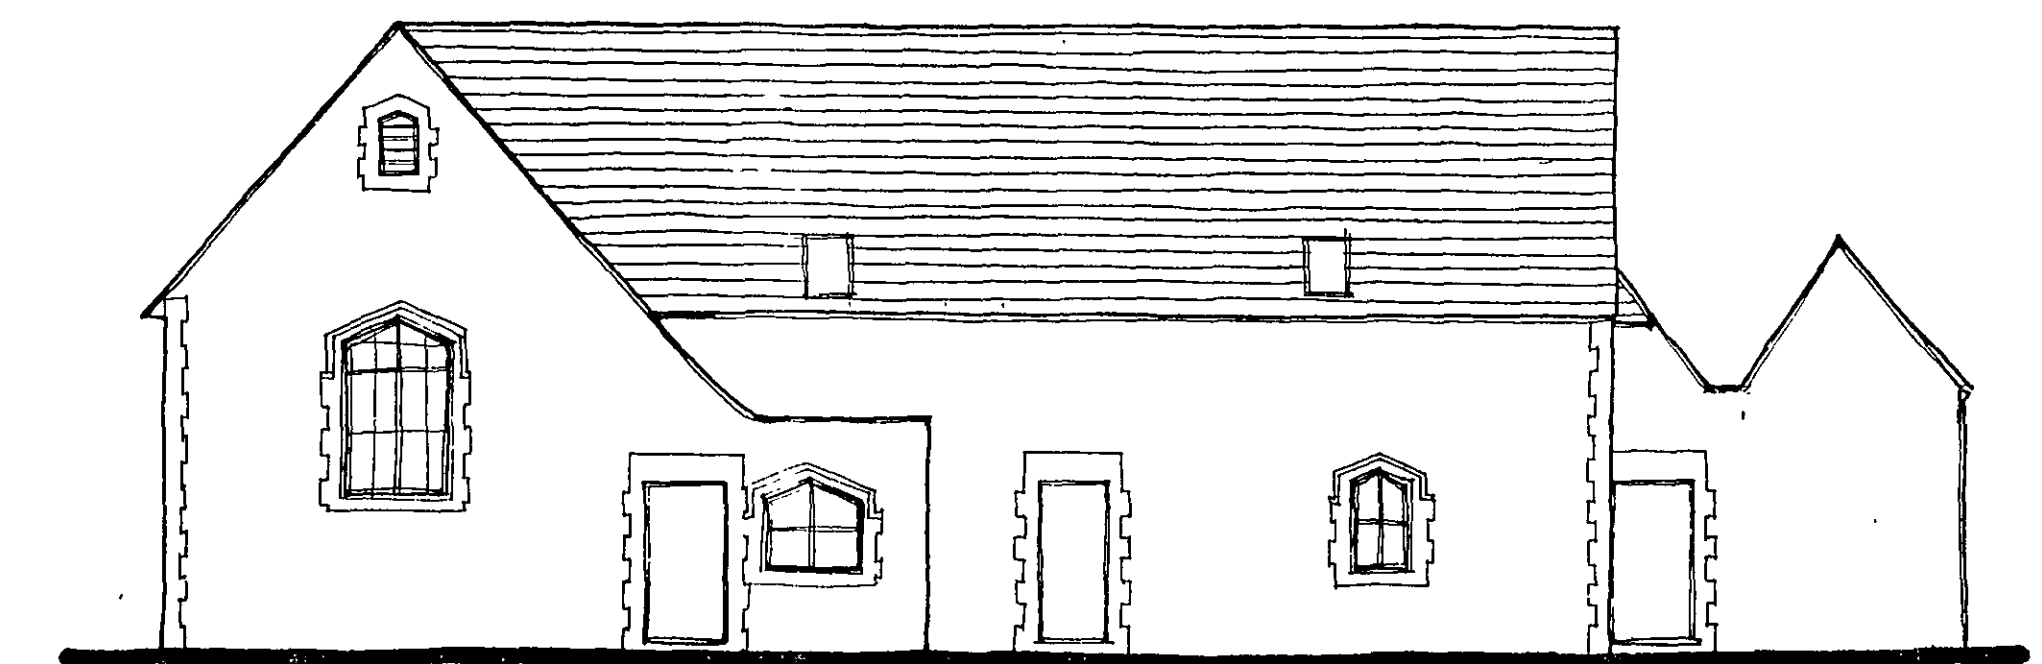

SIDE ELEVATION (north)

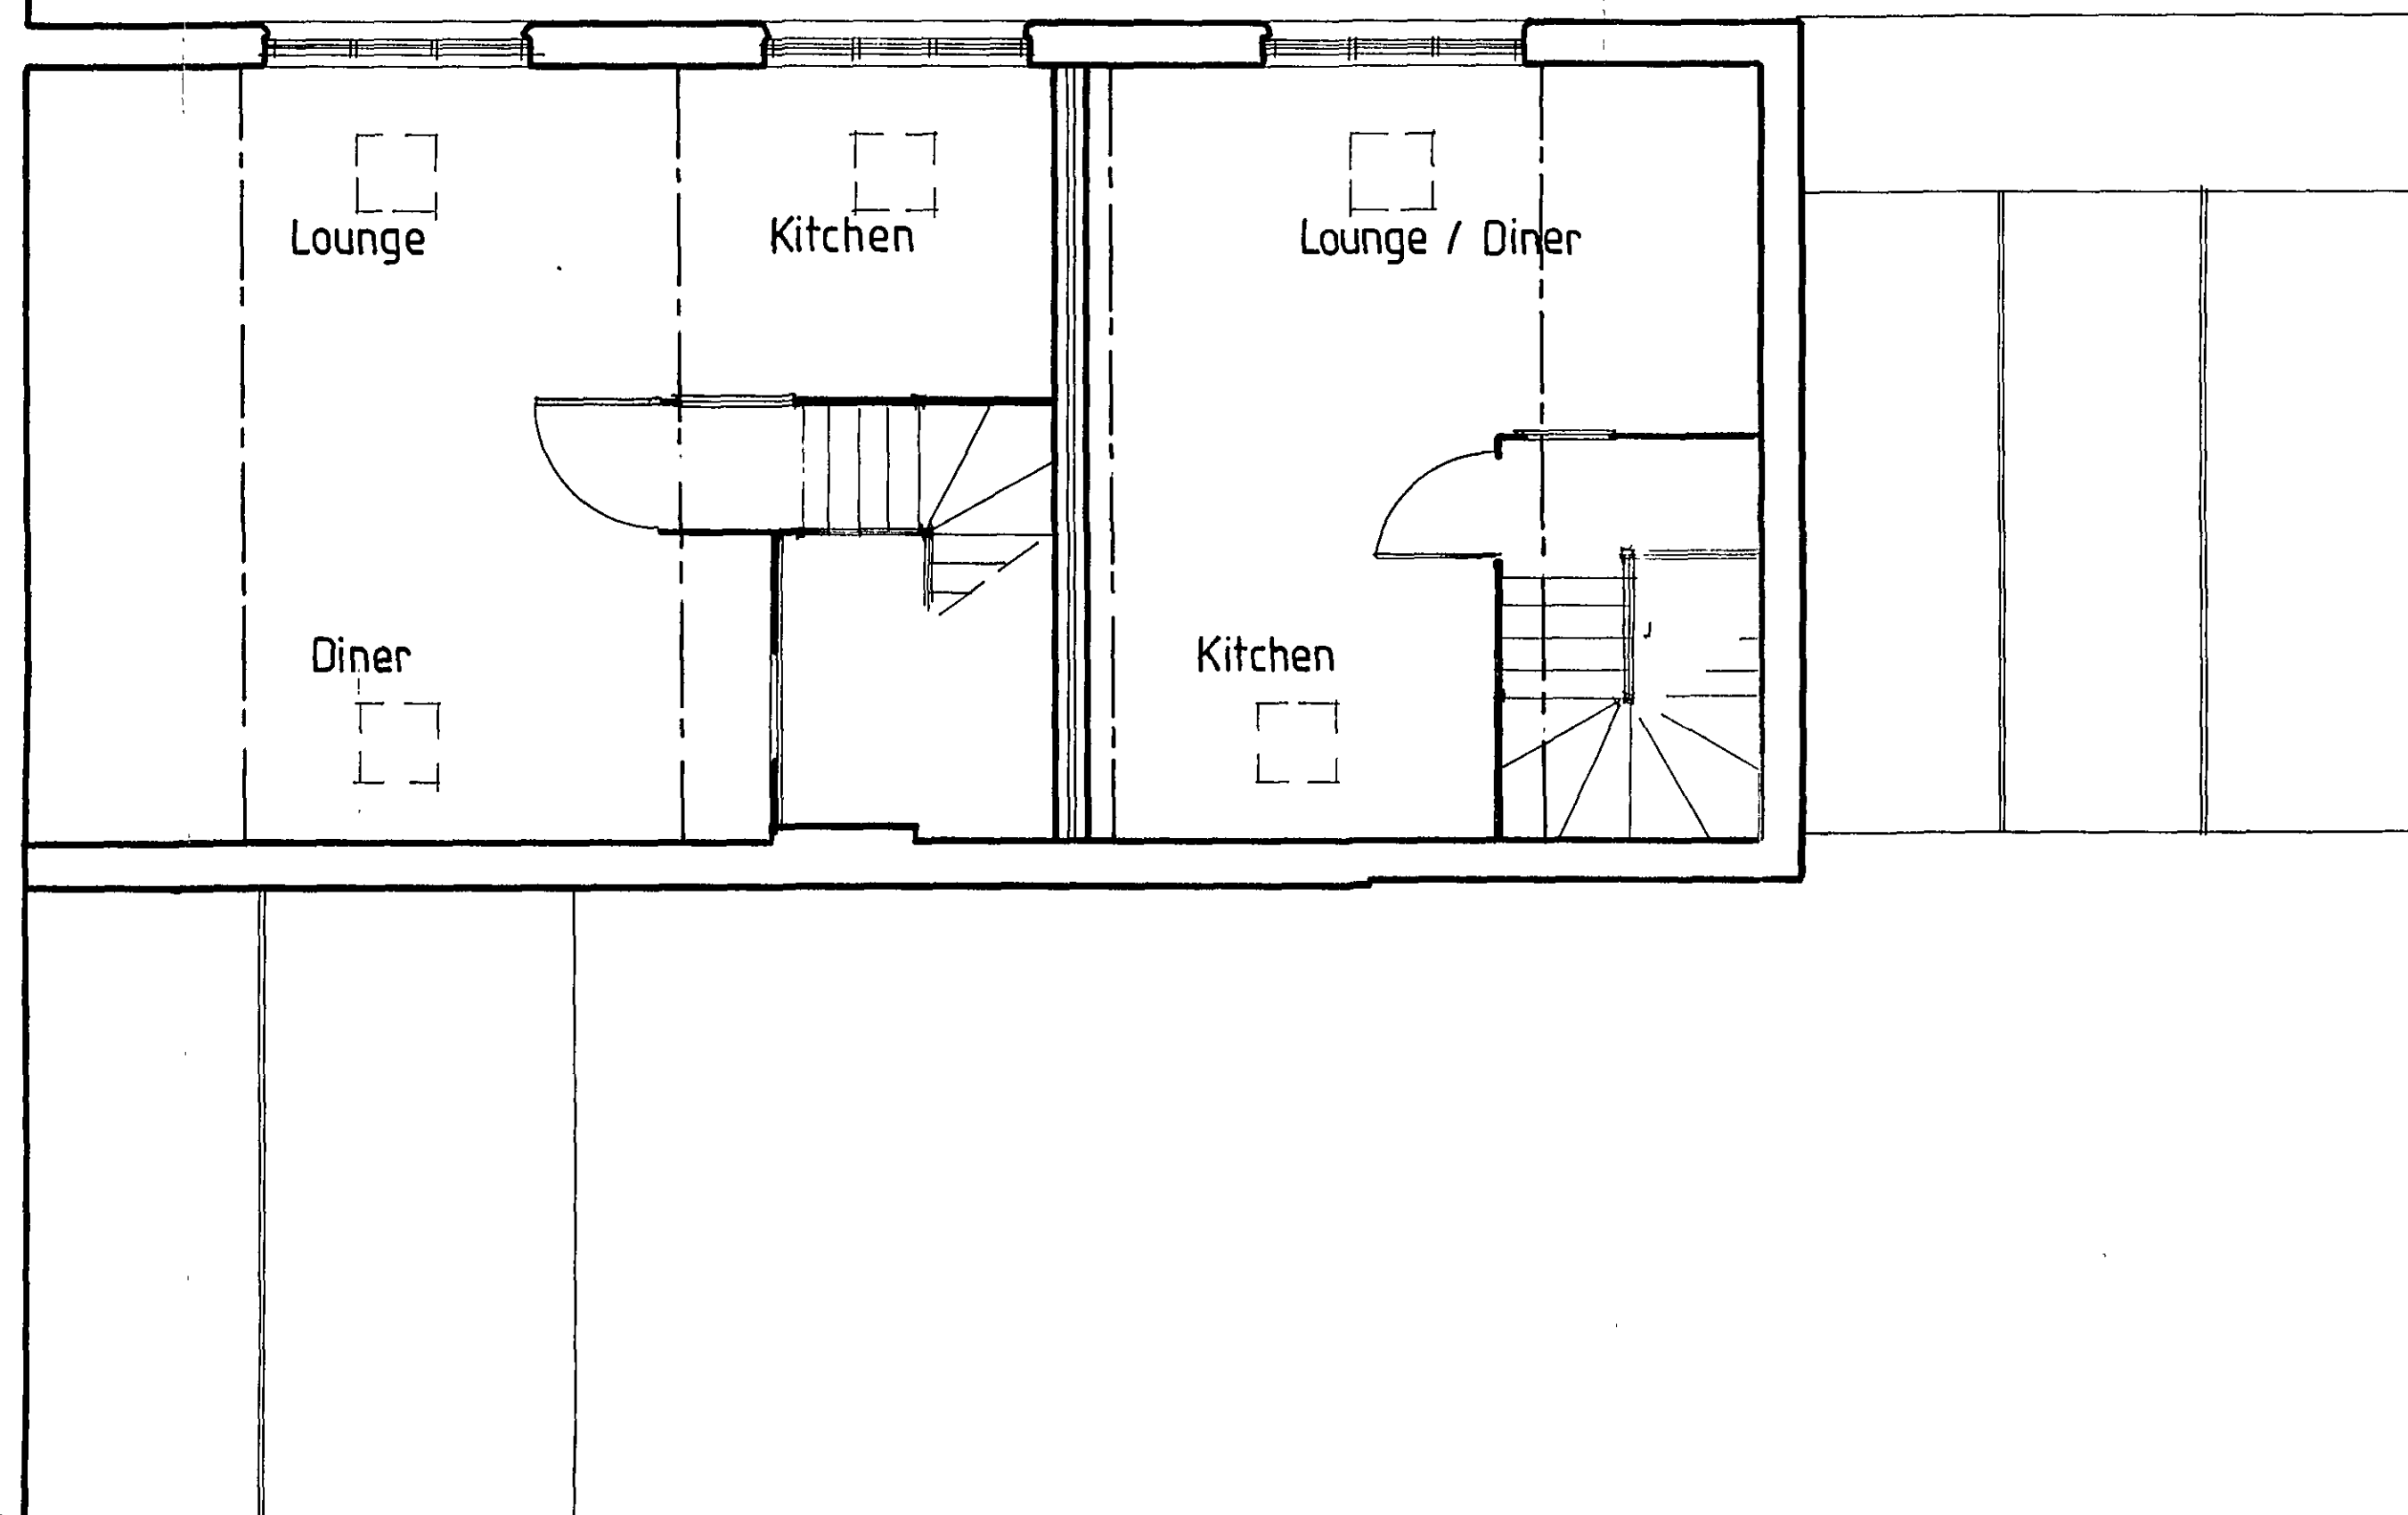

Planning
7 2 MAR 2007
Ref: 367/07

DRAWING
1 6 MAR 2007
ISSUED

Rev.	By	Notes	Date
rdc Robert Doughty Consultancy 32 High Street, Helpmington Sleaford, Lincolnshire NG34 0RA Tel: 01529 421545 Fax: 01529 421358 Email: admin@rdc-landplan.co.uk Web: www.rdc-landplan.co.uk			
Client: MULBERRY HOMES			
Project: GOODFELLOWS SCHOOL			
Drawing title: PROPOSED FIRST FLOOR			
Job No. 785/3	Drawing No. DS 11	Rev.	Drawn GJ
Scale 1:500	1:100	Date 15/03/07	Checked

DO NOT SCALE from this drawing. All measurements should be checked against on site conditions and any discrepancies should be brought to the attention of the Robert Doughty Consultancy.

DETERMINED
PLAN