




THIS DRAWING IS FOR THE
PURPOSE OF OBTAINING
PLANNING PERMISSION ONLY

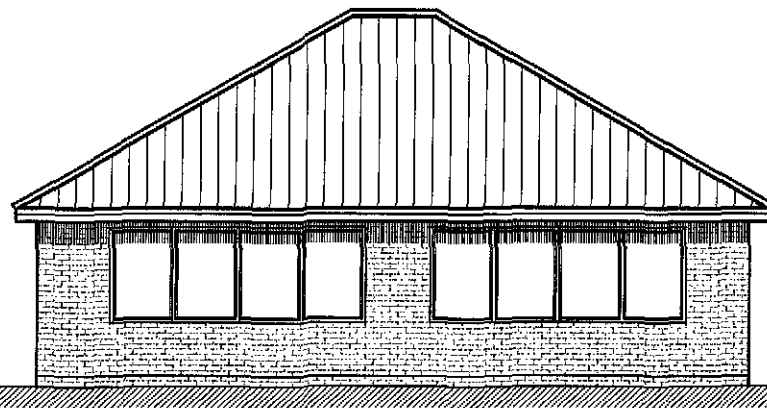


Front Elevation

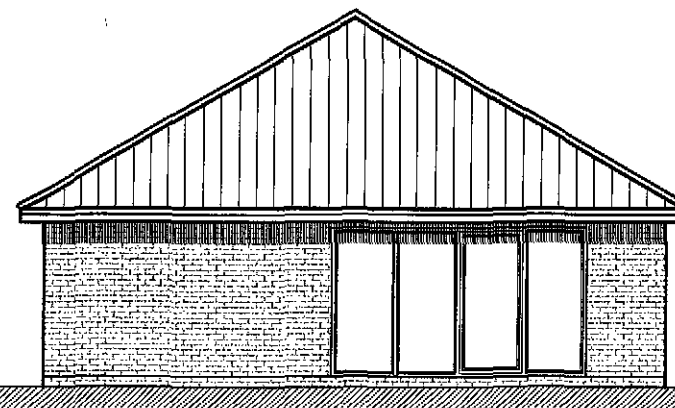


Side Elevation

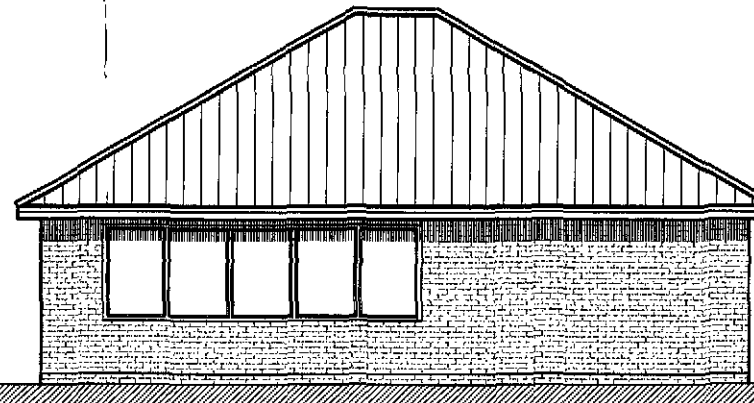

Rear Elevation

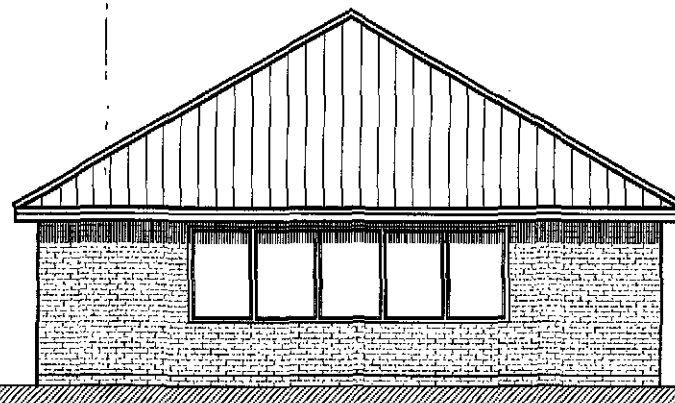

Side Elevation

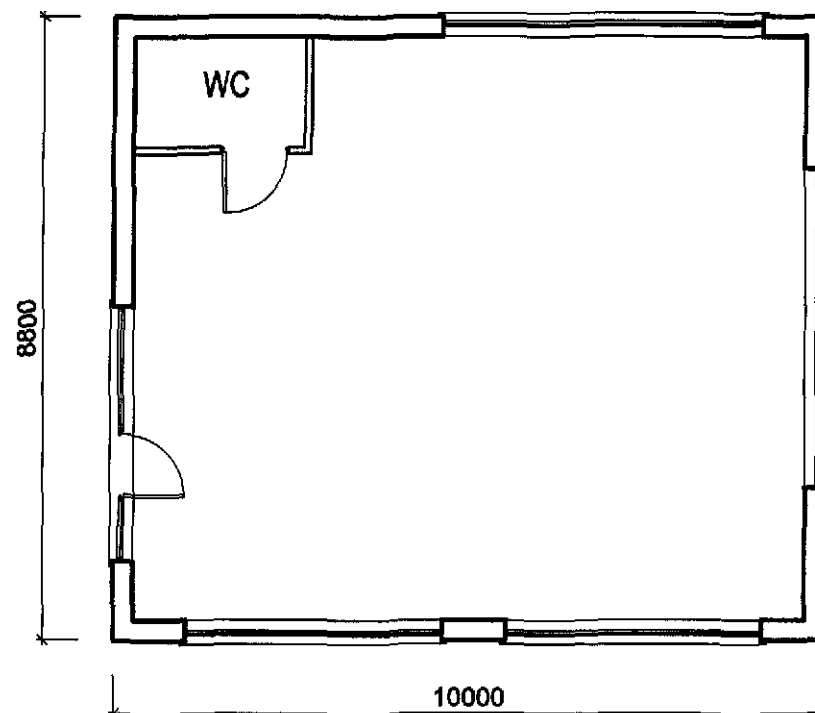

Floor Layout

SHDC
Planning & Development
- 5 MAY 2010
Ref: 0368-10

Rev.	By	Notes	Date
-	-	-	-
rdc Robert Doughty Consultancy 32 High Street, Helpingham Sleaford, Lincolnshire NG34 0RA Tel: 01529 421646 Fax: 01529 421358 Email: admin@rdc-landplan.co.uk Web: www.rdc-landplan.co.uk			
Client: Dunbia			
Project: Land off Cley Lake, Spalding			
Drawing title: Proposed Security Entrance Office			
Drawing No. 638-18-03-DD03	Rev.	Drawn J.R.B.	
Scale 1:100 @ A3	Date 27-01-09	Checked	

All measurements should be checked against on site conditions and any discrepancies should be brought to the attention of the Robert Doughty Consultancy.

