




FRONT ELEVATION

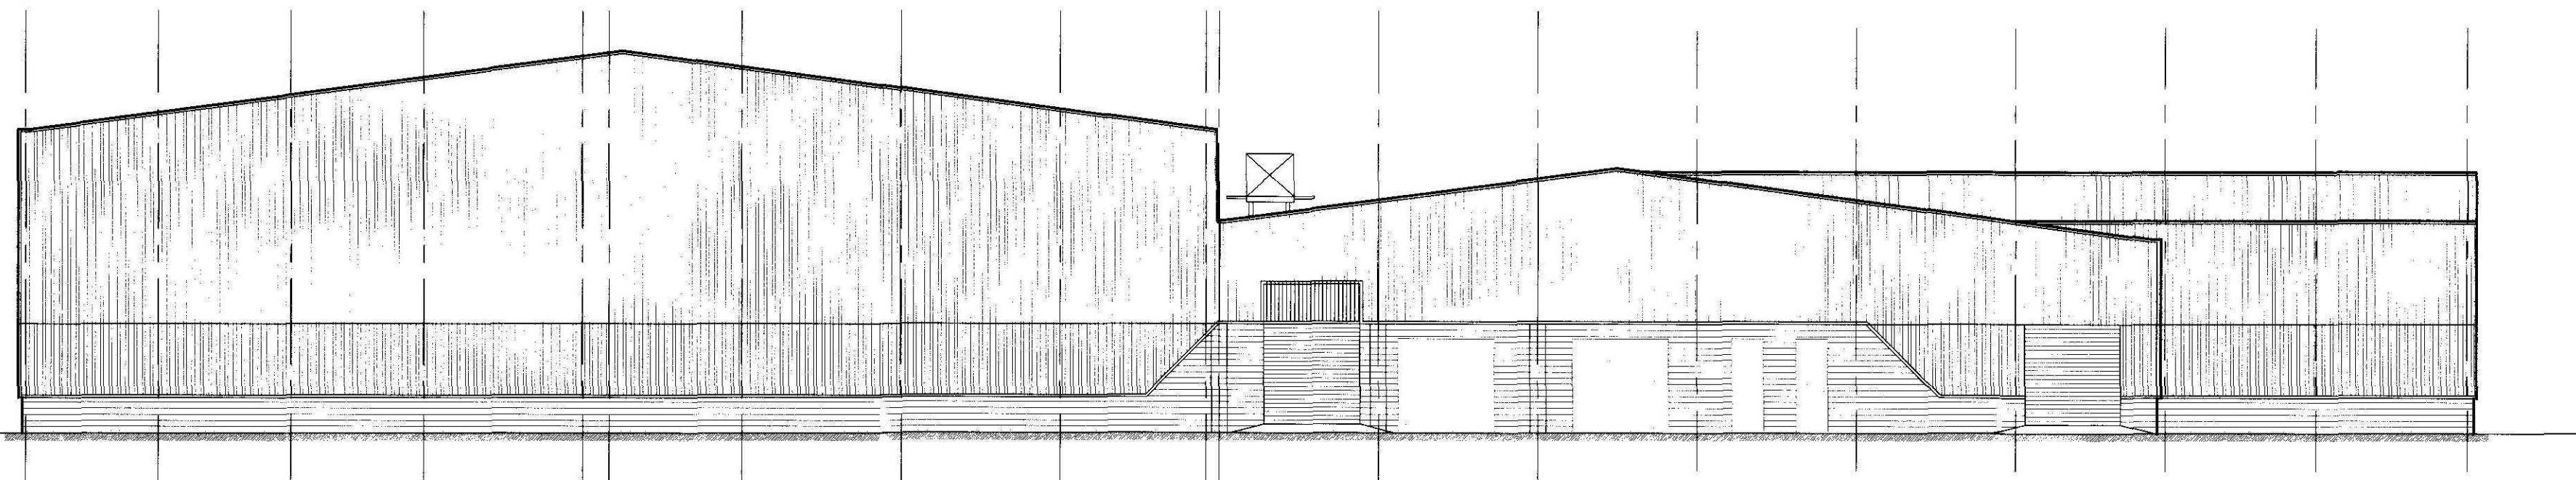

SIDE ELEVATION

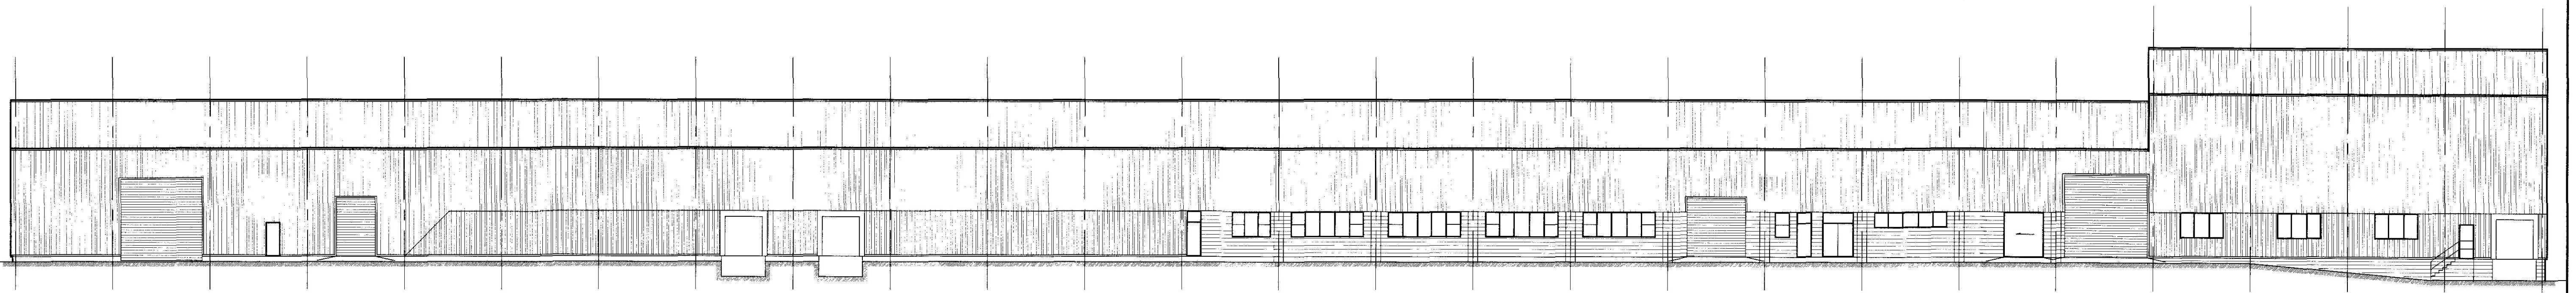

REAR ELEVATION

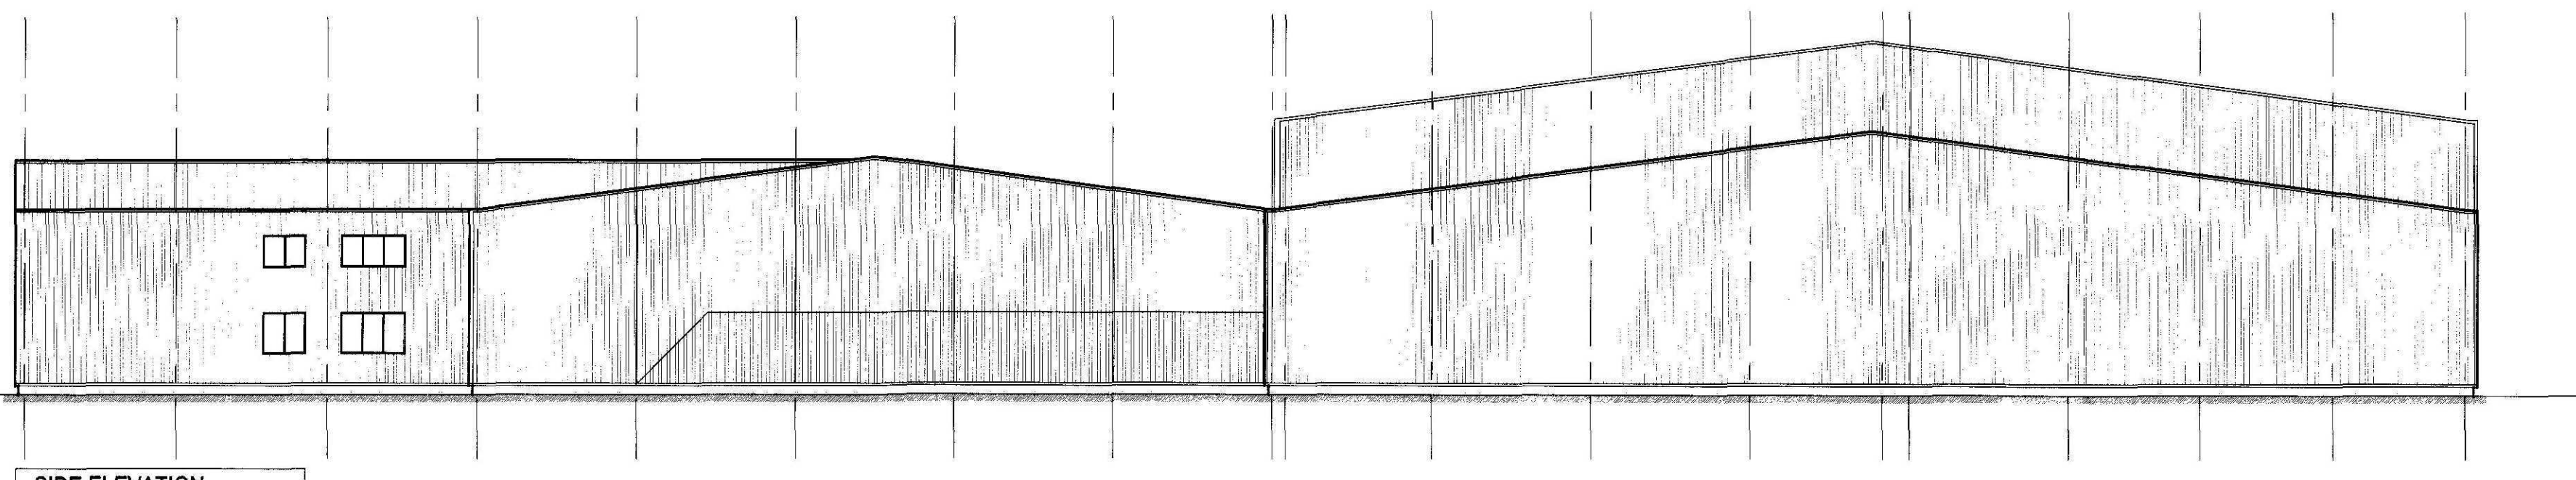

SIDE ELEVATION


SHDC
Planning & Development
- 5 MAY 2010
Ref: 0368-10

THIS DRAWING IS FOR THE
PURPOSE OF OBTAINING
PLANNING PERMISSION ONLY

A	JB	Elevational amends	12-05-09
Rev.	By	Notes	Date
rdc Robert Doughty Consultancy			
32 High Street, Helpringham Sleaford, Lincolnshire NG34 0RA Tel: 01529 421646 Fax: 01529 421358 Email: admin@rdc-landplan.co.uk Web: www.rdc-landplan.co.uk			
Client: Dunbia			
Project: Land off Cley Lake, Spalding			
Drawing title: Proposed Factory Elevations			
Drawing No. 638-18-02-DD03	Rev. A	Drawn j.r.b.	
Scale 1 : 200 @ A1	Date 20-01-09	Checked	

All measurements should be checked against on site conditions and any discrepancies should be brought to the attention of the
Robert Doughty Consultancy

P:\Projects\600-699\638 Ashley King (Developments) Ltd\638 18 Former Bernard Matthews Site, Land off Cleary Lake, Spalding\CAD Files\06-RDC Drawings\Current\638-18-02.dwg, 01/04/2010 16:01:44, DWG to PDF.pc3

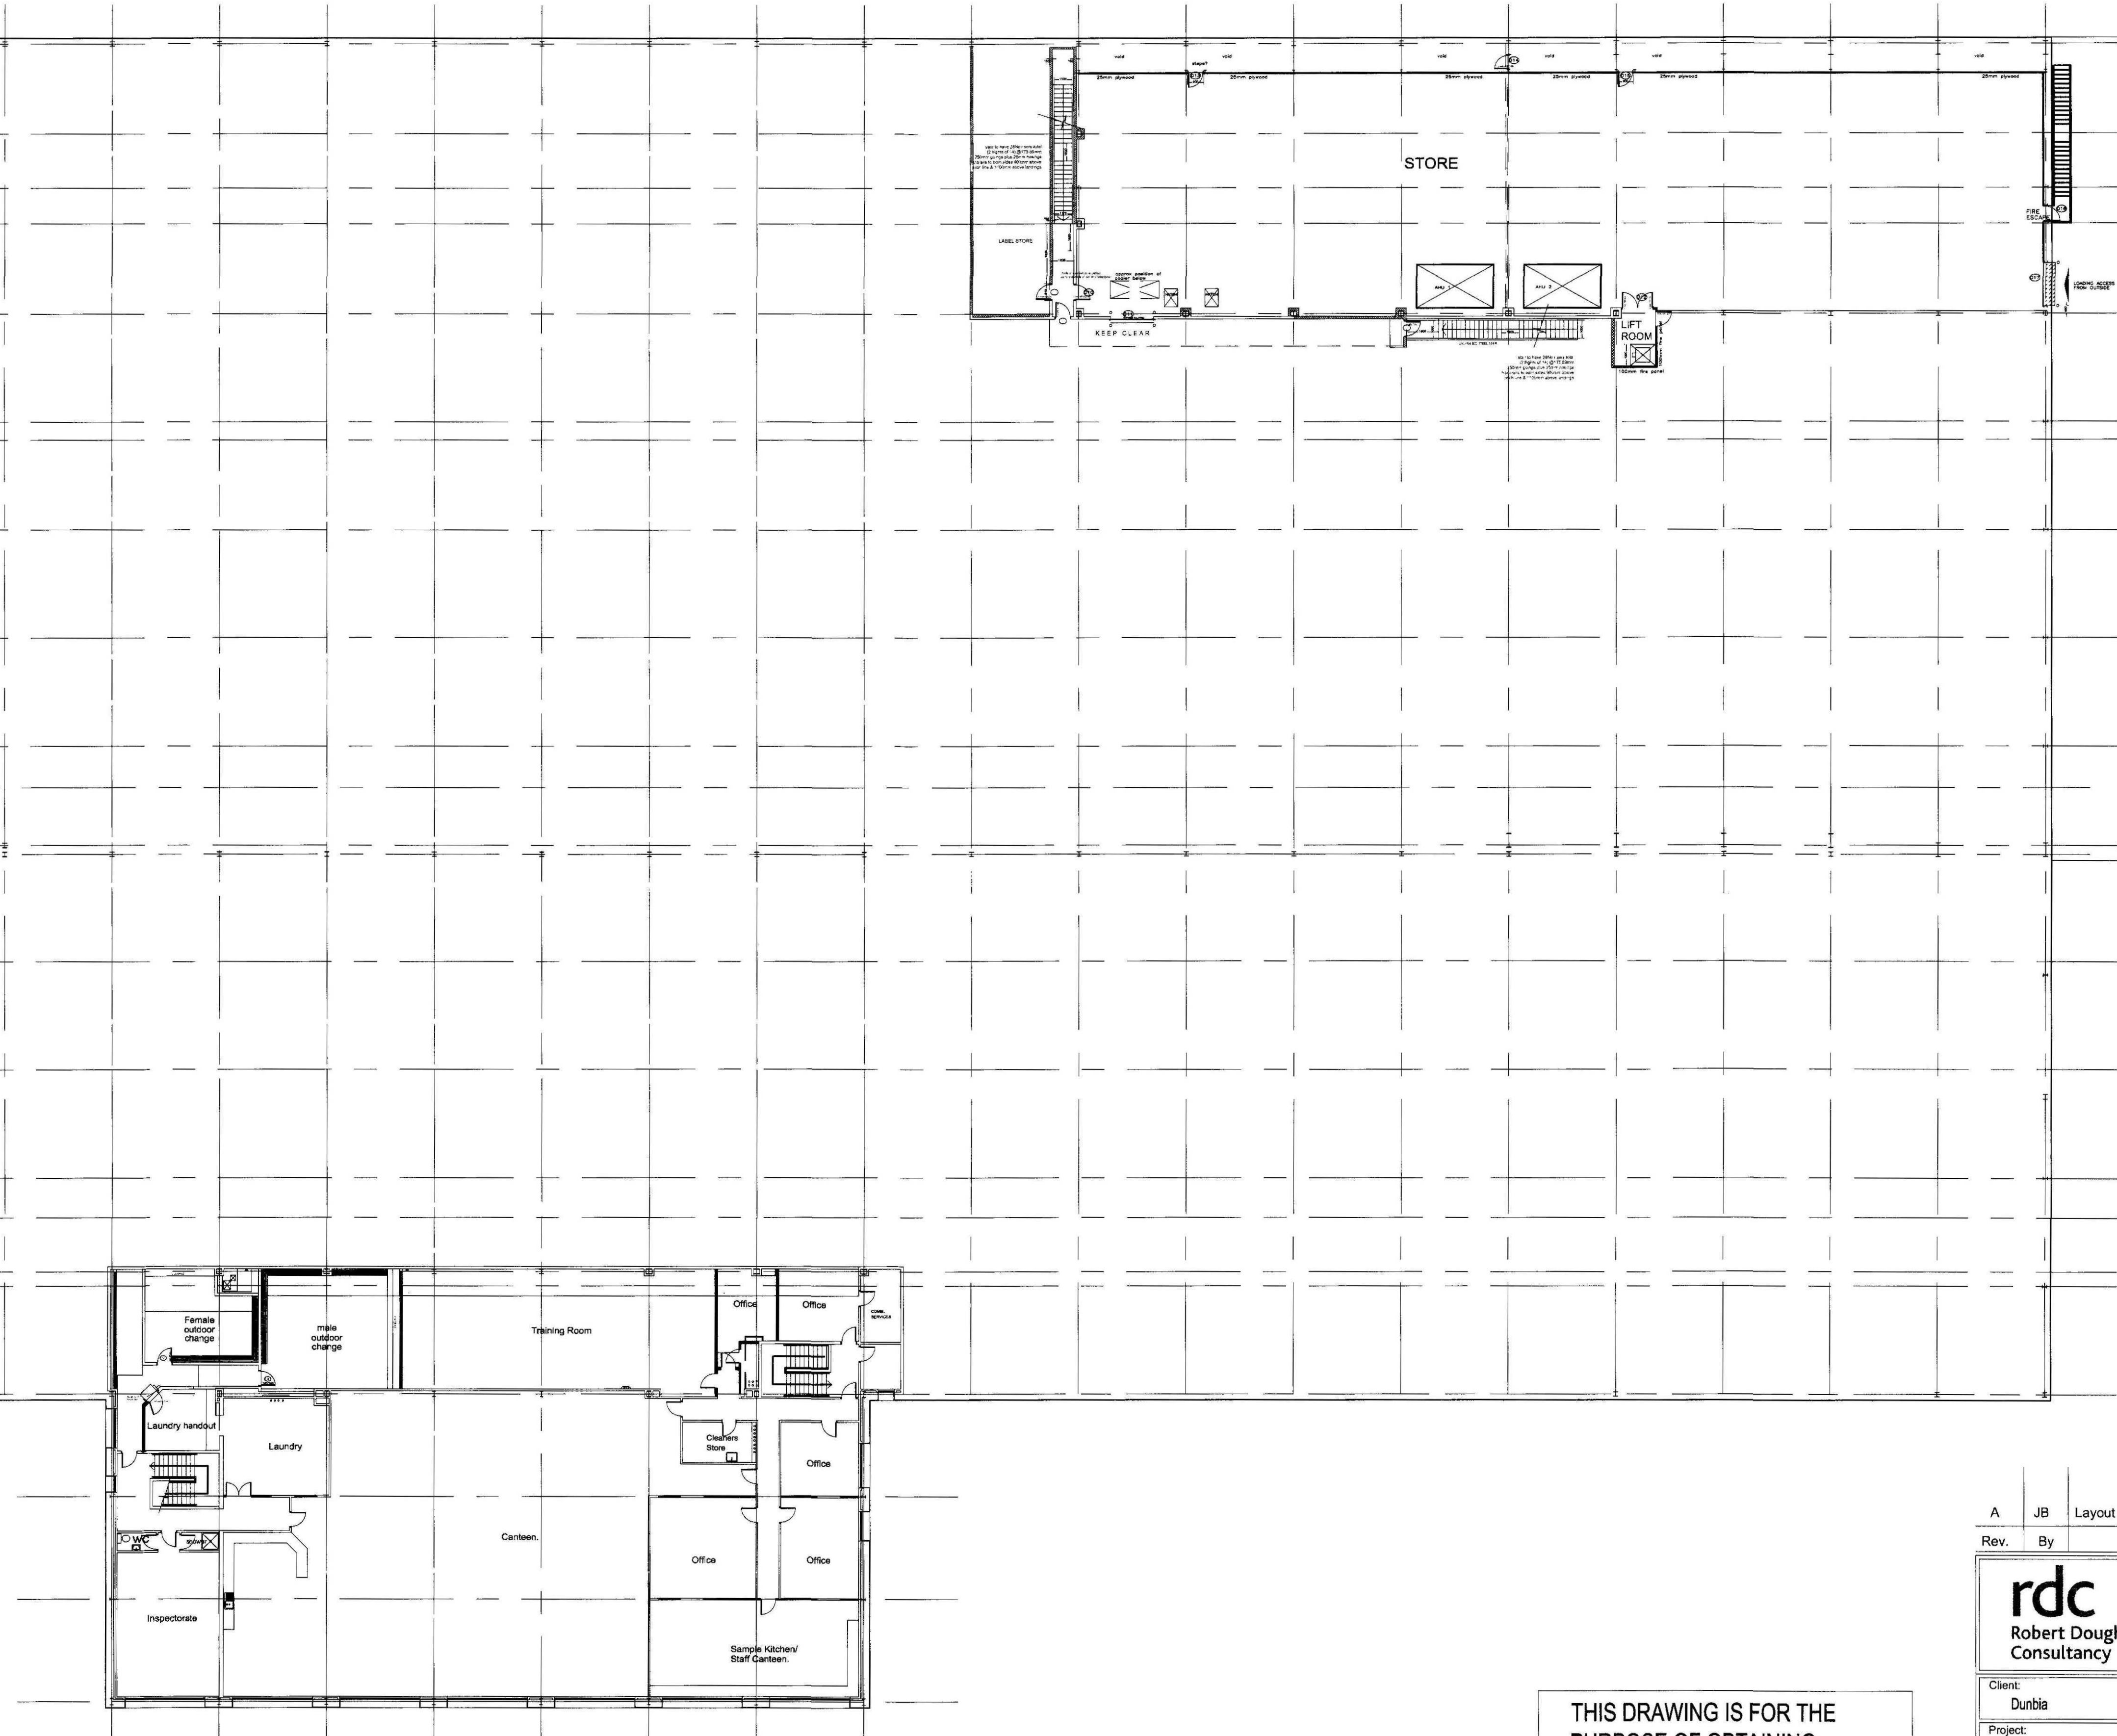


SHDC
Planning & Development
- 5 MAY 2010
Ref: 0368-10

THIS DRAWING IS FOR THE
PURPOSE OF OBTAINING
PLANNING PERMISSION ONLY

Rev.	By	Notes	Date
A	JB	Layout amends	12-05-09
rdc Robert Doughty Consultancy			
Client: Dunbia			
Project: Land off Cleary Lake, Spalding			
Drawing title: Proposed Factory First Floor Plan			
Drawing No. 638-18-02-DD02	Rev. A	Drawn j.r.b.	Checked
Scale 1:200 @ A1	Date 20-01-09		

All measurements should be checked against on site conditions and any discrepancies should be brought to the attention of the
Boswell Planning Consultants

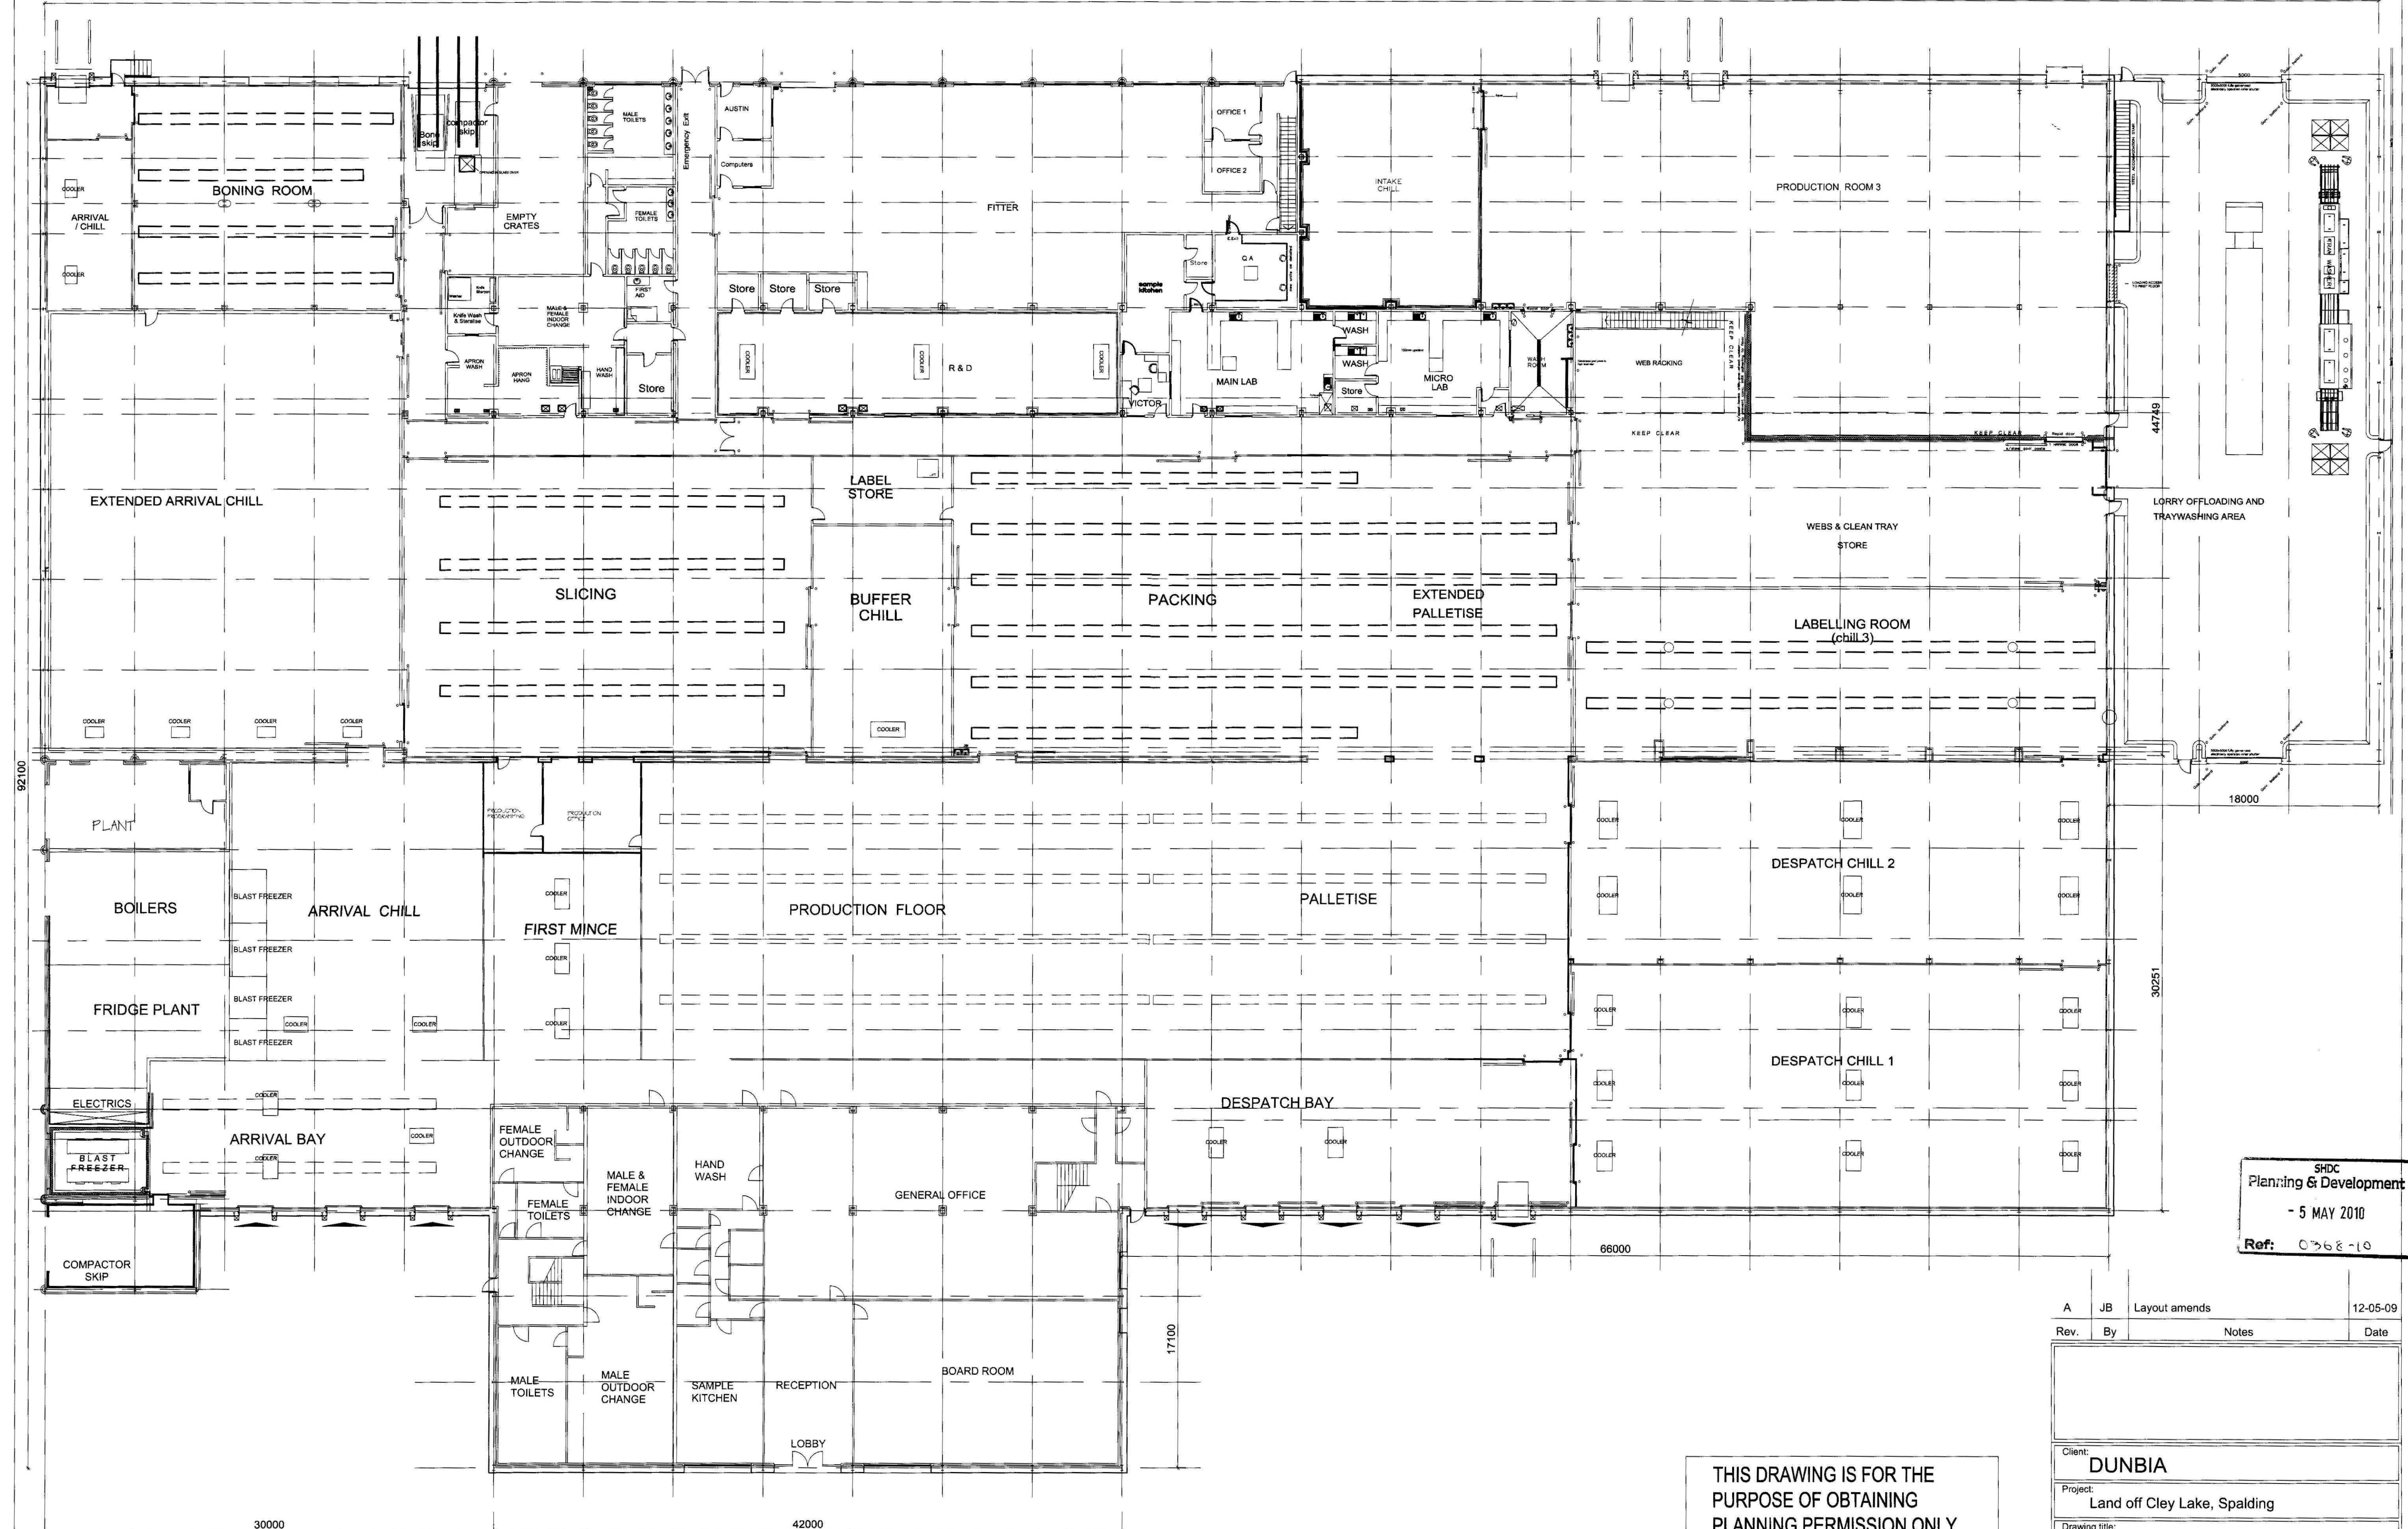


THIS DRAWING IS FOR THE
PURPOSE OF OBTAINING
PLANNING PERMISSION ONLY

SHDC
Planning & Development
- 5 MAY 2010
Ref: C766-10

A		JB	Layout amends	12-05-09
Rev.	By	Notes		Date
Client: DUNBIA				
Project: Land off Cley Lake, Spalding				
Drawing title: Proposed Factory Ground Floor Plan				
Drawing No. 638-18-02-DD01		Rev. A		Drawn j.r.b.
Scale 1 : 200 @ A1		Date 20-01-09		Checked

All measurements should be checked against on site conditions and any discrepancies should be brought to the attention of the Robert Doughty Consultancy

THIS DRAWING IS FOR THE
PURPOSE OF OBTAINING
PLANNING PERMISSION ONLY

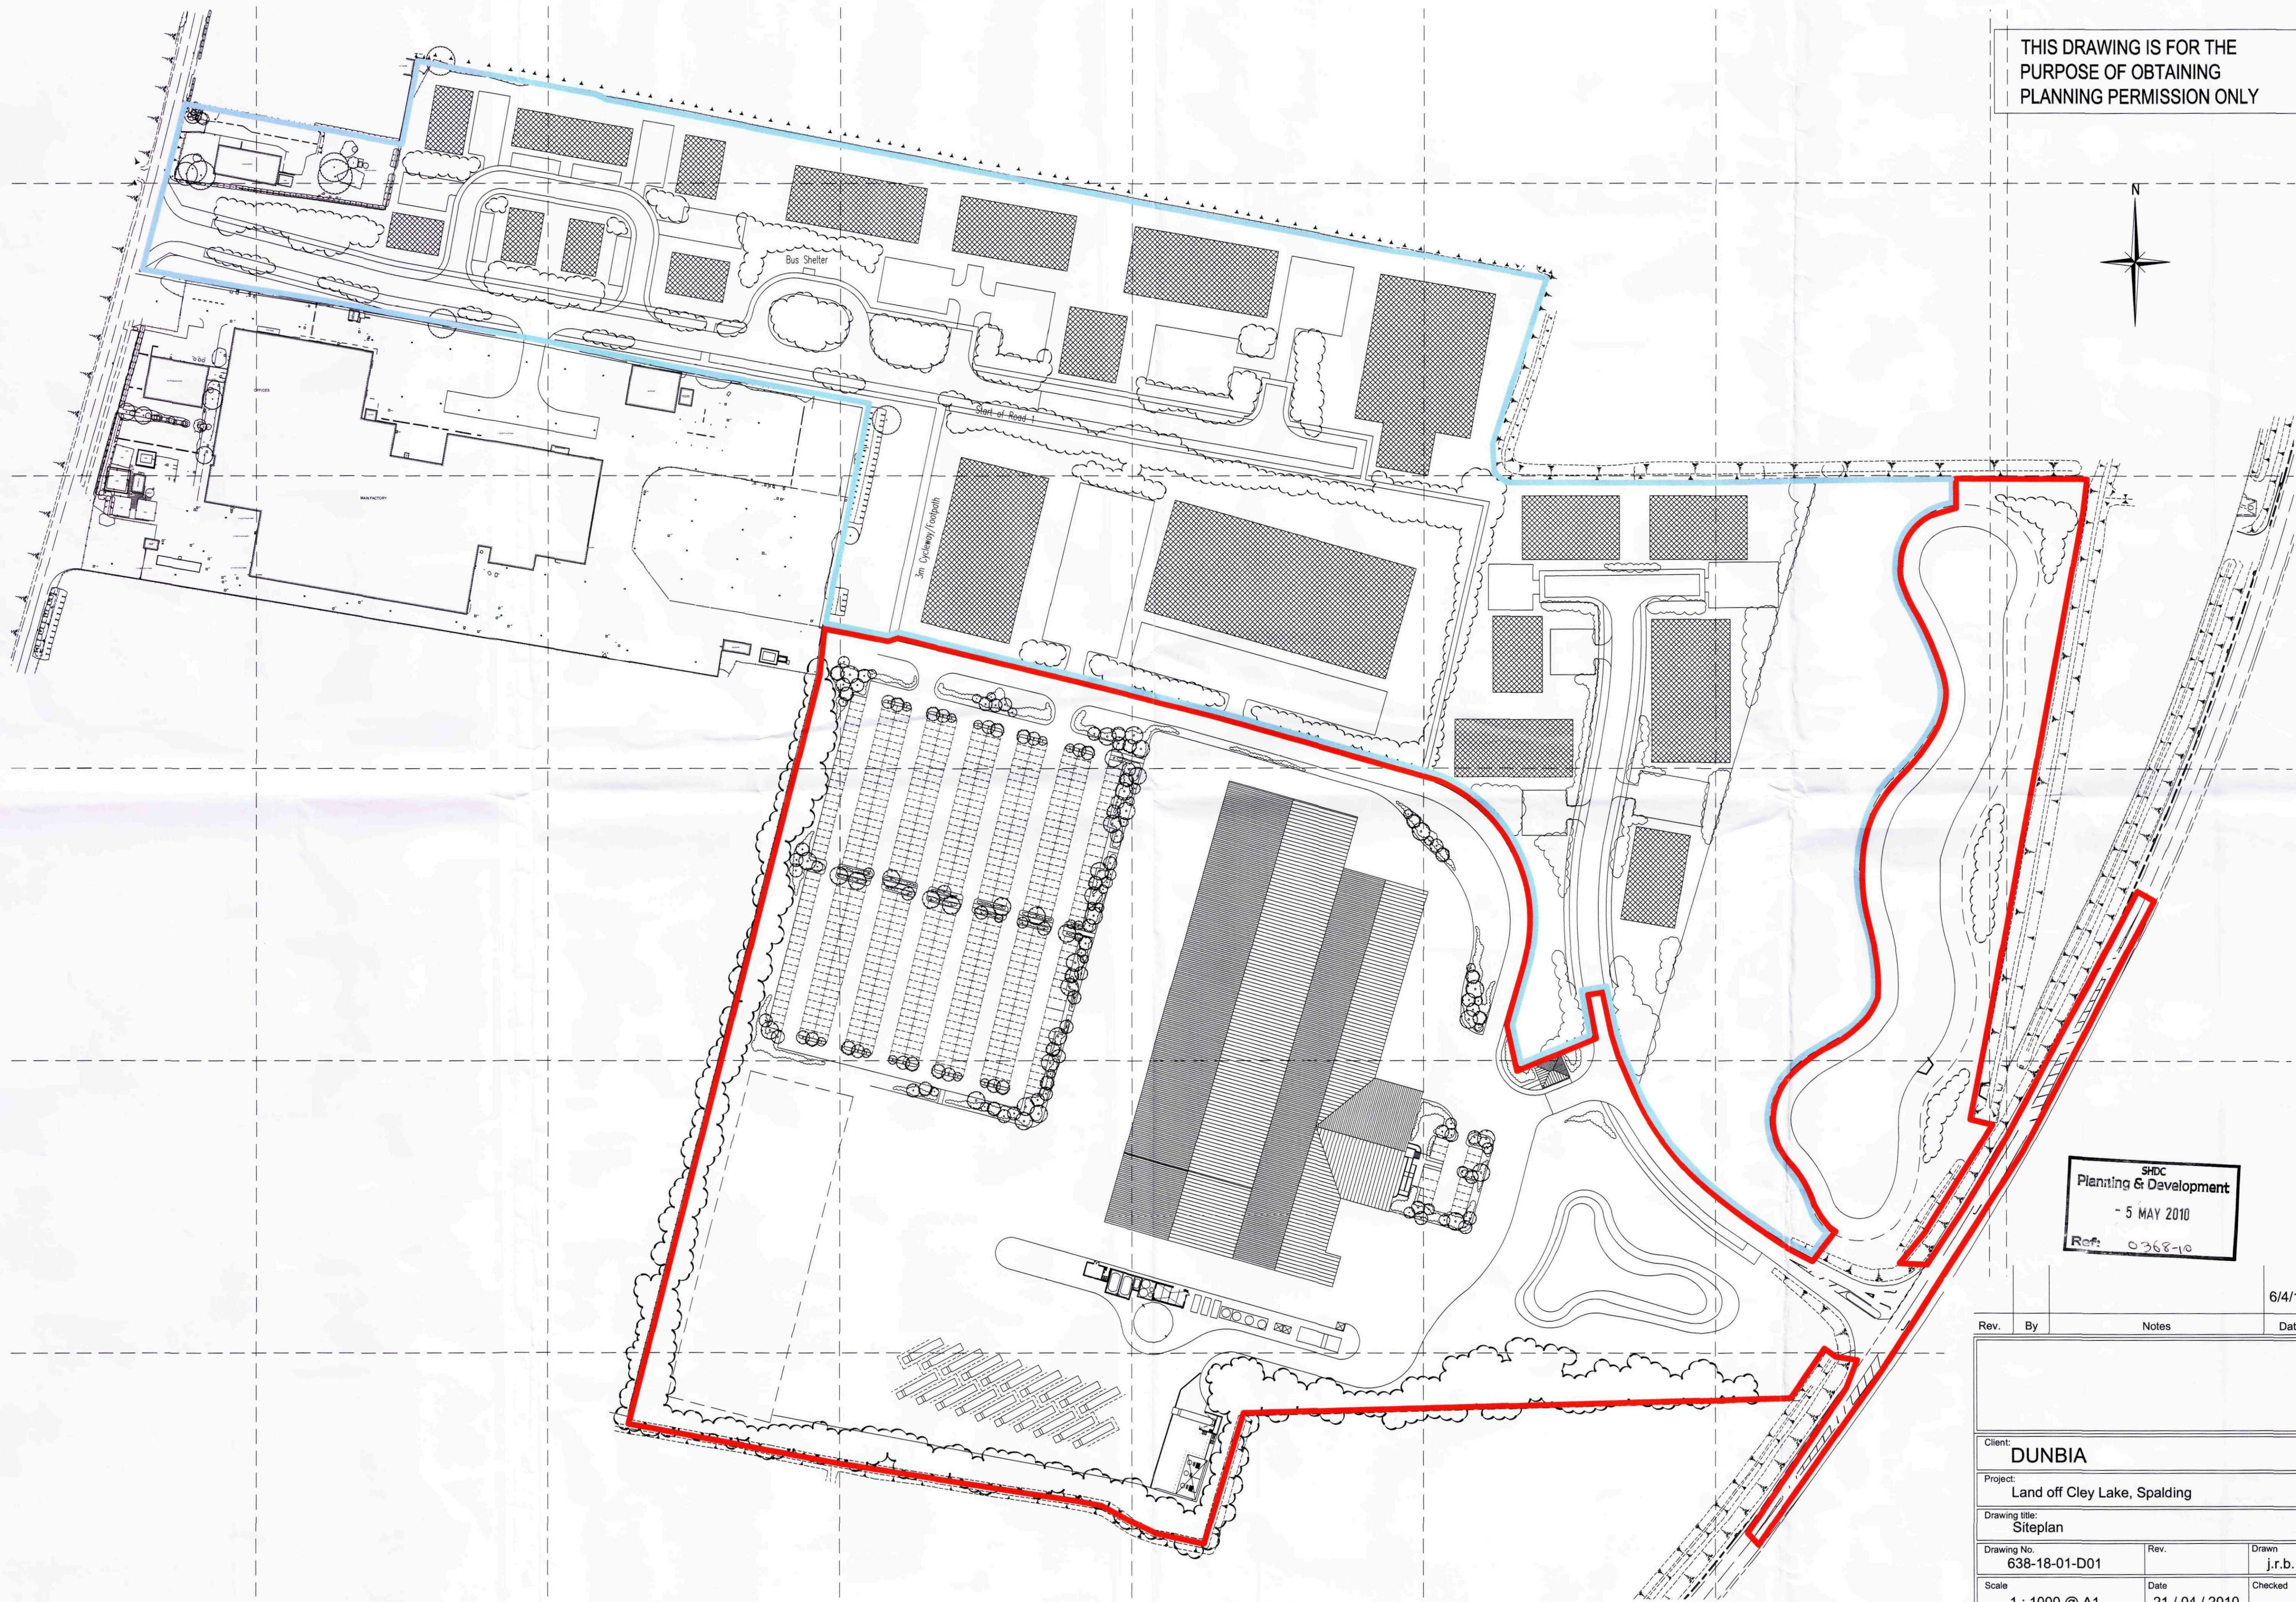

SHDC
Planning & Development
- 5 MAY 2010
Ref: 0368-10

6/4/10

Rev.	By	Notes	Date
Client: DUNBIA			
Project: Land off Cley Lake, Spalding			
Drawing title: Siteplan			
Drawing No. 638-18-01-D01	Rev.	Drawn j.r.b.	
Scale 1 : 1000 @ A1	Date 21 / 04 / 2010	Checked	

All measurements should be checked against on site conditions and any discrepancies should be brought to the attention of the
Robert Doughty Consultancy