




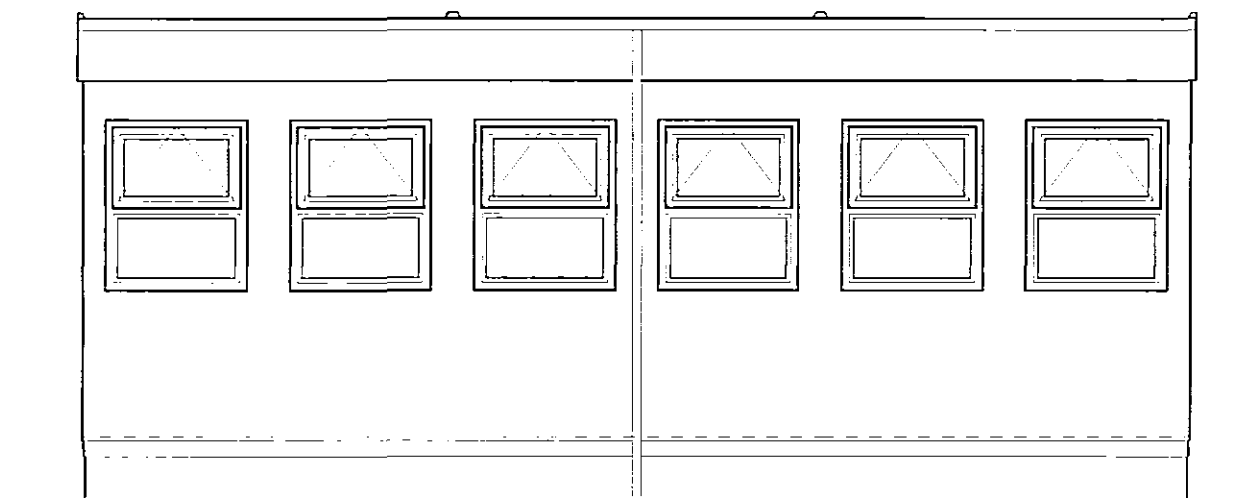


REAR ELEVATION

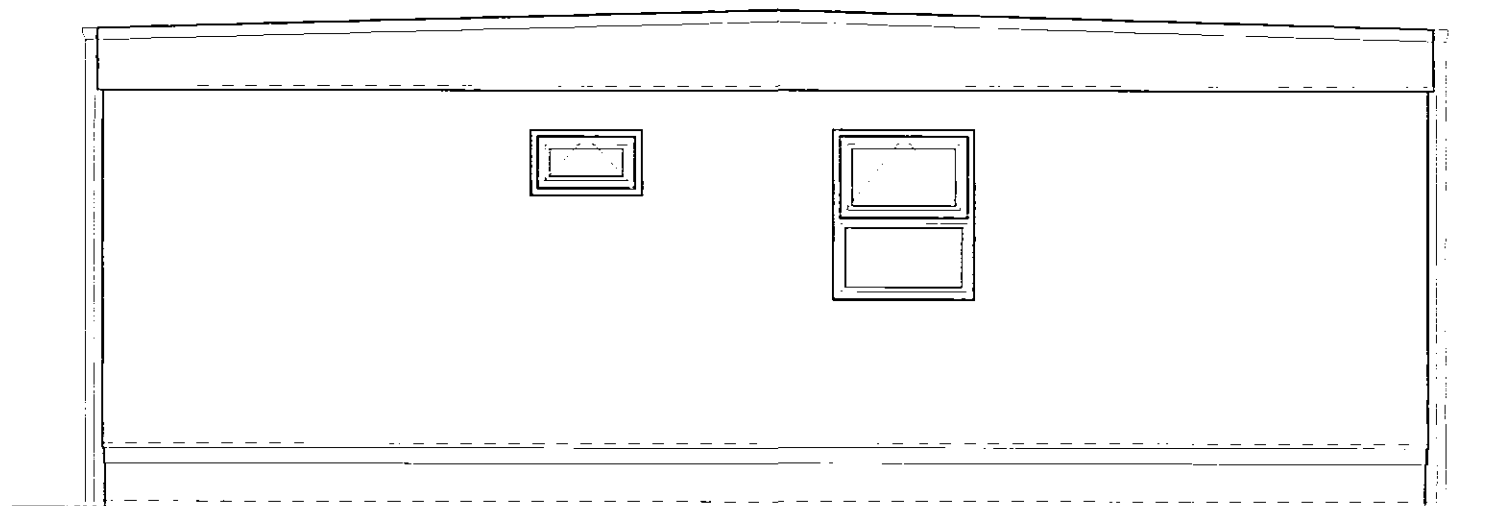

GABLE ELEVATION

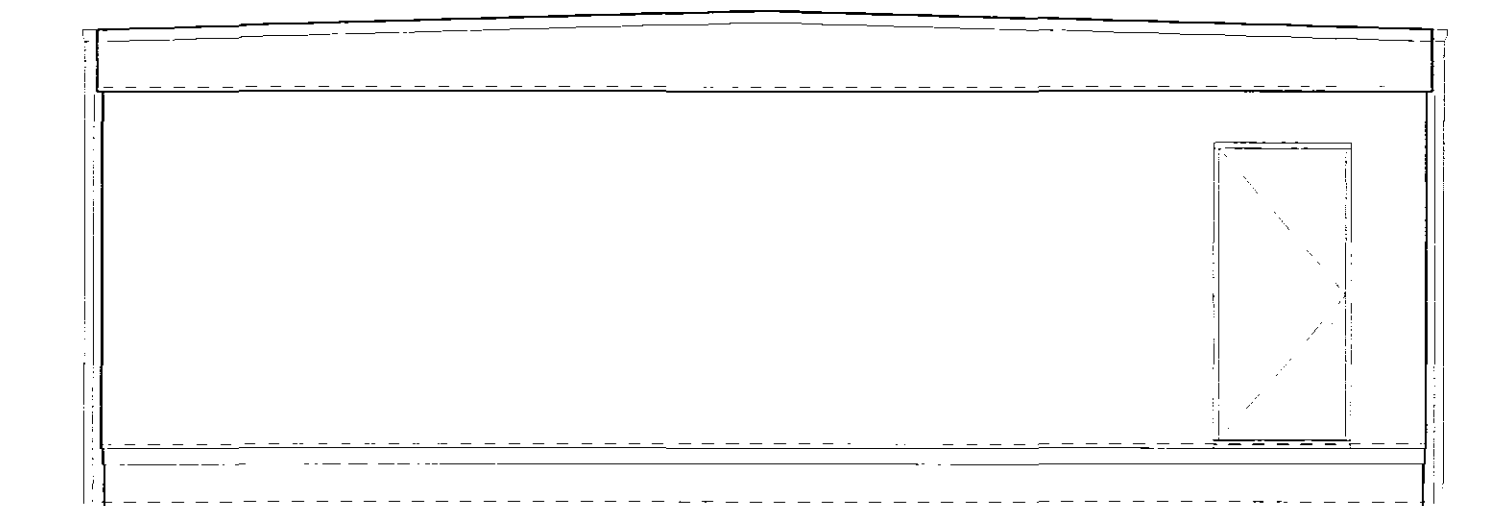

GABLE ELEVATION

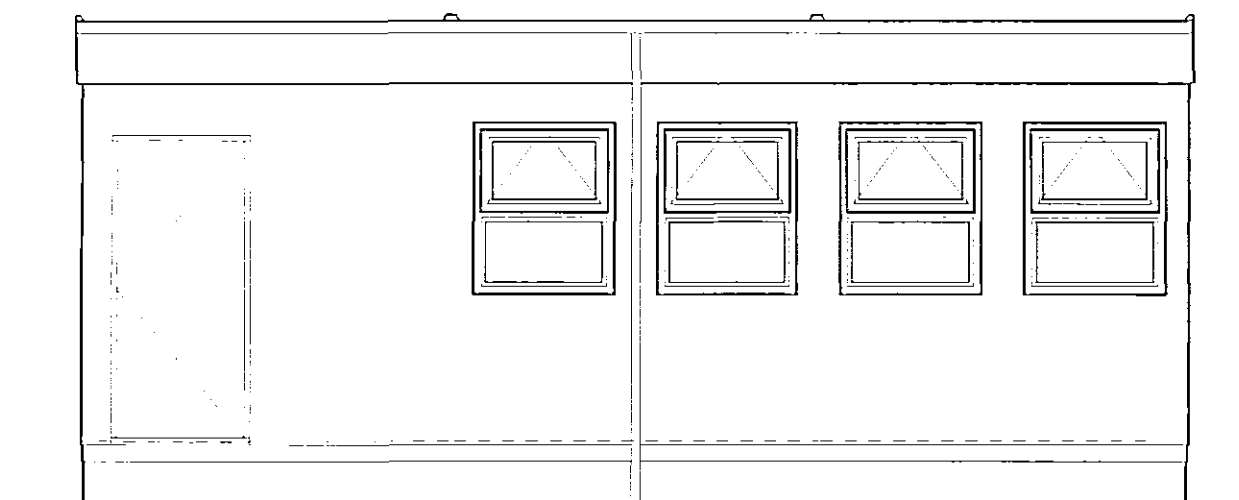

FRONT ELEVATION

19 MAR 2004
13 0371104
SHDC
Planning & Development

19 MAR 2004
13 0371104
SHDC
Planning & Development

CARTER CABIN HIRE LTD.

TEL. 01553 810778
FAX. 01553 810793

Client

Title PROPOSED 3 BAY 28'x24' MODULAR
BUILDING - ELEVATIONS

Revisions	
A: REDUCED TO THREE BAY. 12/02/04 MAH	
ORIGINAL DRAWING PAPER A2	

DRAWN	MAH
SCALE	1:50
DATE	22 / 08 / 03
DRG No.	10066 - 3