



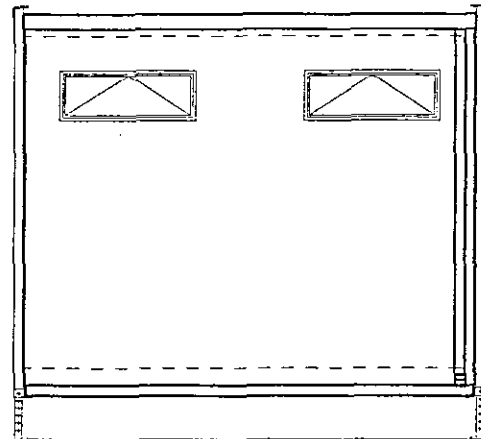


END ELEVATION

Colours :


Main Body - 10 A 05 GOOSEWING GREY
 Fascia - 18 B 25 CHARCOAL
 Corners - 18 B 25 CHARCOAL
 Legs - 18 B 25 CHARCOAL
 Door - 04 E 53 POPPY RED

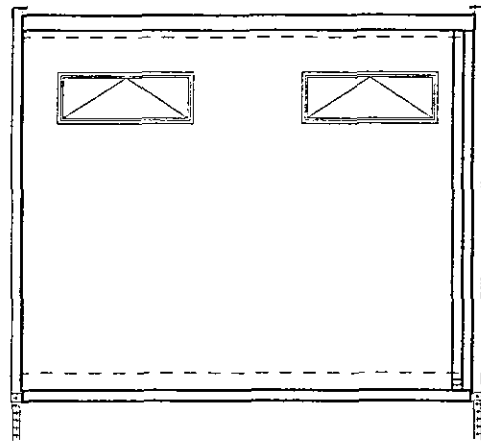

END ELEVATION

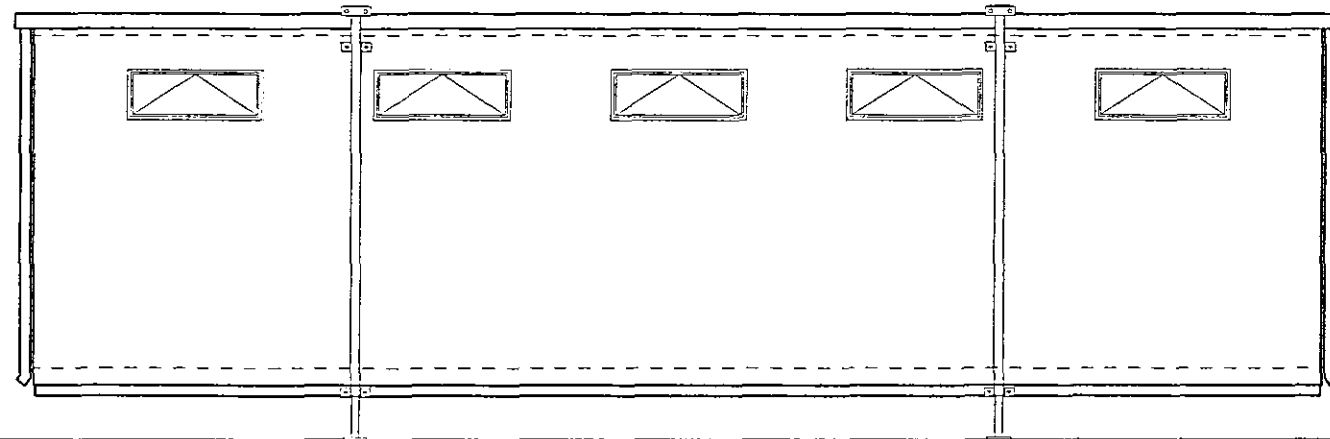

REAR ELEVATION

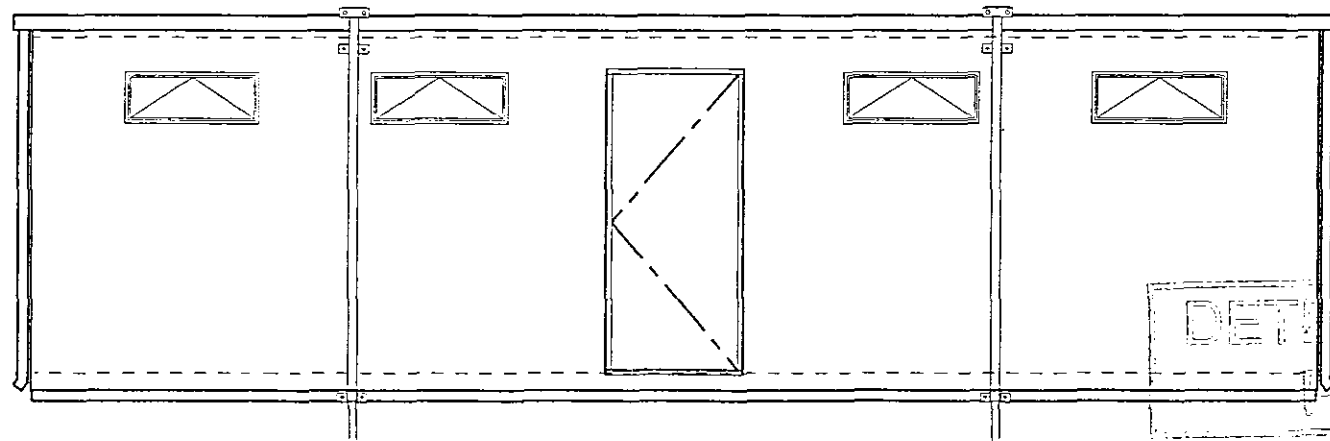

FRONT ELEVATION

DETERMINED
 PLAN

SADC
 Planning & Development
 19 MAR 2004
 Ref 0371/04

CARTER CABIN HIRE LTD.

TEL. 01553 810778
 FAX. 01553 810793

Client

Title

PROPOSED 28' x 10' HIRE SPECIFICATION
 JACKLEG UNIT - ELEVATIONS

Revisions

DRAWN MAH

SCALE 1 : 50

DATE 26 / 02 / 04

DRG No. 10787 - 2