



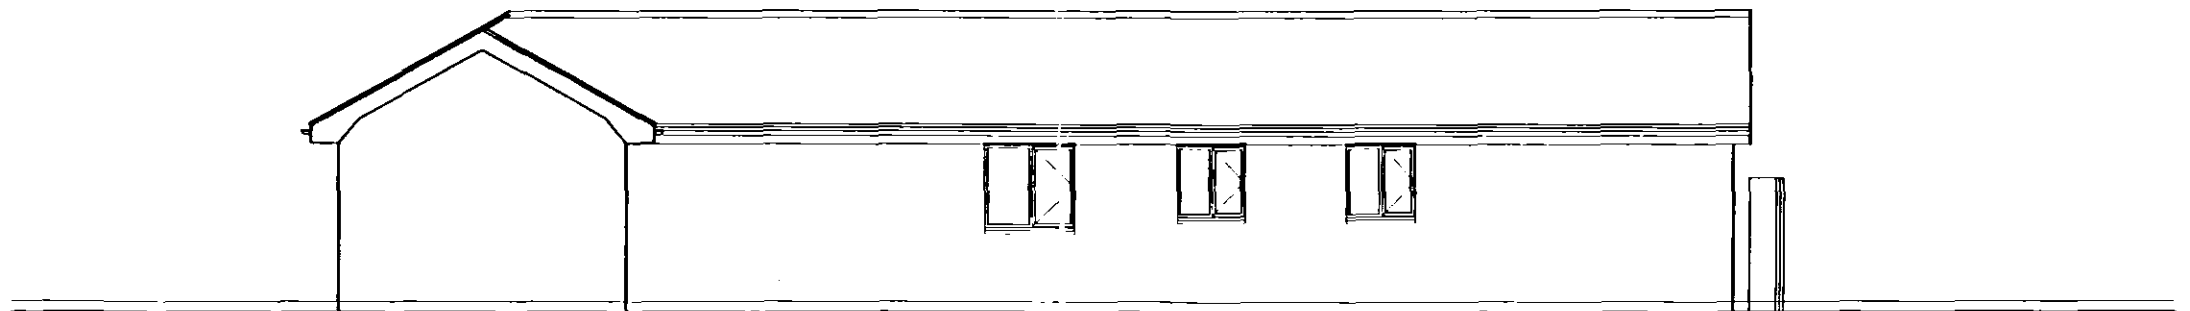


South East Elevation [courtyard]

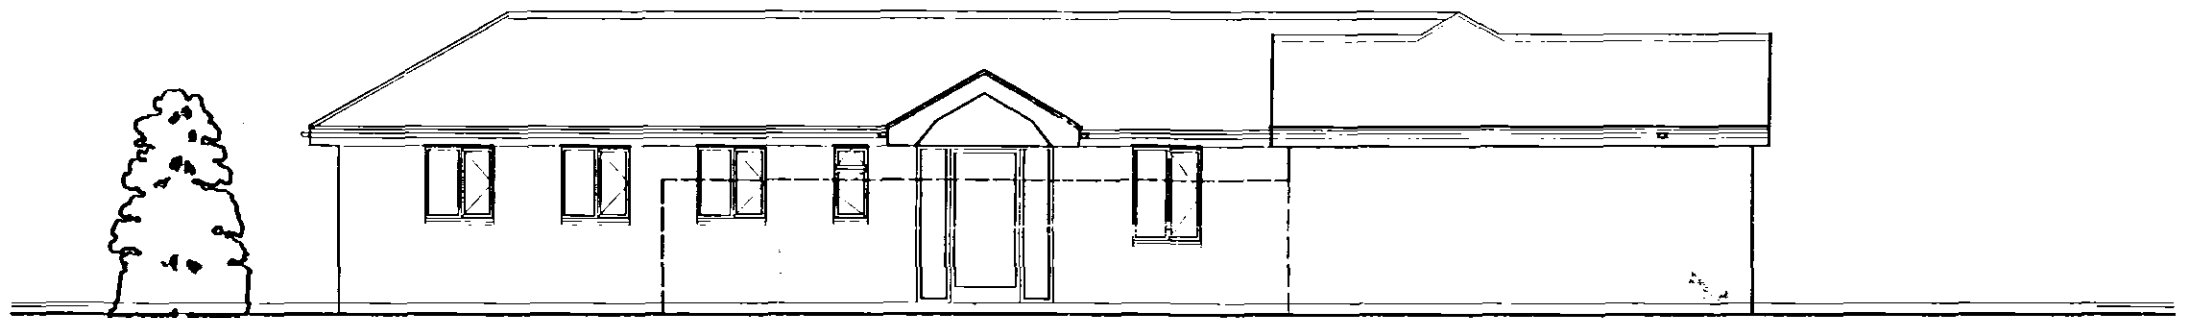


South West Elevation



North West Elevation

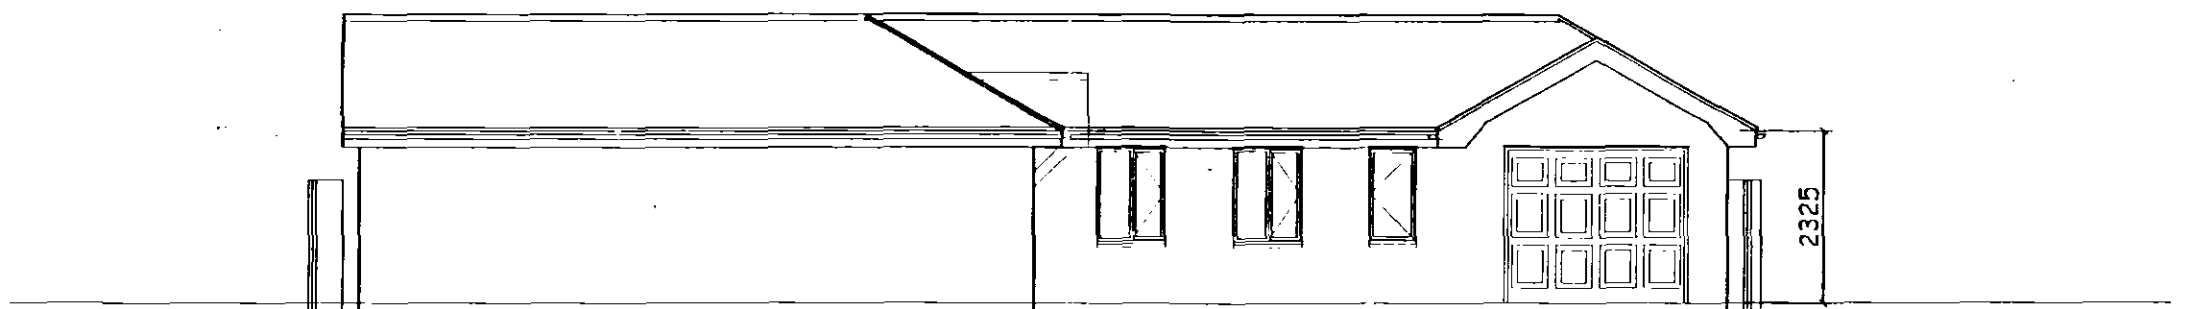


North East Elevation

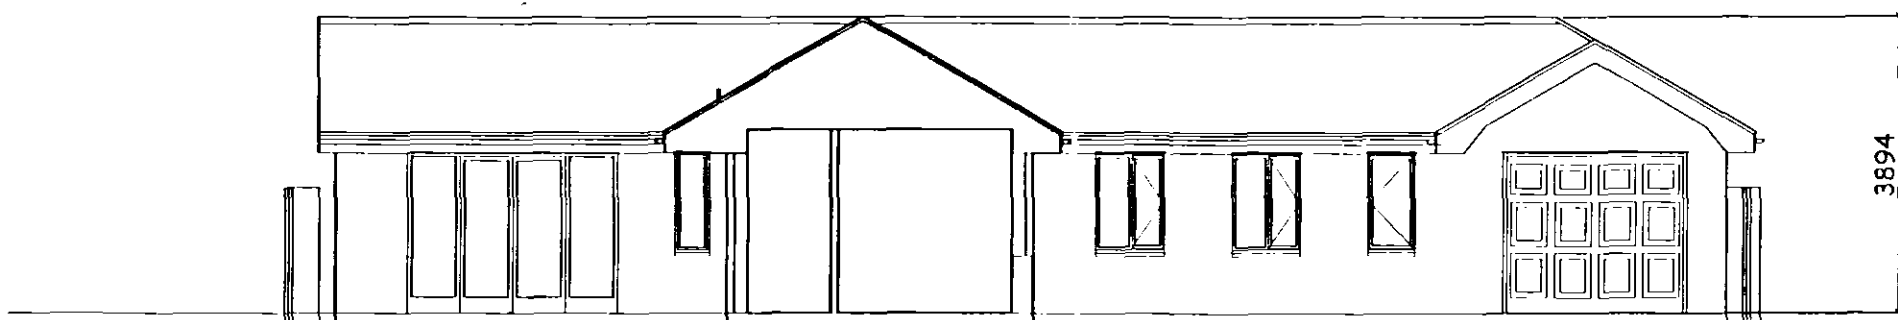

North East Elevation / section through courtyard

SCALE IN METRES

1:100

 

DETERMINED
PLAN

**ROBERT
LOWE**
CHARTERED
ARCHITECT

12 North End, Swineshead
Boston, Lincs., PE20 3LR
Phone 01205-821139
Fax 01205-821139

Project:
Proposed Dwelling
152A Pennygate, Spalding
Lincolnshire
Client:
Mr. & Mrs. Harrison
Drawing Title:
PROPOSED ELEVATIONS
[Revised Proposals]

Date:
Dec 2005
Scale:
1:100

Project No:
05033
Drawing No:

Drawn:
RWL
Rev:

0374/06