
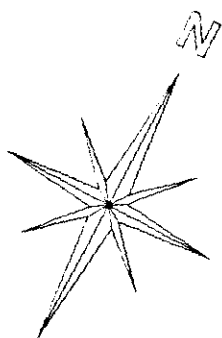


PENNYGATE

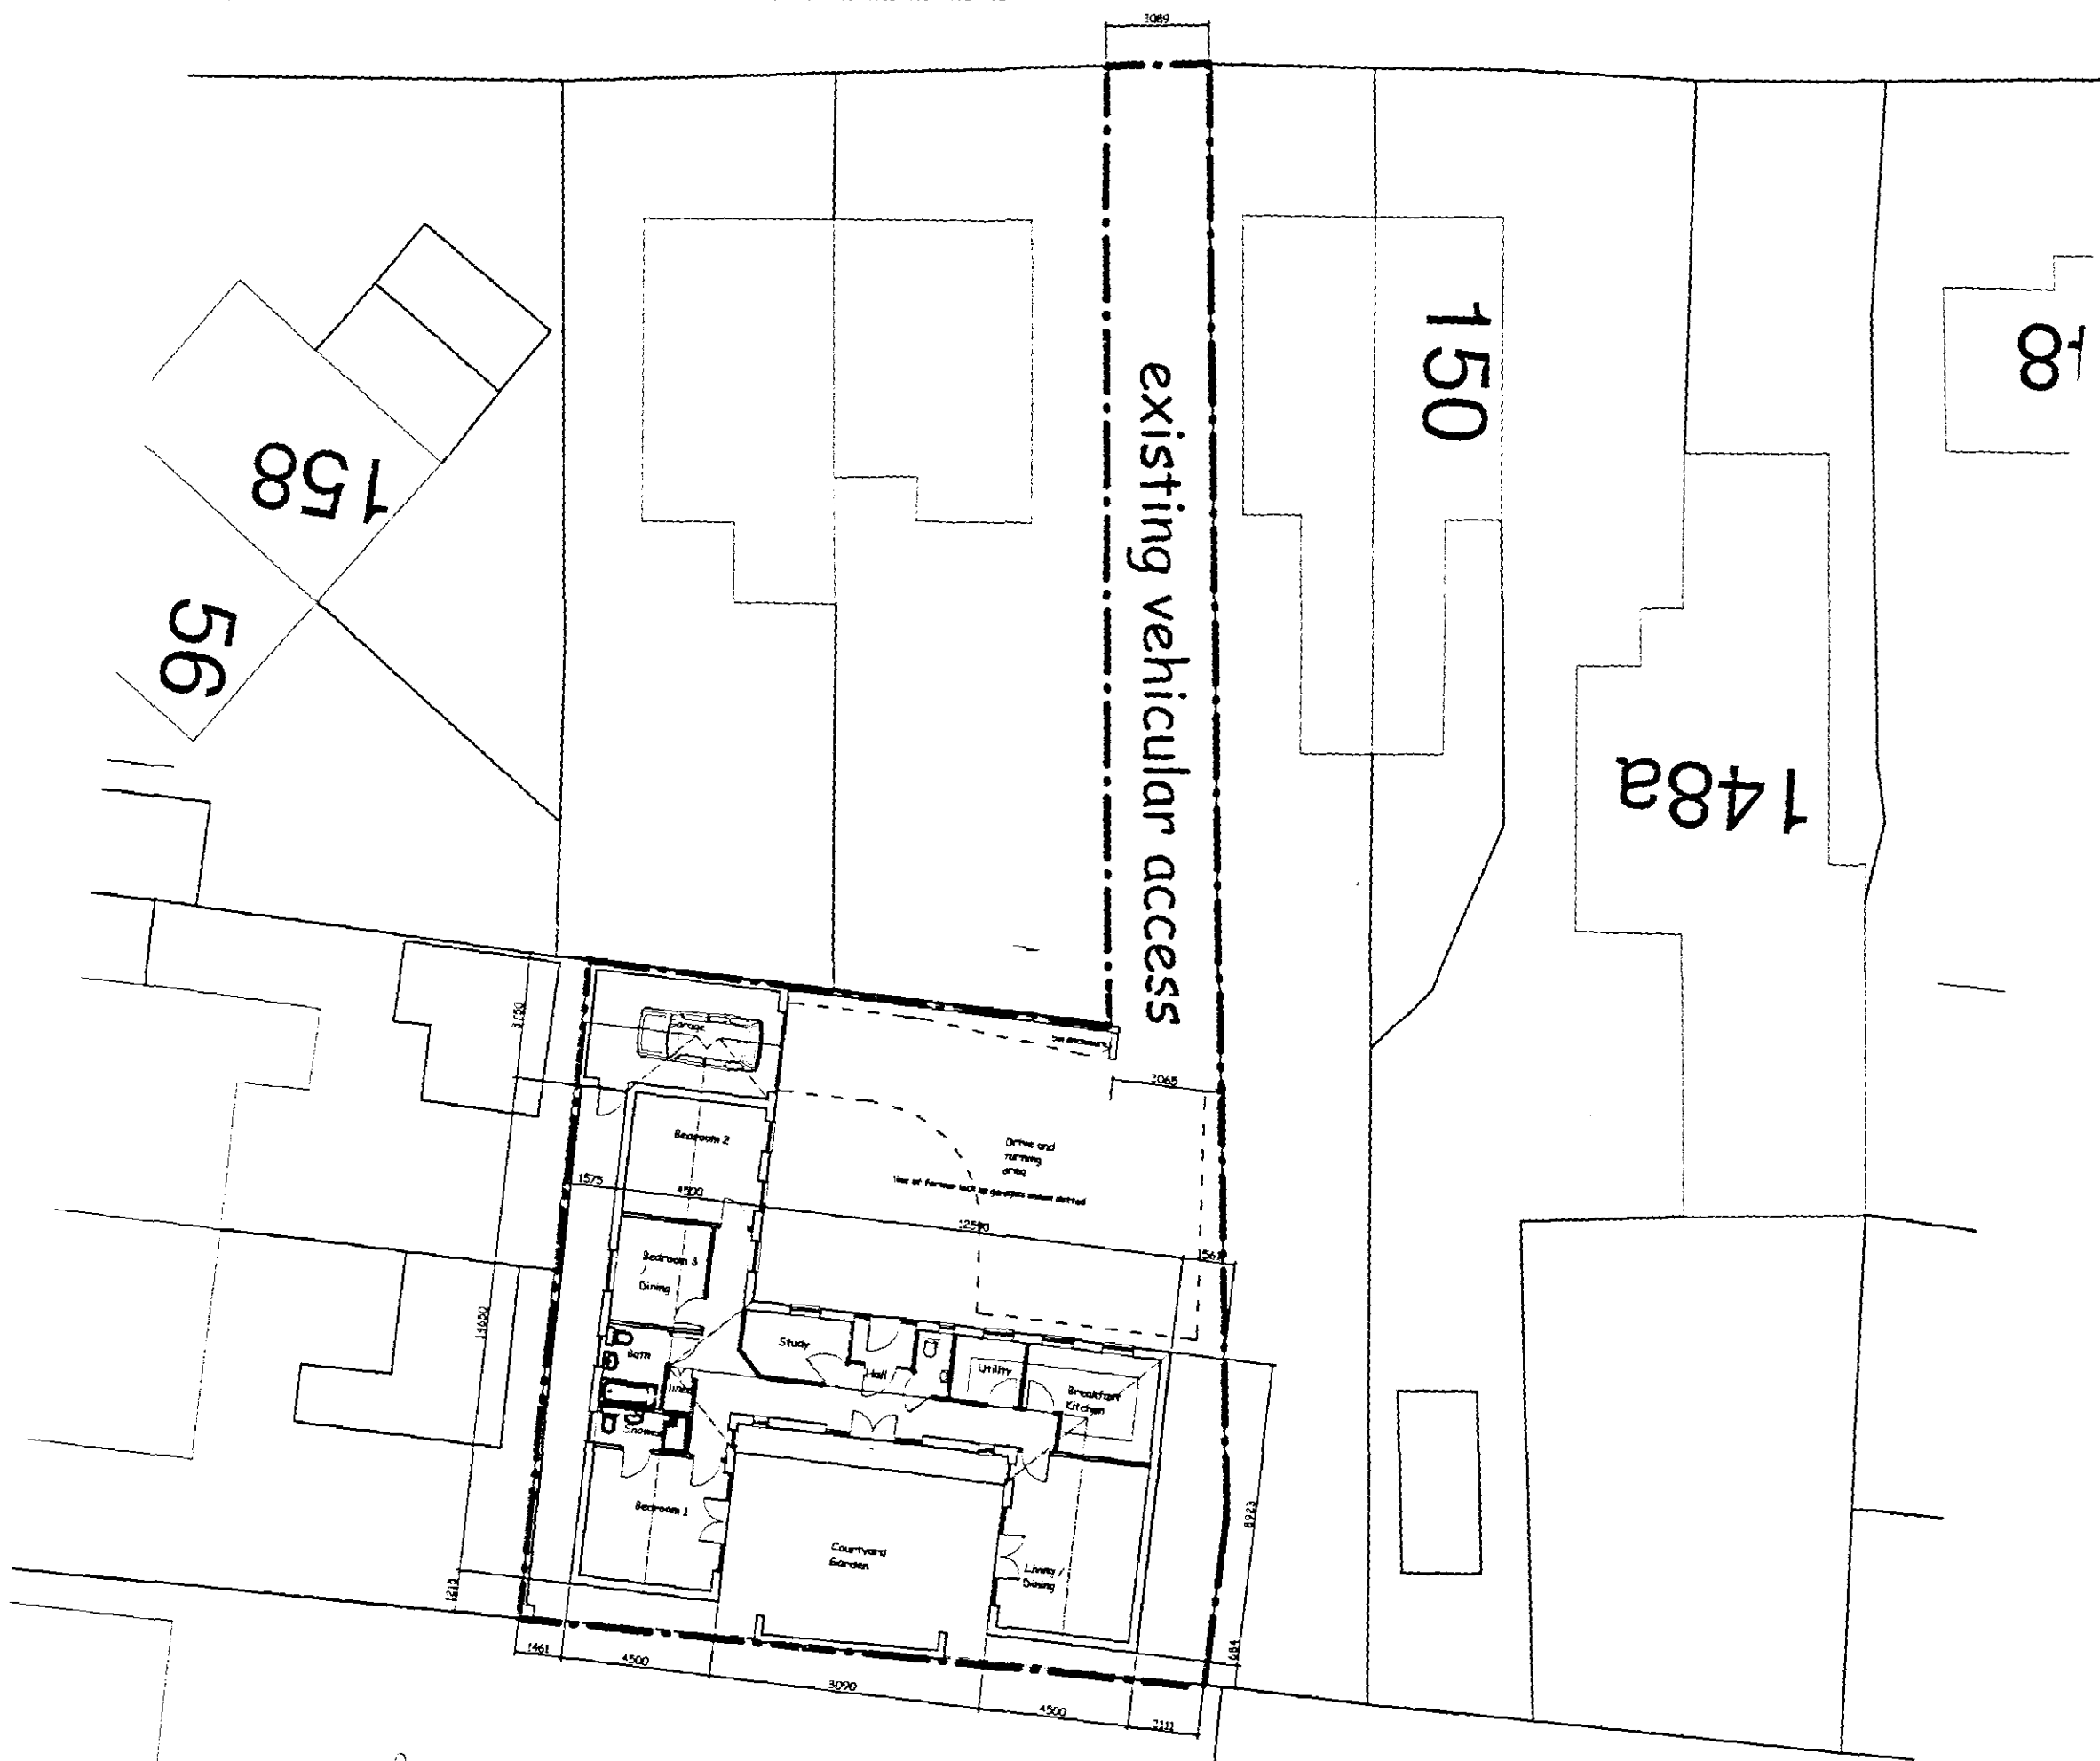

**ROBERT
LOWE**
CHARTERED
ARCHITECT

1-2 North End, Swineshead
Boston, Lincs., PE20 3LR
Phone 01205-821117
Fax 01205-821139
info@lowe-architects.com

Project:
Proposed Dwelling
152A Pennygate, Spalding
Lincolnshire

Client:
Mr. & Mrs. Harrison

Drawing Title:
PROPOSED SITE PLAN

Date:
Mar 2006
Scale:
1:200

Project No:
05033
Drawing No:
12

Drawn:
RWL
Rev:

Contractors are to check all dimensions on site and to report any discrepancy to the Architect.
Do not scale from the drawing.

0374/06