


Proposed re-developement of 10 Bridge Street Spalding (a listed building) from amusement arcade to estate agents.
for Pygott & Crone

scale 1:50.


— Revised shop fronts and fascia sign plus re-instatement of traditional windows together
with internal alterations to provide offices on 1st and 2nd. floors.




10 Bridge Street.
Proposed front elevation.

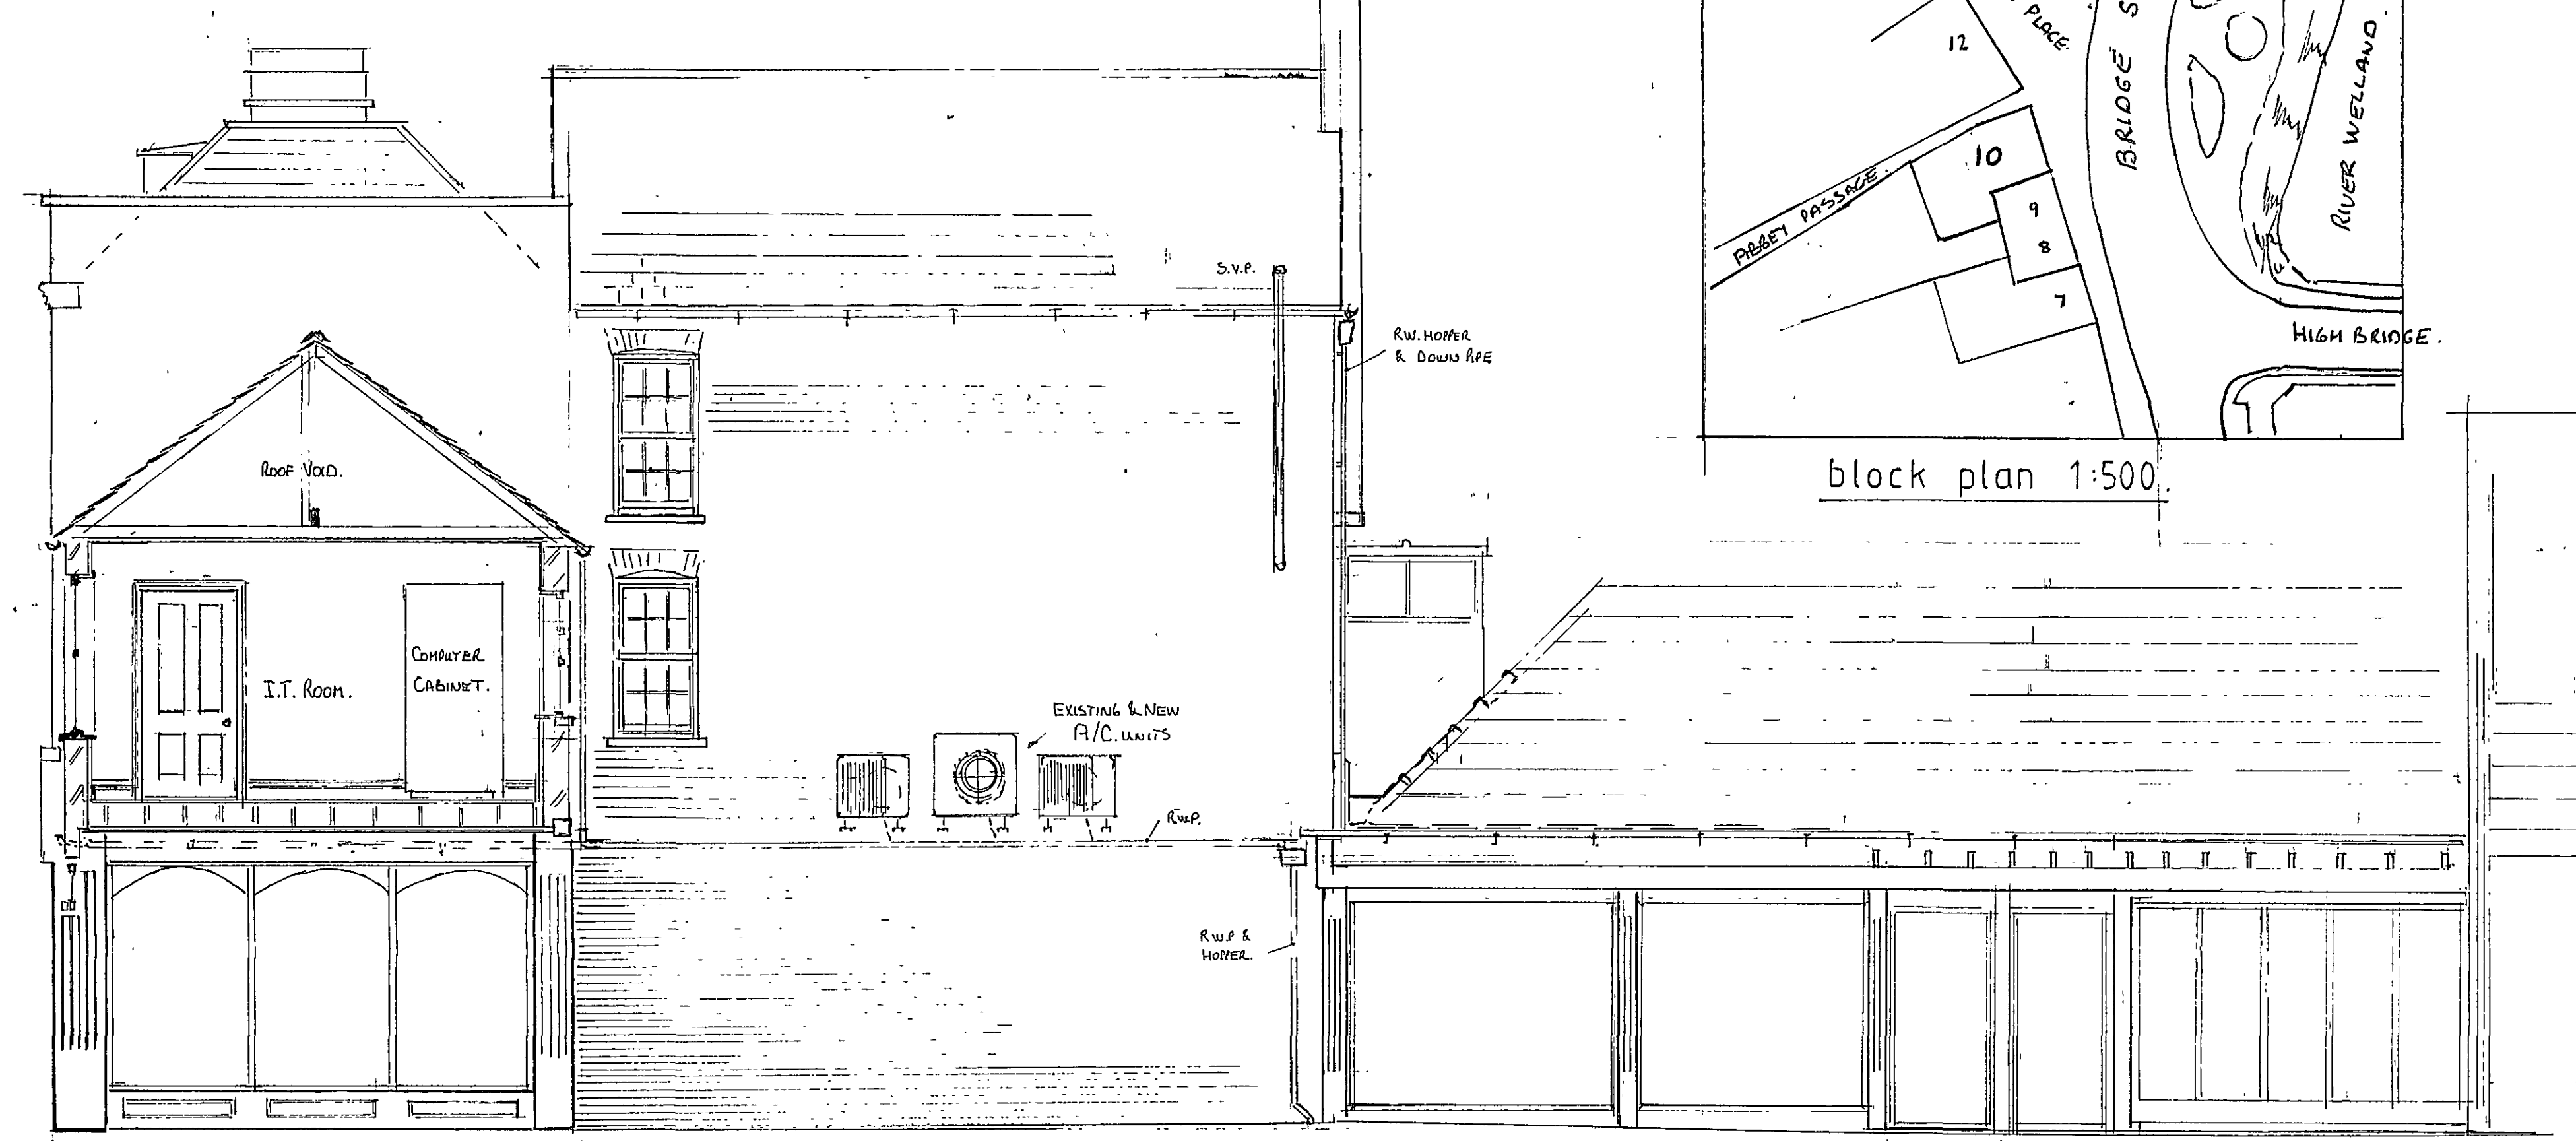

Proposed side elevation (section A-A)

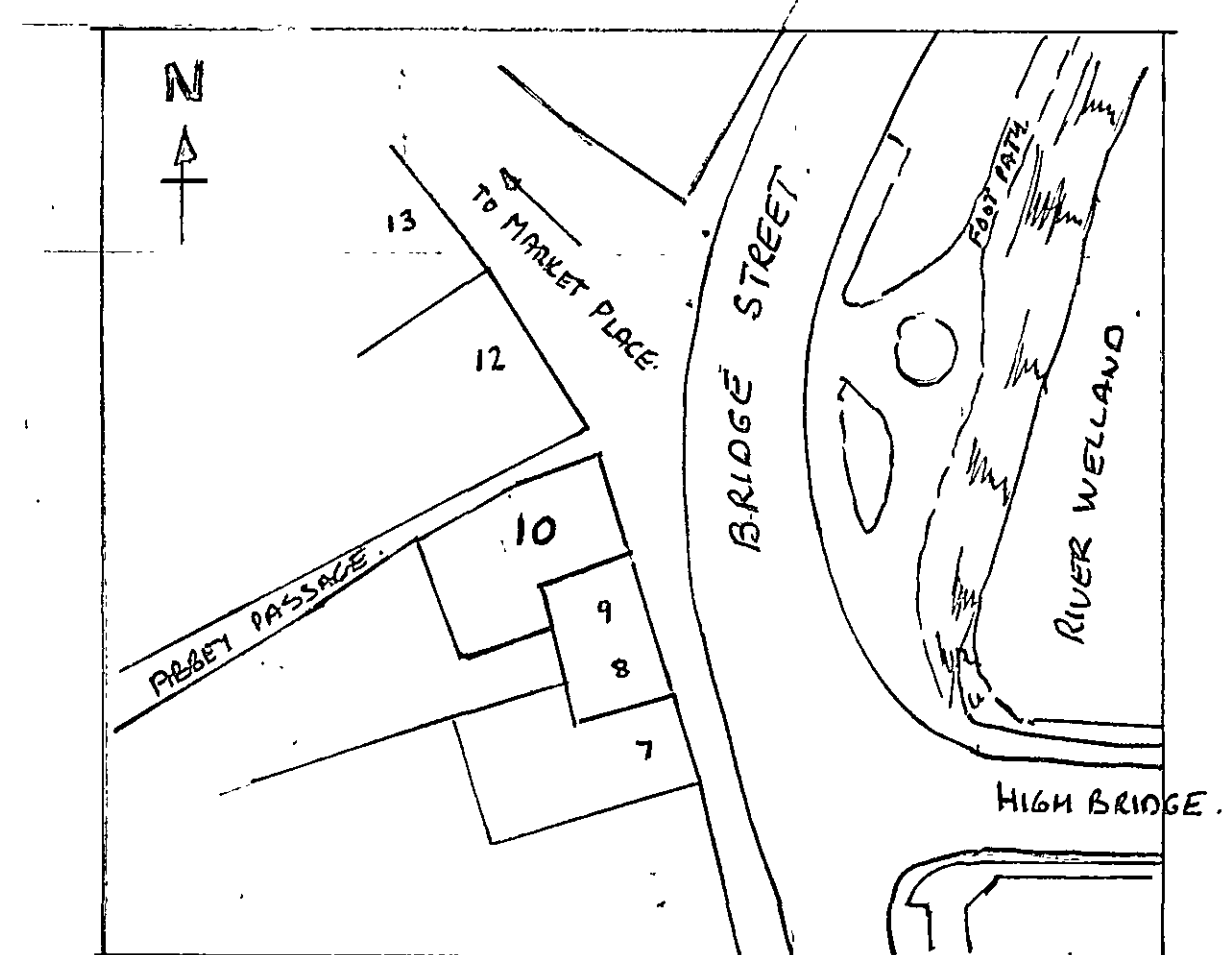

block plan 1:500.

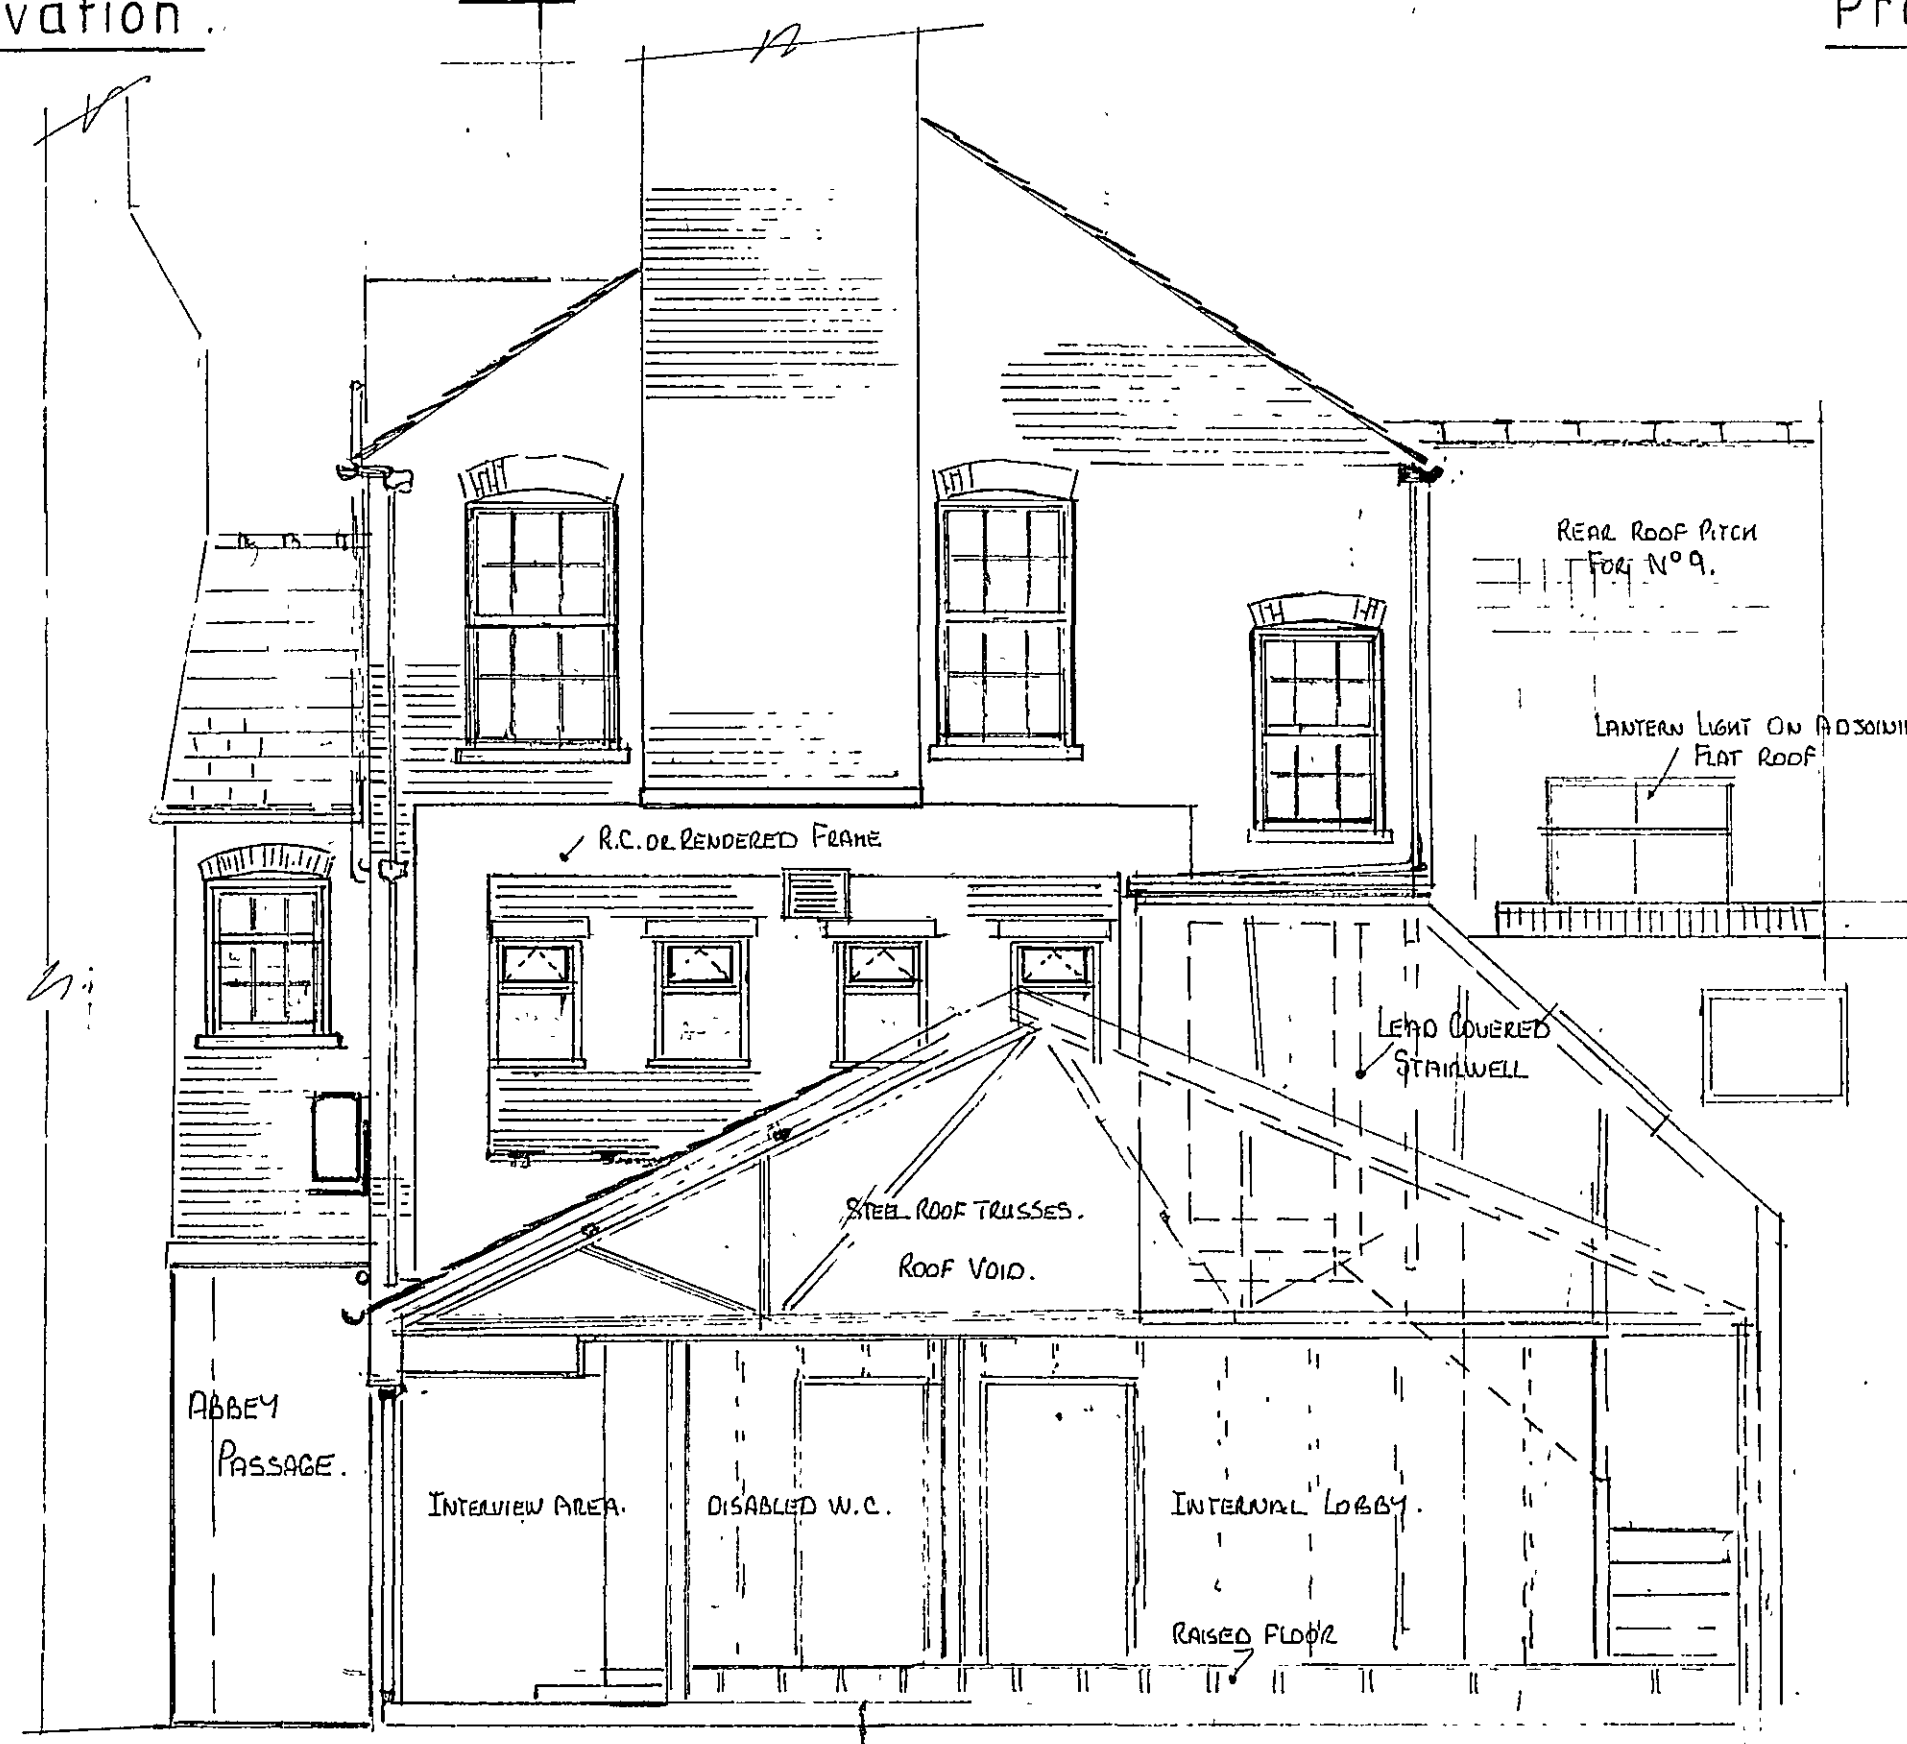

Proposed rear elevation (B-B)

Elevations are drawn to show an overview,
for details of individual elements see
specific drawings.

For floor plans and general arrangement
see drg. P.C.2.

DETERMINED
PLAN

SHDC
Planning & Development
23 MAR 2007
Ref: 0375/07

Painting Schedule

external brickwork, mouldings, string course,
cappings and moulded pediment

Cornforth White

timber windows, shop fronts, stall raisers
and columns, fascias in passage

Great White

fascia panel and mouldings to
Bridge Street.

Rectory Red