





NOTES:
All dimensions must be checked on site and not scaled from this drawing.
DESIGNED FOR PLANNING & BUILDING REGULATION PURPOSES ONLY.

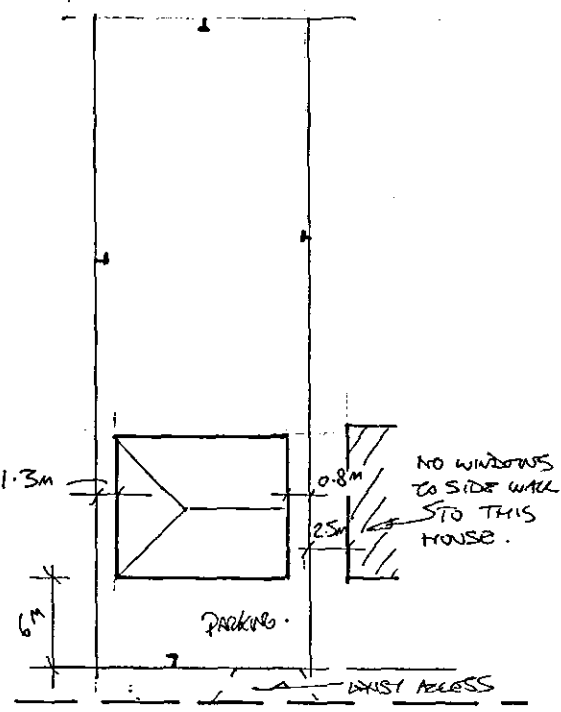


1:500 BLOCK PLAN

3.6 FEMURUS GARDEN CURB (PROPOSED)
PLANTING POOL ON CONCRETE W/S. (75mm)
ON 1200g JPM TURBS UP INTO 250mm


COUNTY CONSTRUCTION OFF
BIRMINGHAM

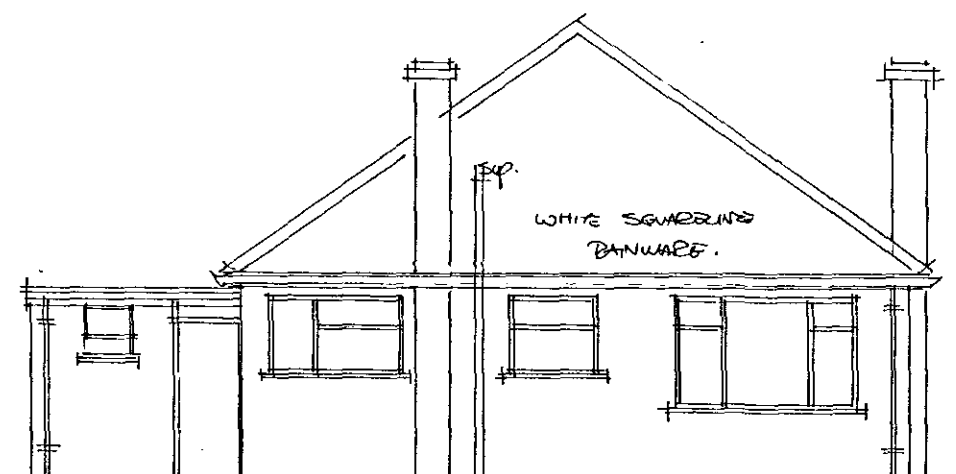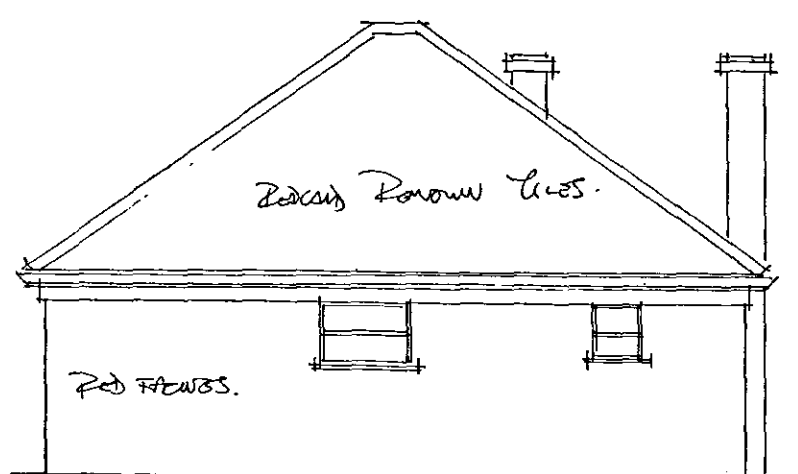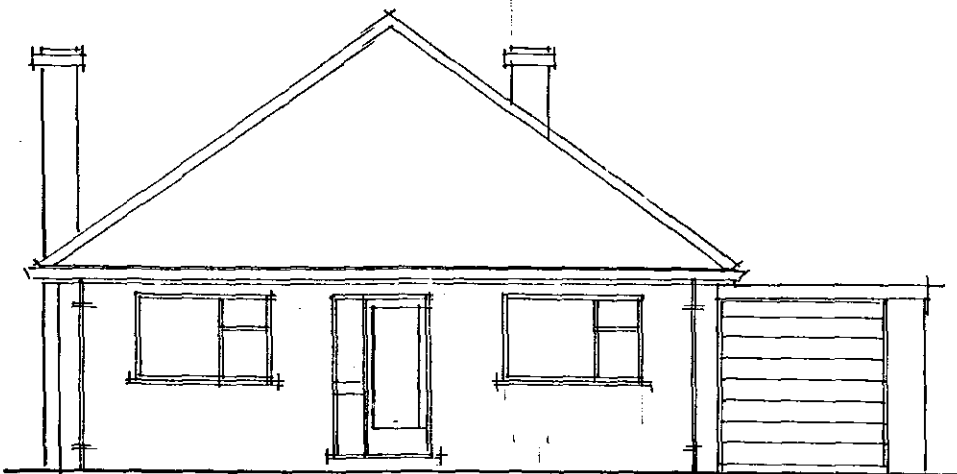


EXISTING ELEVATIONS

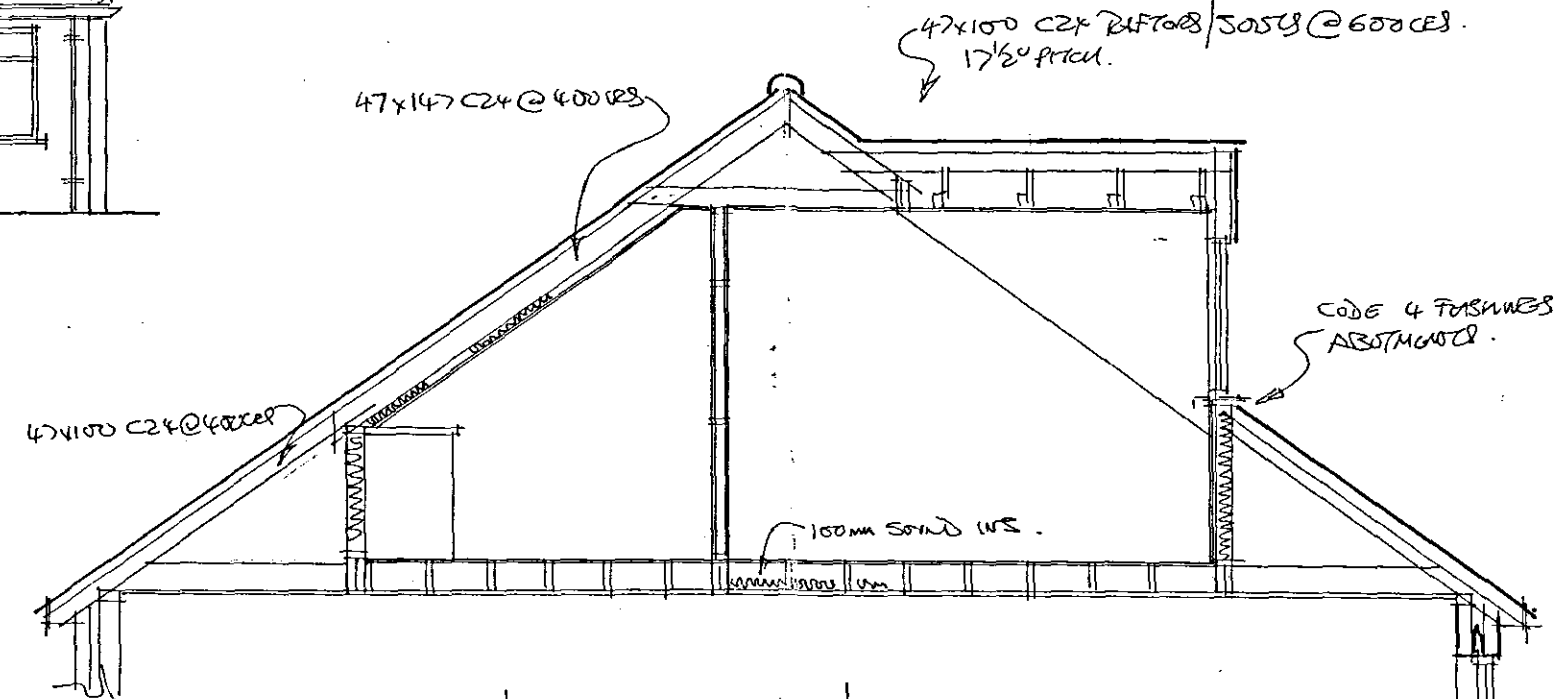


SECTION BB

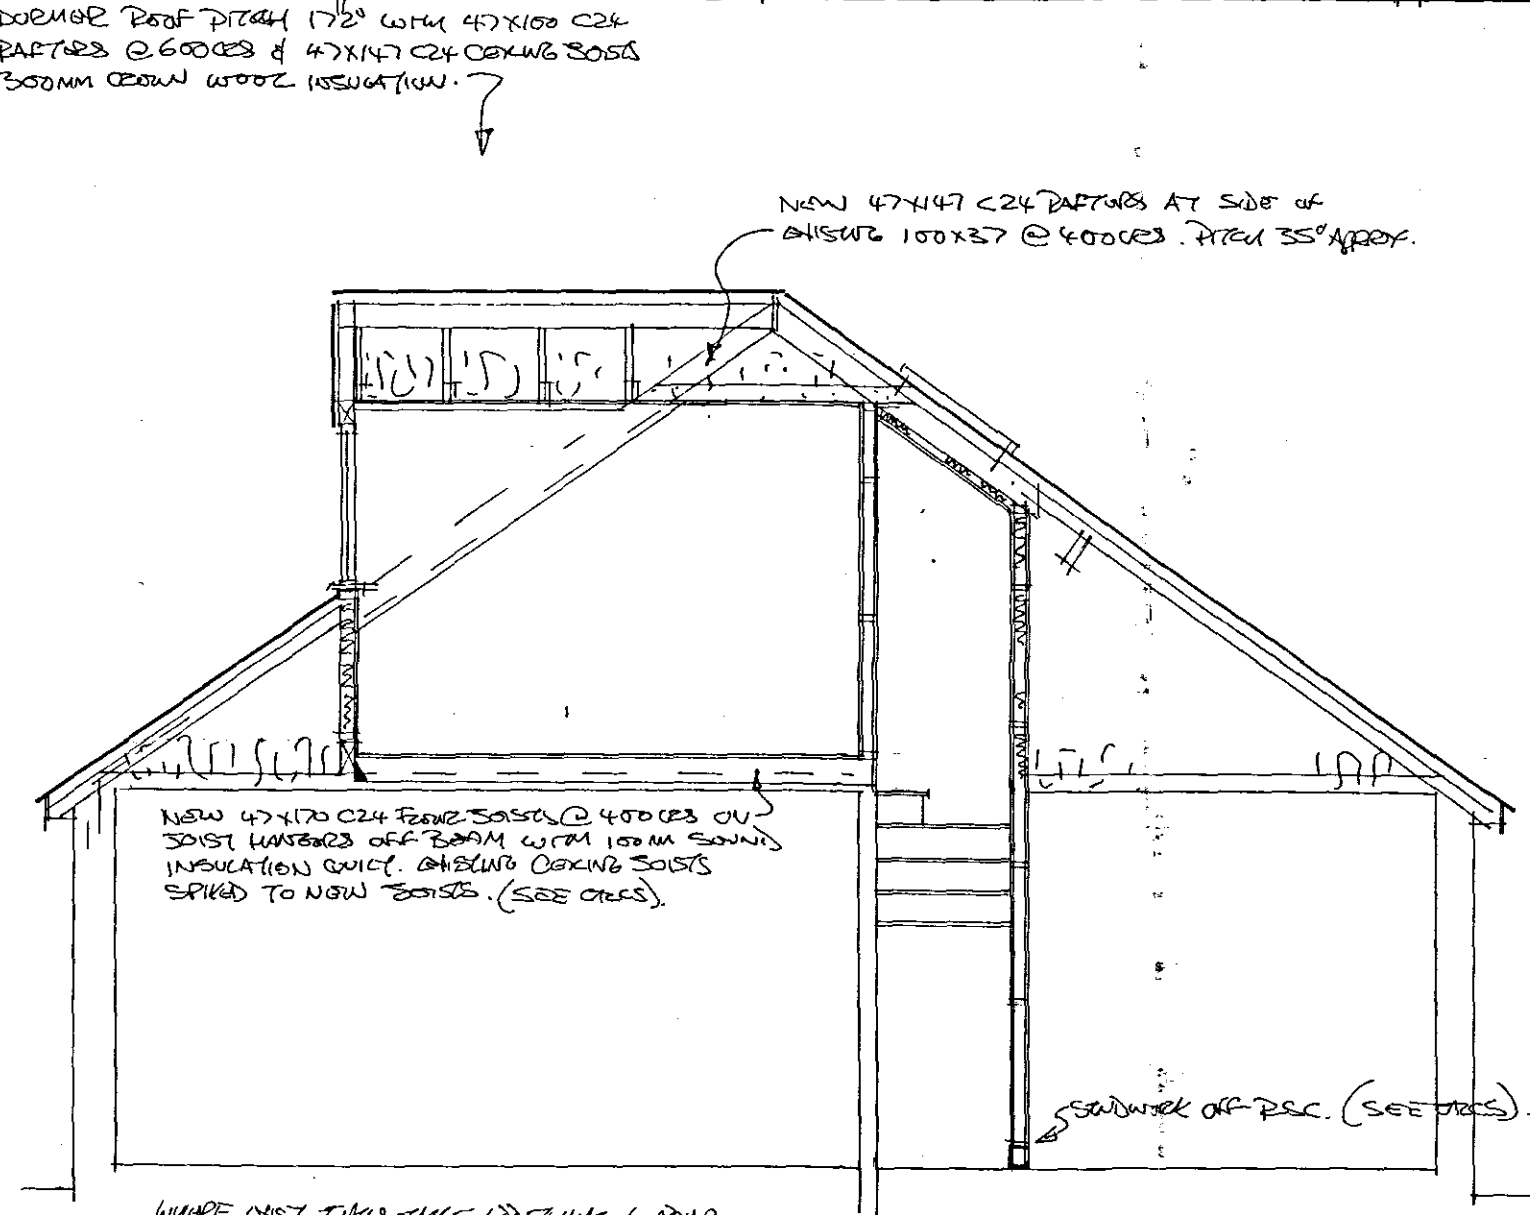


SECTION AA

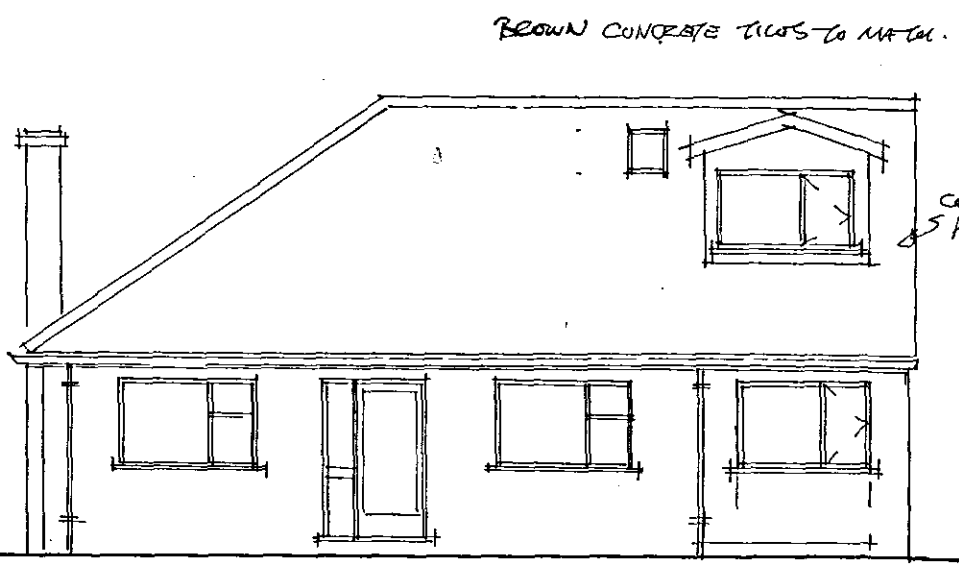


FRONT ELEVATION

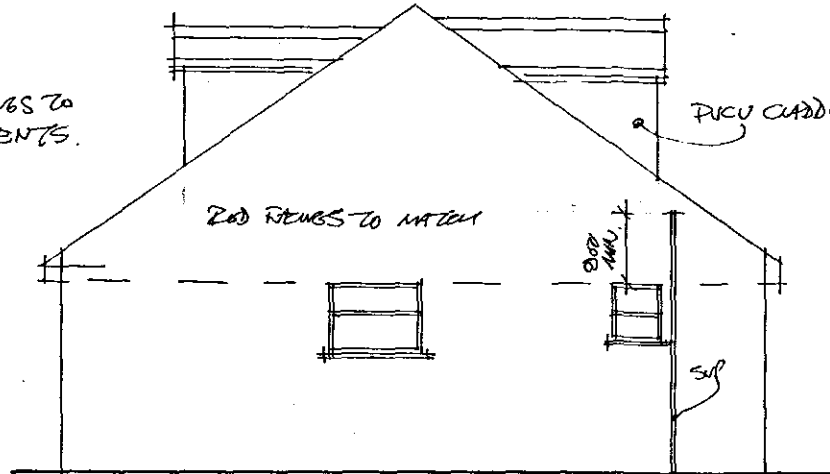


SIDE ELEVATION

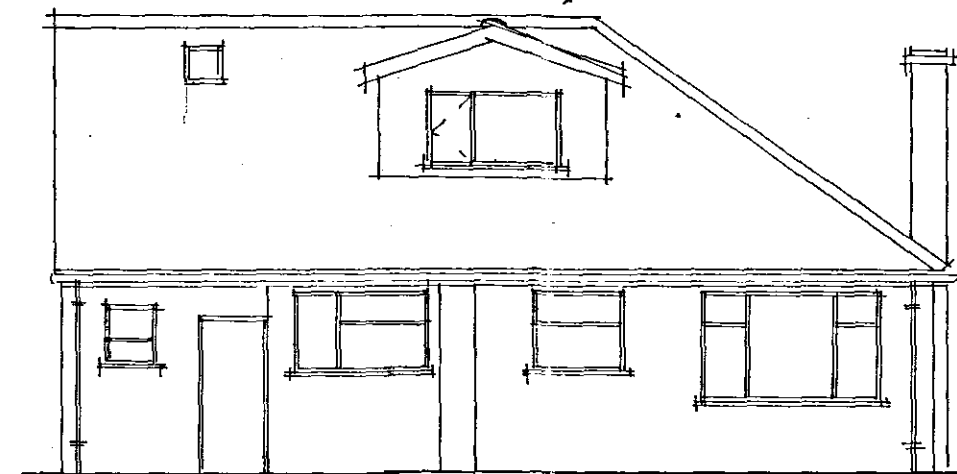

REAR ELEVATION

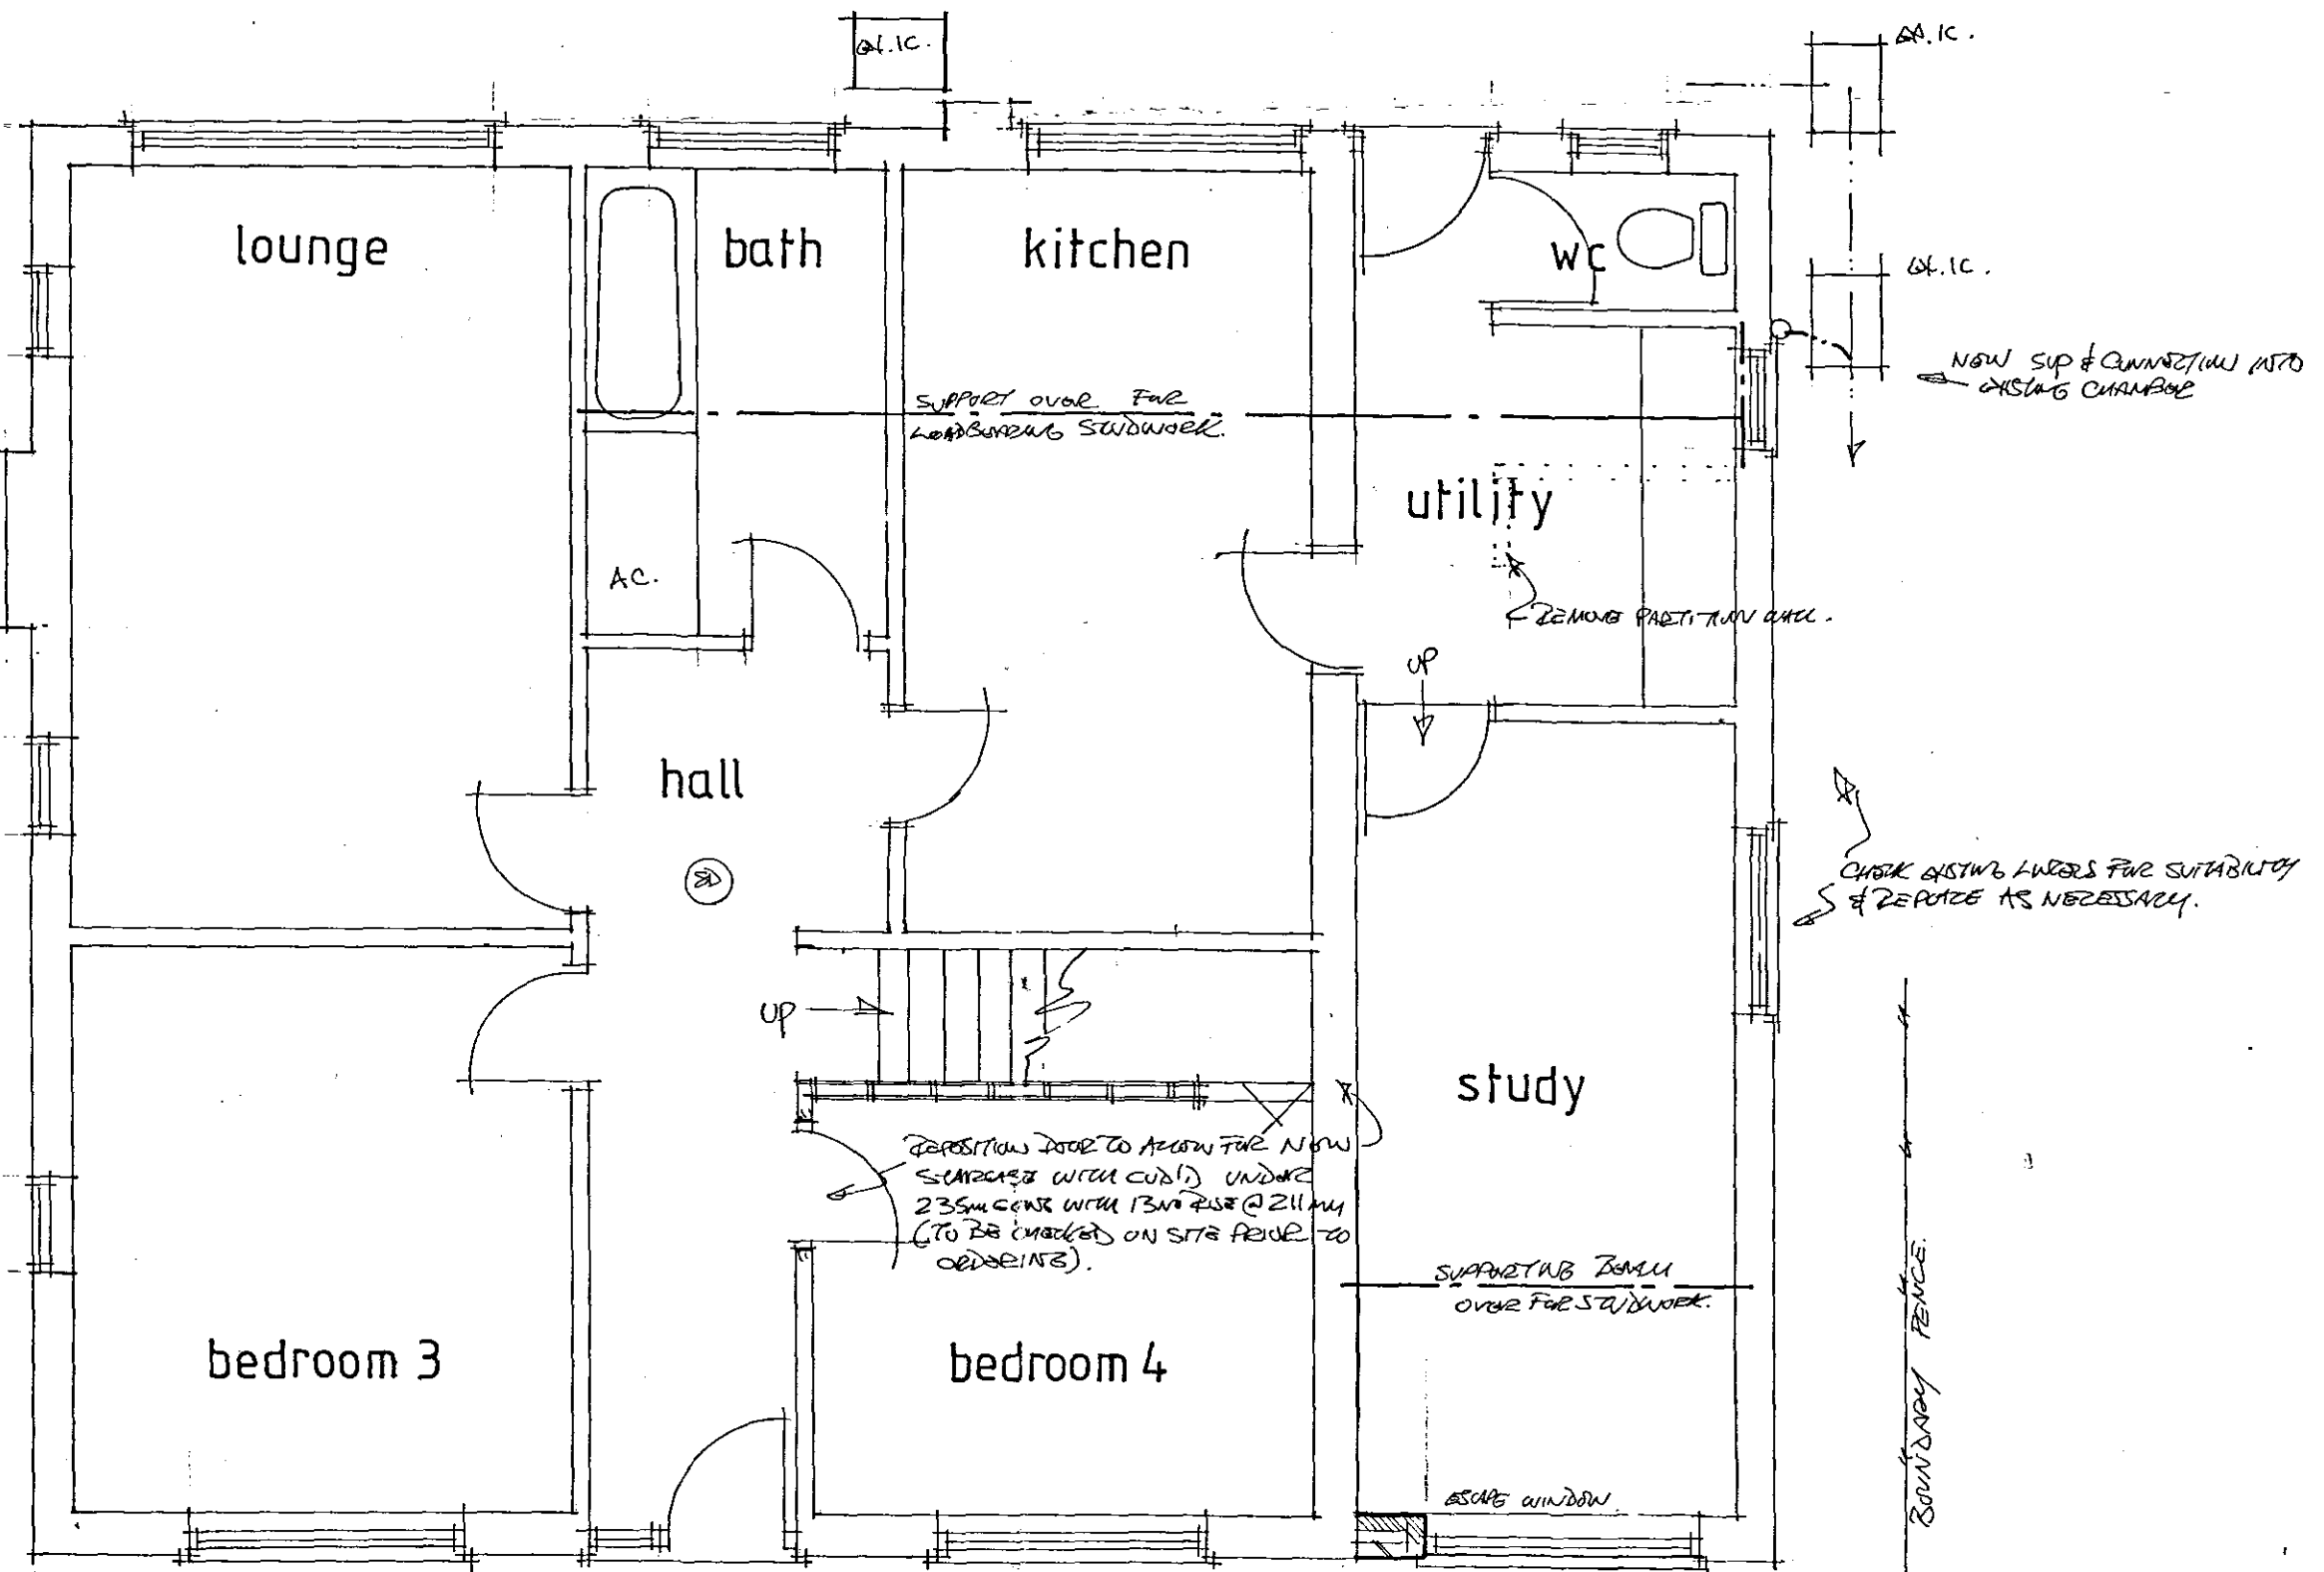

GROUND FLOOR PLAN

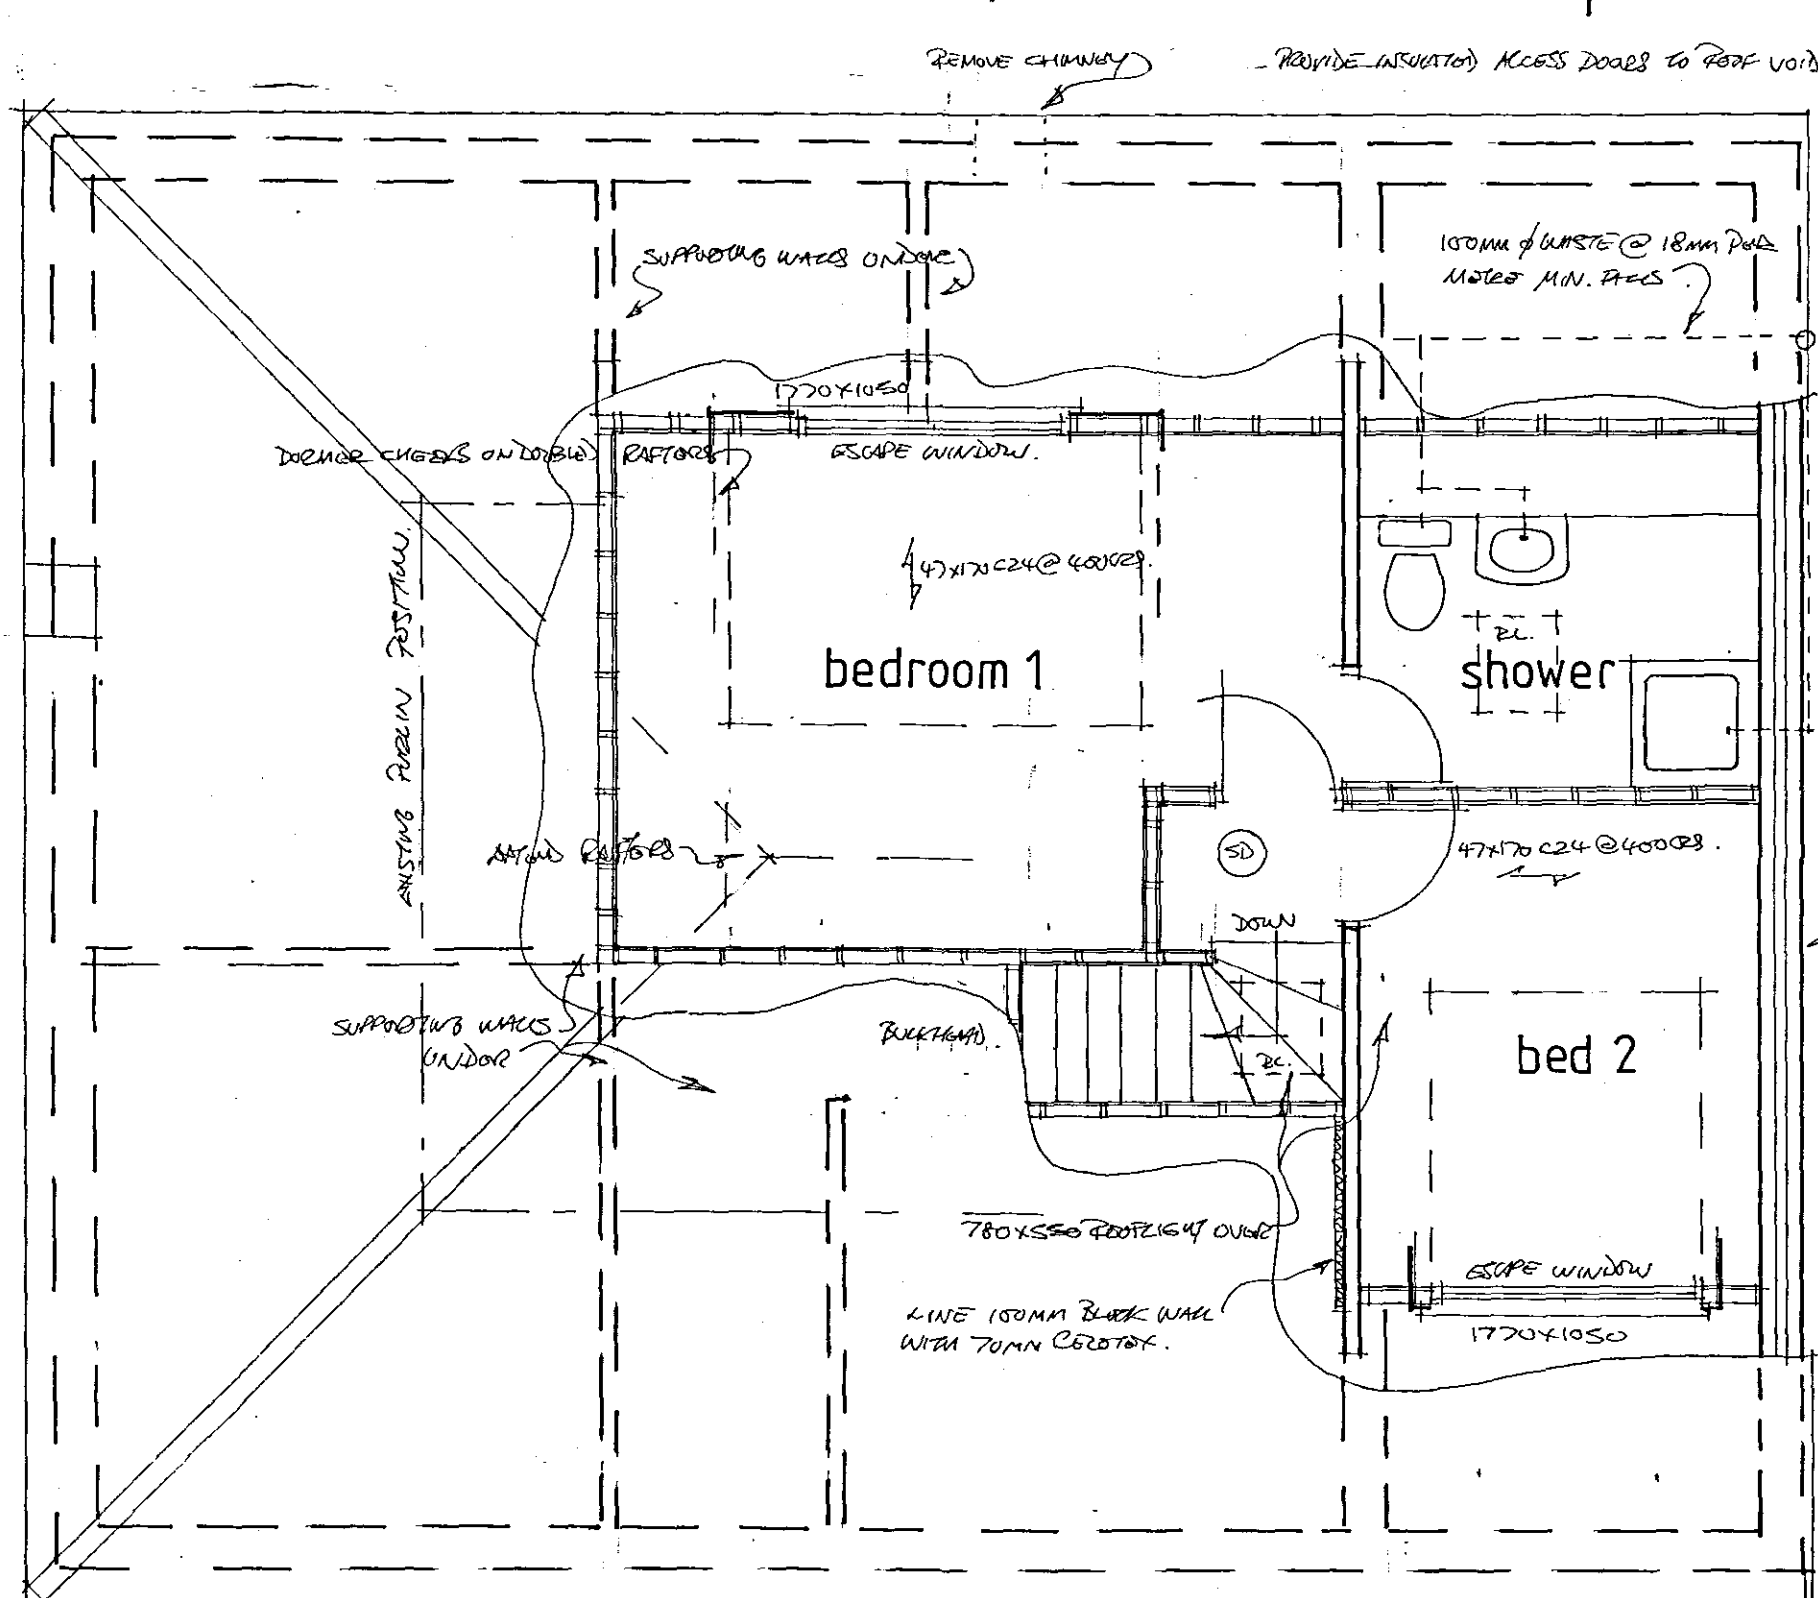

FIRST FLOOR PLAN

DETERMINED PLAN

SHDC
Planning & Development
26 MAR 2008
Ref: 0375/08

TO BE READ IN CONJUNCTION WITH CONSTRUCTION
NOTES & STRUCTURAL CALCULATIONS.

Client
MR. & MRS. J. RICHARDS.

Job Title
PROPOSED LIFT CONVERSION AND
ALTERATIONS AT
47, CATHEDRAL DRIVE,
SPALDING.
PE11 1PQ.

Drawing Title
PROPOSED PLANS, SECTIONS
AND ELEVATIONS.

Scale
1:50, 1:100

Date
OCT. 2007.

Drawn by

Drg No. Rev.