


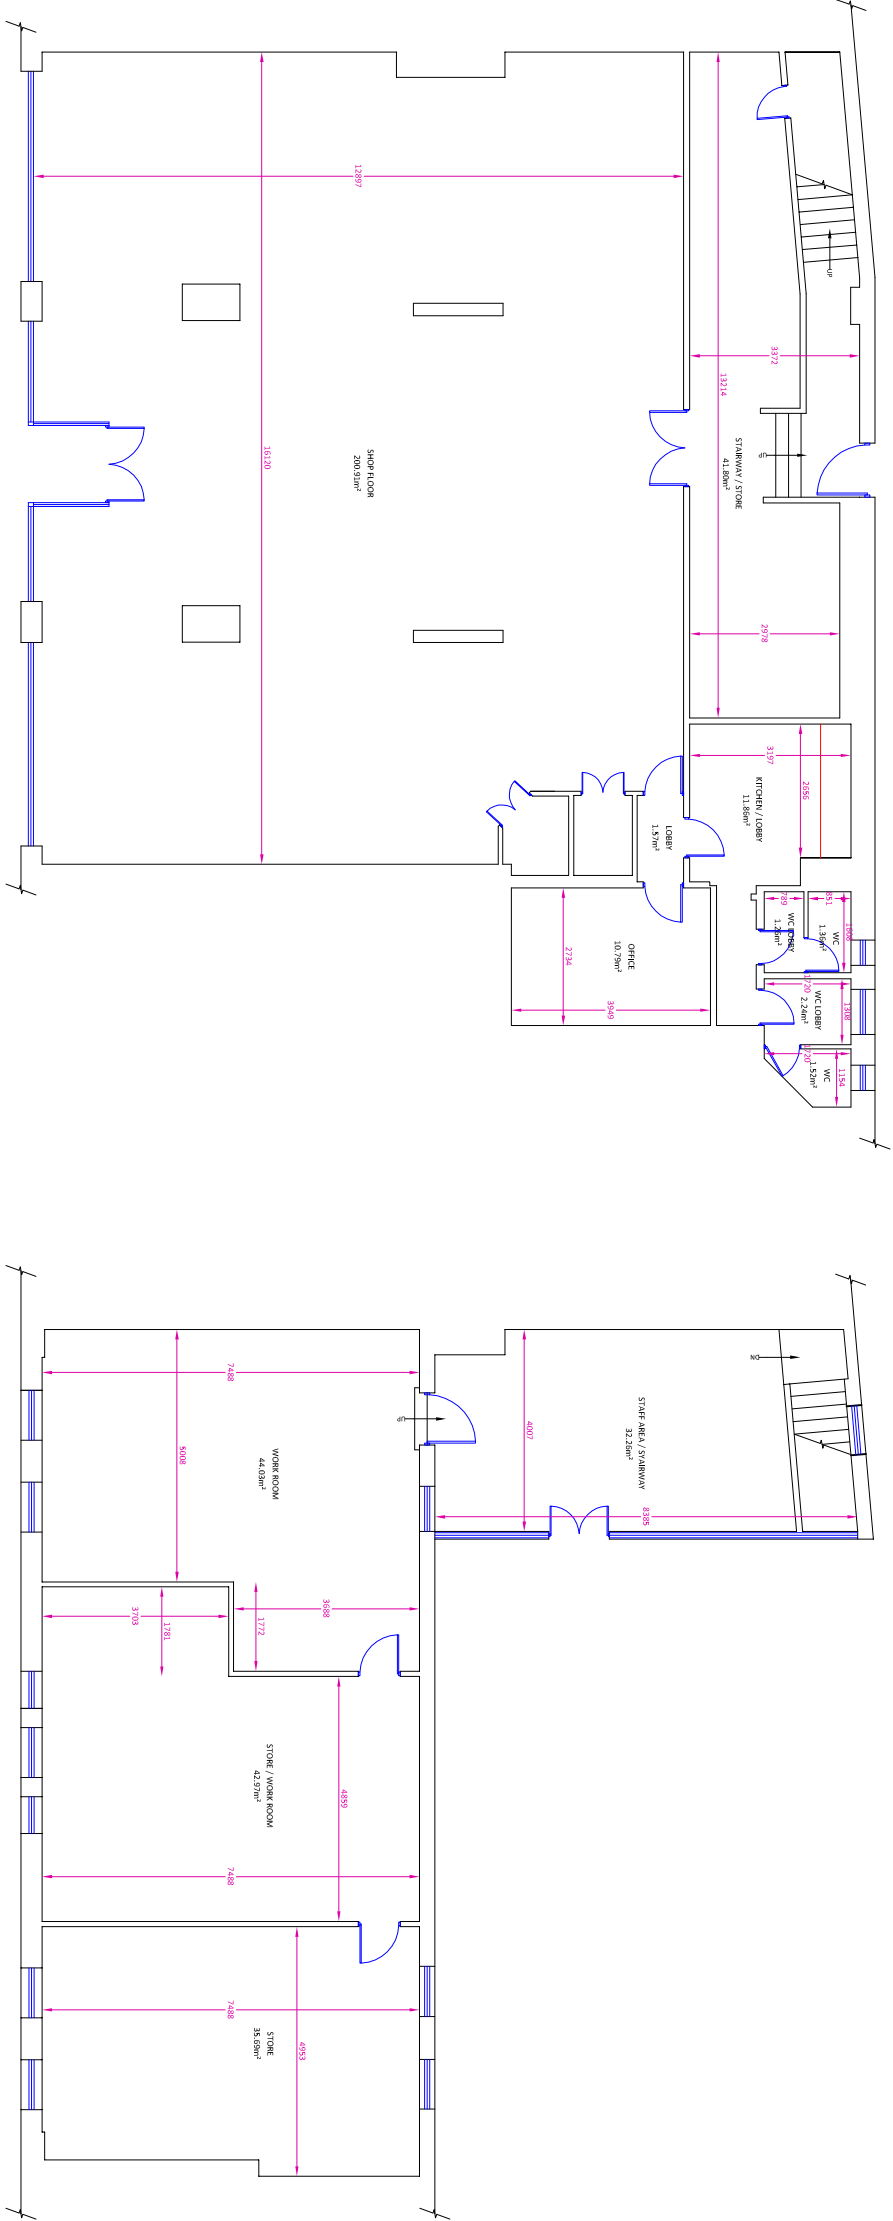

GROUND FLOOR

FIRST FLOOR

Notes: This drawing must not be scaled from. In either digital or paper print format. The drawing has been prepared for Space Management purposes only and is not intended for construction detail. Designers and Contractors must take their own site measurements. Visible construction lines are indicated purely as a guide to define internal usable space and may or may not include structural elements or a variety of final finish claddings. The Oakleaf Group take no responsibility for construction details.

Drawing Source: Page Size A3

Site: 3-7 Station Street
Spalding
Lincolnshire, NG34 7SY

Drawing: Ground & 1st
Floor Plans

Issue Date: 02/07/2012	Drawing No:	Rev
Scale: 1:150 @ A3	001	
Drawn By: DE		