



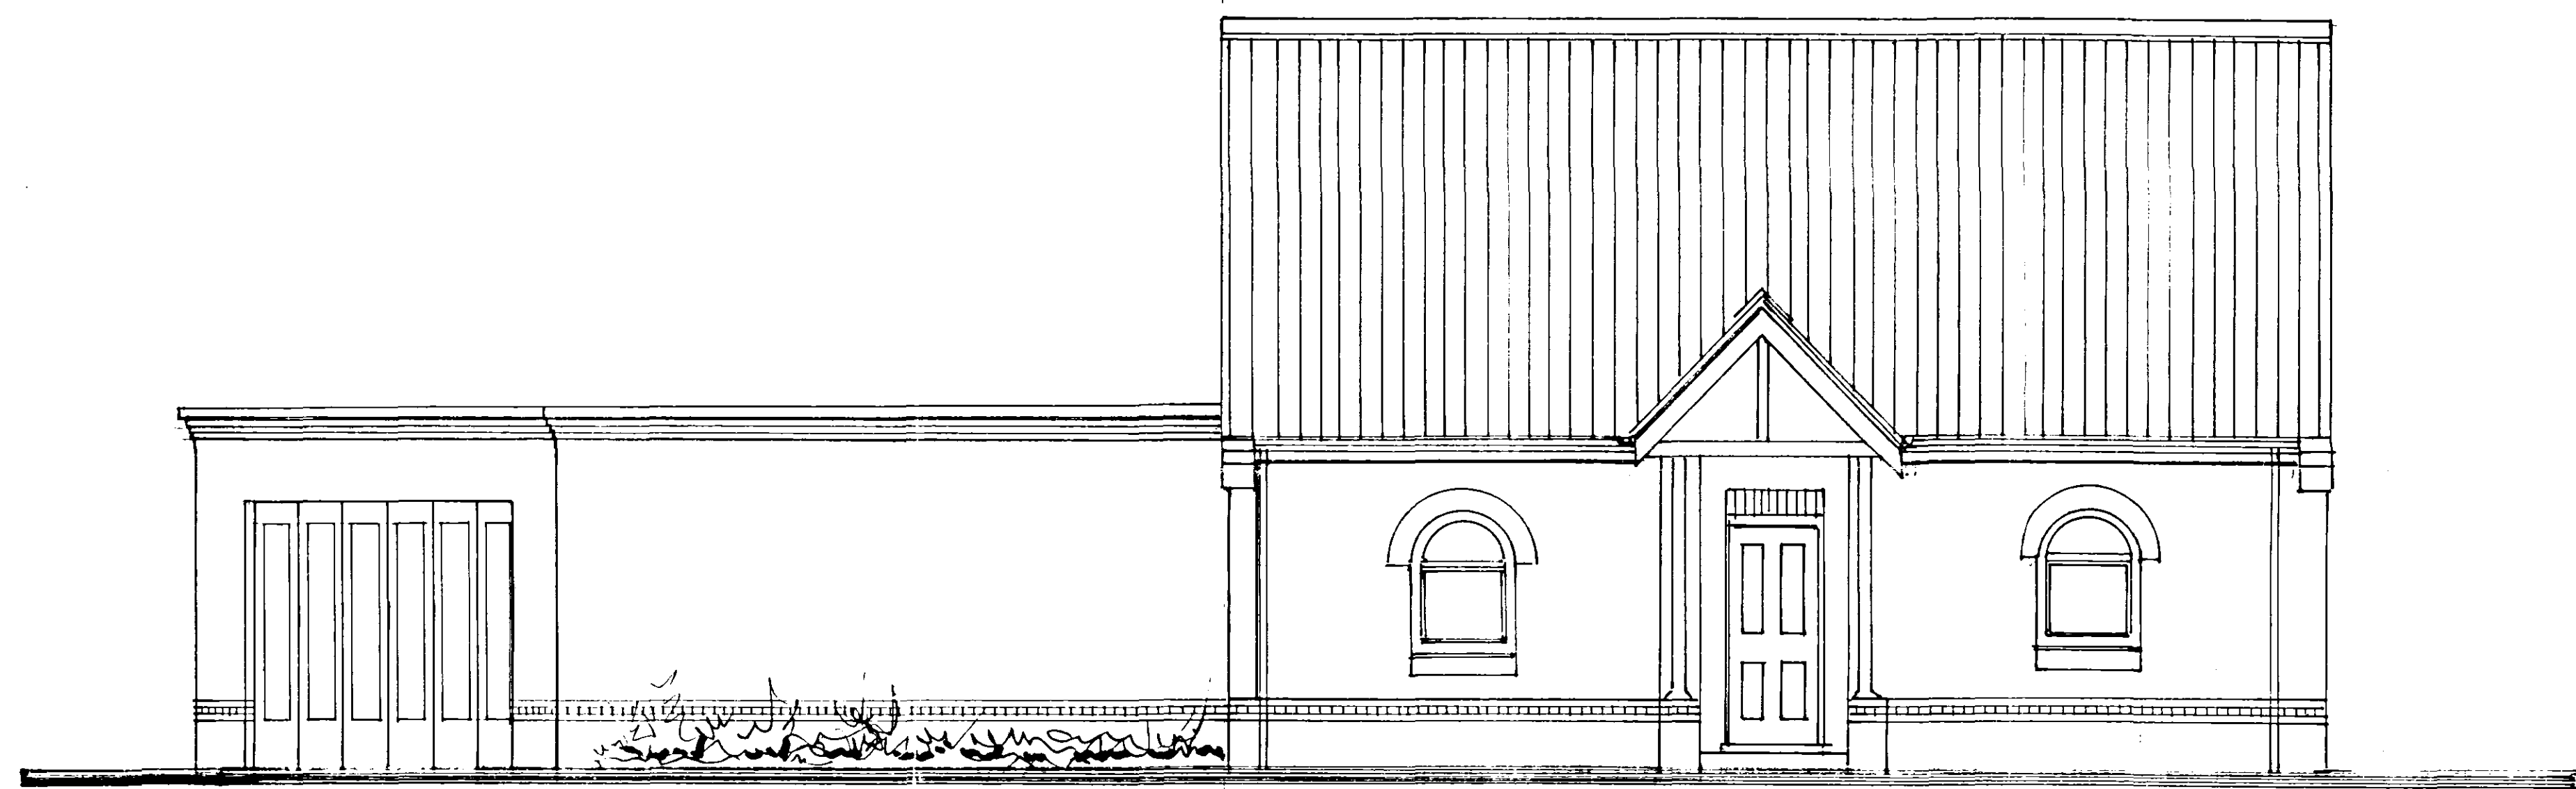

FRONT ELEVATION FROM NORTH-WEST
EXTENSION

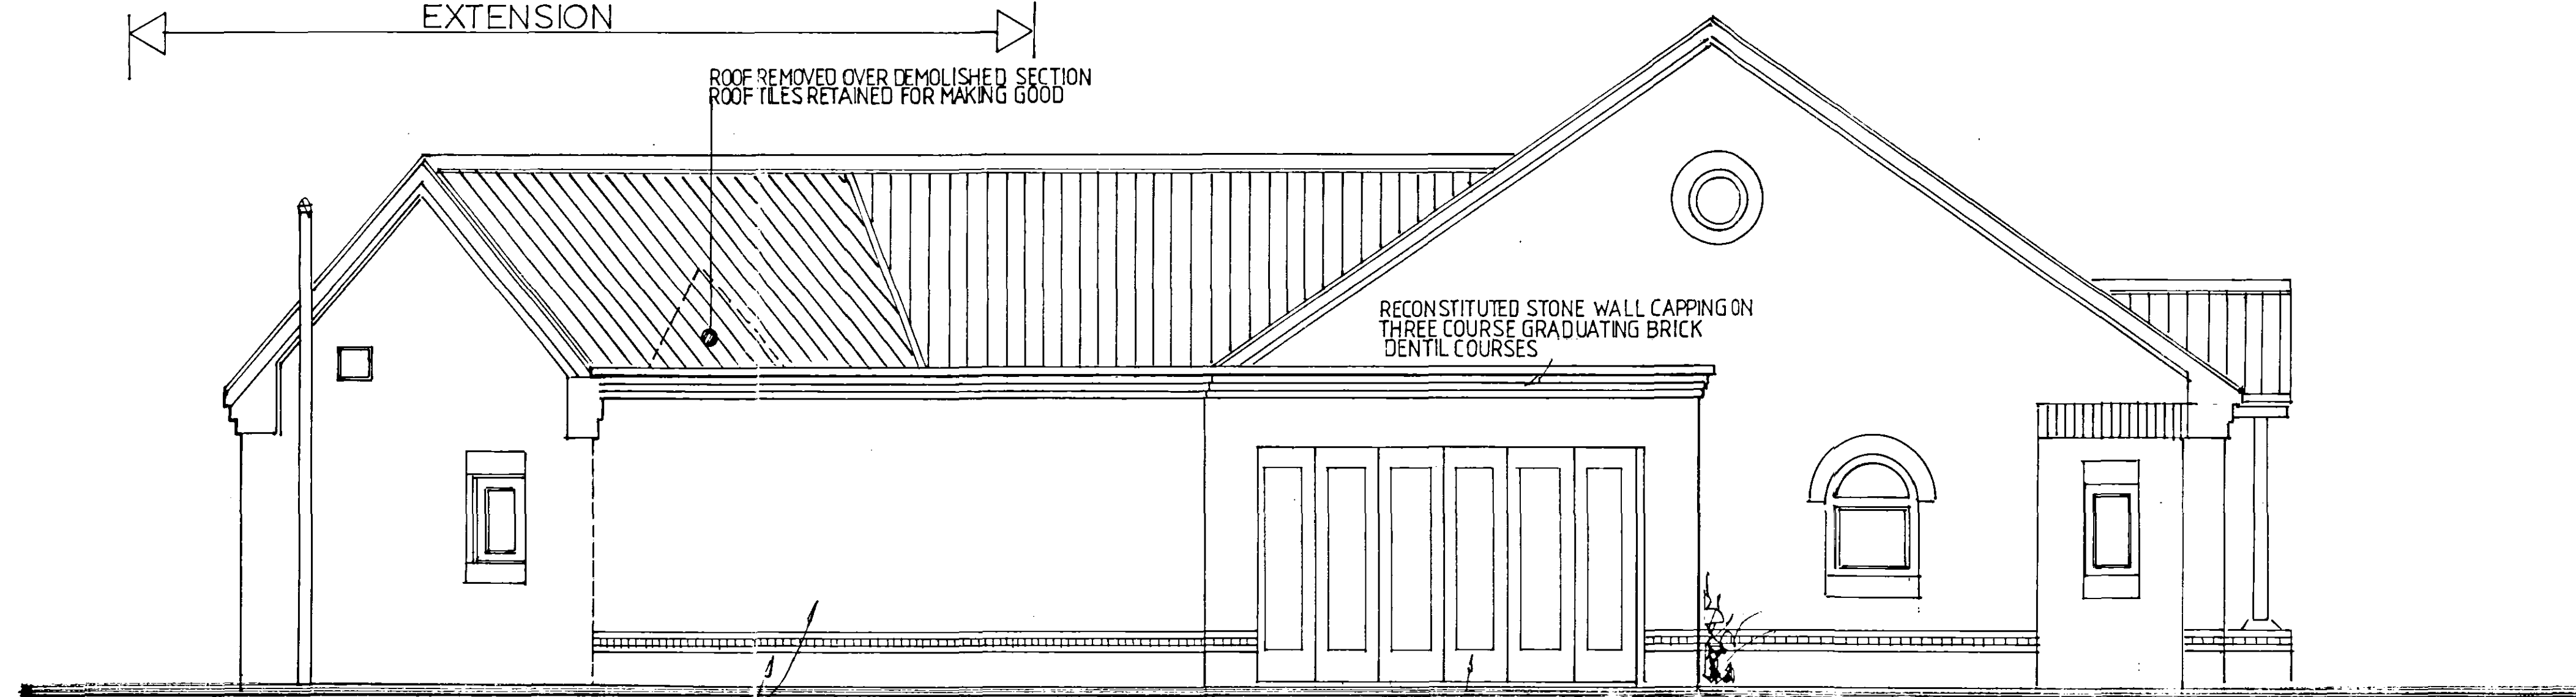

ROOF REMOVED OVER DEMOLISHED SECTION
ROOF TILES RETAINED FOR MAKING GOOD

RECONSTITUTED STONE WALL CAPPING ON
THREE COURSE GRADUATING BRICK
DENTIL COURSES

Facing Brickwork : Butterley Rufford Red or similar approved to MATCH EXISTING
TWO WAY SLIDING FOLDING HARDWOOD DOORS IN 5000 x 2550 OPENING

SIDE ELEVATION FROM NORTH-EAST

EXTENSION

Client
LINCOLNSHIRE
COOPERATIVE LTD
Job Title
Garage Extension
St John's Road
Spalding Lincs.
Ref: 0378/05
21 MAR 2005

Client
LINCOLNSHIRE
COOPERATIVE LTD
Job Title
Garage Extension
St John's Road
Spalding Lincs.

Morley Newborn
architectural technicians
16a Portland Street Lincoln LN5 7JX Tel: Lincoln (0522) 542589
Fax: No (0522) 530652

March 2005
Drawing No
1904:05:2
Scale
1:50

DETERMINED
PLAN