



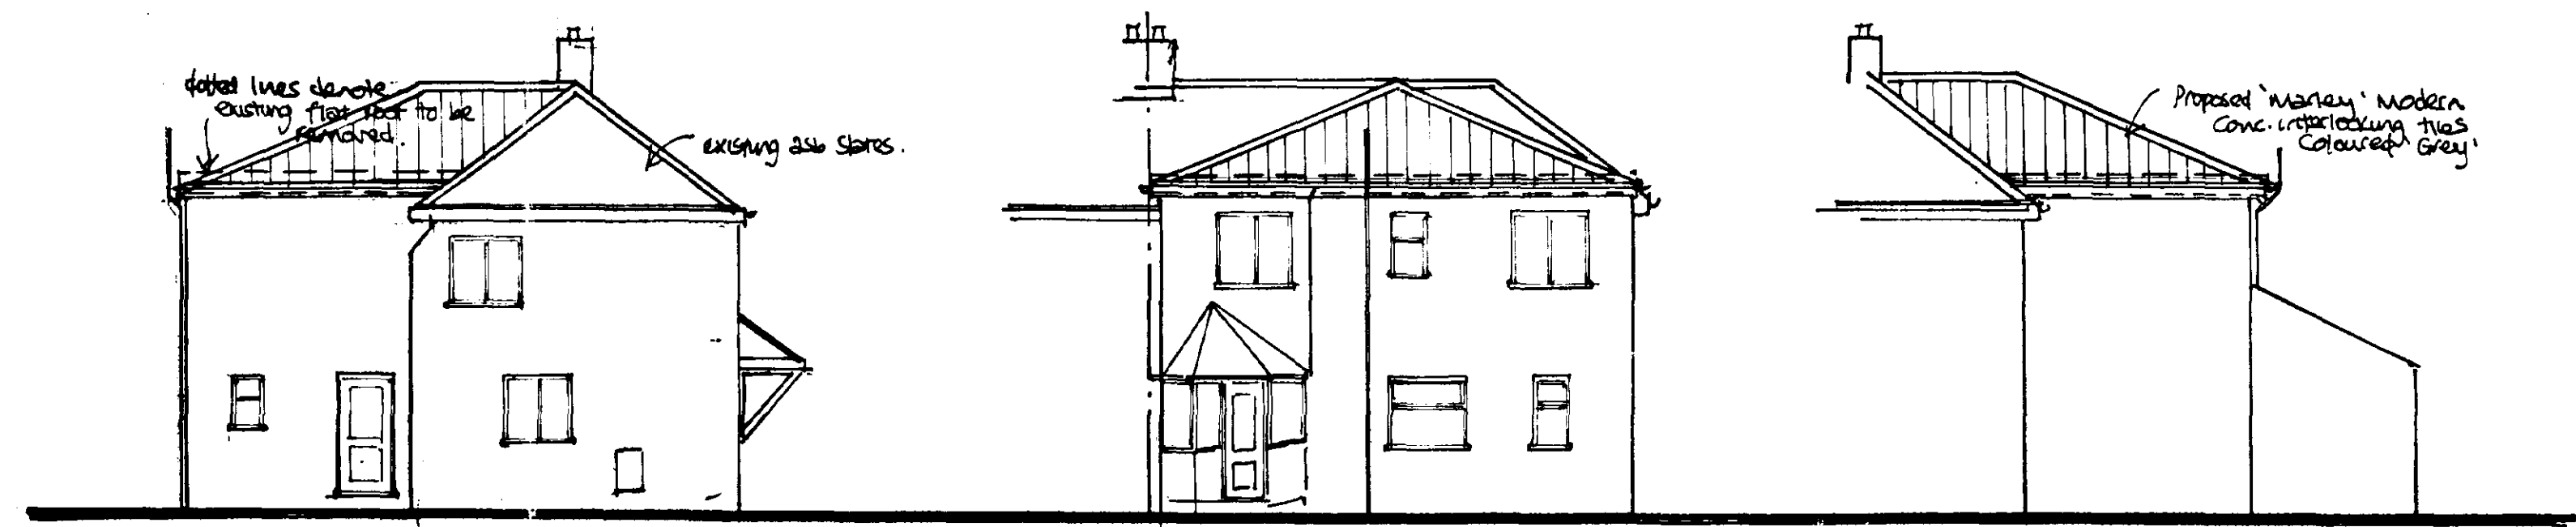


SIDE ELEVATION

REAR ELEVATION

SIDE ELEVATION

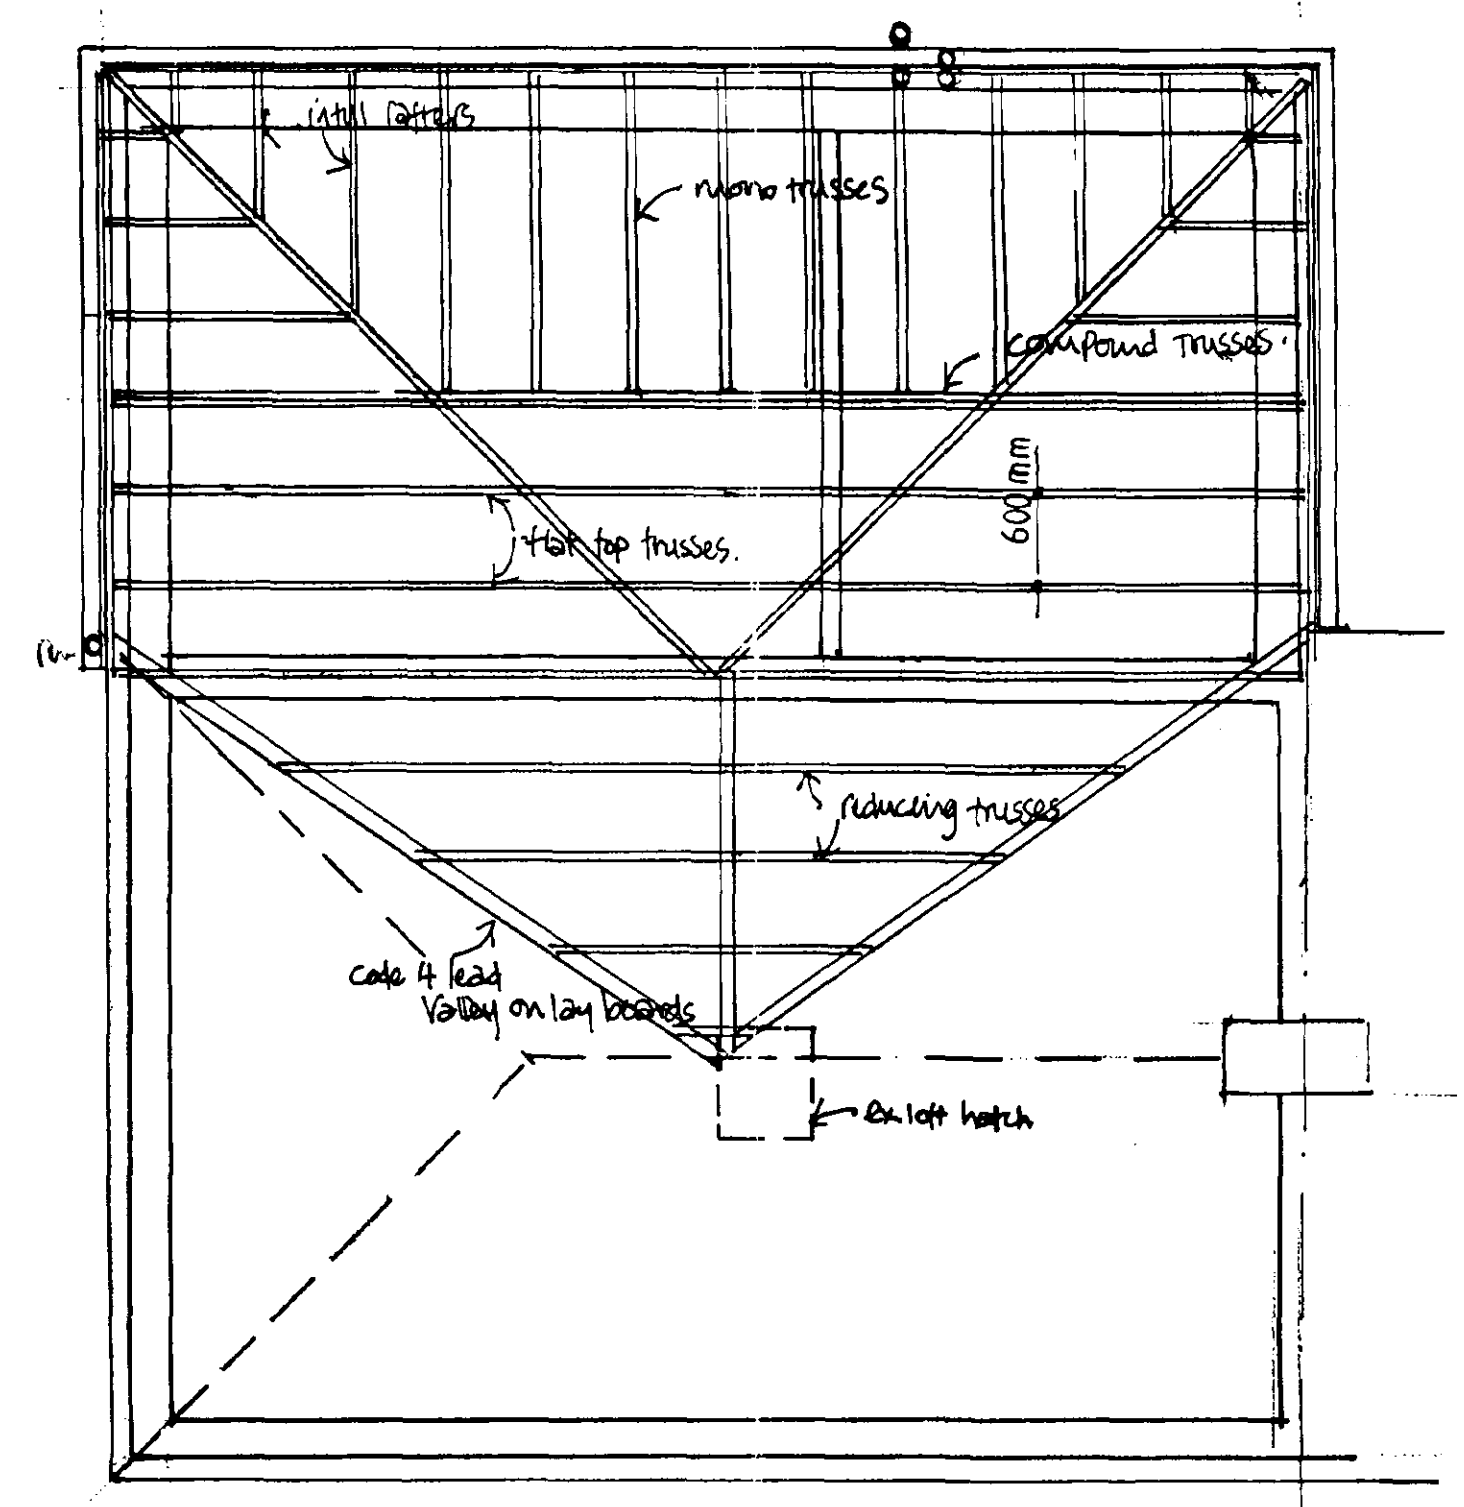

ROOF PLAN

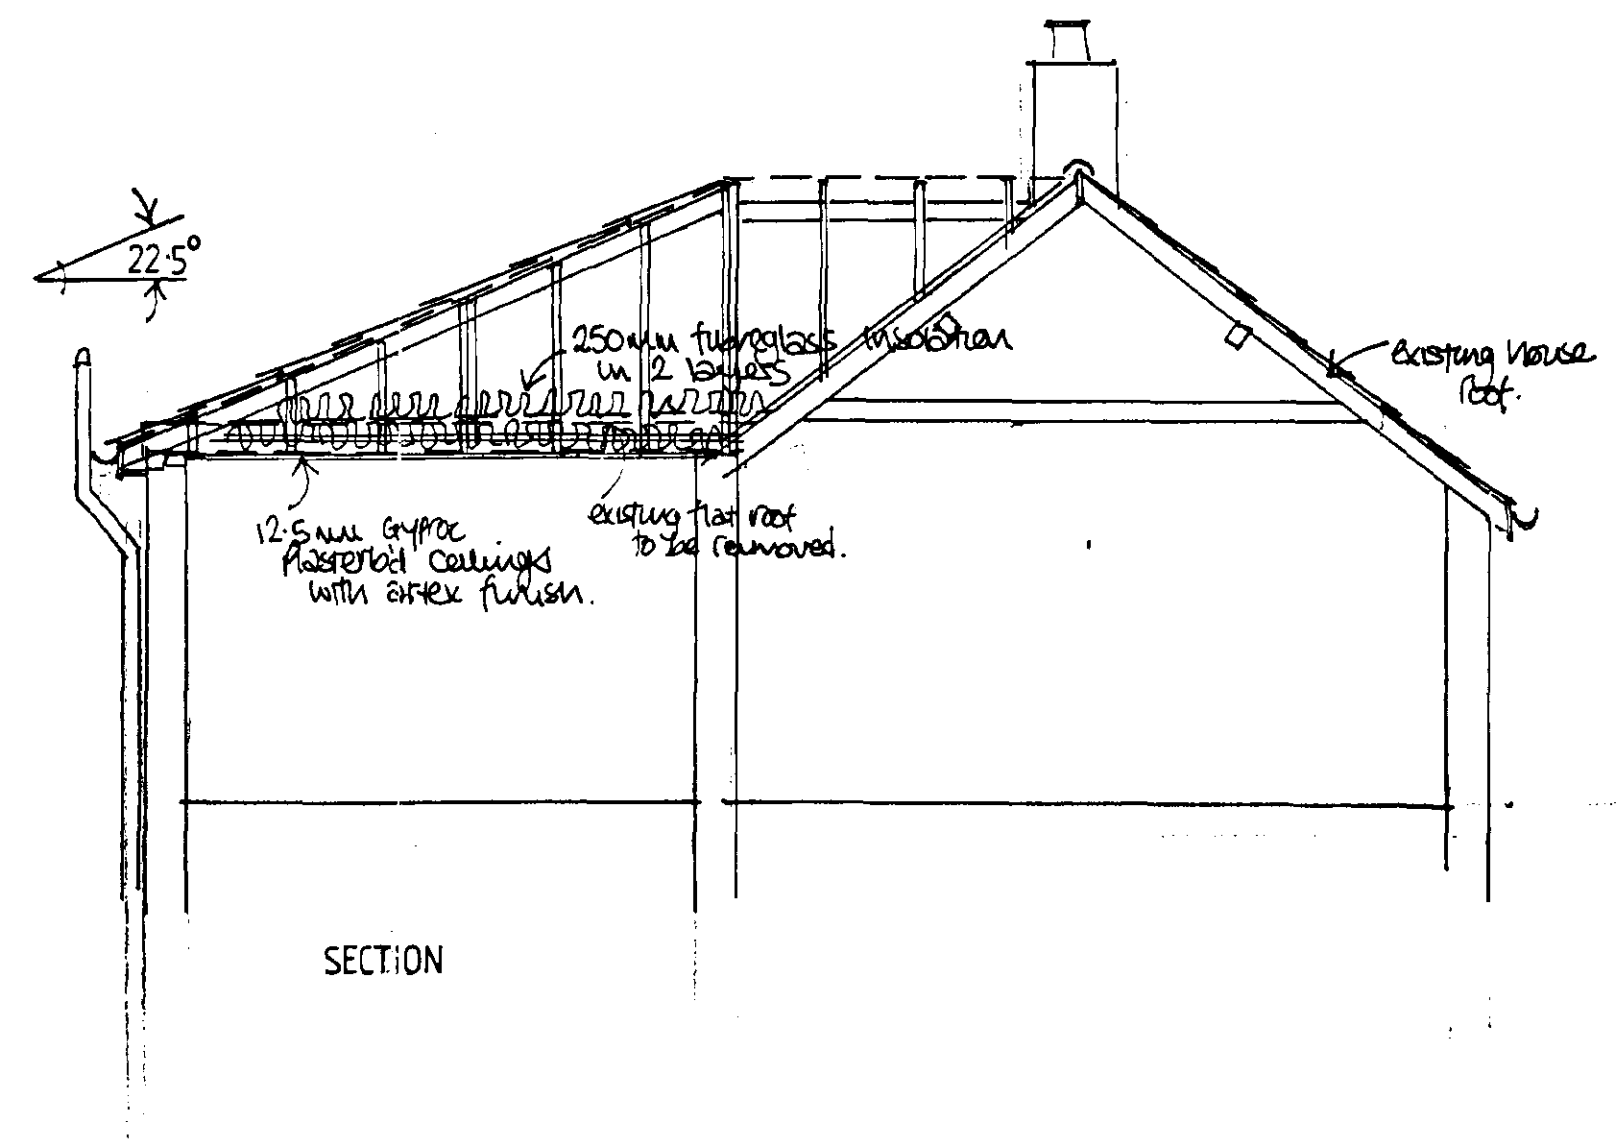

SECTION

NOTES
All dimensions must be checked on site and not scaled from this drawing.

A	Date	Revisions
---	------	-----------

© copyright

Client
Mr AND Mrs J. A. RIVETT.

Job Title
PROPOSED RE-ROOFING TO REAR HOUSE.
2 HERWARD ROAD,
SPALDING, Lincs.

Drawing Title
PLAN SECTION AND ELEVATIONS

Scale 1:50, 1:100.

Date 28 MAR 2002
Drawn by LWB

Org No. Rev.

PLAN
DETERMINED
SHD
Planning Department
28 MAR 2002
Ref 0380/02