



Ordnance Survey® Superplan Data®

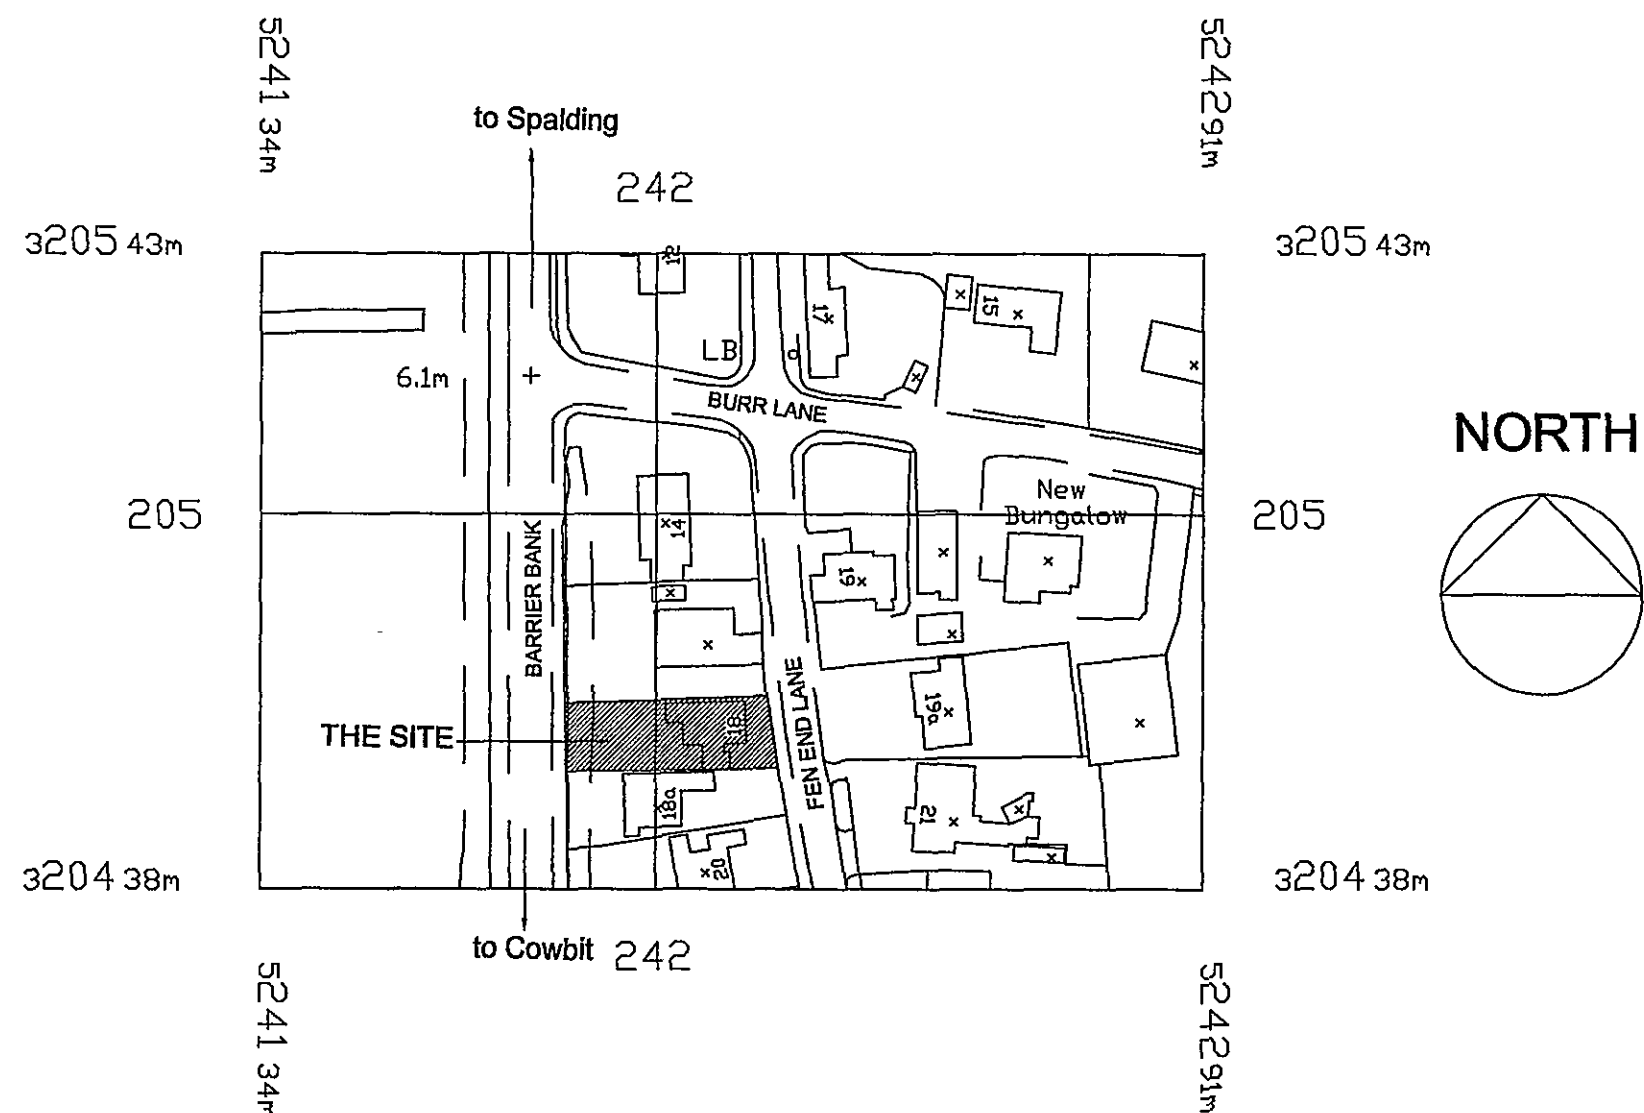

BARRIER BANK

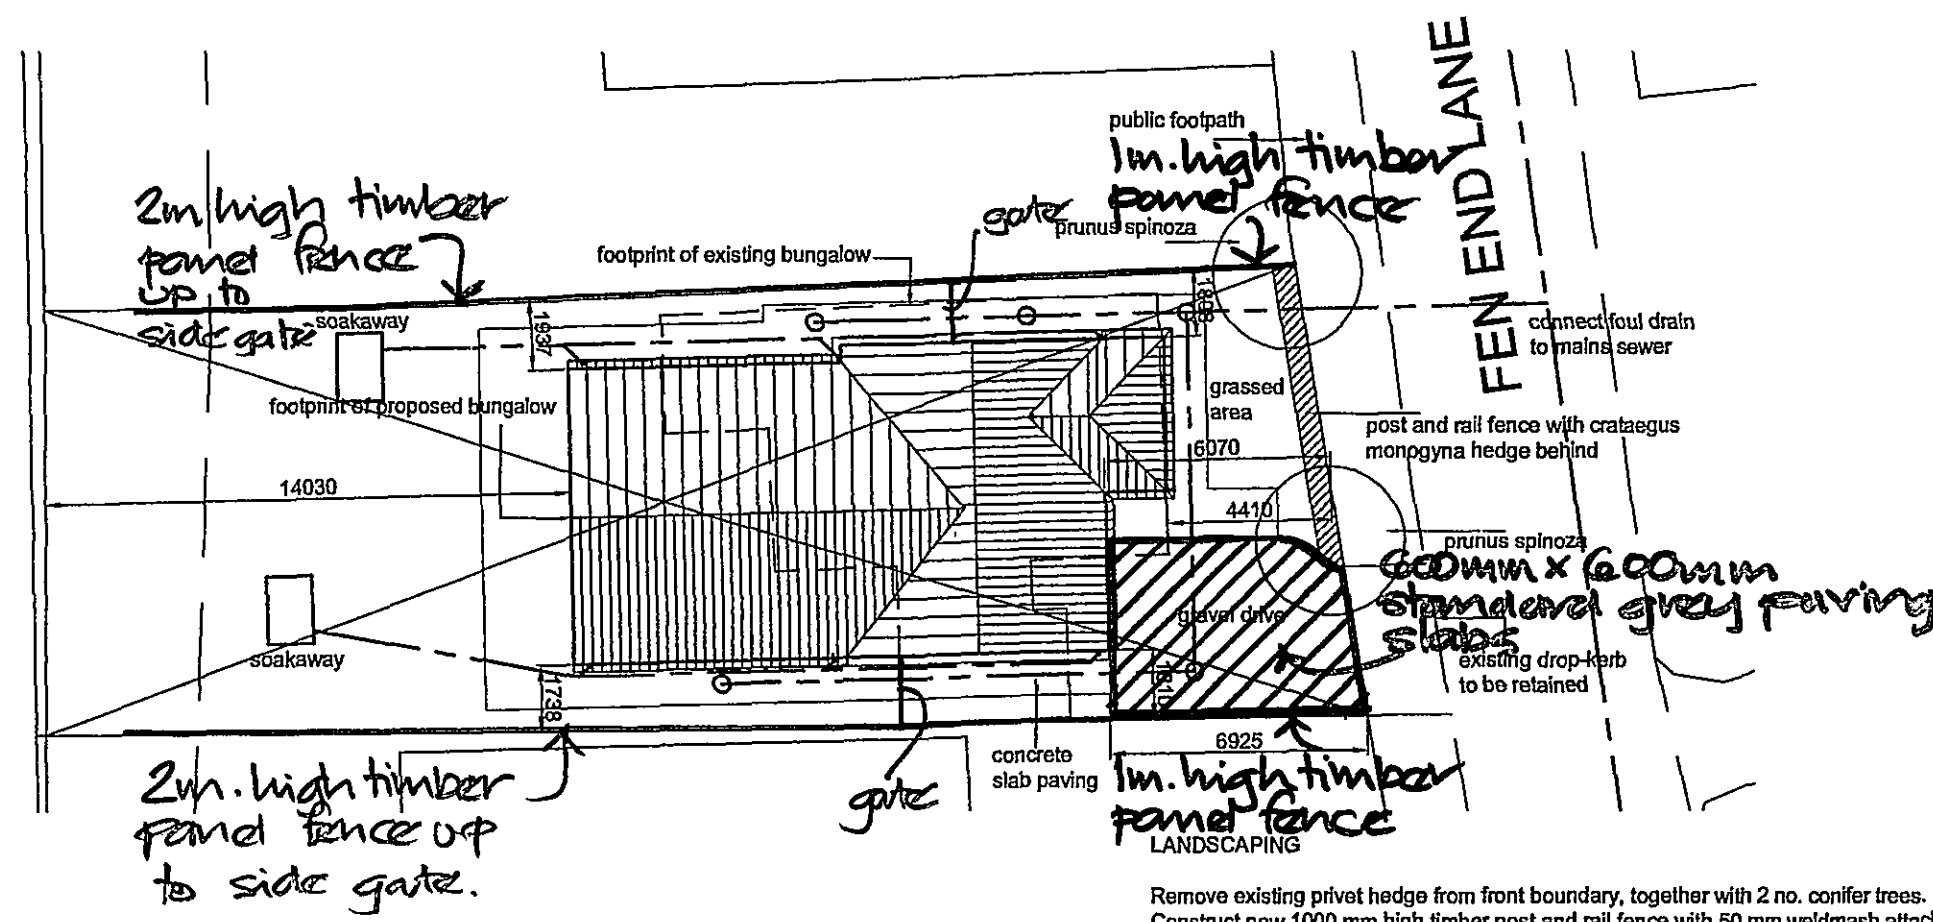

SITE PLAN - 1:200


Remove existing privet hedge from front boundary, together with 2 no. conifer trees. Construct new 1000 mm high timber post and rail fence with 50 mm weldmesh attached to rear. Plant crataegus monogyna hedge along rear face of fence. Plants to be 3litre container grown at 300 mm centres. Plant 2 no Prunus Spinoza trees where indicated. Trees to be 1800 - 2000 mm high standards, container grown

© Crown Copyright 2006. Reproduction in whole or in part is prohibited without the prior permission of Ordnance Survey.

LOCATION PLAN - 1:1250

SHDC
Planning & Development
23 MAR 2007
Ref: 0380/07

14 Old Fendike Road
Weston Hills
SPALDING
Lincolnshire PE12 6DD
TREVOR A CLAY RIBA LTD
CHARTERED ARCHITECTS
Tel/Fax 01406 380027
Mobile 07778 597975

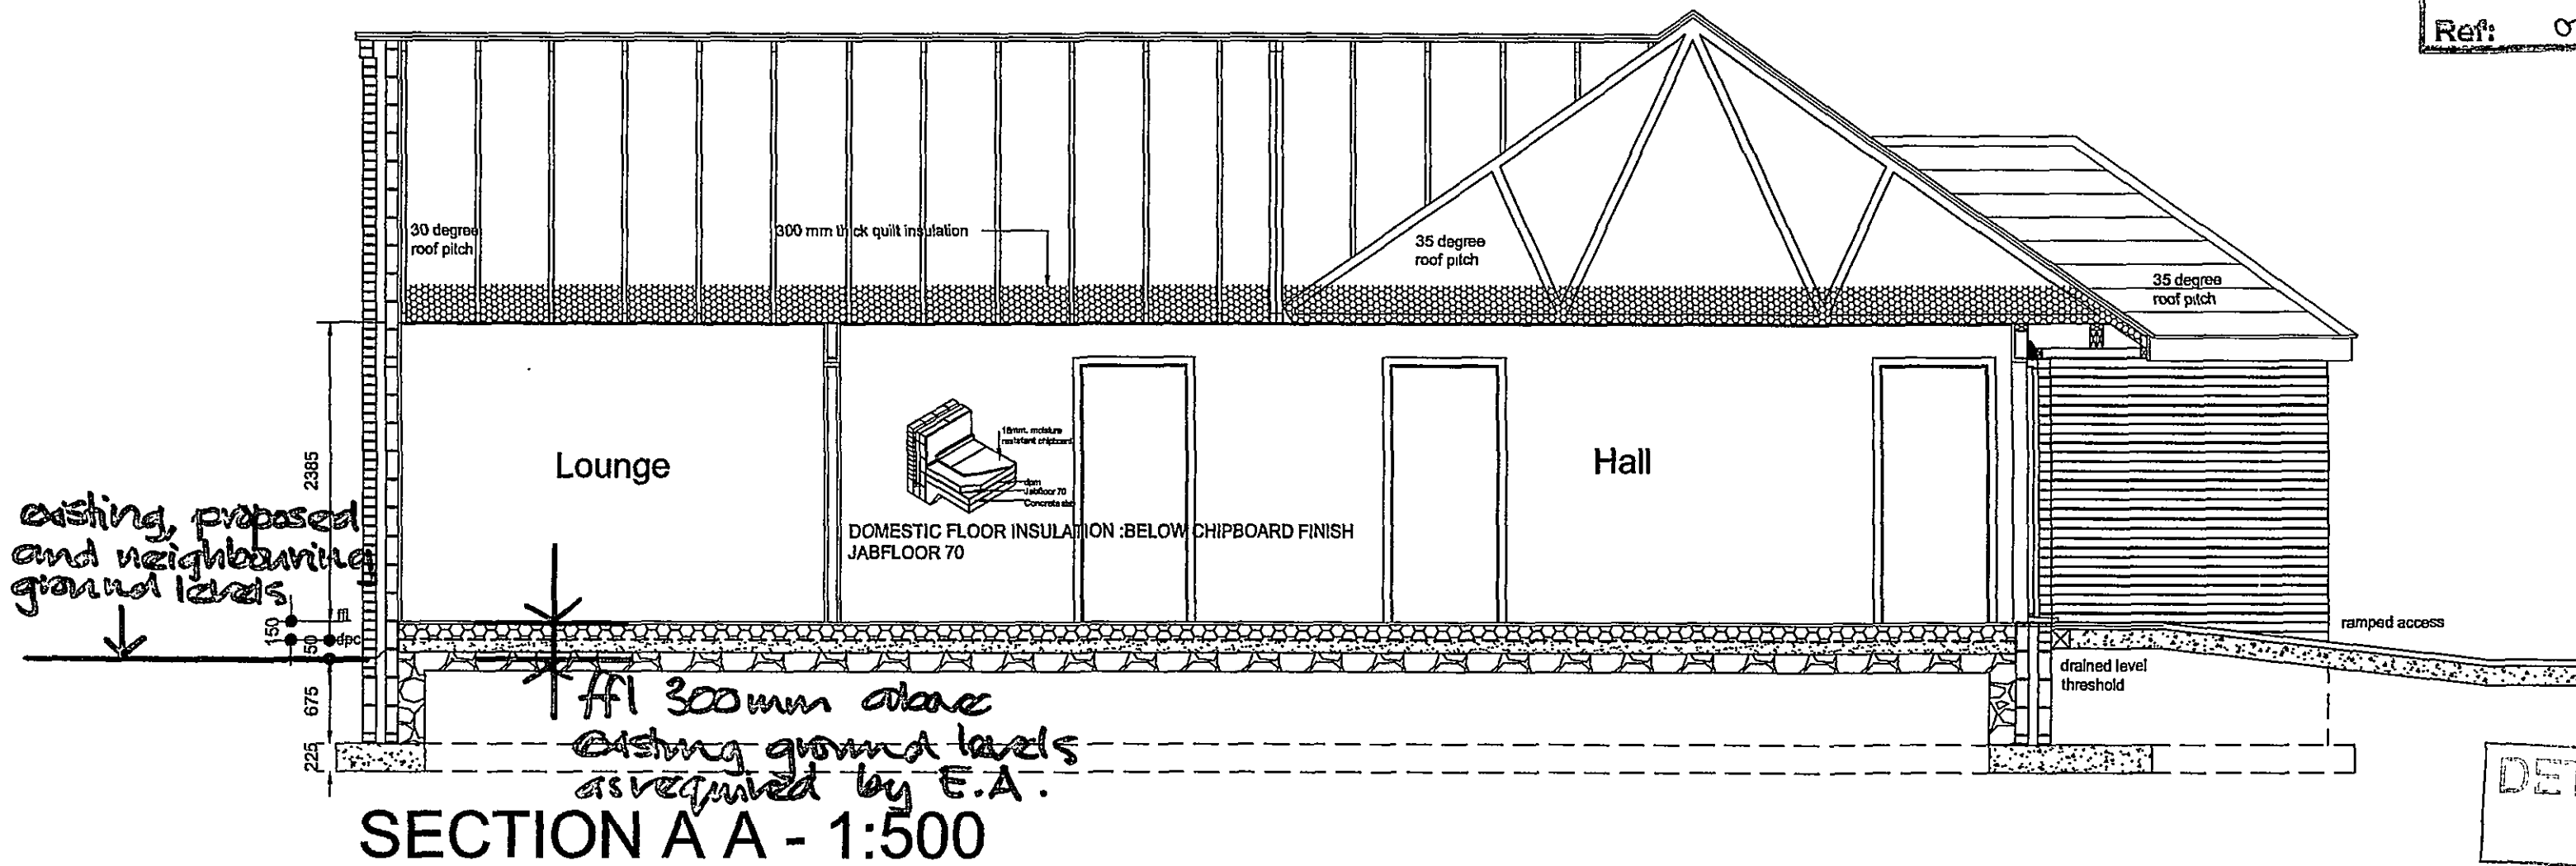

DETERMINED
PLAN

Revisions:
A - 28 Feb 07 - Drawing altered for Building Regulation submission

Drawing as submitted to SHDC Planning Authority for Condition Compliance.

Do not measure from this drawing. All discrepancies should be reported to the architect. This drawing should be read in conjunction with the specification and standard details. All intellectual property rights are the copyright of Trevor A Clay RIBA Ltd.

Local Authority Approval Number:
NHBC Approval Number:

Scale: 1:50/1:200/1:2500
Sheet Size: A2
Date: 30/SEPTEMBER/08
Drawn: T.A.CLAY

Title:
PROPOSED REPLACEMENT BUNGALOW AT 18 FEN END LANE SPALDING FOR AWM DEVELOPMENTS LTD

SECTION AND LOCATION & SITE PLANS

Drawing Number: 06/185/PA/001
Rev: A