

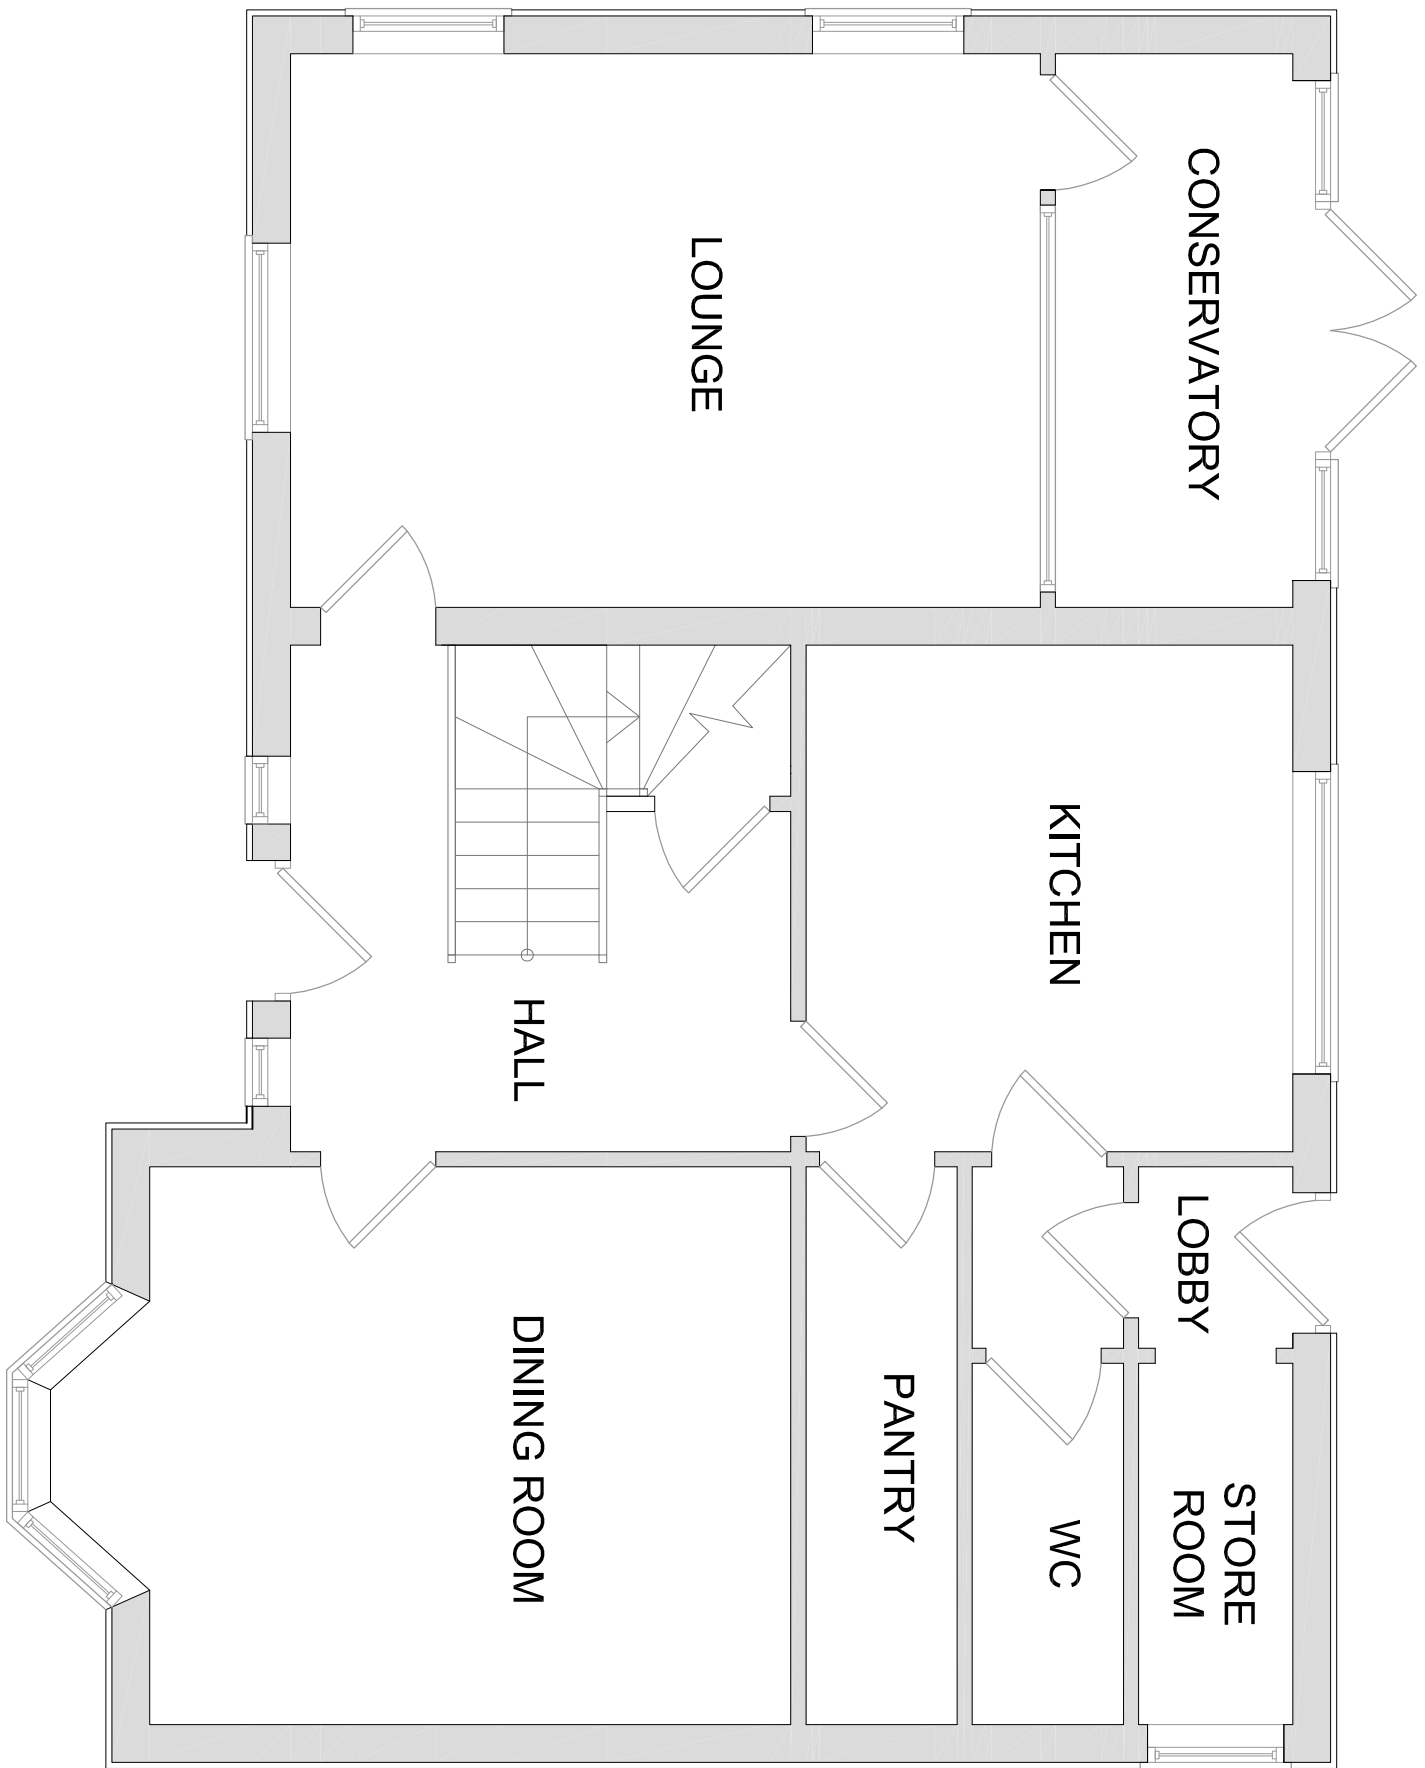


Existing Ground Floor Plan @1:50

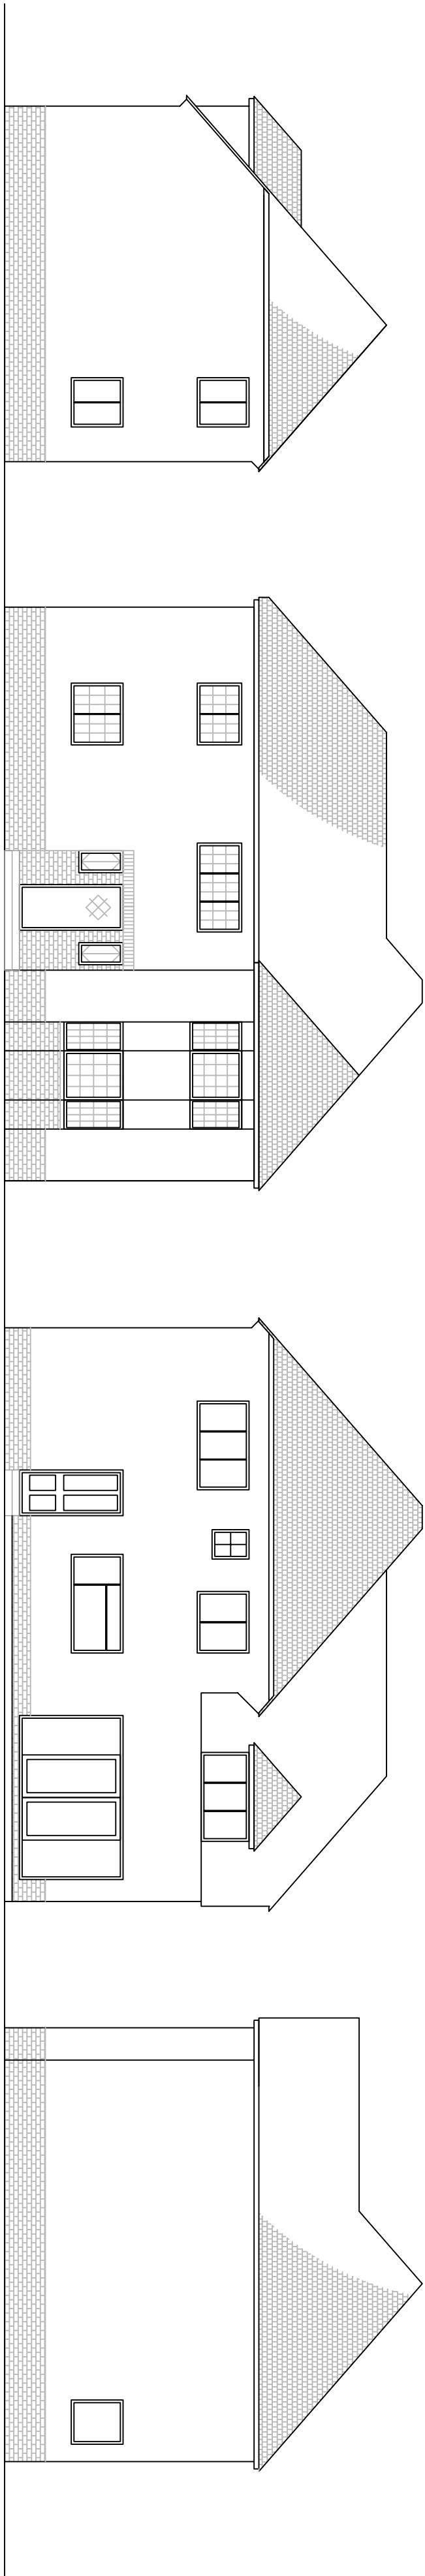

Existing First Floor Plan @1:50

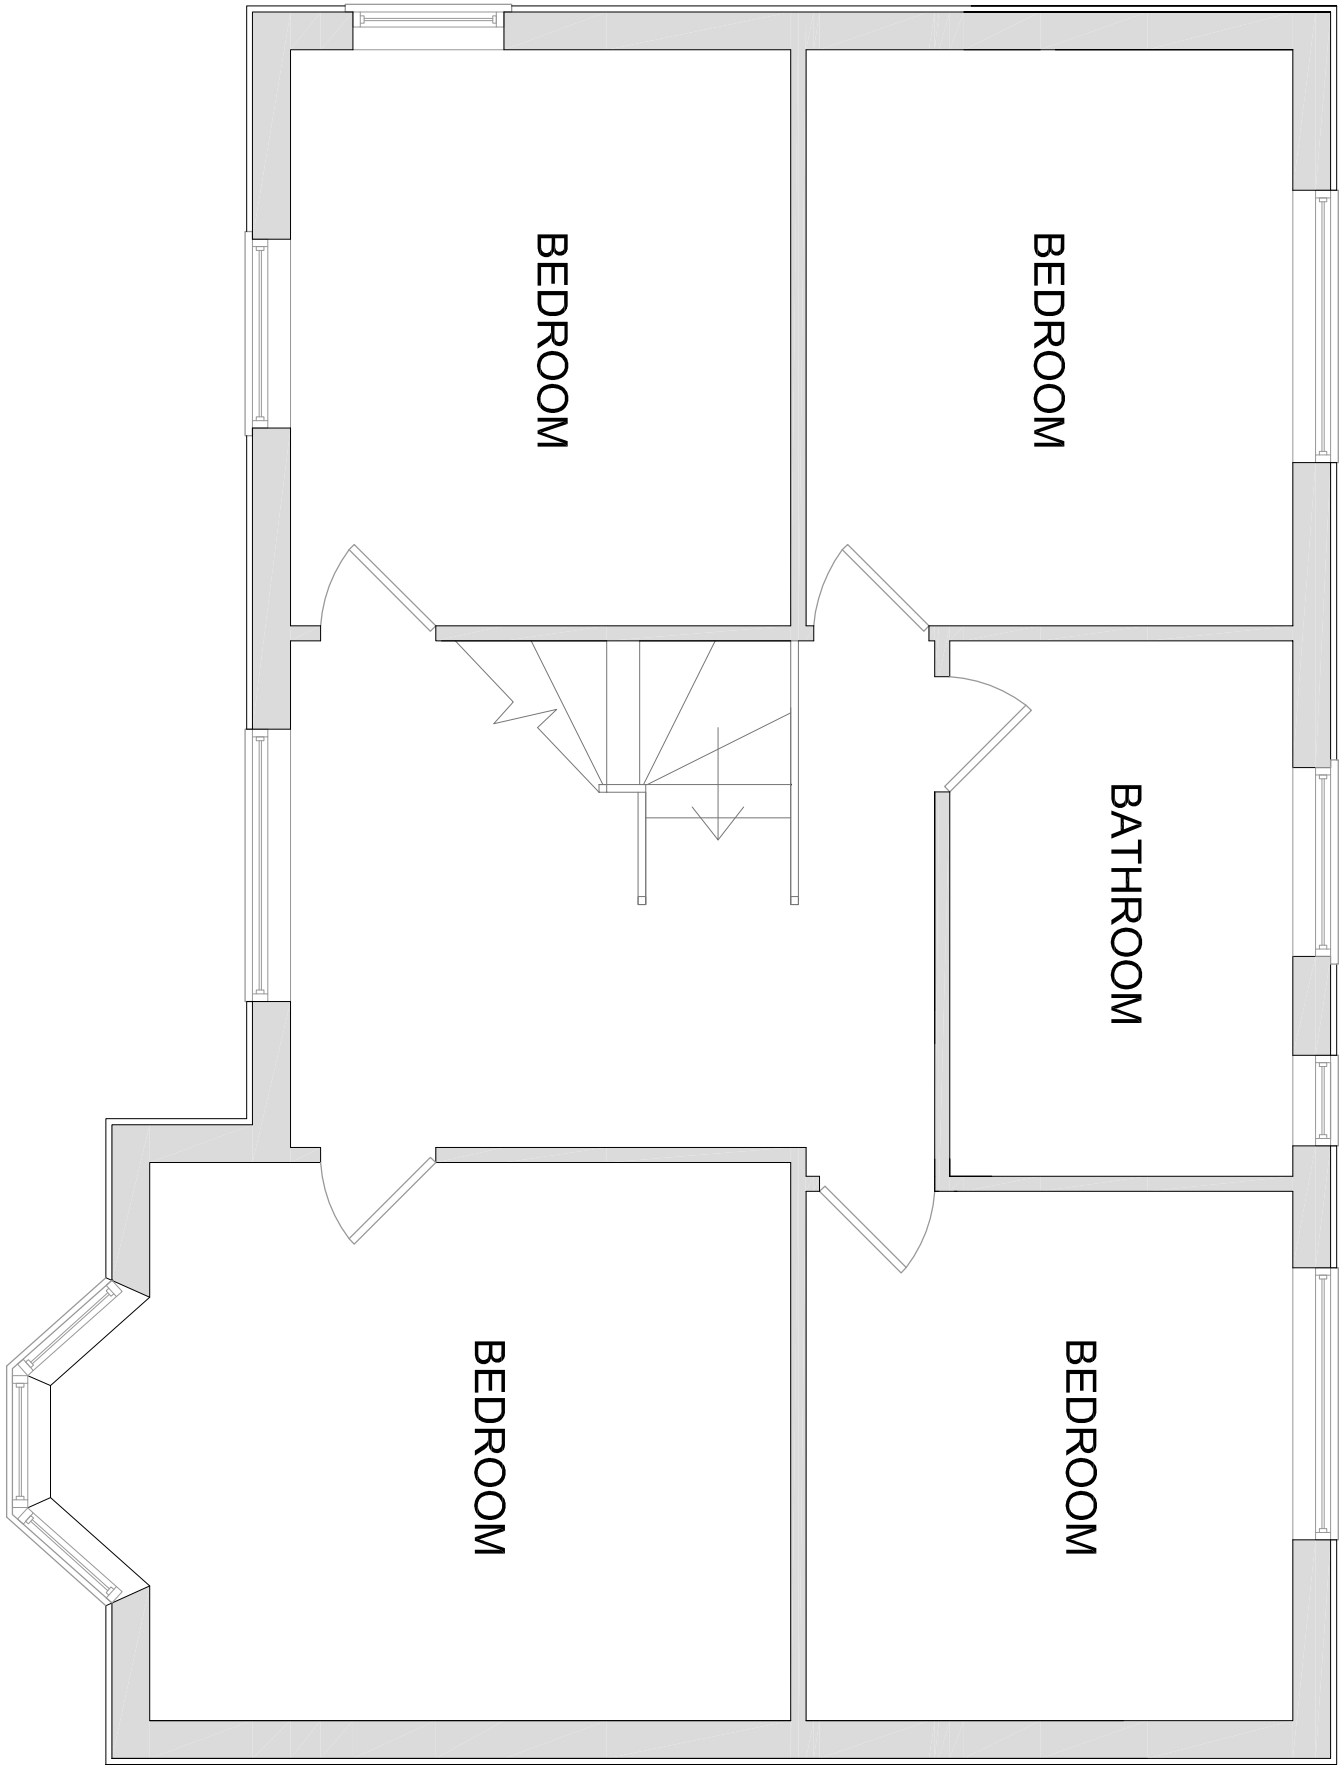

0 1 2 3 4 5
Metres
Scale 1:100

0 1 2 3 4 5
Metres
Scale 1:50

Applicant: Mr Harvey		Project: Rear and side extensions		Revision date:		Revision:		Plan No: PLA001	
Address: 25 Marmore Gate Spalding PE11 2PN		Scale: As Shown @ A1		Date: 20/04/2018		Title: Existing floor plans and elevations			