



Proposed Ground Floor Plan @1:50

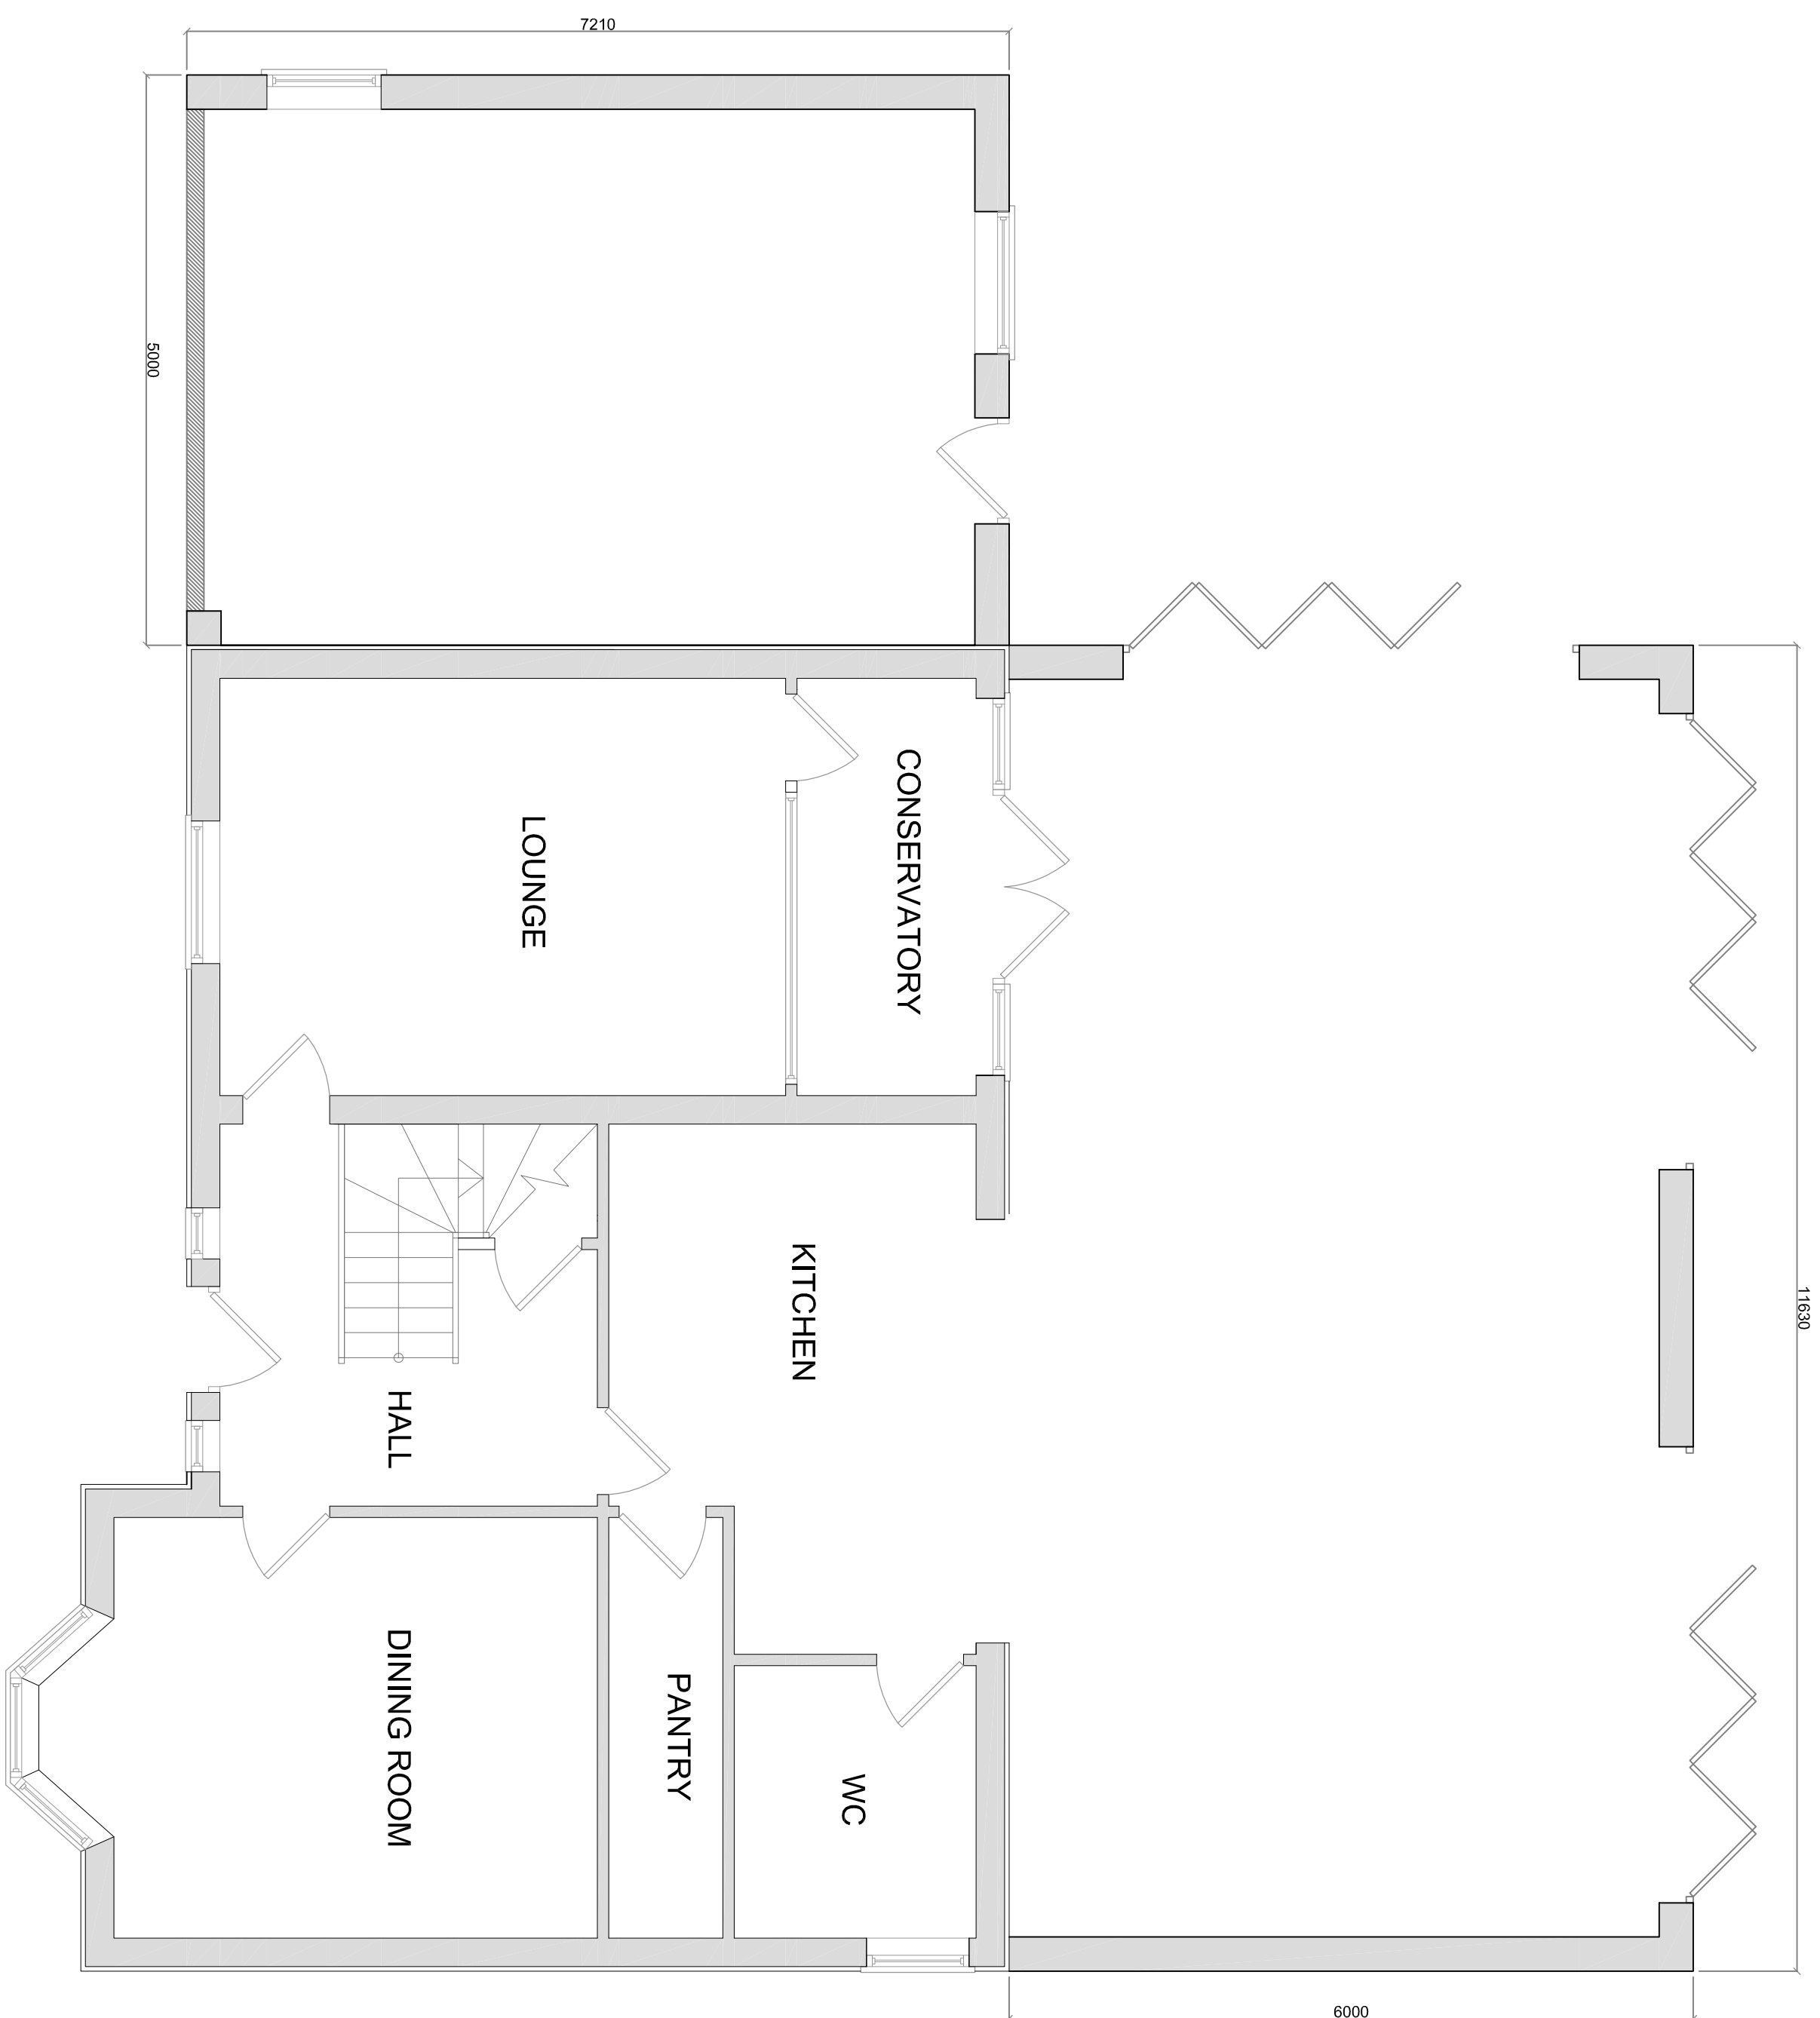


Proposed First Floor Plan @1:50




Proposed West Elevation @1:100

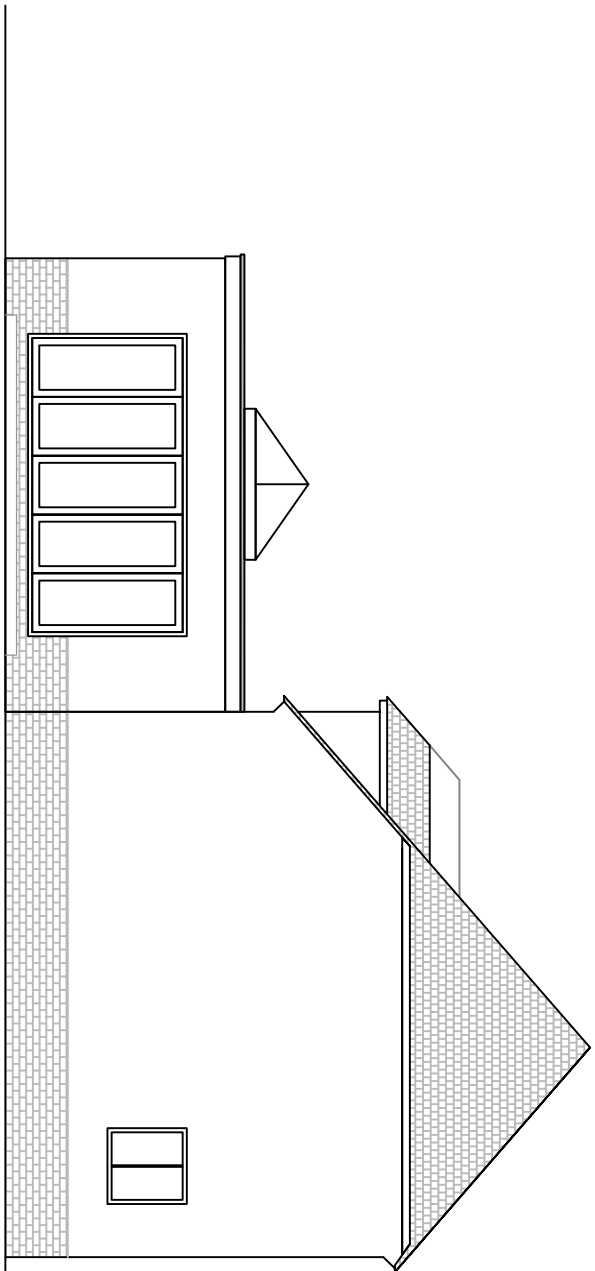


Proposed South Elevation @1:100

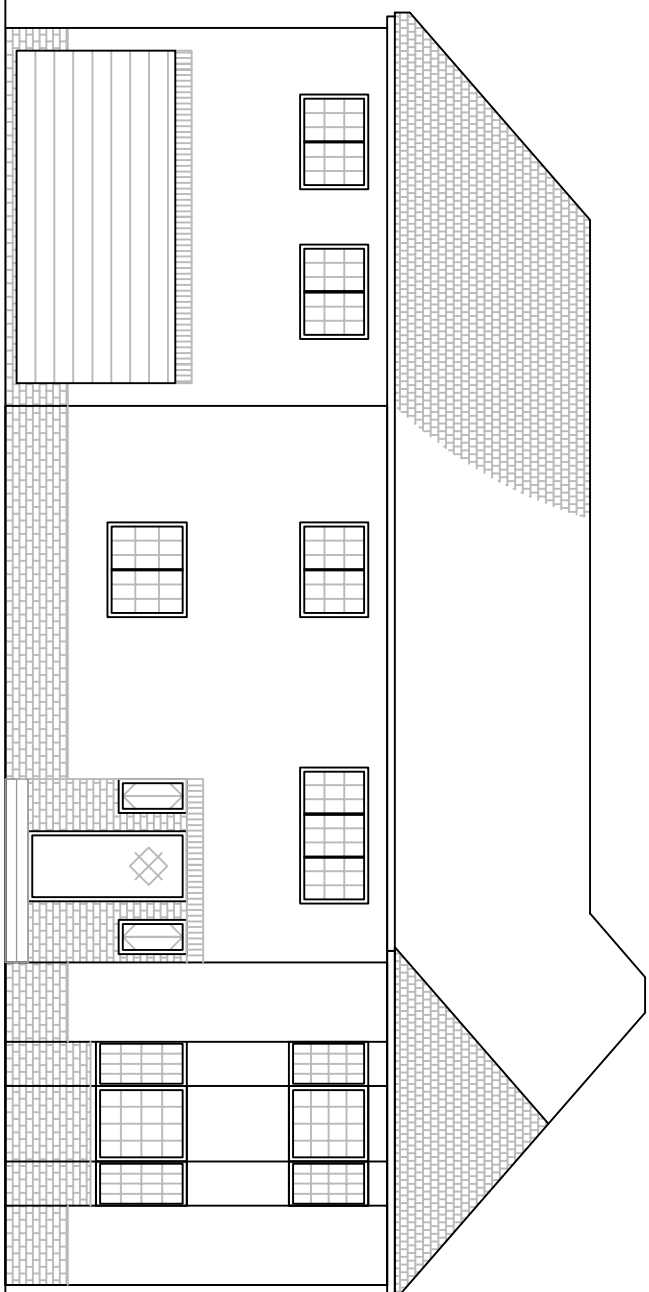

Proposed North Elevation @1:100

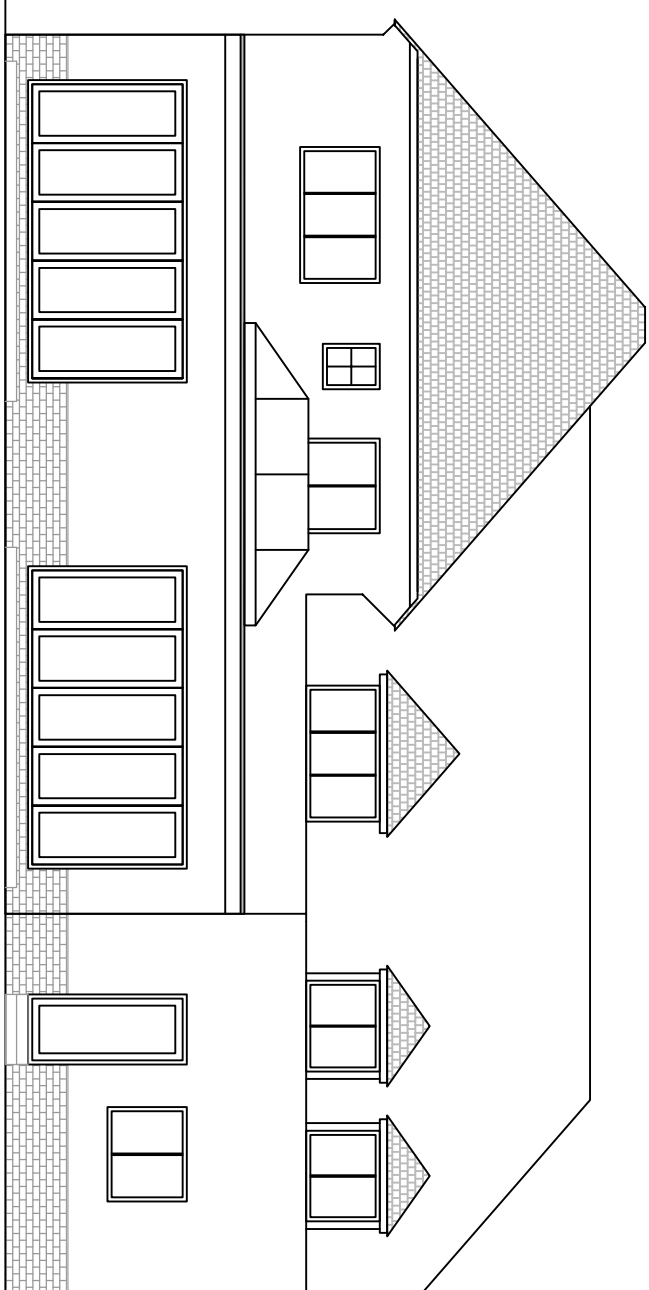

Proposed East Elevation @1:100

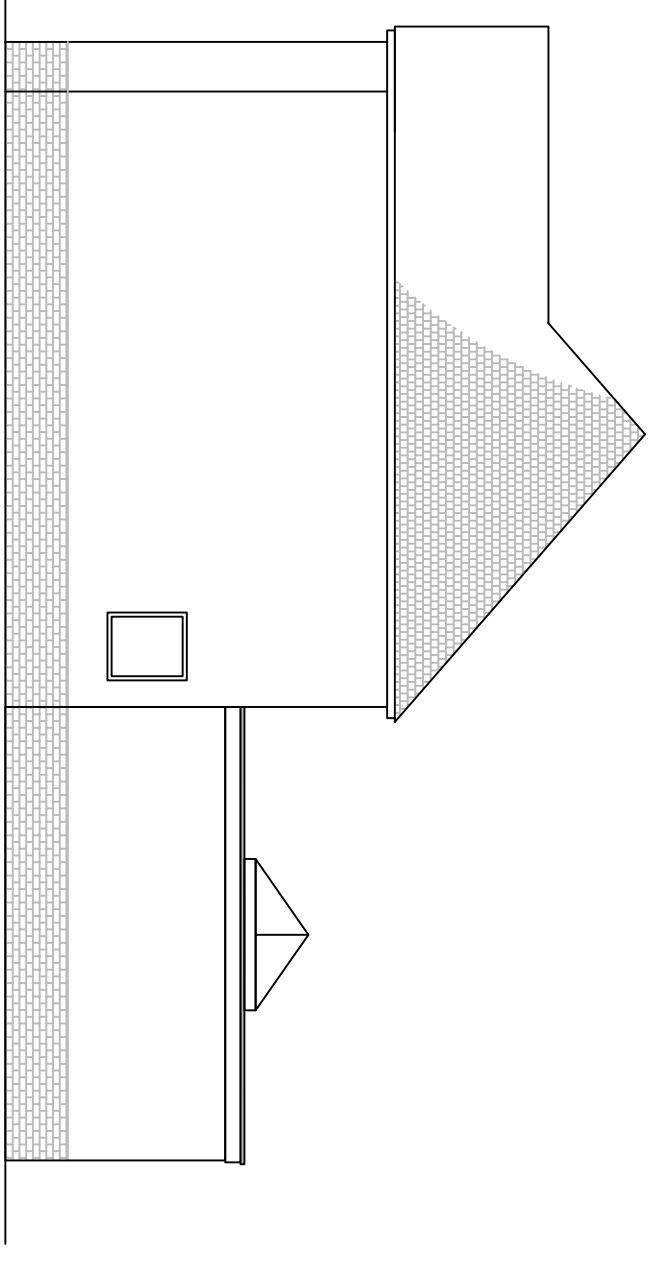

Applicant: Mr Harvey		Project: Rear and side extensions		Revision date		Revision:		Plan No: PLA002		
Address: 25 Malmore Gate Spalding PE11 2PN				Scale: As Shown @ A1		Date: 20/04/2018		Title: Proposed floor plans and elevations		