


THIS DRAWING IS FOR THE
PURPOSE OF OBTAINING
PLANNING PERMISSION ONLY

Based upon the 2007 Ordnance Survey 1:2500 Map with the permission
of the controller of HM Stationary Office.© Crown Copyright reserved
Robert Doughty Consultancy Licence No. 100010613

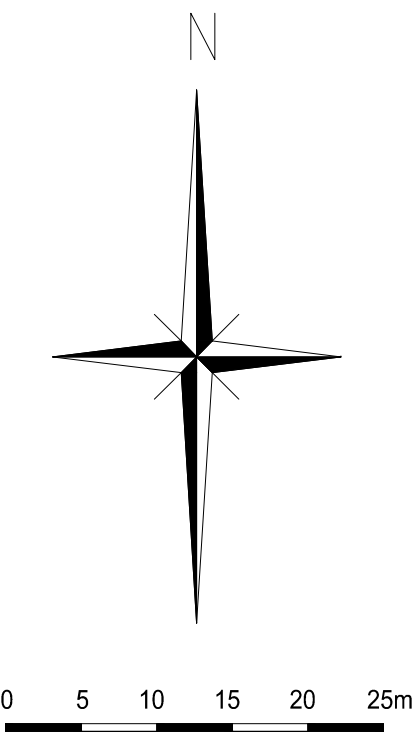

Key

- Existing Trees
- Proposed Trees
- Proposed Planting
- Proposed Grass Area
- Proposed Log Cabins
- Proposed Lighting
- Proposed Fire Point

G	GJ	Unit 16 & play area swapped	27-07-12
F	GJ	Amend roof plans of units	25-10-11
E	GJ	Reinstate Warden, reroute road ,amend layout and relocate play equipment	29-06-11
D	GJ	Remove Warden add touring caravans	06-01-11
C	GJ	Amendments to units and layout	11-01-11
B	MD	Amendments to caravans	16-06-08
A	KTC	Amendments made to clients comments	25-04-07

Rev.	By	Notes	Date
------	----	-------	------

rdc
Robert Doughty
Consultancy

32 High Street, Helpingham
Sleaford, Lincolnshire NG34 0RA
Tel: 01529 421646
Fax: 01529 421358
Email: admin@rdc-landplan.co.uk
Web: www.rdc-landplan.co.uk

Client:
Mr R Parker

Project: Proposed Log Cabins & Lake, Windcatch Caravan Park,
Low Fulney, Spalding

Drawing title:
Proposed Site Plan

Job No. 744-2	Drawing No. SP01	Rev. G	Drawn KTC
------------------	---------------------	-----------	--------------

Scale 1:500 @ A1	Date 16-04-07	Checked
---------------------	------------------	---------

DO NOT SCALE from this drawing. All measurements should be checked against on site conditions and any discrepancies should be brought to the attention of the Robert Doughty Consultancy.