


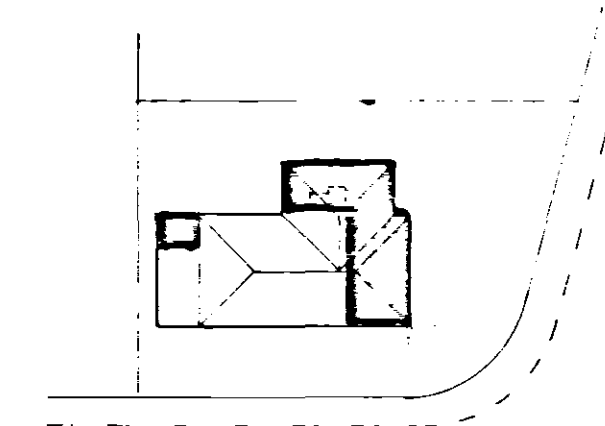


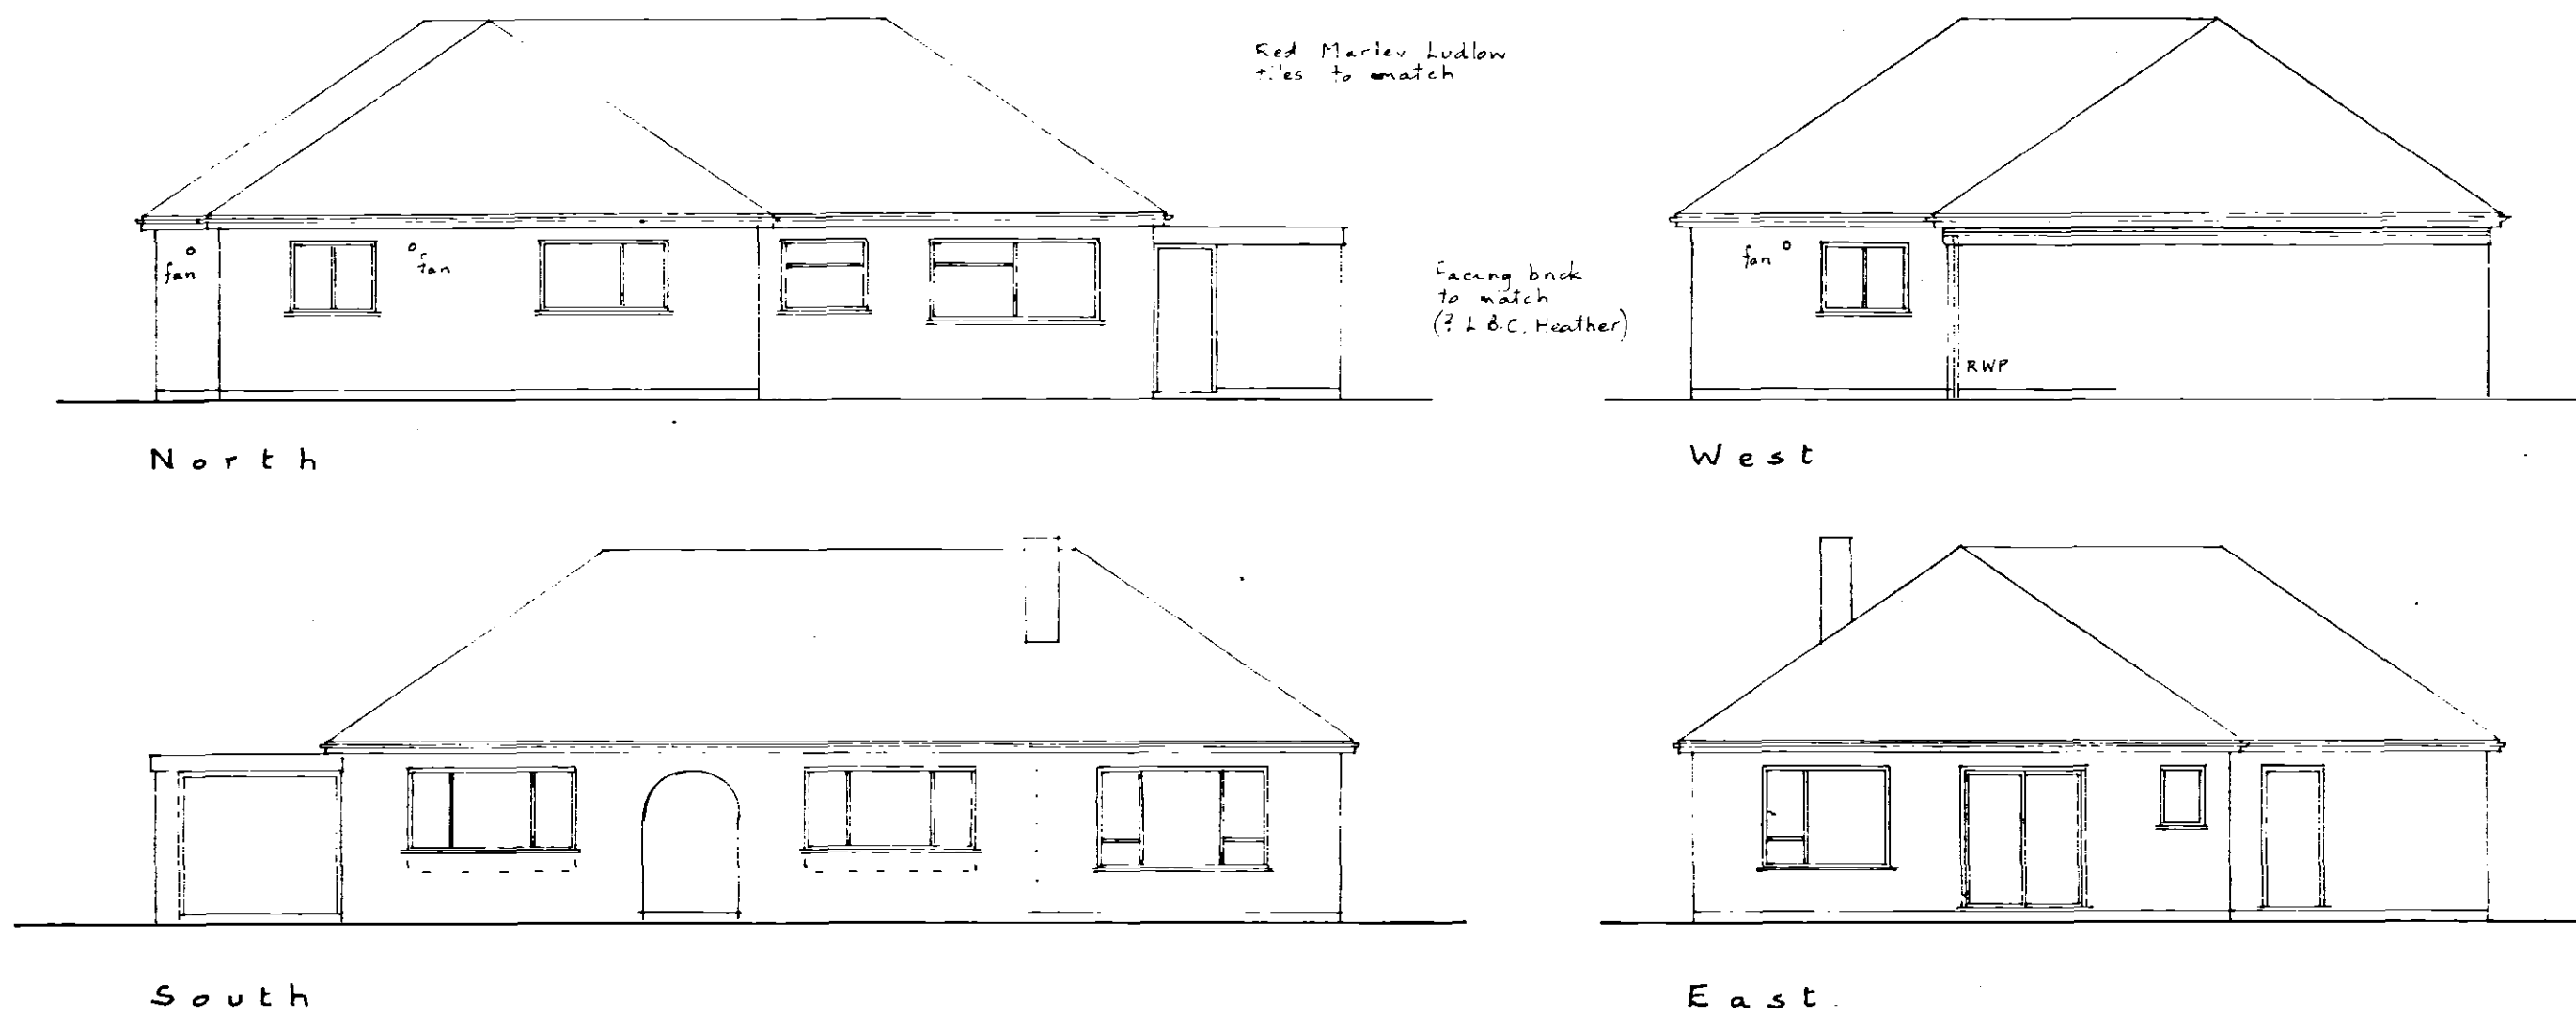

Site Plan 1:500

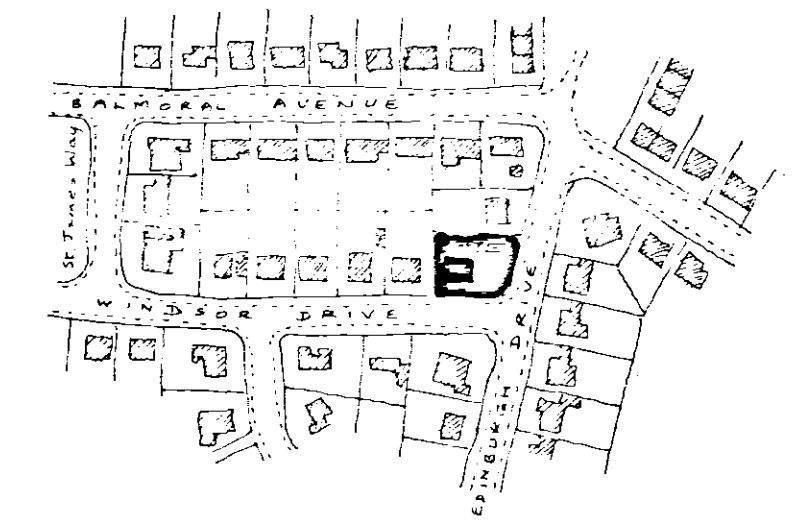

Location 1:2500
OS Map TF 2421

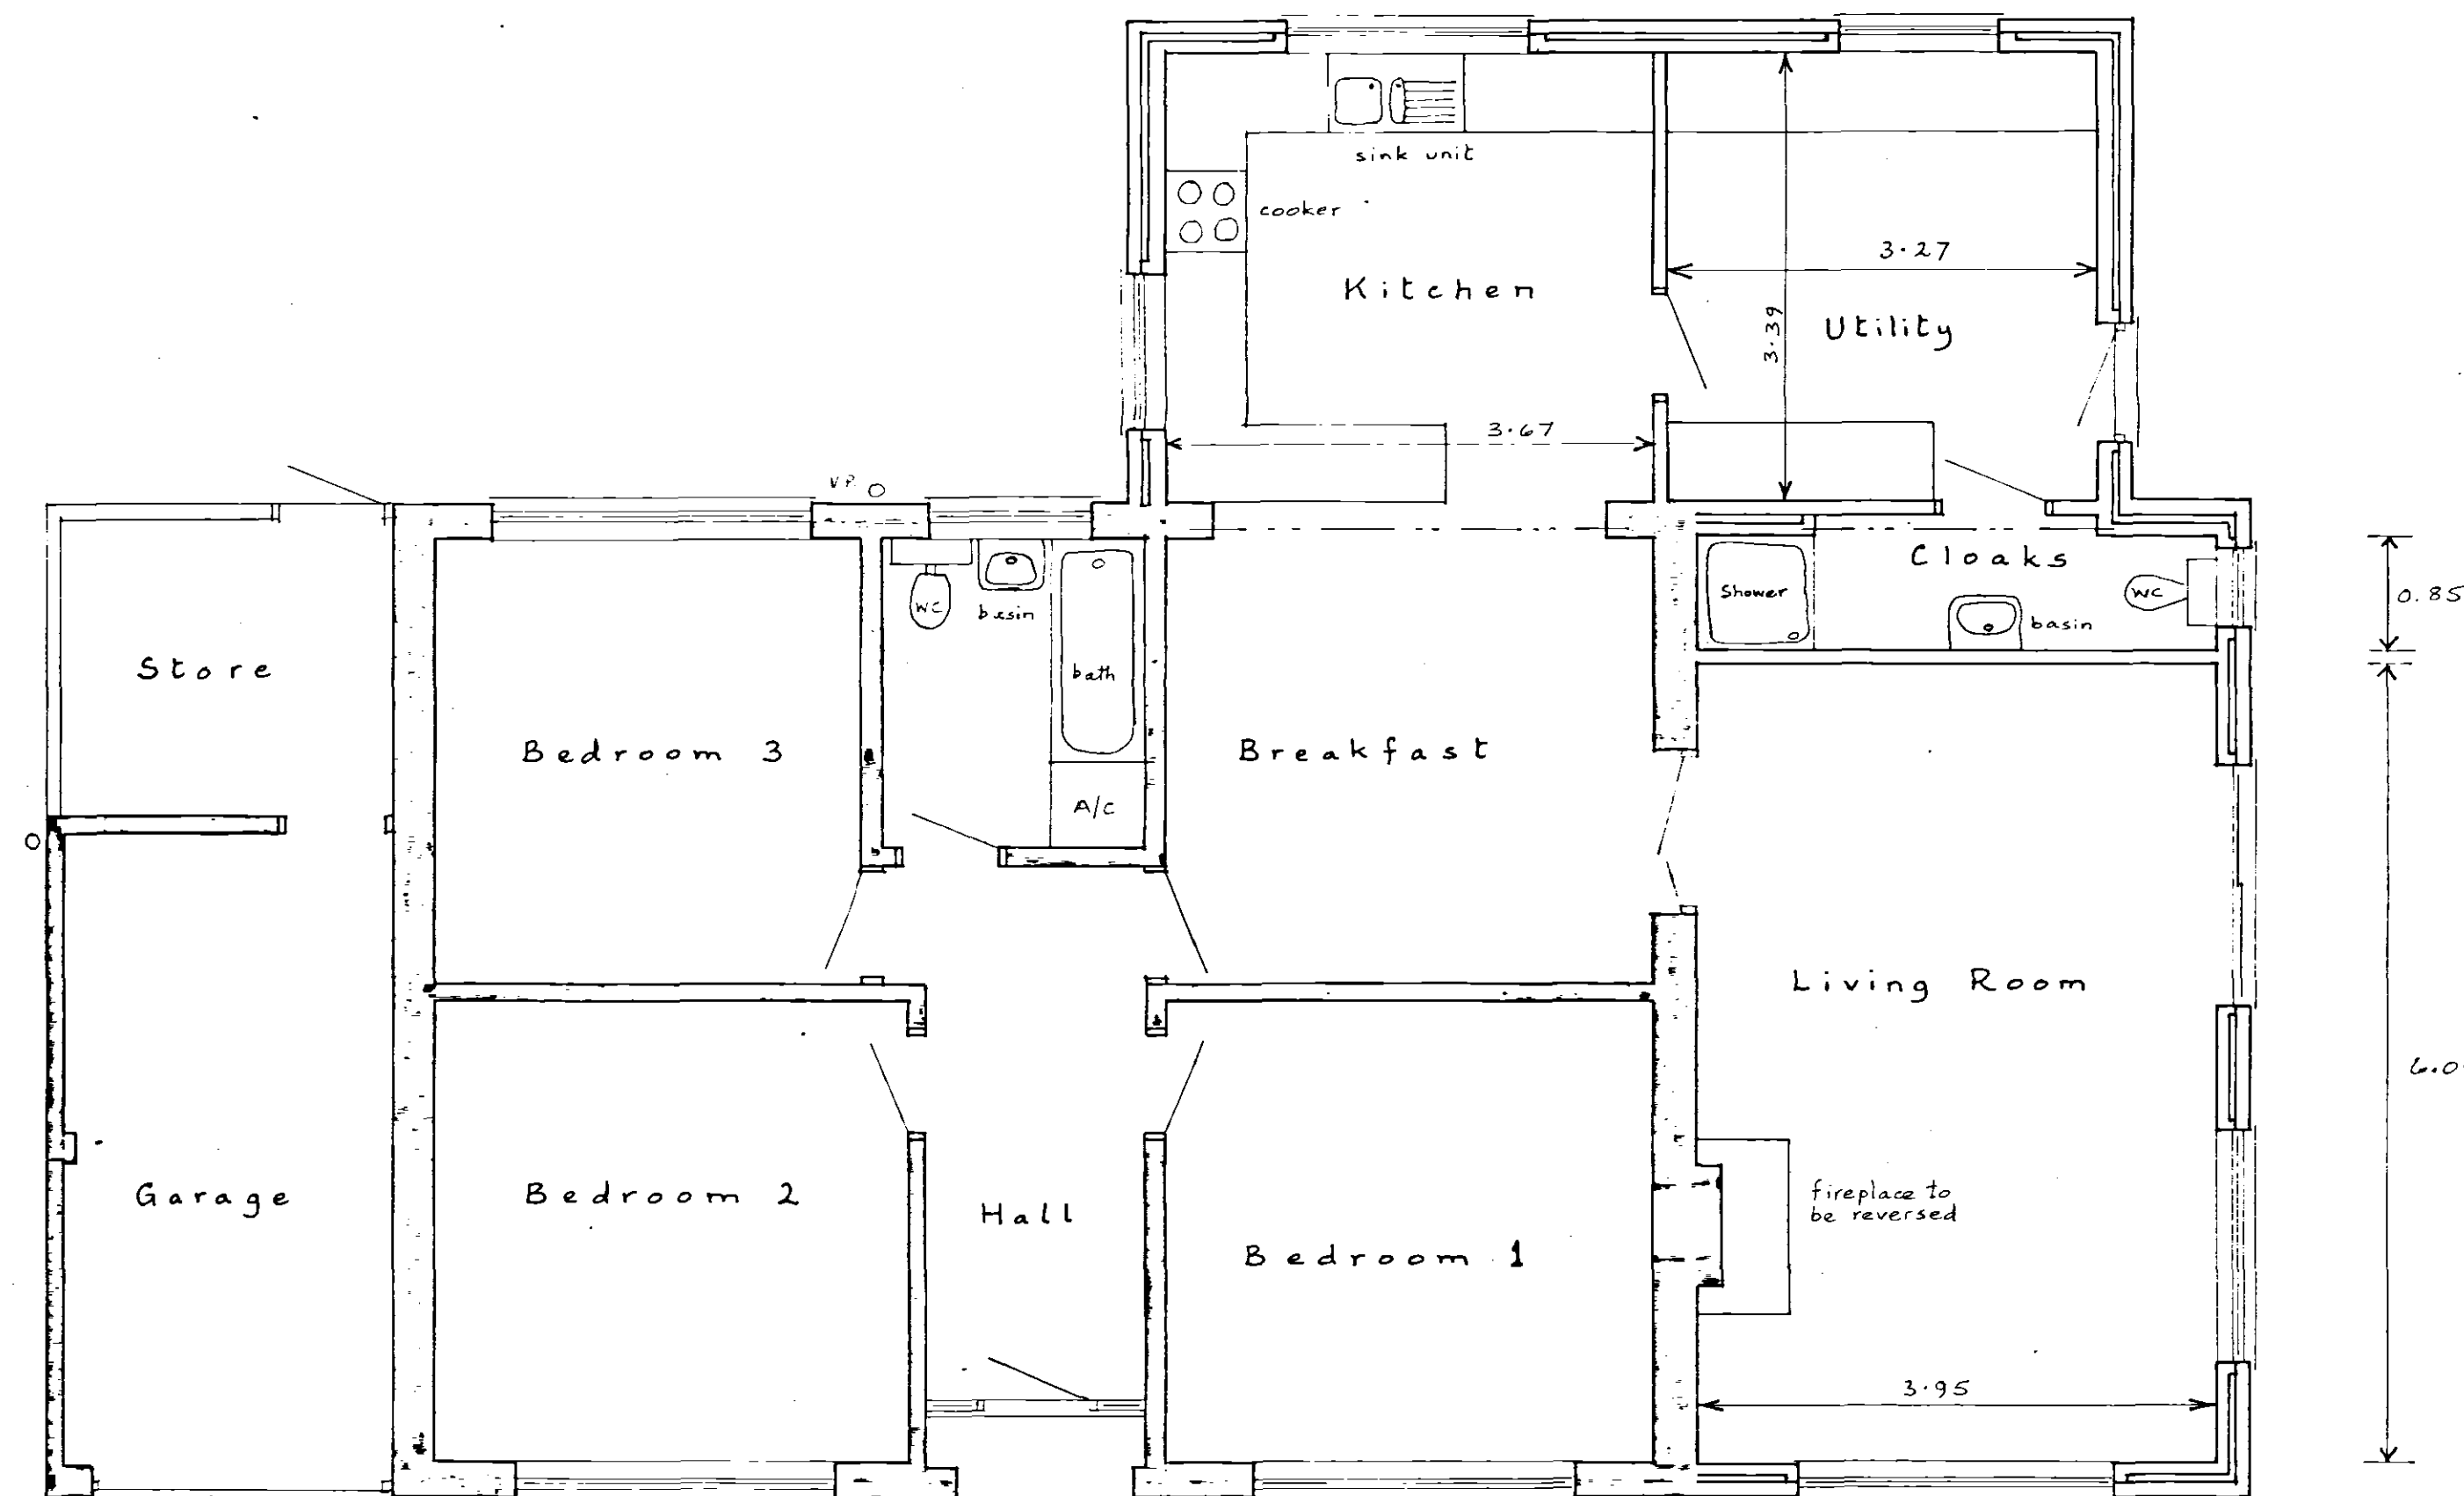

Floor Plan

**DETERMINED
PLAN**

SHDC
Planning & Development
22 MAR 2005
Ref: 0382/05

Mr. and Mrs. T. Stevenson
29, Windsor Drive, SPALDING
Side/Rear Extension

Written dimensions to be used
in preference to scaled, and all
measurements to be verified
by checking on site.
Local Authority Ref.
Planning
Building Regulations

Scale
1:50 & 1:100
Drawing No.
250320
Date
March 2005

A. ROFFE
BUILDING DESIGN & PLANS
1, Green Lane,
SPALDING, Lincs. PE11 2YB
Tel: 01775-723 680 ©