



3D View 1




3D View 2




Site Plan

1 : 1250

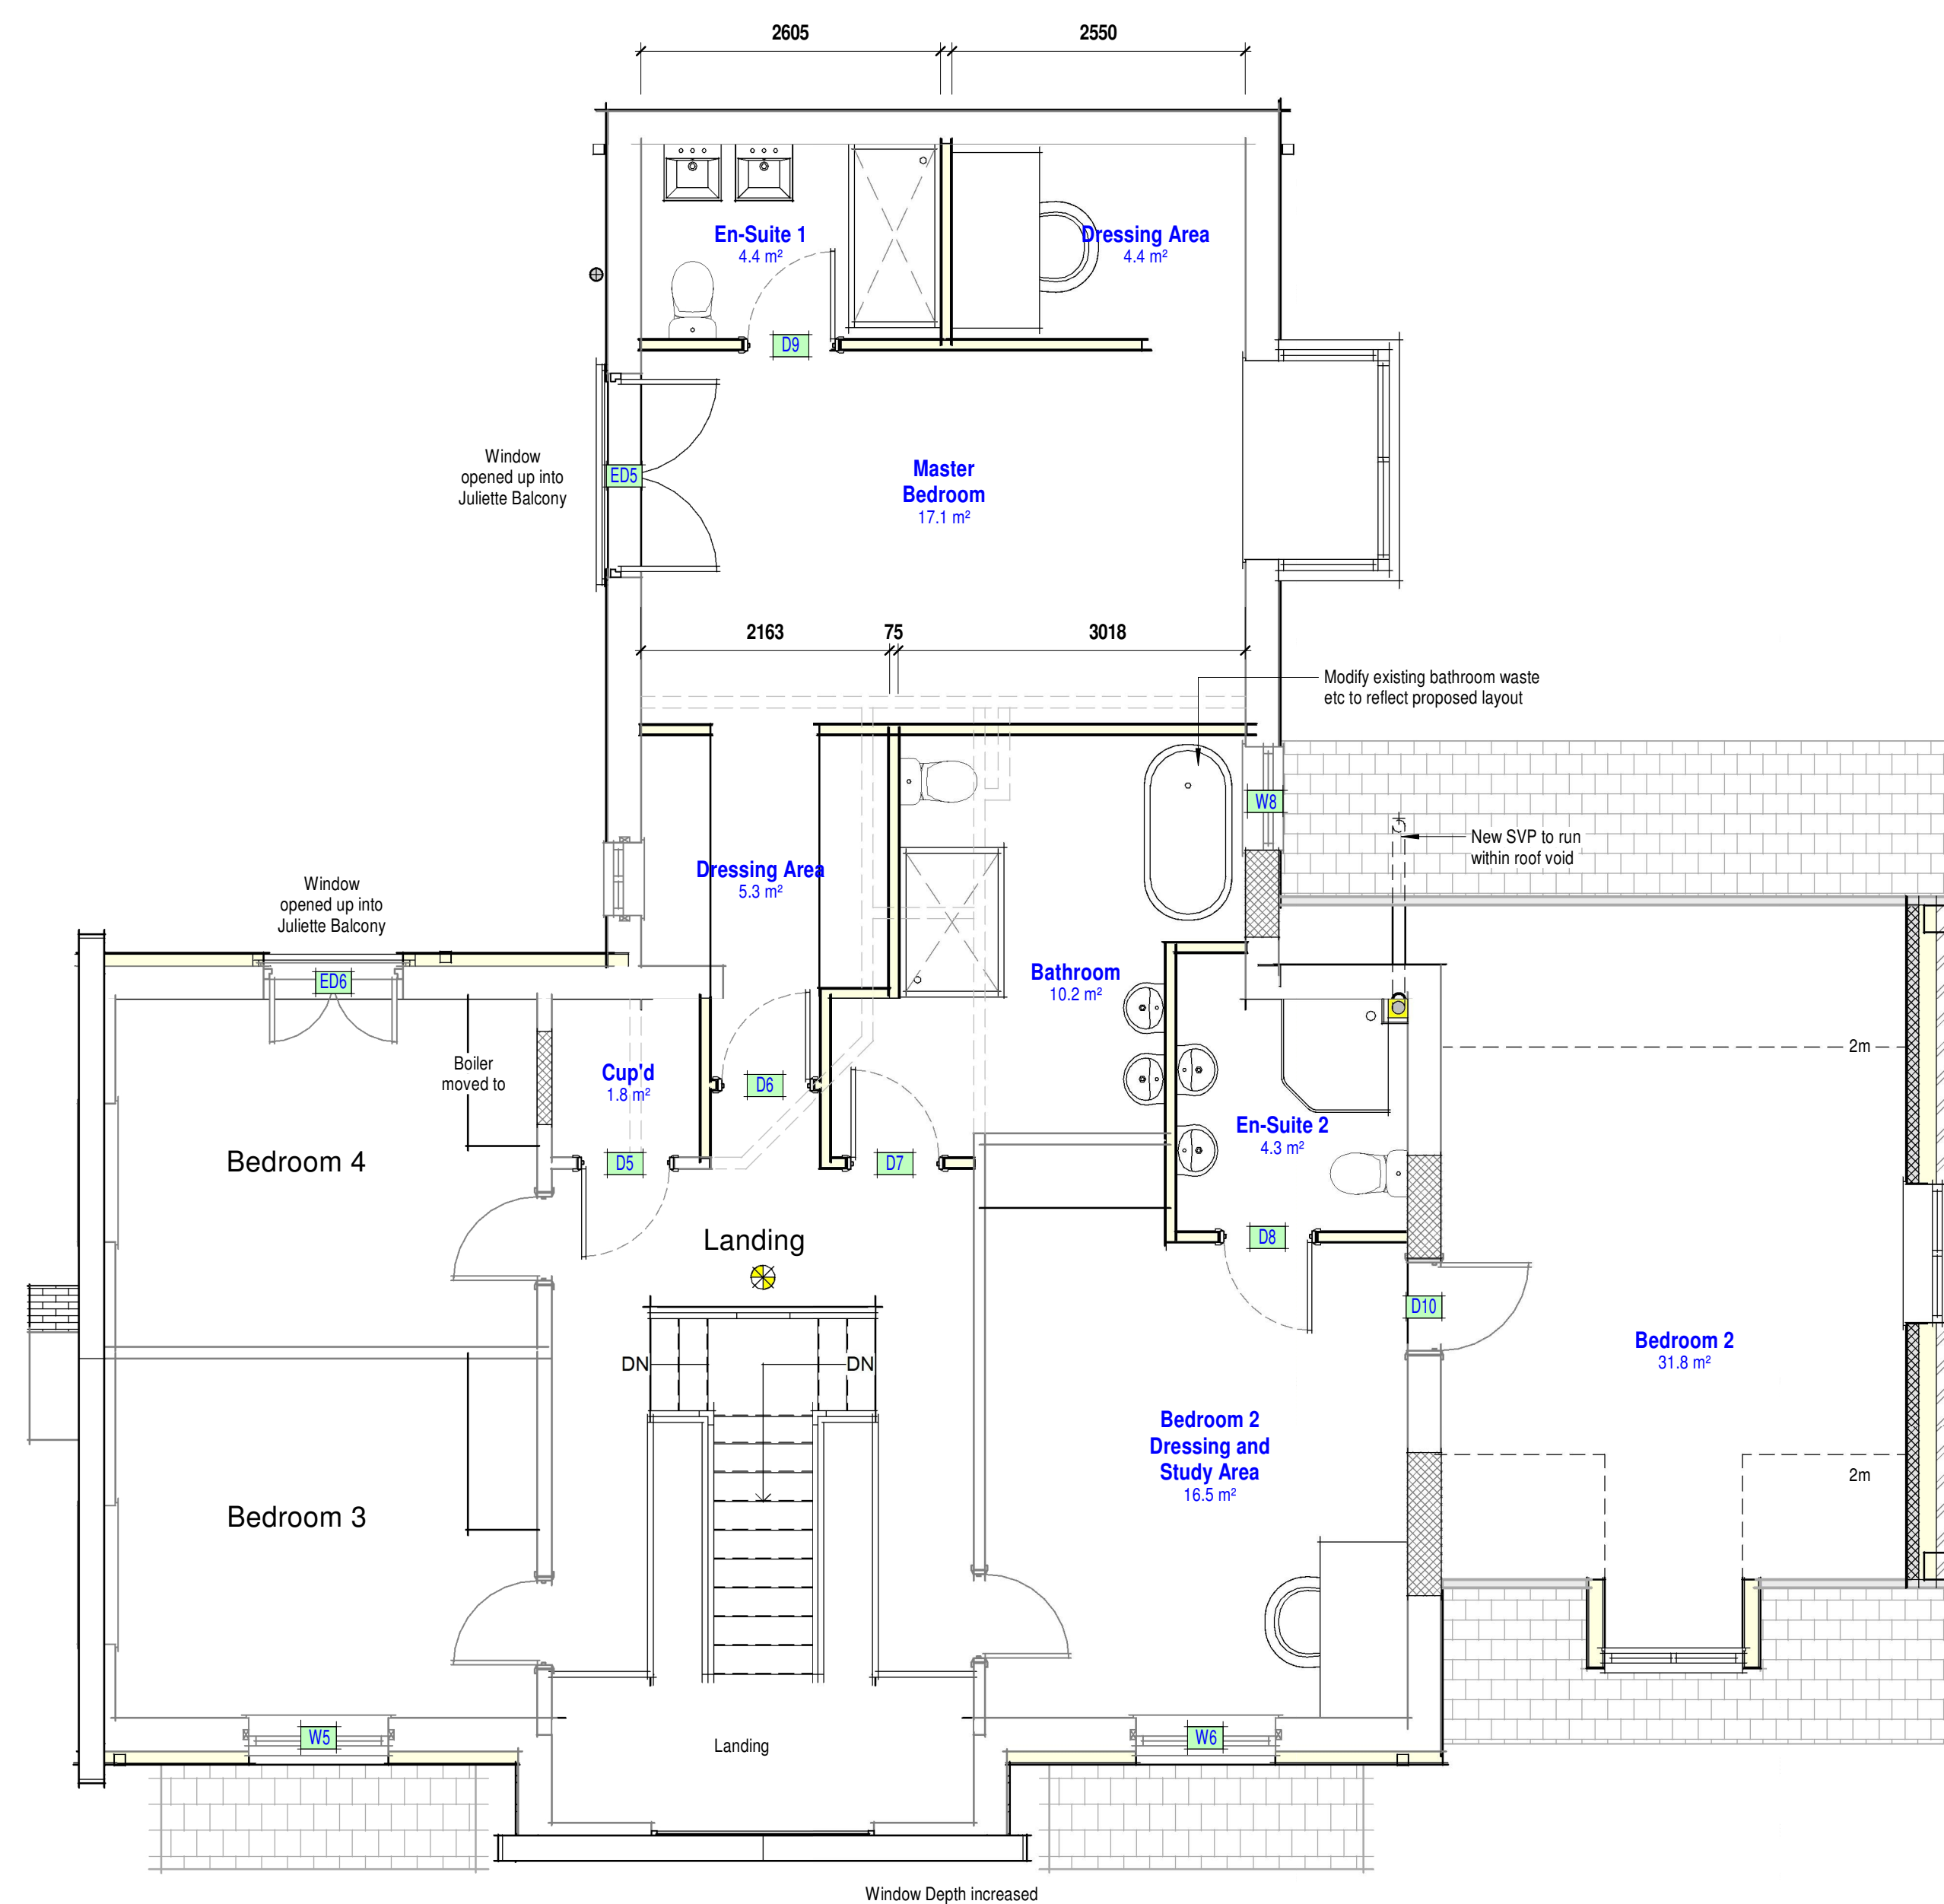

Proposed First Floor Plan

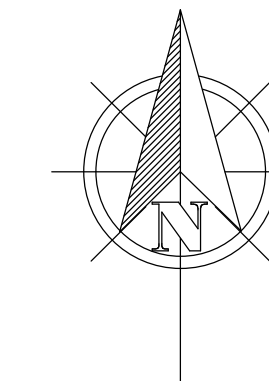

VISUAL SCALE 1:50 @ A1



VISUAL SCALE 1:100 @ A1

[illegible]

AUSTIN JOHN
ARCHITECTURAL

RUALEN, MILL GREEN ROAD,
PINCHBECK, SPALDING PE11 3PU
07939000388

PROJECT

Proposed Two Storey Side Extension and External Transformation

CLIENT

Mr and Mrs Clark
2 Miles Bank
Spalding
PE11 3EZ

DRAWING

Proposed First Floor Plan
3D Views
Site Plan

DRAWING NUMBER:
AJA/1251/26/02 (c)

DATE:	06/04/26
-------	----------

DRAWN BY:
HA

SCALE (@ A1):	As indicated
---------------	--------------

[illegible]