


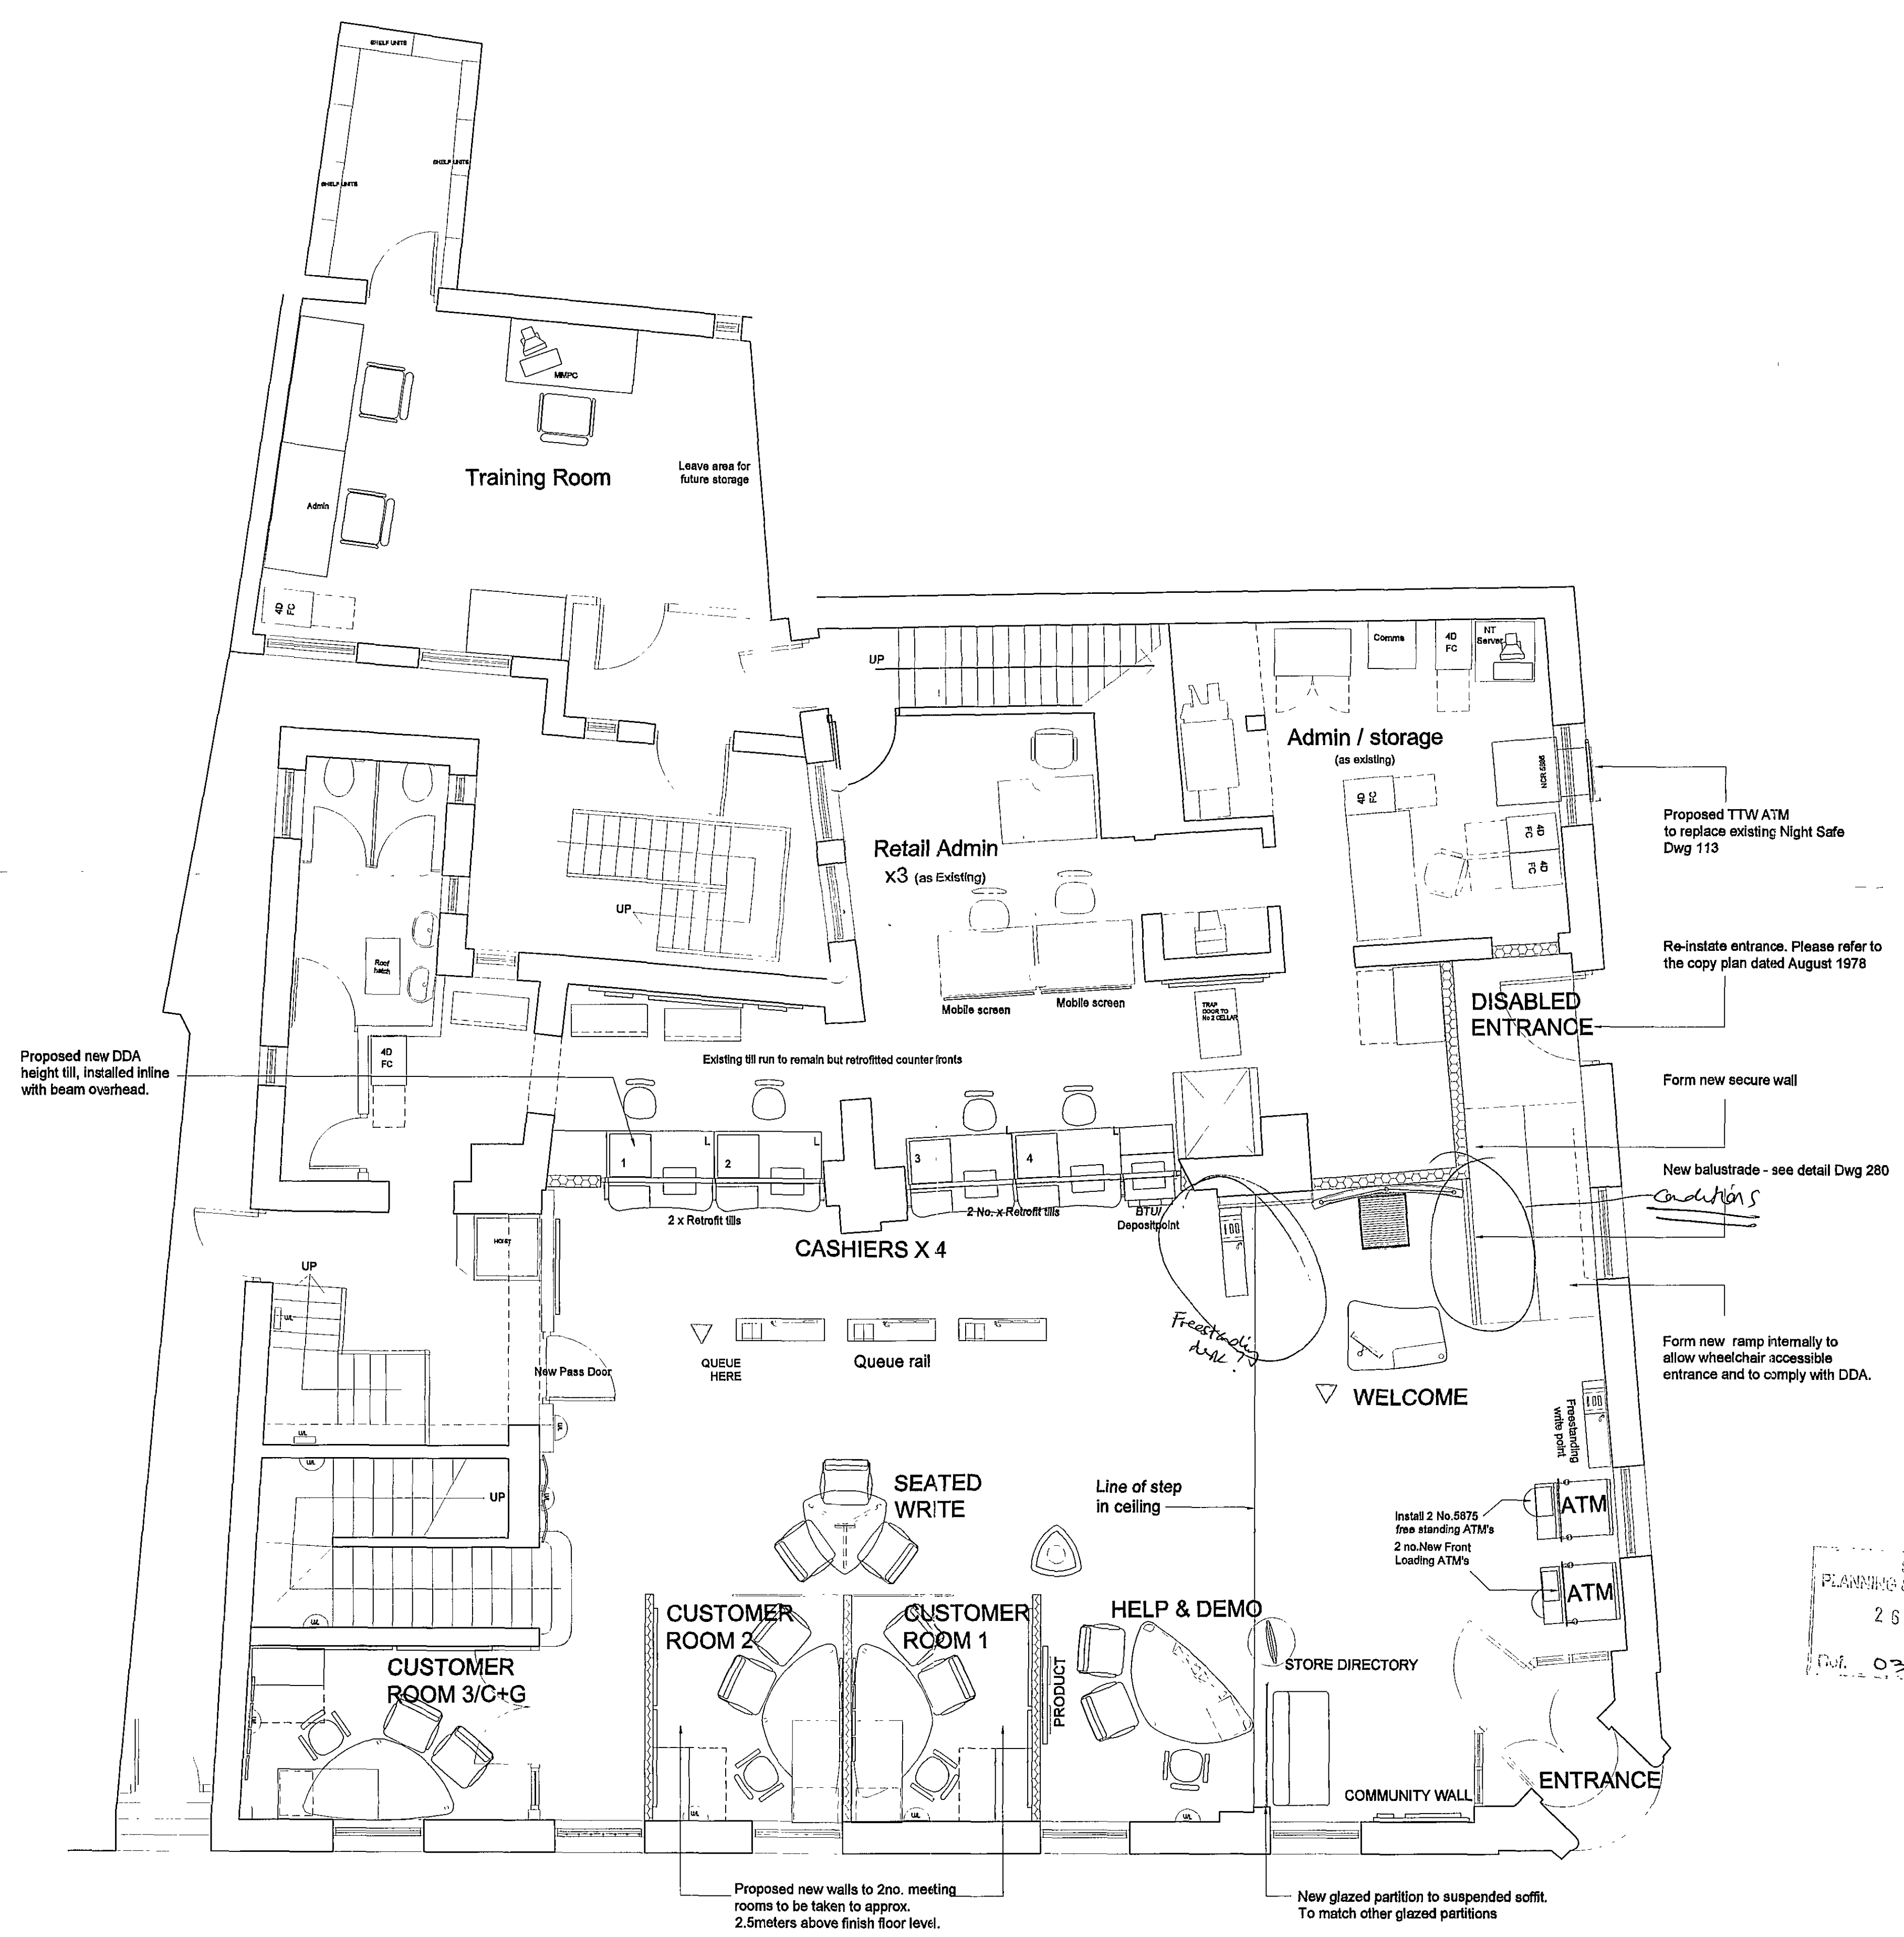

G	16.02.07	KJW	AMENDED TO REFLECT CHANGES DISCUSSED
F	05.02.07	KJW	AMENDED TO CLIENTS REQUEST
E	16.01.07	CG	One internal ATM to relocate near the main entrance door
D	08.09.06	CG	New modifications to counter + internal ramp added
C	15.05.06	GMH	New location of proposed freestanding ATM's, write point & seating
B	03.05.06	GMH	Design layout changed to incorporate 2 additional MR
A	05.04.06	GMH	till layout changed to remain as existing with one new additional till dog-legged into ATM area
REV	DATE	INIT	REVISIONS

THIS DRAWING IS TO BE READ IN CONJUNCTION WITH THE PROJECT SPECIFICATION. ANY DISCREPANCIES MUST BE REPORTED TO THE C.A. THIS DRAWING IS IN MILLIMETRES, WORK TO FIGURED DIMENSIONS ONLY. DO NOT SCALE.

PREMISES NAME
**36/37 Hall Place
Spalding
Lincolnshire
PE11 1SF**

PREMISES CODE
50770660

PROJECT No.	DRAWING No.	REV
	66050584 \ 101	G

DATE 31/11/05	SCALE 1:100 @ A3	DRAWN GMH
-------------------------	----------------------------	---------------------

DESCRIPTION
**GROUND FLOOR PLAN
DESIGN LAYOUT
AS PROPOSED**