


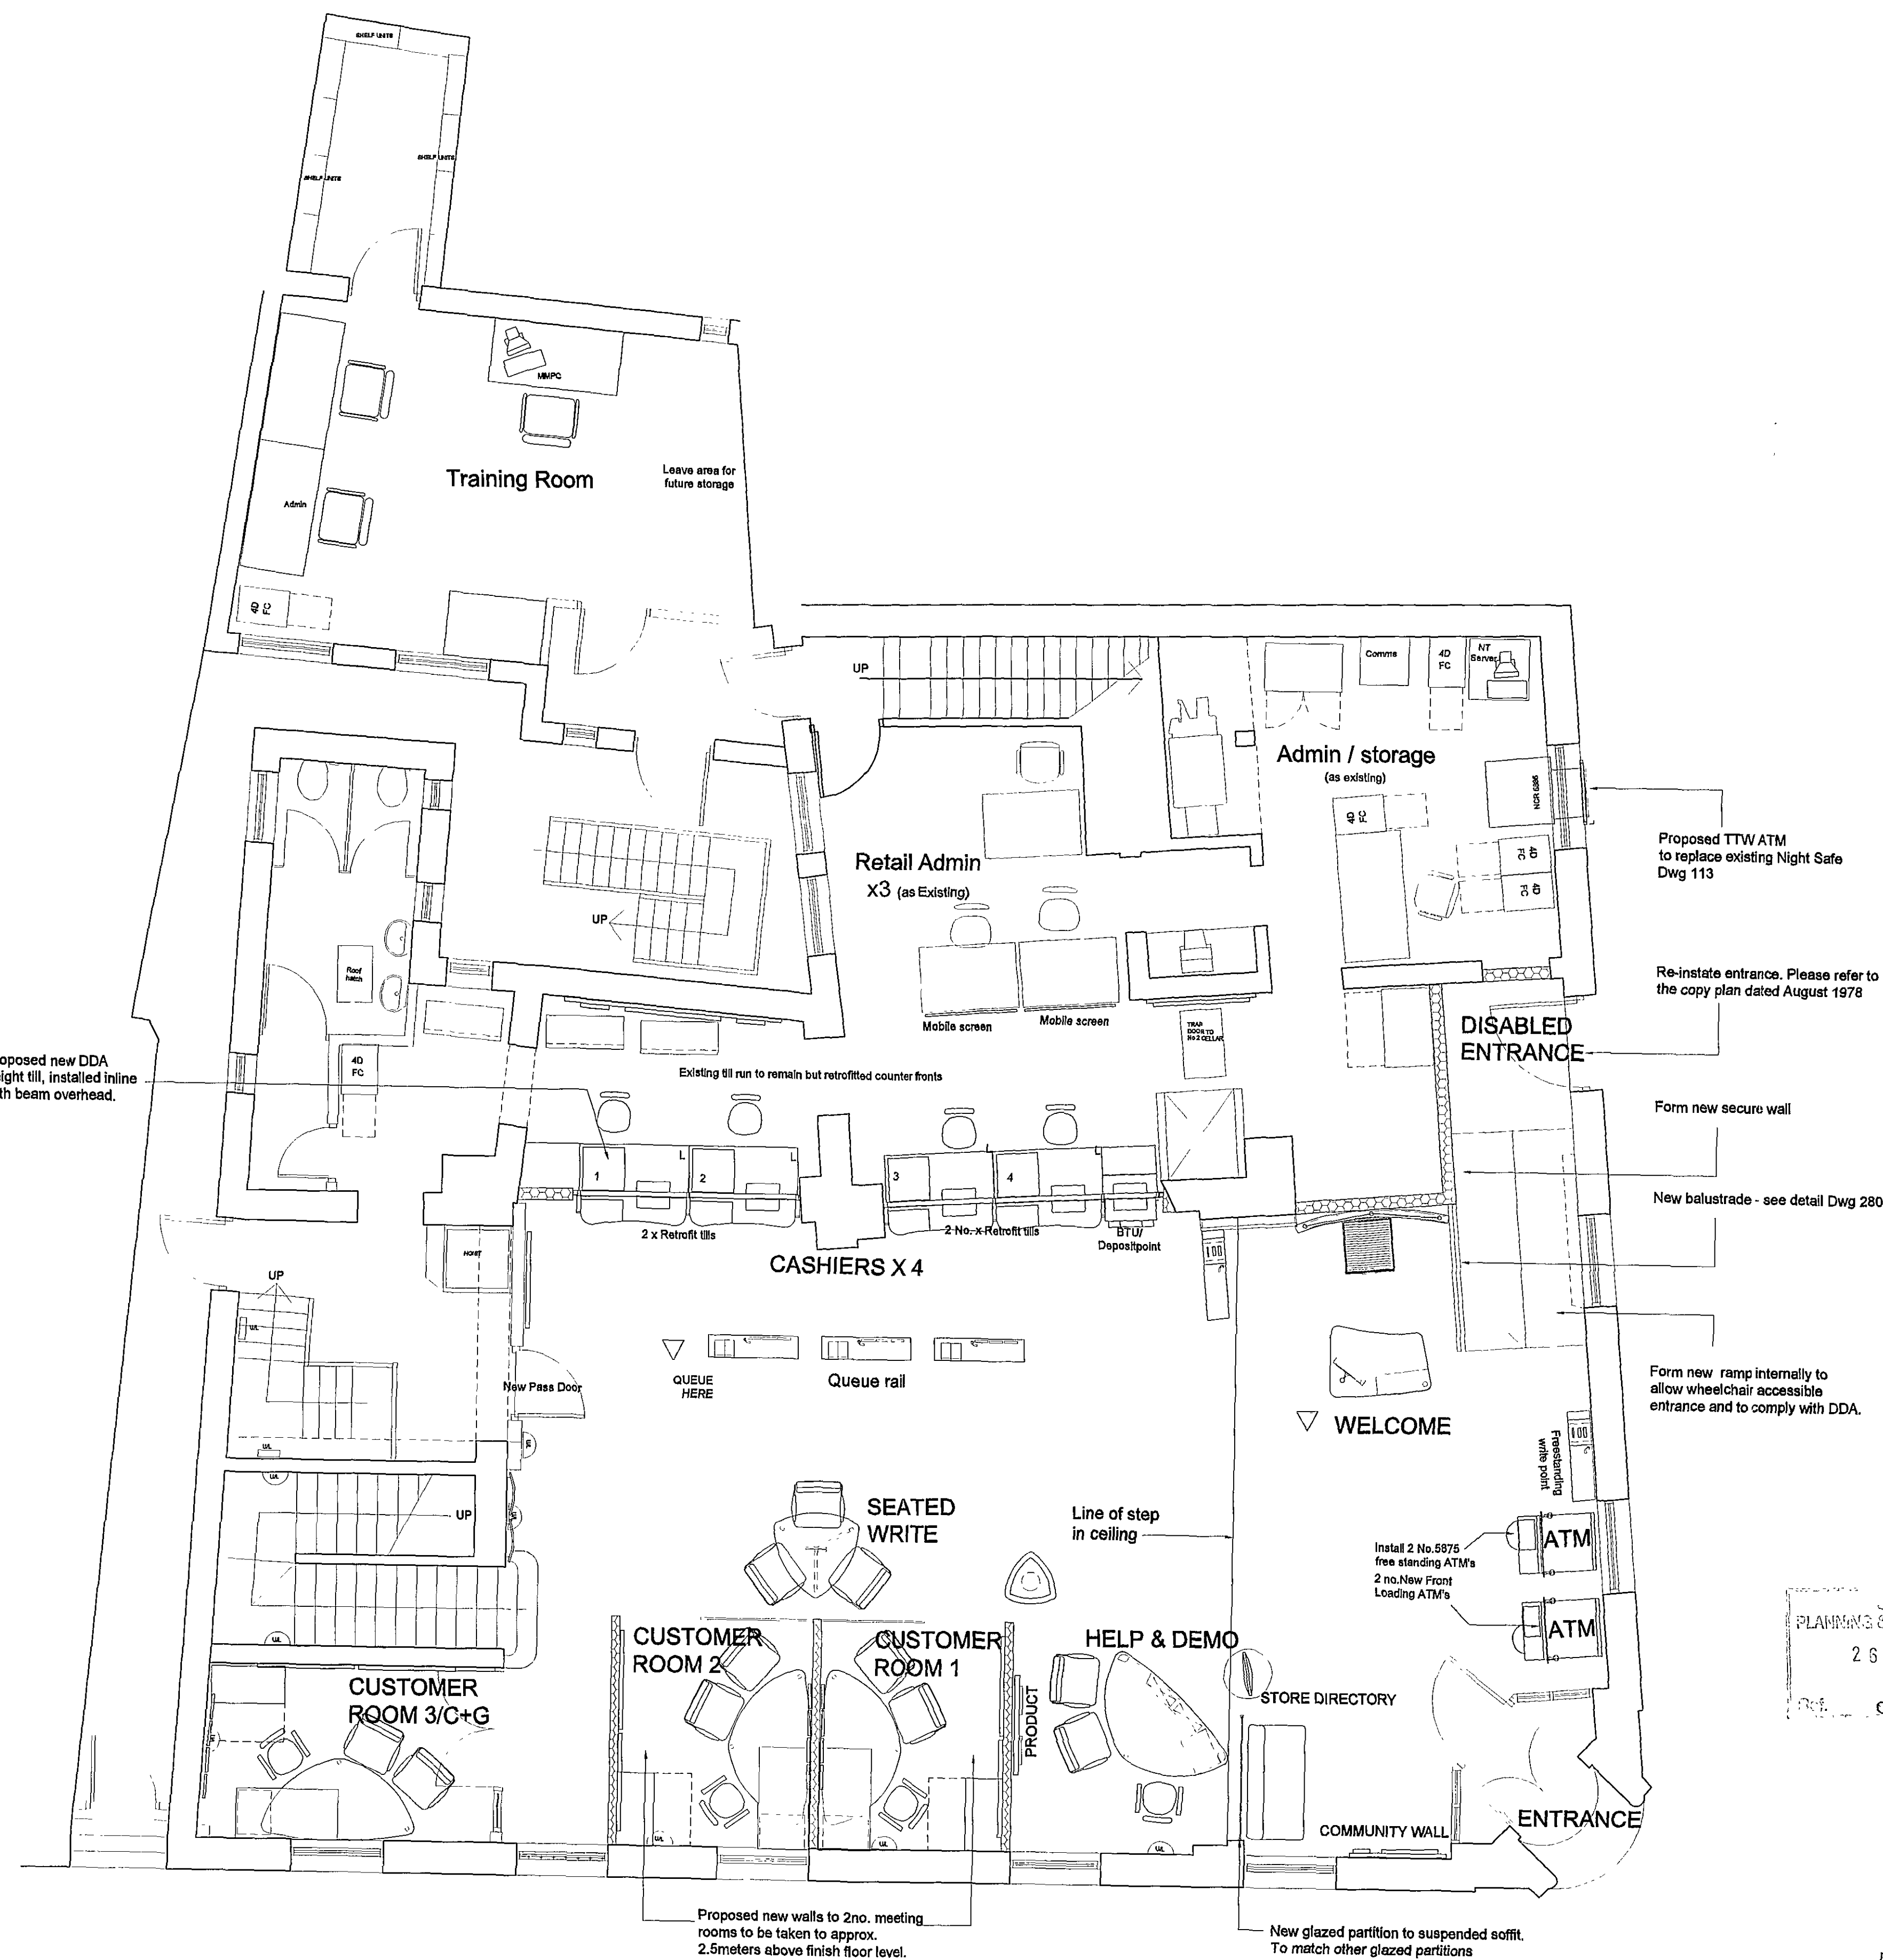

Proposed new DDA height till, installed inline with beam overhead.

Proposed TTW ATM to replace existing Night Safe Dwg 113

Re-instate entrance. Please refer to the copy plan dated August 1978

Form new secure wall

New balustrade - see detail Dwg 280

Form new ramp internally to allow wheelchair accessible entrance and to comply with DDA.

Proposed new walls to 2no. meeting rooms to be taken to approx. 2.5meters above finish floor level.

New glazed partition to suspended soffit. To match other glazed partitions

REV	DATE	INIT	REVISIONS
G	16.02.07	KJW	AMENDED TO REFLECT CHANGES DISCUSSED
F	05.02.07	KJW	AMENDED TO CLIENTS REQUEST
E	16.01.07	CG	One Internal ATM to relocate near the main entrance door
D	08.09.06	CG	New modifications to counter + internal ramp added
C	15.05.06	GMH	New location of proposed freestanding ATM's, write point & seating
B	03.05.06	GMH	Design layout changed to incorporate 2 additional MR
A	05.04.06	GMH	Till layout changed to remain as existing with one new additional till dog-legged into ATM area

GPM Canons House (Bristol)
 Tel: 0117 943 3433
GPM West (Bristol)
 Tel: 0117 905 5920
GPM West (Birmingham)
 Tel: 0121 625 6781
GPM East (Leamington)
 Tel: 01793 237 4225
GPM East (Cambridge)
 Tel: 0173 237 4225
GPM Scotland & North (Edinburgh)
 Tel: 0131 242 5225

THIS DRAWING IS TO BE READ IN CONJUNCTION WITH THE PROJECT SPECIFICATION. ANY DISCREPANCIES MUST BE REPORTED TO THE C.A. THIS DRAWING IS IN MILLIMETRES, WORK TO FIGURED DIMENSIONS ONLY, DO NOT SCALE.

PREMISES NAME
36/37 Hall Place
Spalding
Lincolnshire
PE11 1SF

PREMISES CODE **50770660**

PROJECT No.	DRAWING No.	REV
66050584	101	G

DATE	SCALE	DRAWN
31/11/05	1:100 @ A3	GMH

DESCRIPTION
GROUND FLOOR PLAN
DESIGN LAYOUT
AS PROPOSED

PLANNING & DEVELOPMENT
 25 MAR 2007
 0383/08

DETERMINED
 PLAN