



Ordnance Survey. Crown Copyright 2007. All rights reserved.
Licence number 100026213. Printed on 11/1/09



Plot No. 10384-10

10 MAY 2010

0384-10

DO NOT SCALE THIS DRAWING. THE CONTRACTOR IS DEEMED TO HAVE CHECKED ALL DIMENSIONS ON SITE AND SHOULD REPORT ANY DISCREPANCIES TO OGLESBY & LIMB LTD. THE CONTENTS OF THIS DRAWING ARE COVERED BY COPYRIGHT AND REMAIN THE PROPERTY OF OGLESBY & LIMB LTD. WRITTEN APPROVAL MUST BE OBTAINED FROM OGLESBY & LIMB LTD PRIOR TO DUPLICATION OR REPRODUCTION OF THIS DRAWING OR ITS CONTENTS. ANY DIMENSIONS NOT SHOWN ARE TO BE CHECKED AND AGREED WITH OGLESBY & LIMB LTD.

Oglesby & Limb Ltd

Chartered Architects
and Building Surveyors

67 London Road 49 High Street
Newark, Notts Boston, Lincs
NG24 1RZ PE21 8SP

T: 01636 702030 01205 364795
F: 01636 703740 01205 310842

e-mail: design@o-l-ltd.co.uk

O&L

Client:

United Lincolnshire Hospitals
NHS Trust

Project:

Johnson Hospital
Spalding, Lincs.

Drawing Title:

Existing Site Layout

Date: May 2003

Scale: 1:500

Drawn by: CAD


Checked by: TMR

Drawing Number:

A0135-02


Rev:

-

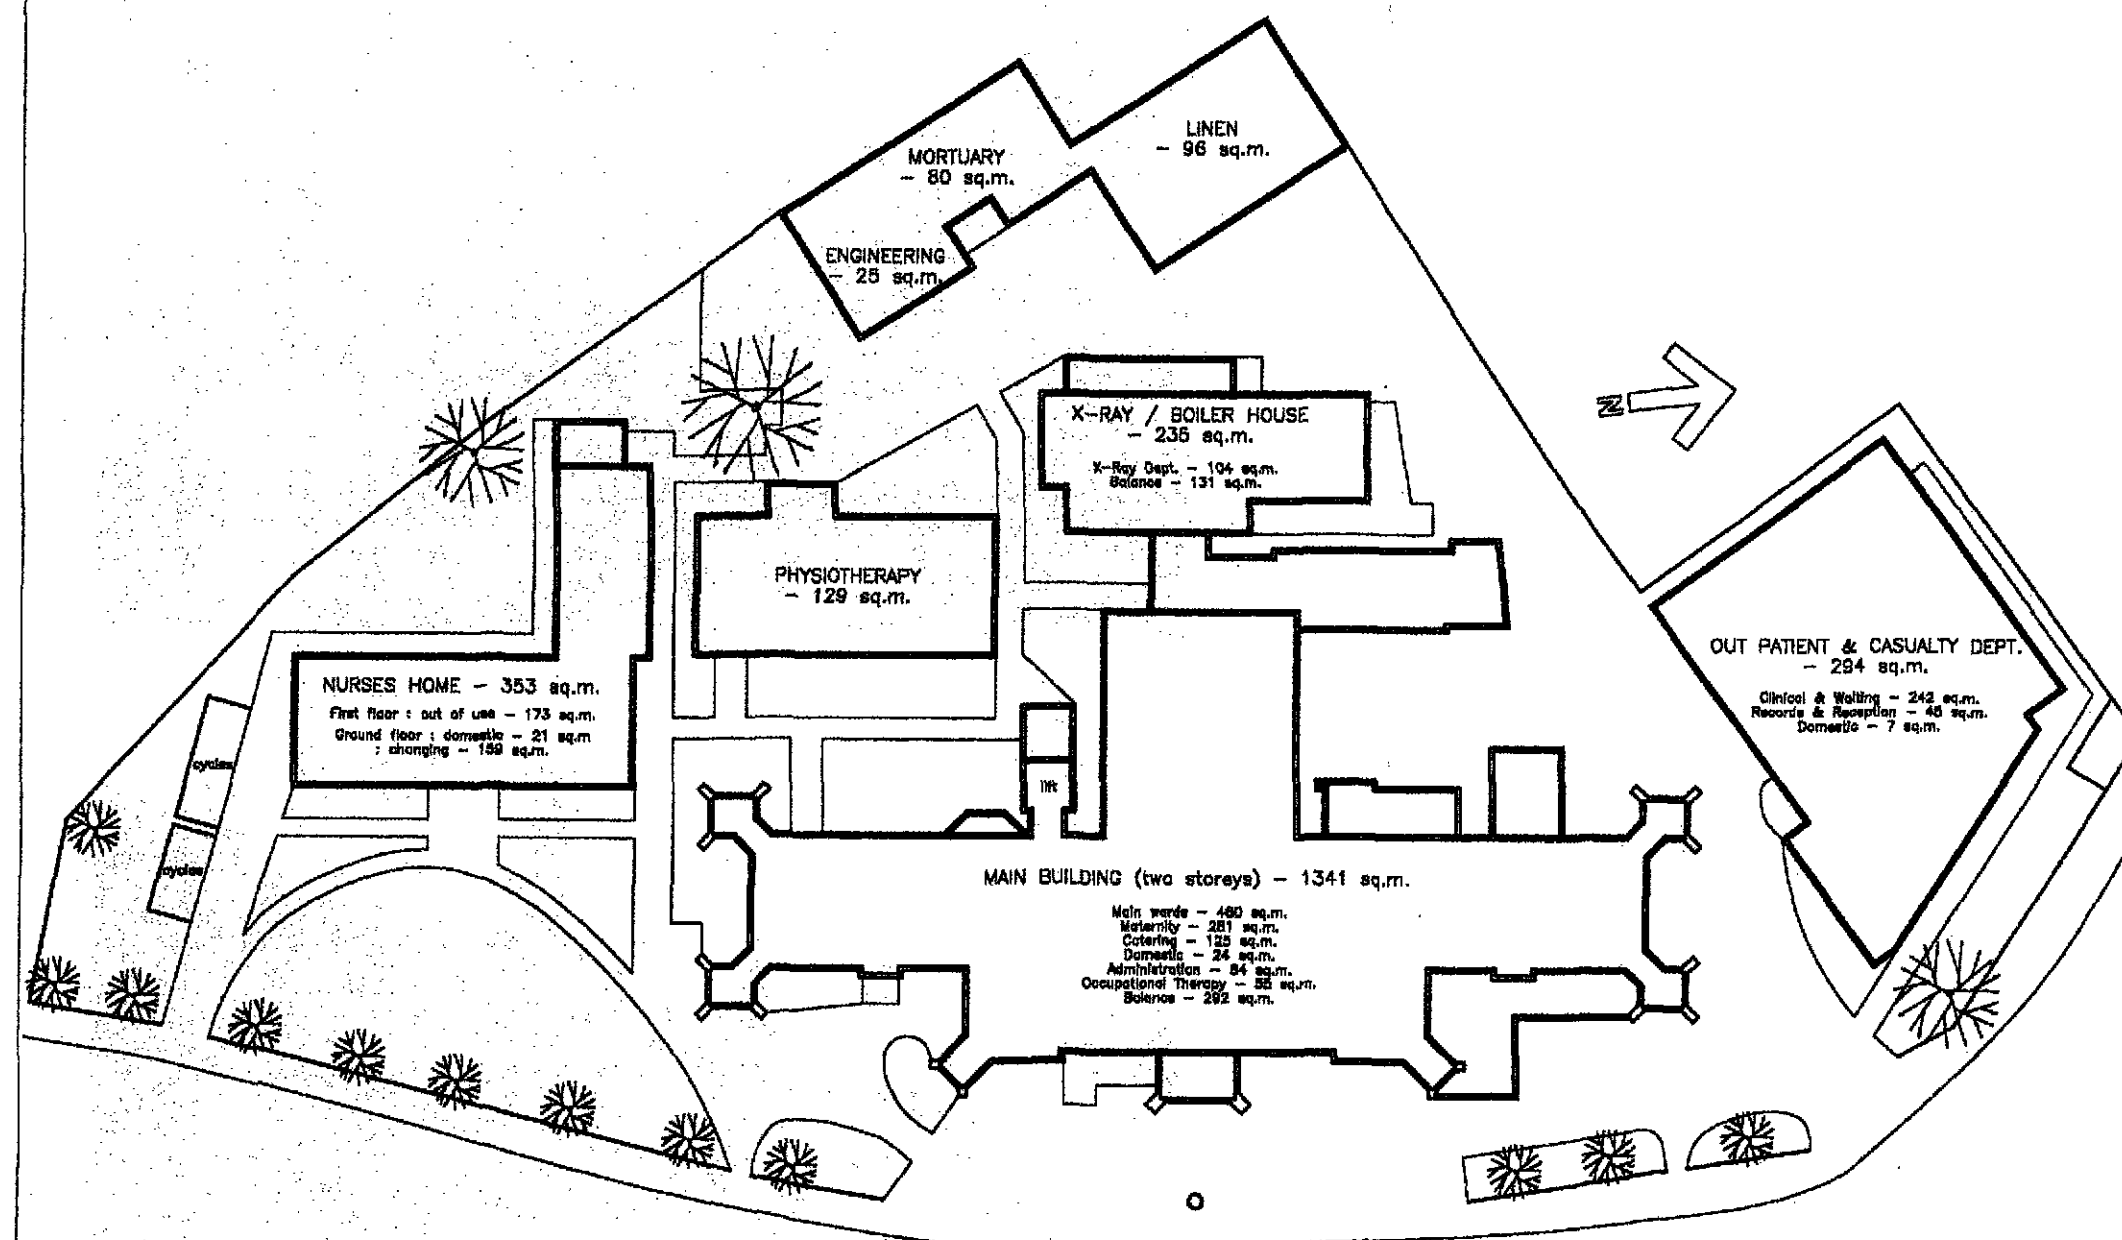


PRIORY ROAD

SHDC
Planning & Development
10 MAY 2010
Ref: 0384-10

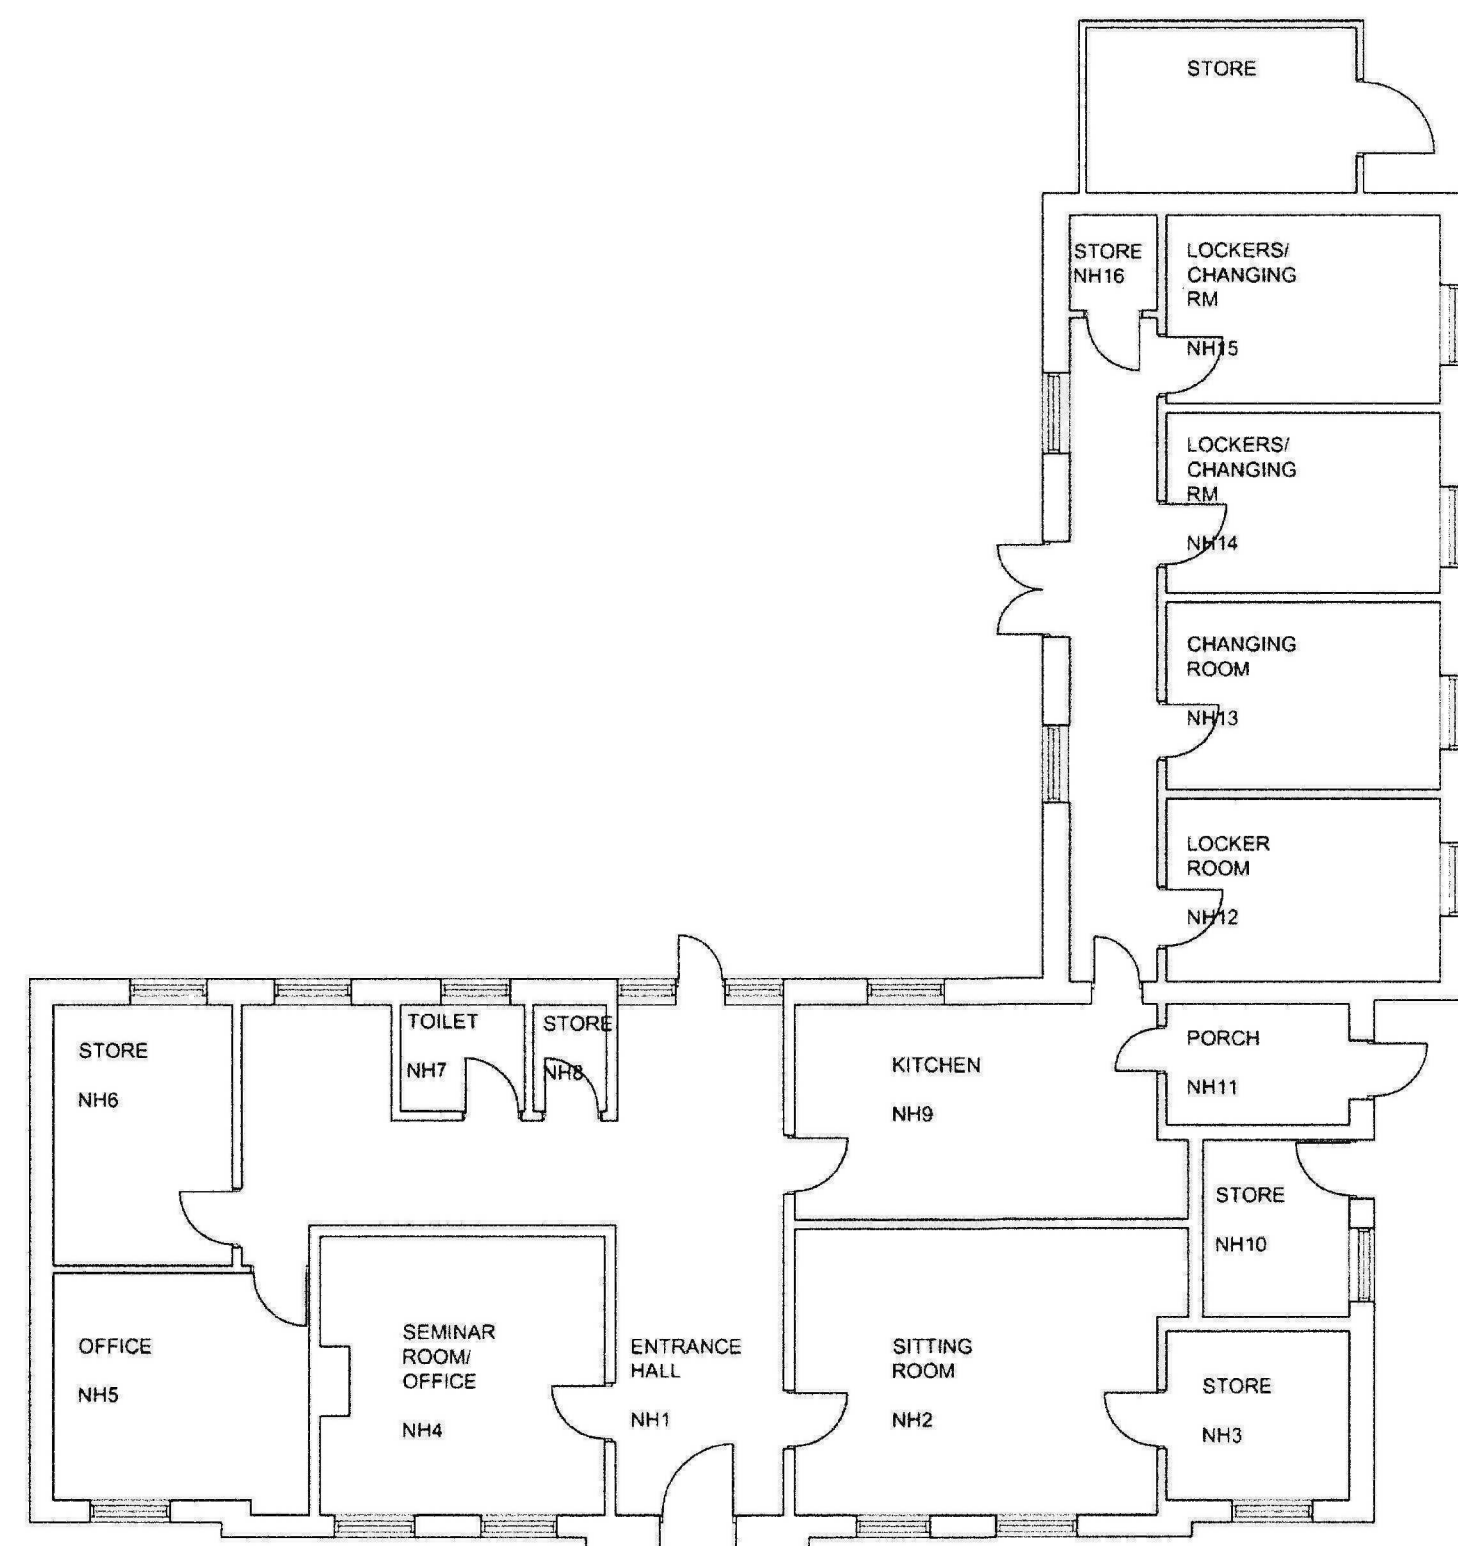


GROUND FLOOR PLAN


NURSES HOME

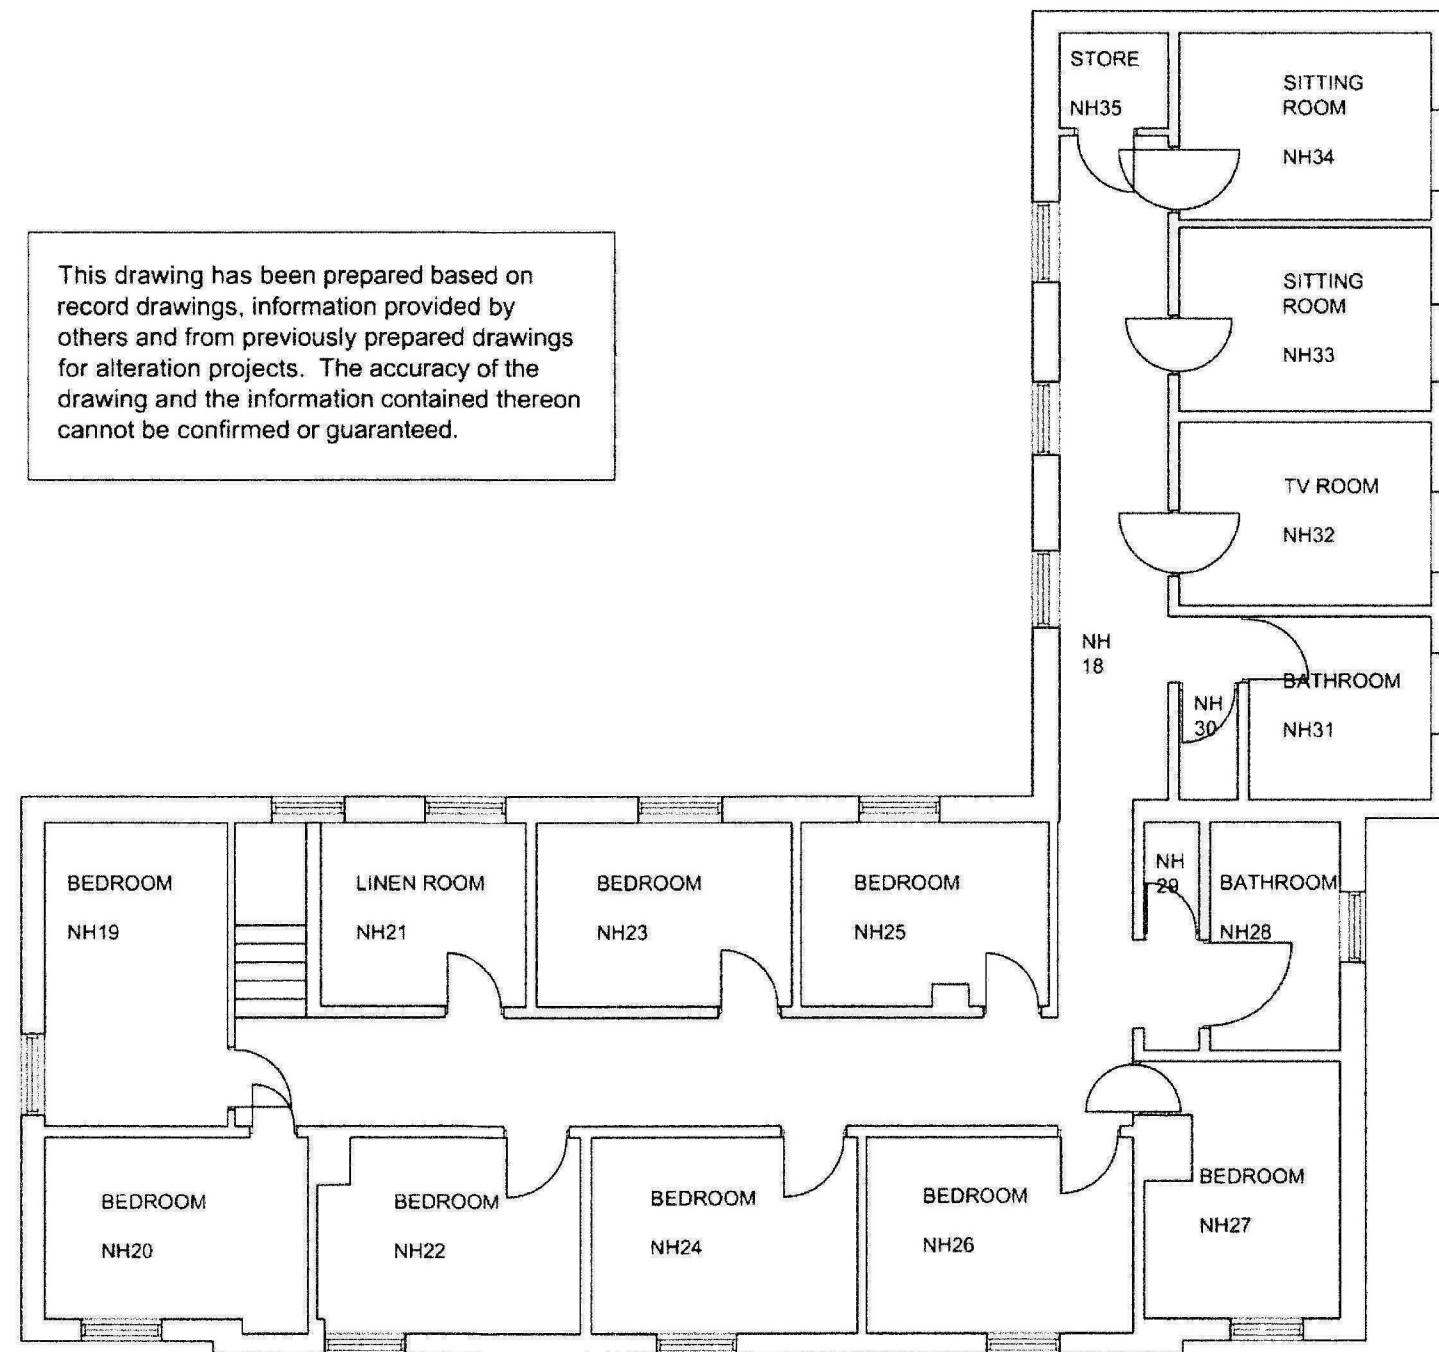

FIRST FLOOR PLAN

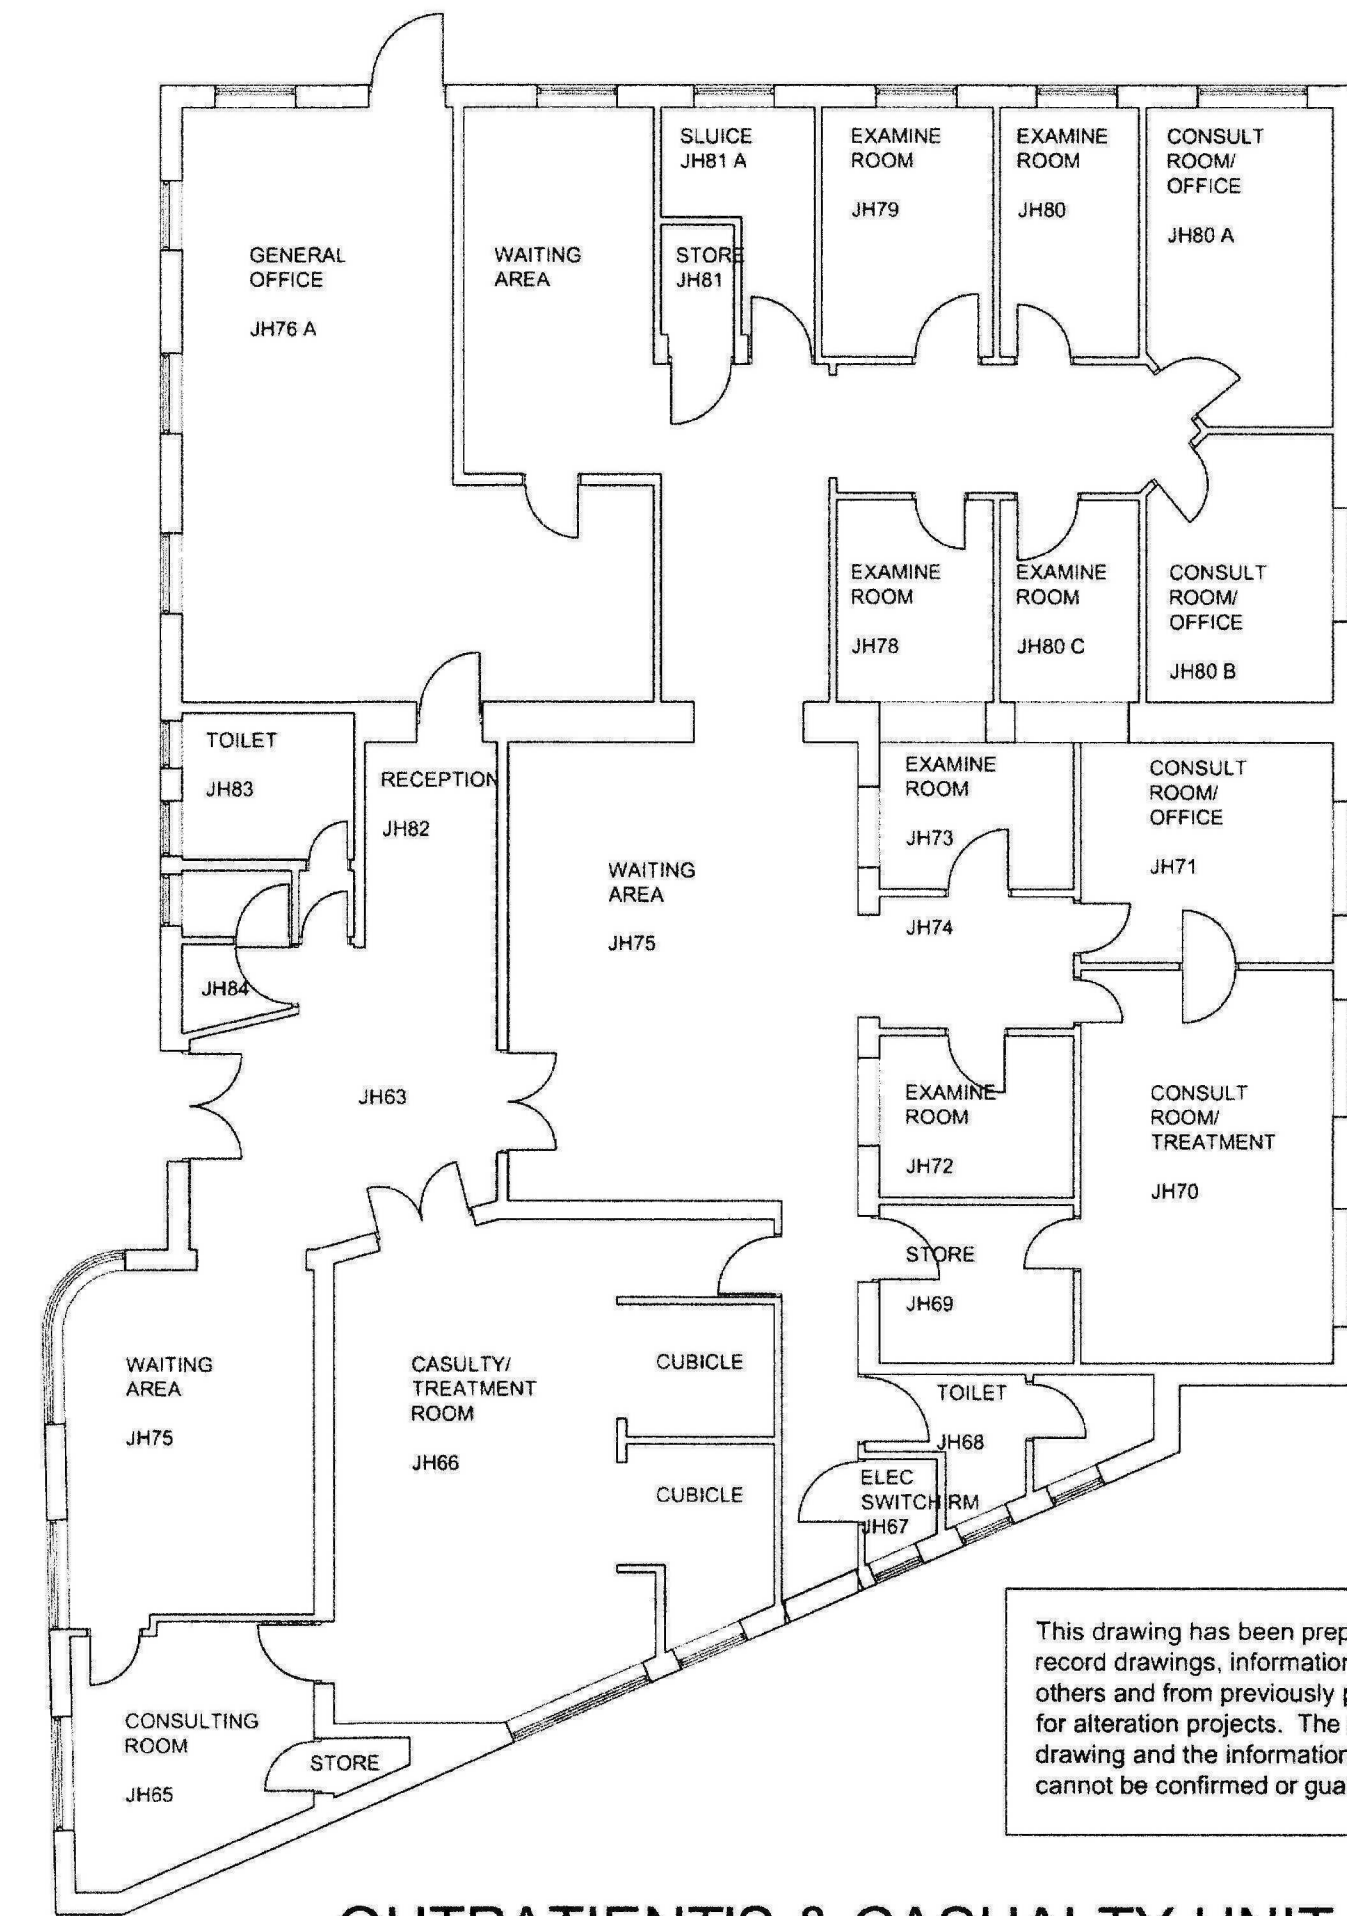


OUTPATIENT'S & CASUALTY UNIT

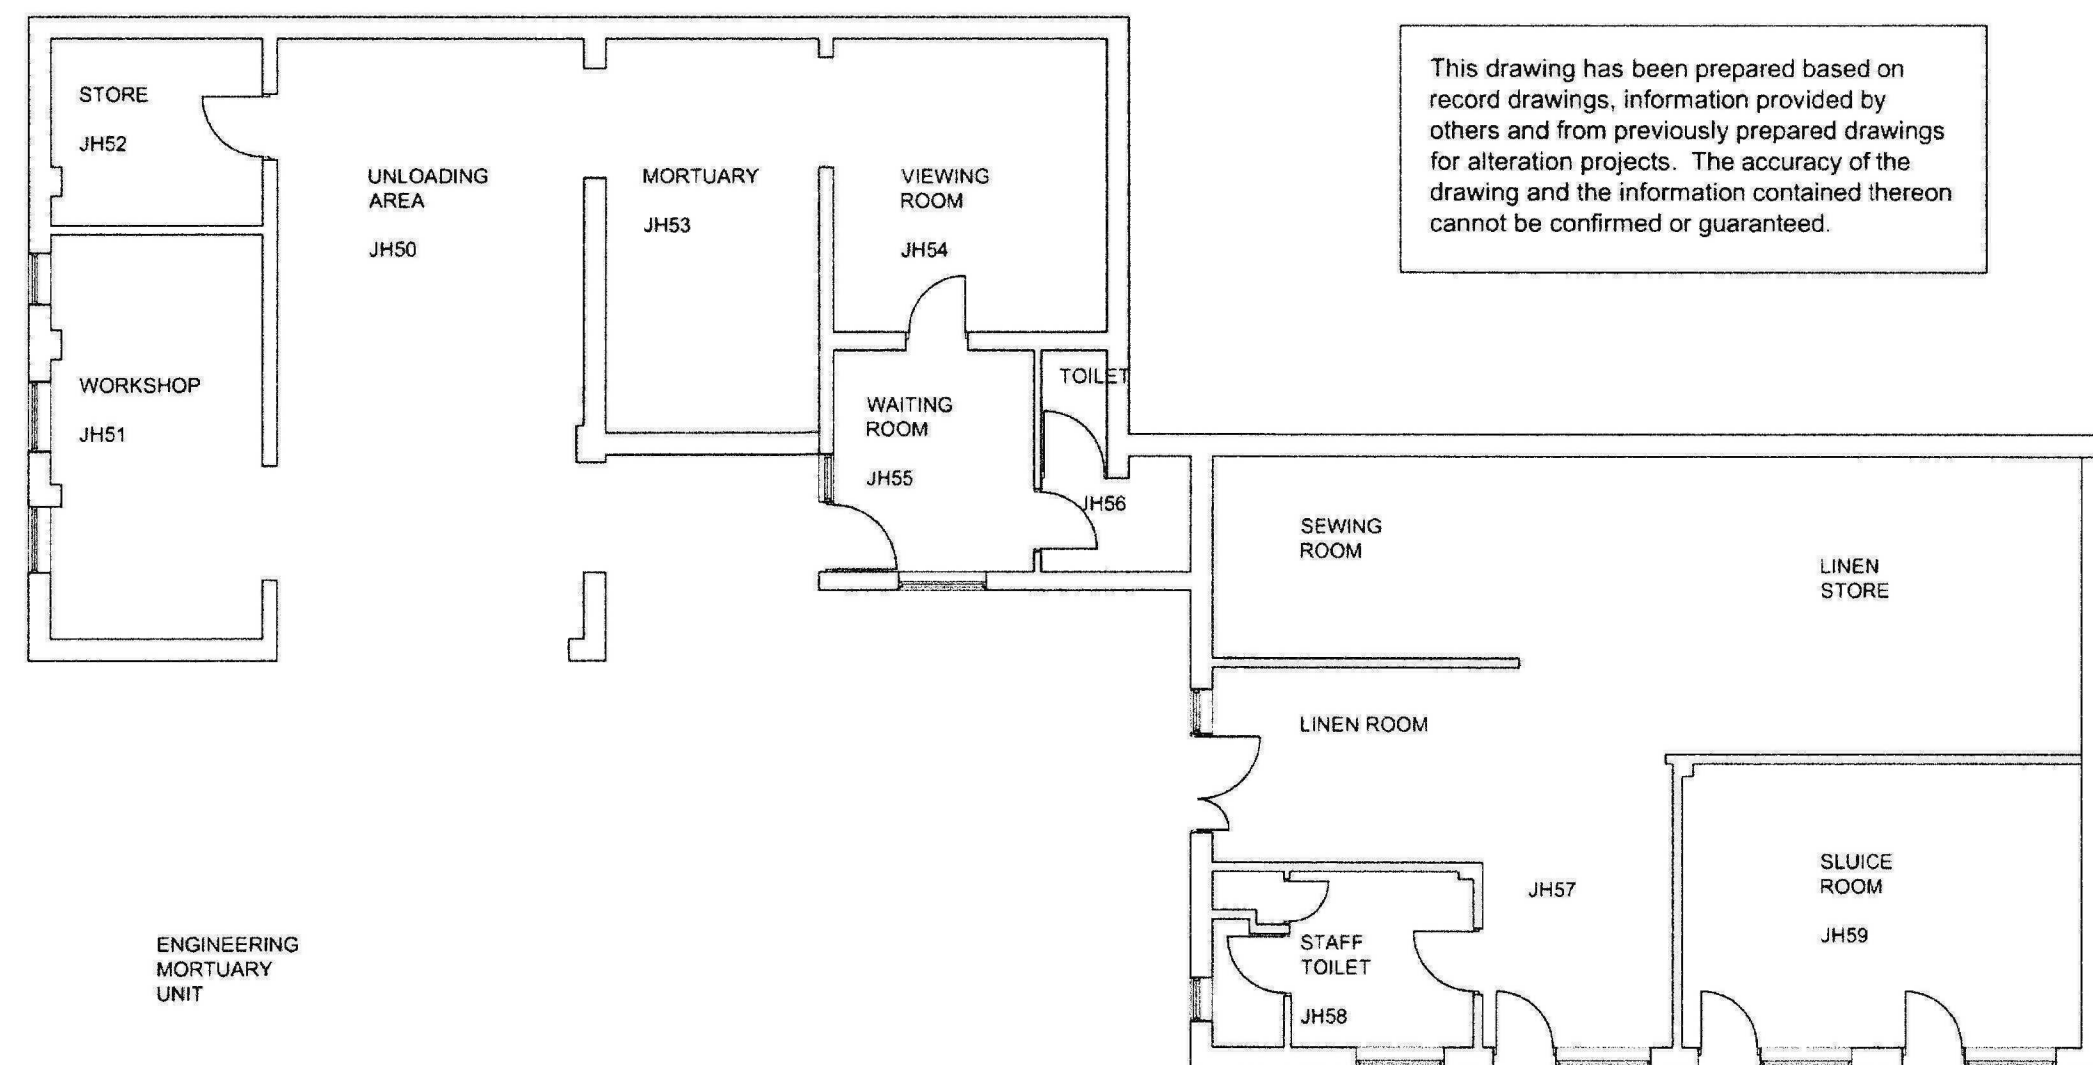

ENGINEERING MORTUARY UNIT

ENGINEERING AND MORTUARY UNIT

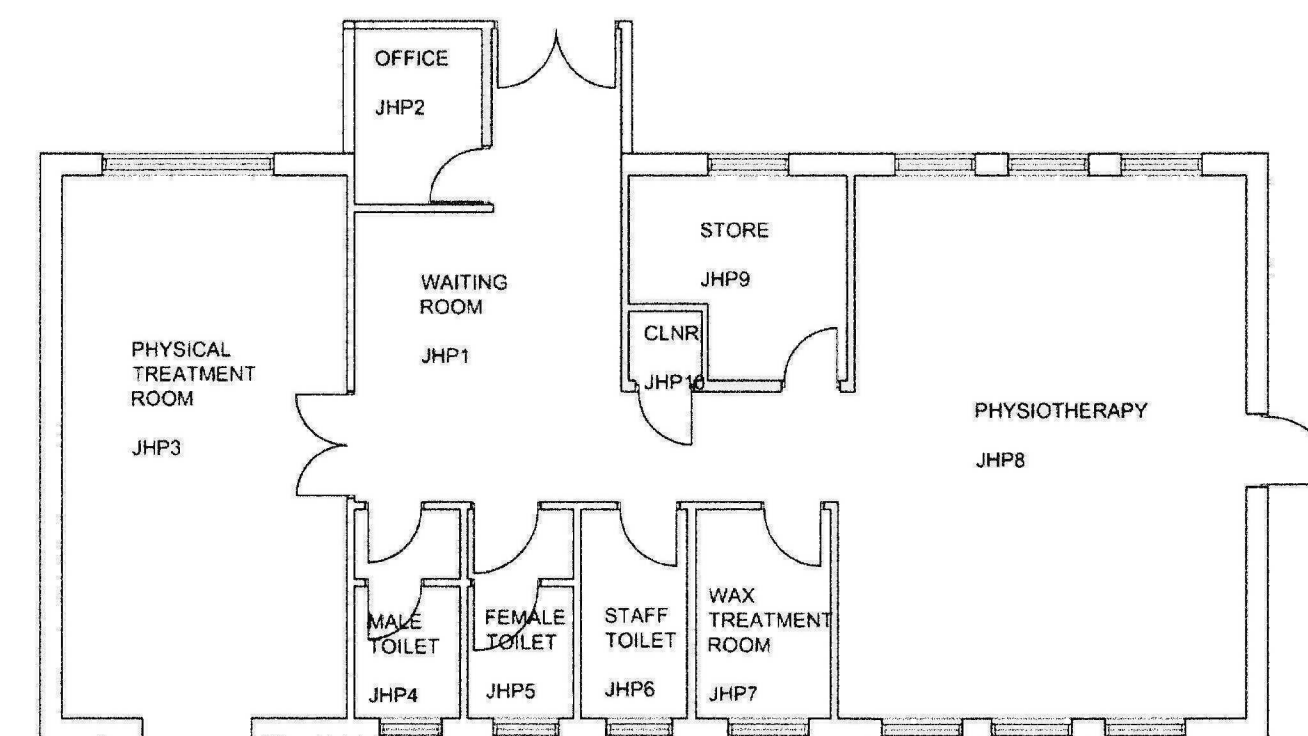

PHYSIOTHERAPY UNIT

PHYSIOTHERAPY UNIT

