





EXISTING SIDE ELEVATION

SCALE 1:100

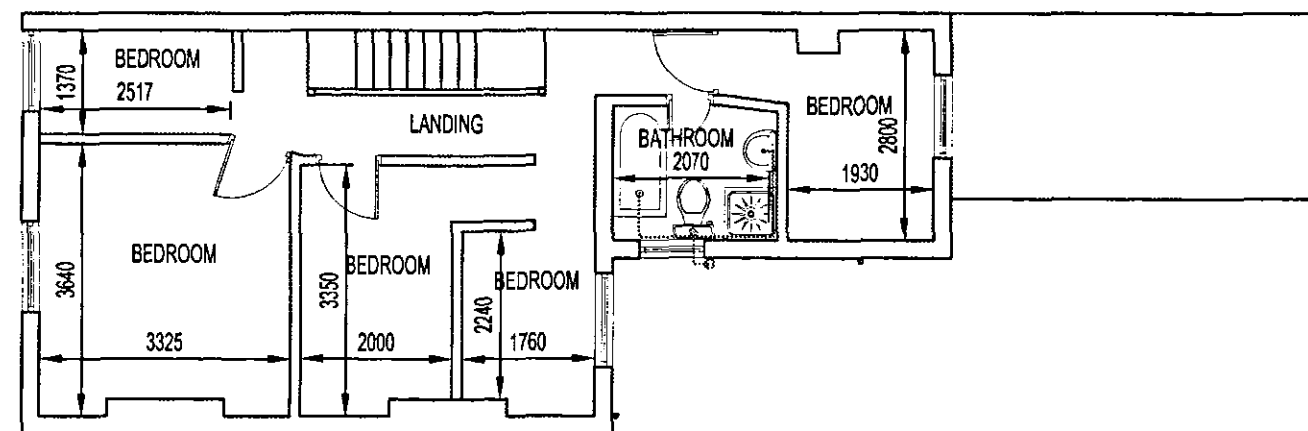


EXISTING FIRST FLOOR

SCALE 1:100

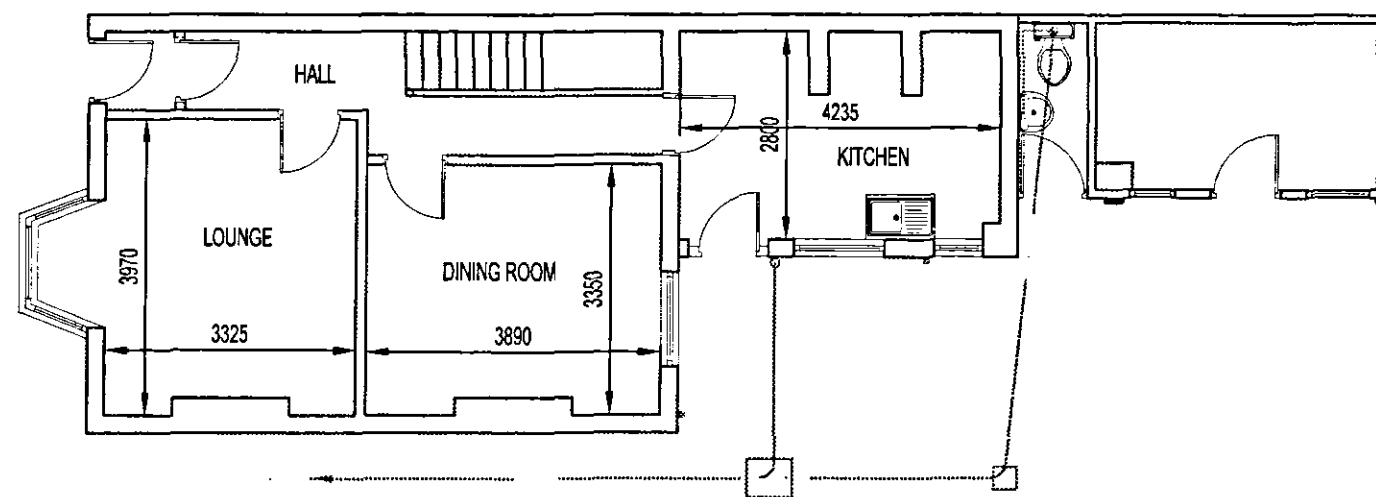


EXISTING GROUND FLOOR

SCALE 1:100

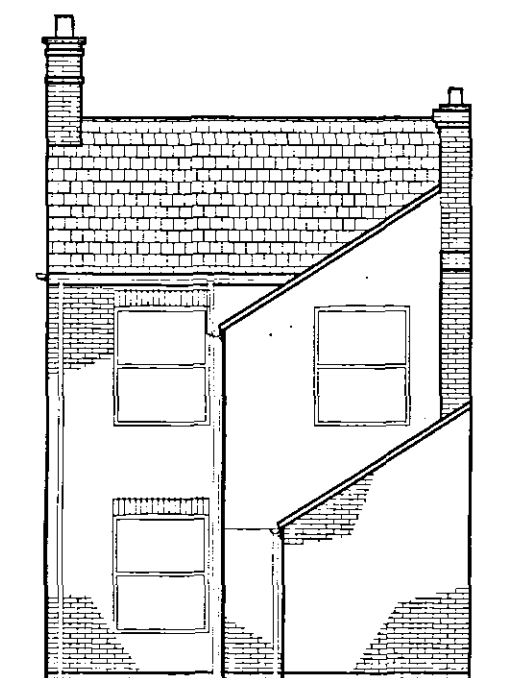


EXISTING REAR ELEVATION

SCALE 1:100

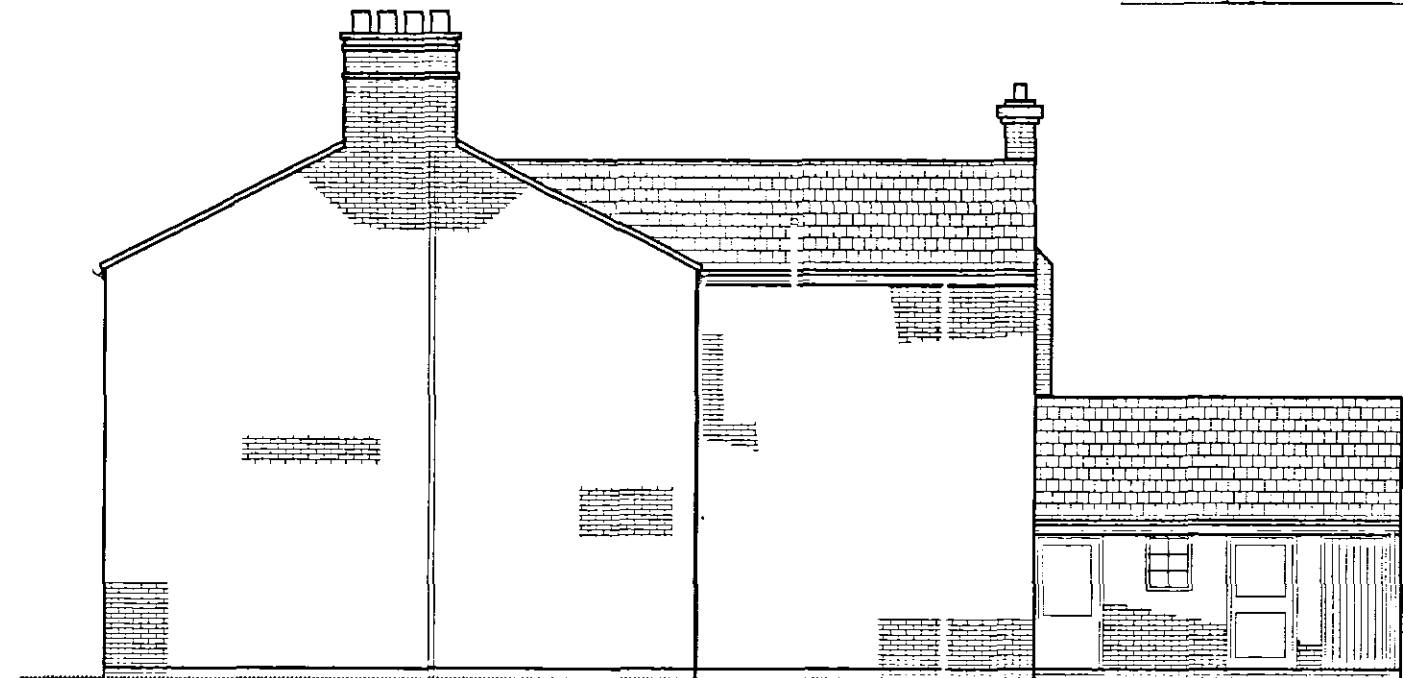


PROPOSED SIDE ELEVATION

SCALE 1:100

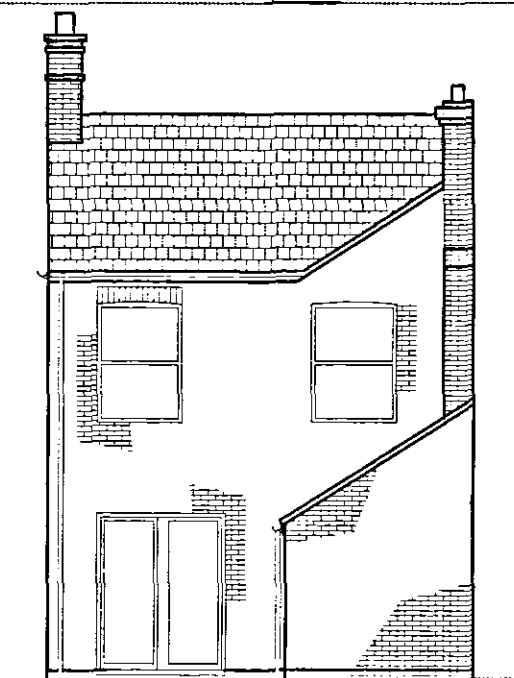


PROPOSED REAR ELEVATION

SCALE 1:100

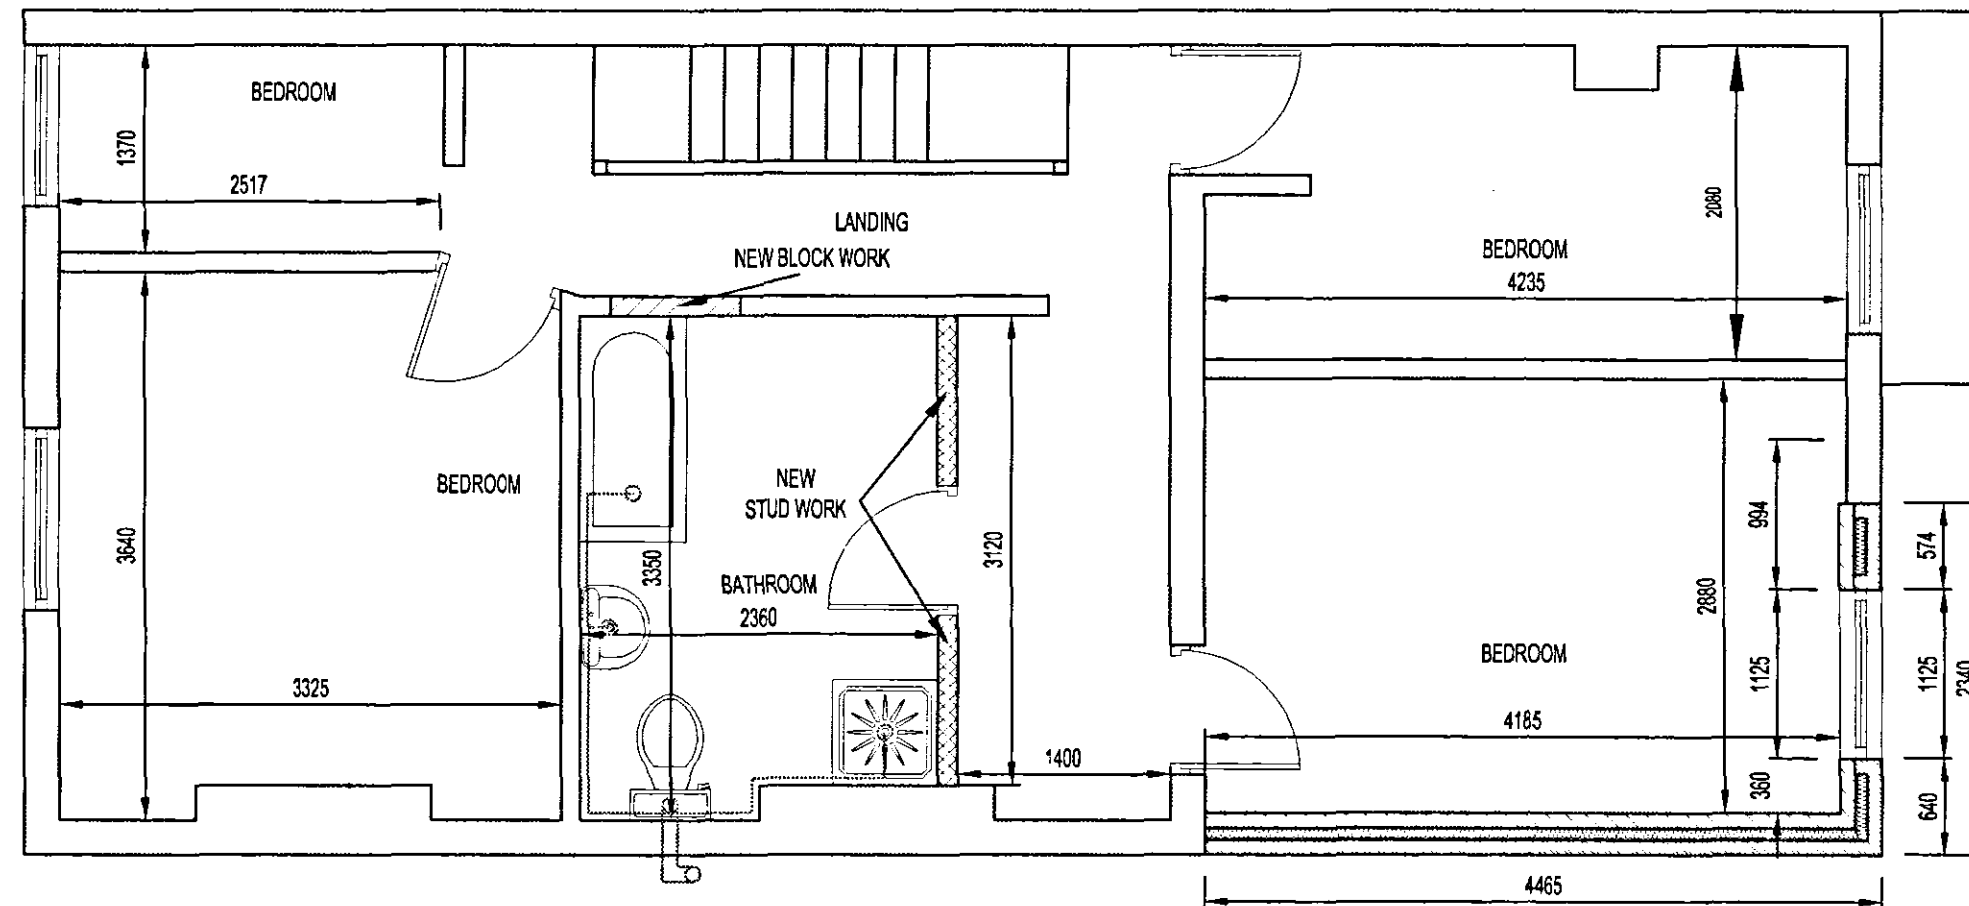

PROPOSED FIRST FLOOR

SCALE 1:50

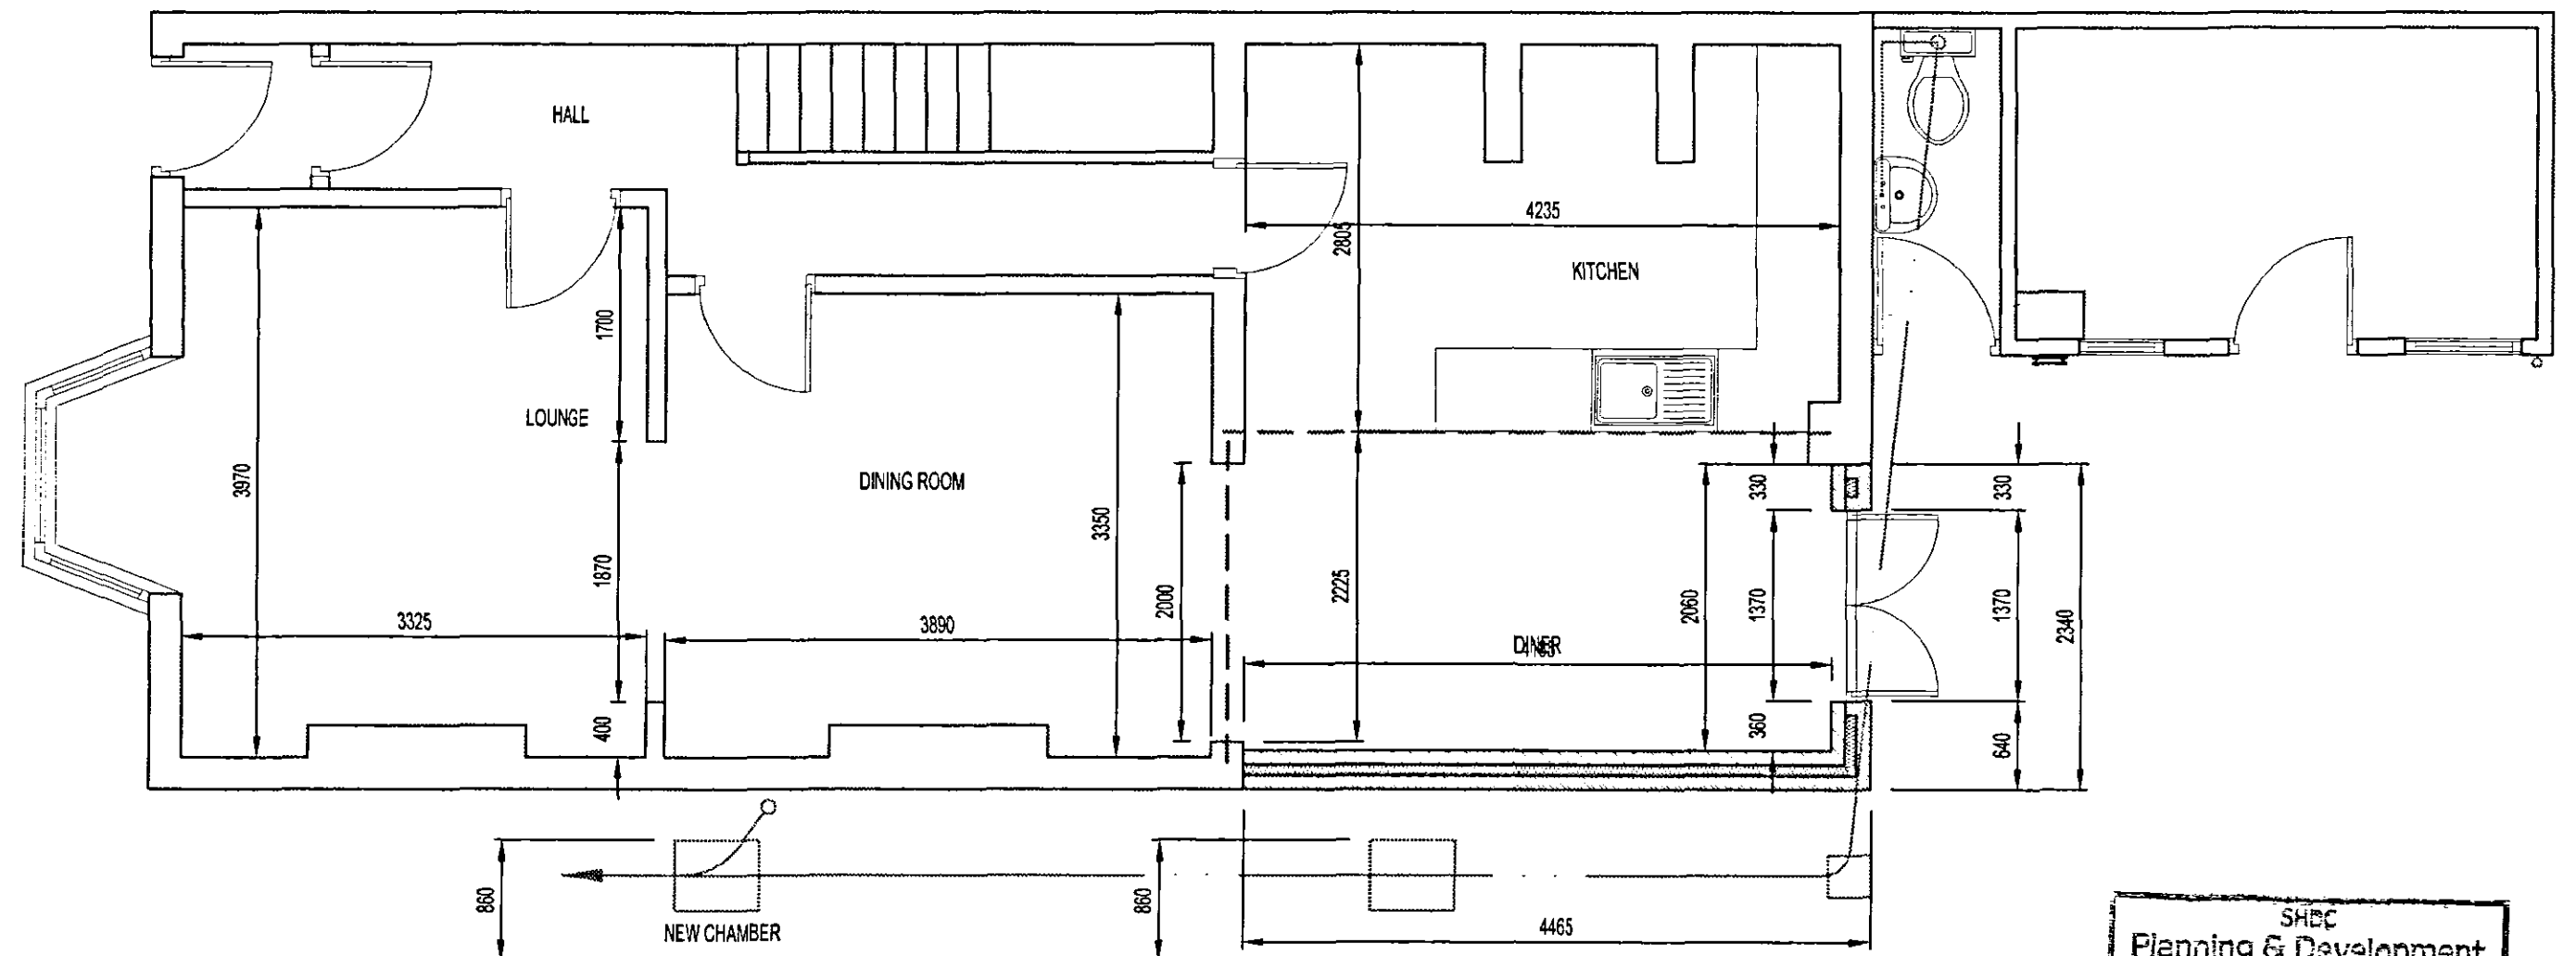

PROPOSED GROUND FLOOR

SCALE 1:50

References:

SHDC
Planning & Development
23 MAR 2005
Ref: 0387/05

MAP DESIGN SERVICES
01733 560026
www.mariomp.co.uk

TITLE: Alterations to be carried out at
3 Regent Street, Spalding, Lincs, Peterborough
PE11 2YN
for Mr S White

SCALE: 1:100	DATE: March 2004
DRAWN: MAP	SHEET: 2 of 5
REVISION:	

**DETERMINED
PLAN**