



Front Elevation (1:100)



Cross Section (1:100)

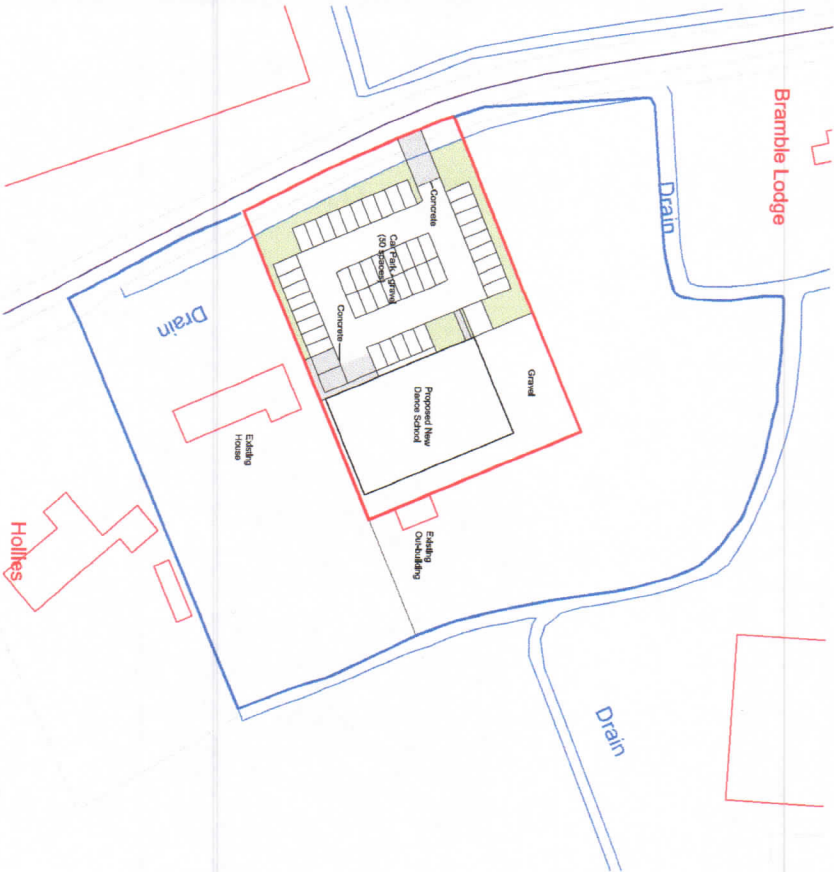


Site Plan (1:500)

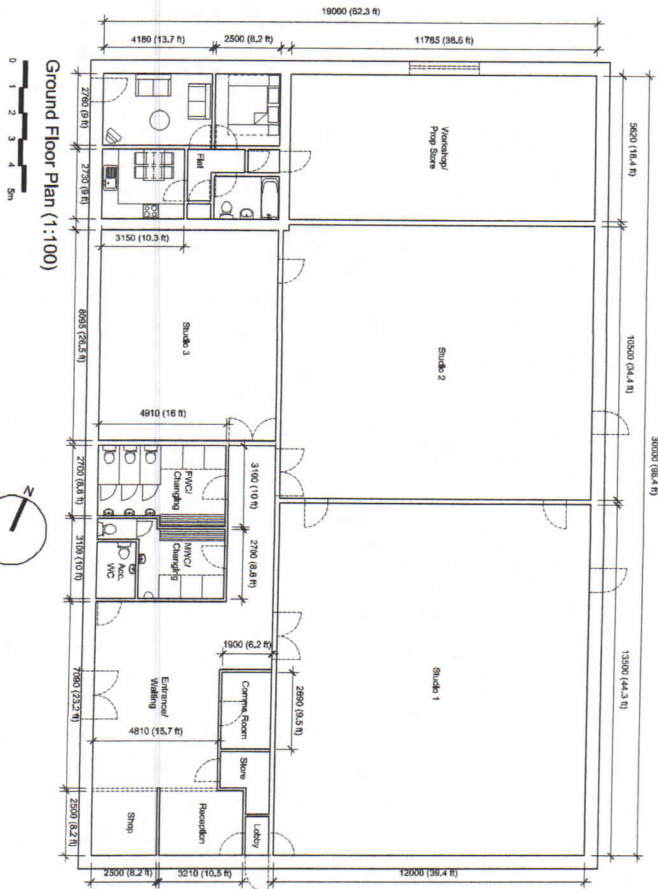

Ground Floor Plan (1:100)


Location Plan (1:2500)

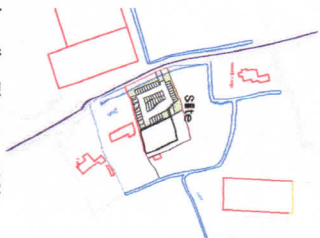

LEGEND: DO NOT SCALE

All dimensions to be verified on site by the Architect. The Architect is not responsible for any errors or omissions in the drawings. 

Client	Mr & Mrs Parrman
Architect	Mr & Mrs Parrman
Scale	1:100
Date	11/13/2021
Project	11/13/2021

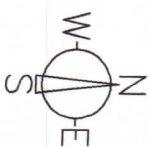


MARTIN RICKMAN BSc MRICS FRGS
Chartered Land Surveyor
TOPOGRAPHICAL AND BOUNDARY SURVEYS
6 MORRIS COURT, YAXLEY
PETERBOROUGH PE7 3GJ
Tel: 01733 243880 Fax: 01733 244486
www.mrickman.co.uk

LEVELS SURVEY
SPALDING SCHOOL OF DANCE
RANGELL GATE
SPALDING


Job No	1403	Date	Mar 2014
Drawn By:	M.C.R.	Checked	M.C.R.
Scale:	1:500	Sheet	1 of 1

Client Andrew M Wright RIBA


Levels shown are to Ordnance
Survey Datum Newlyn

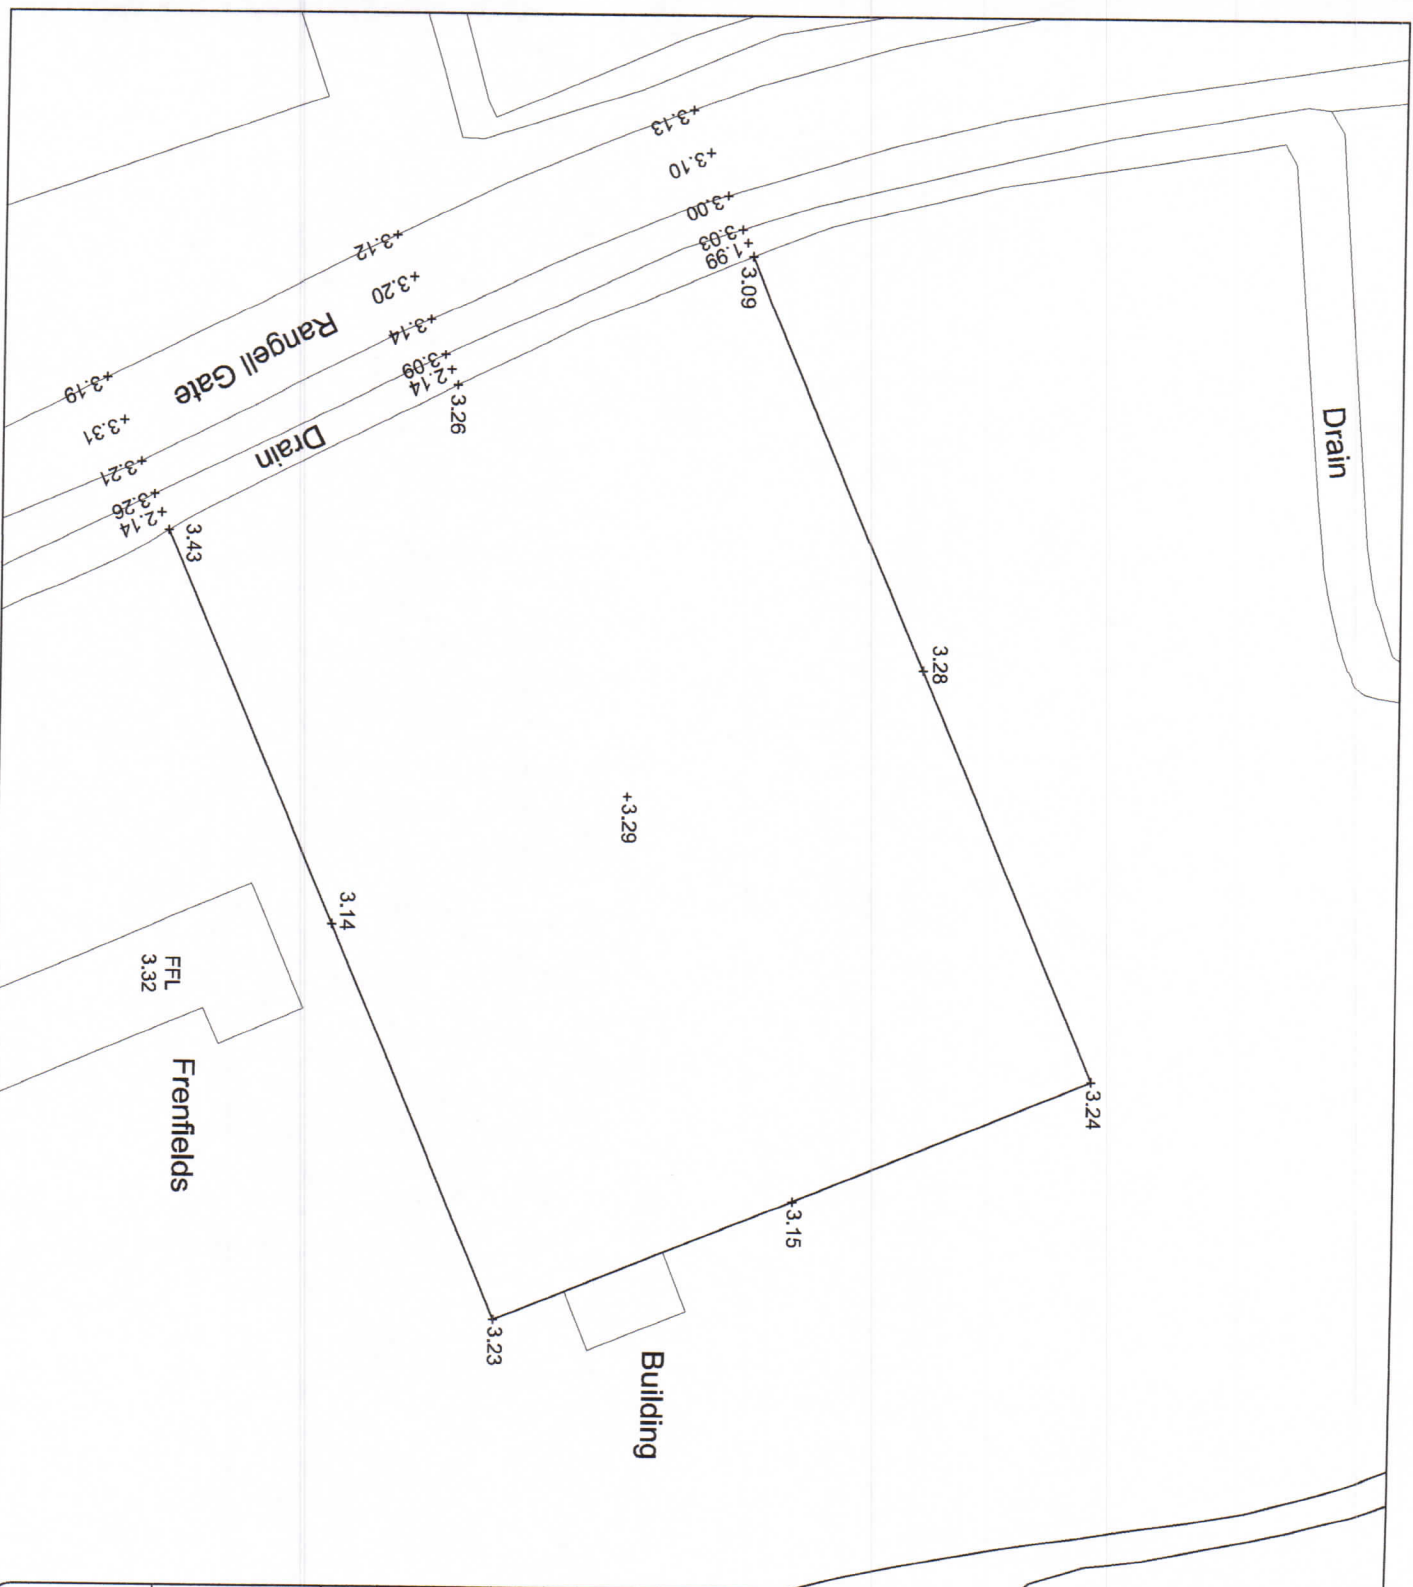

THIS DRAWING IS THE PROPERTY OF S3C CONSULTING ENGINEERS LTD. AND IS NOT TO BE REPRODUCED OR TRANSMITTED IN ANY FORM OR BY ANY MEANS, ELECTRONIC OR MECHANICAL, WITHOUT THE WRITTEN PERMISSION OF S3C CONSULTING ENGINEERS LTD.

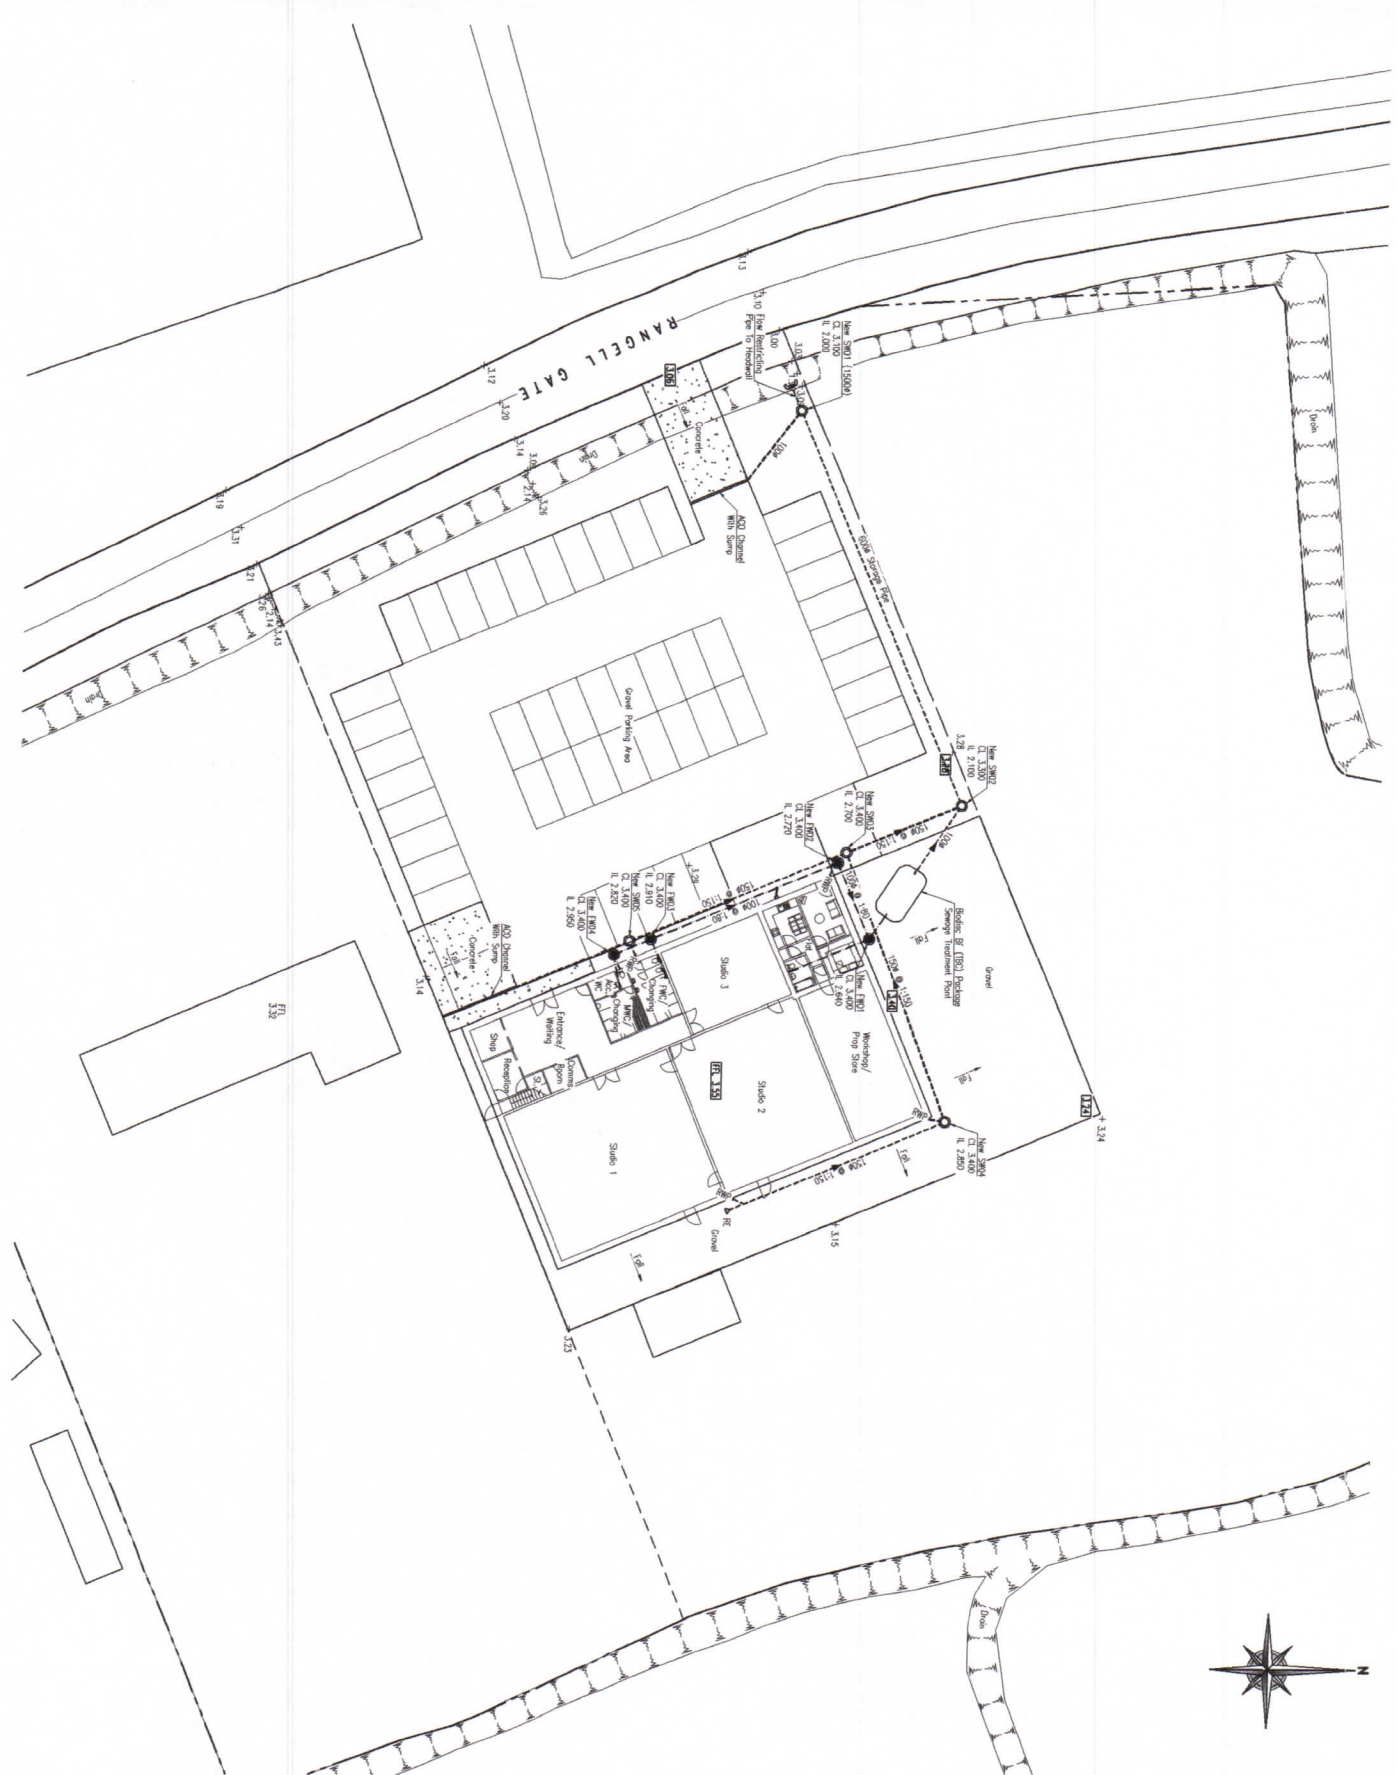

South Holland Strategic Flood Risk
Assessment Actual Depth - 2115

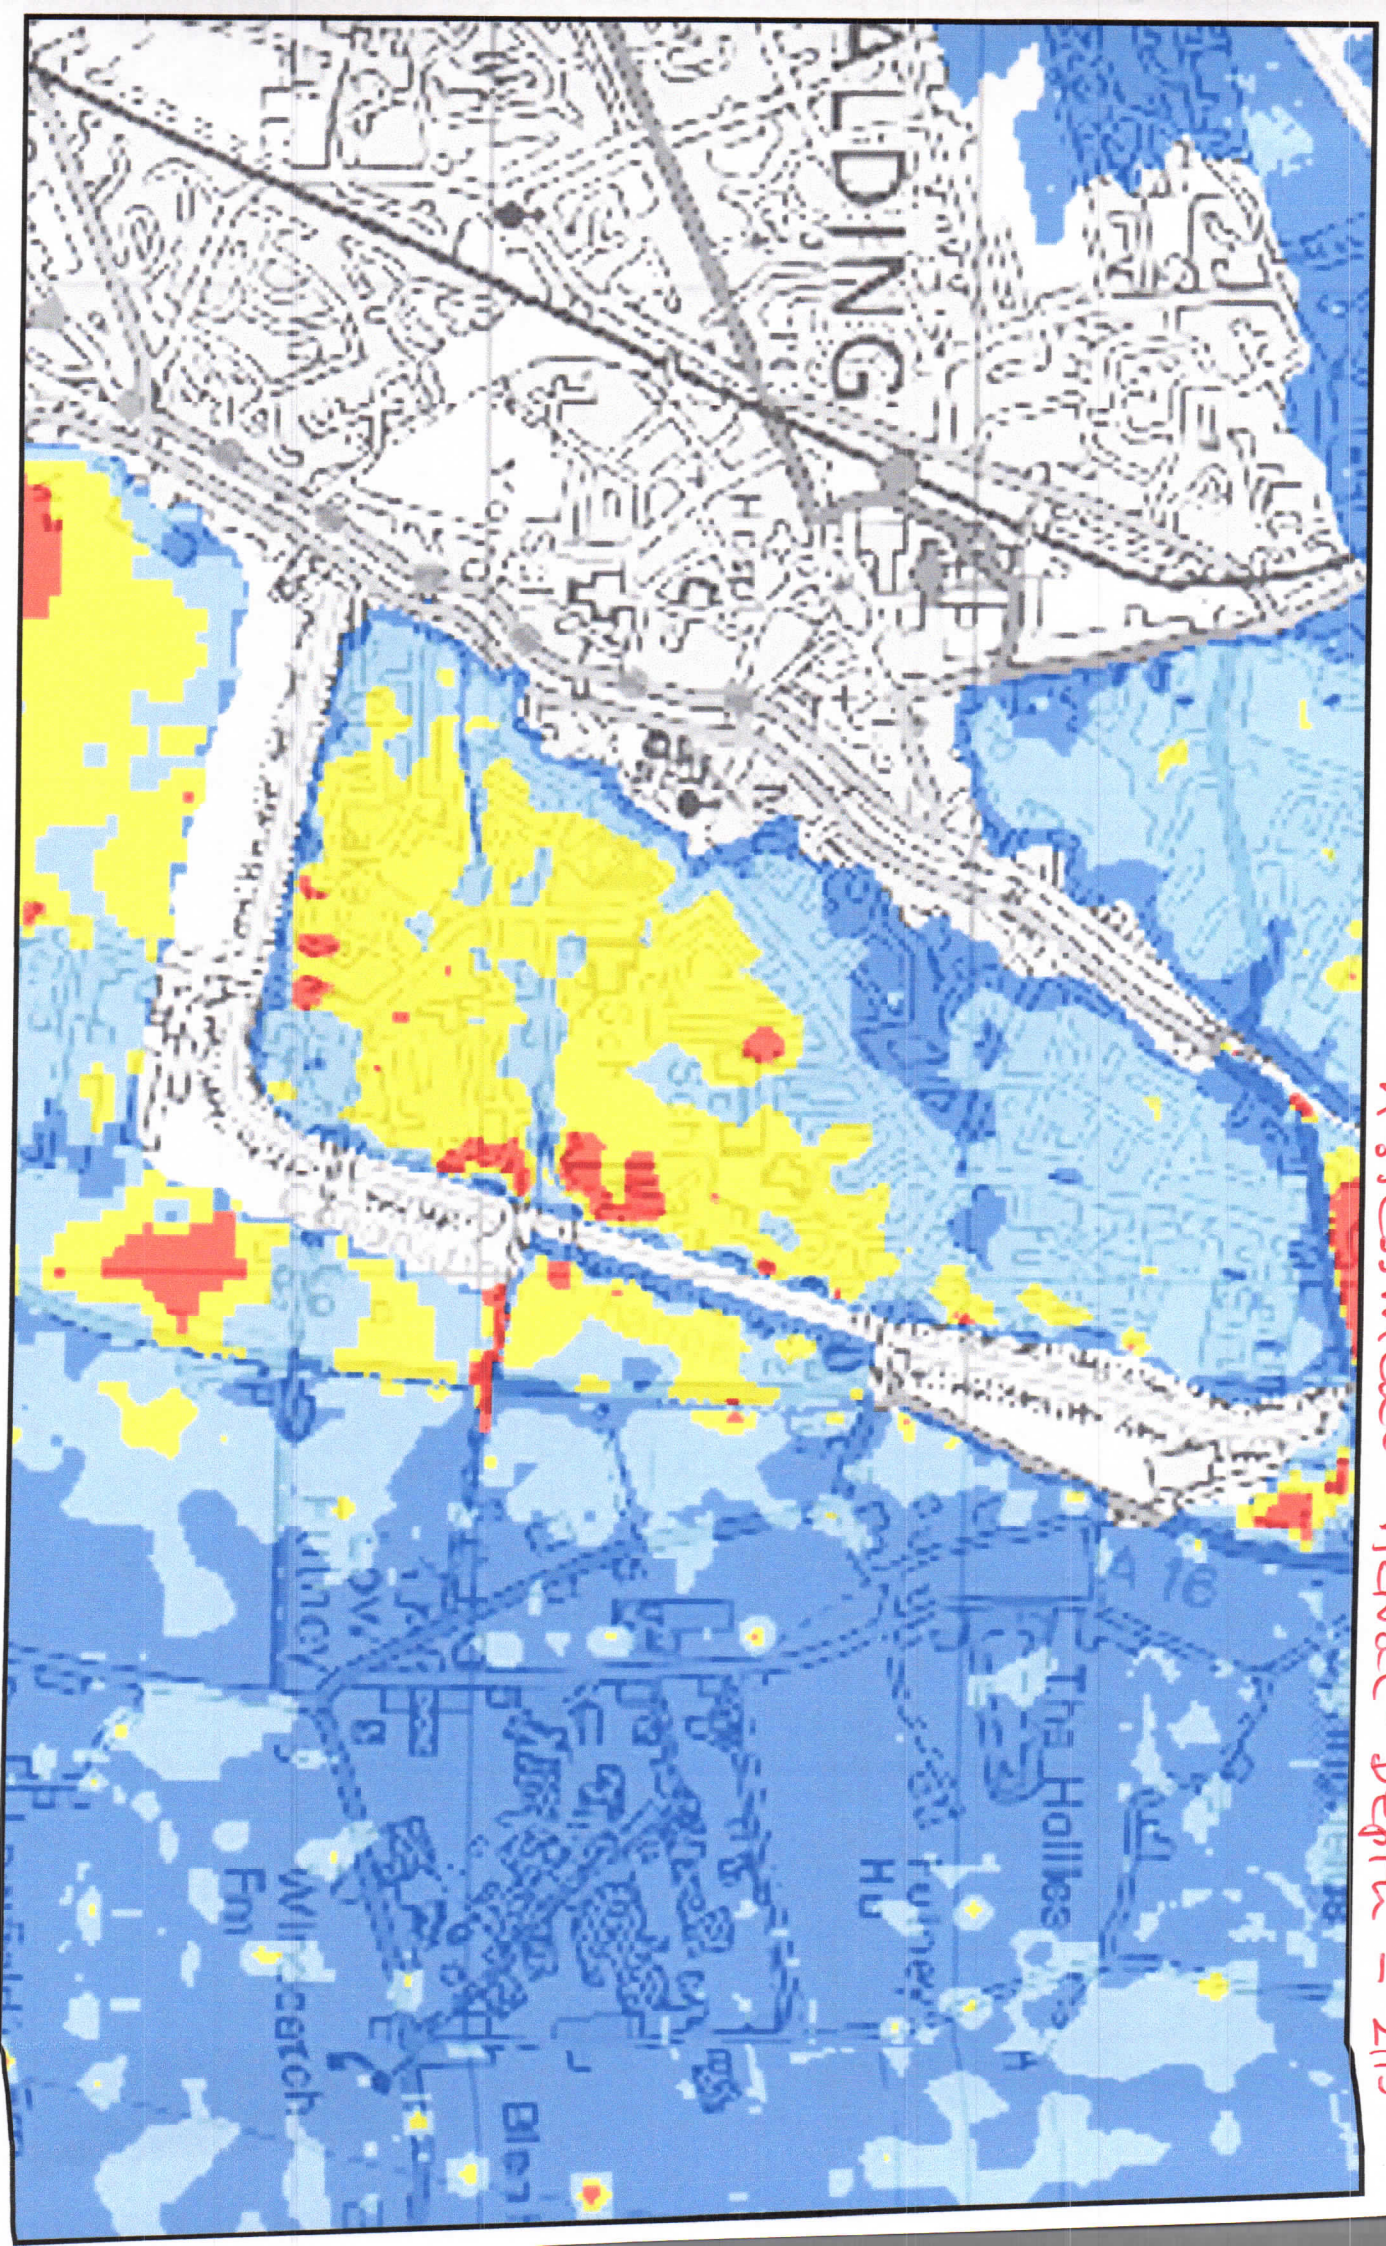

South Holland Strategic Flood Risk
Assessment Residual Depth - 2115

