




South West Elevation (1:100)

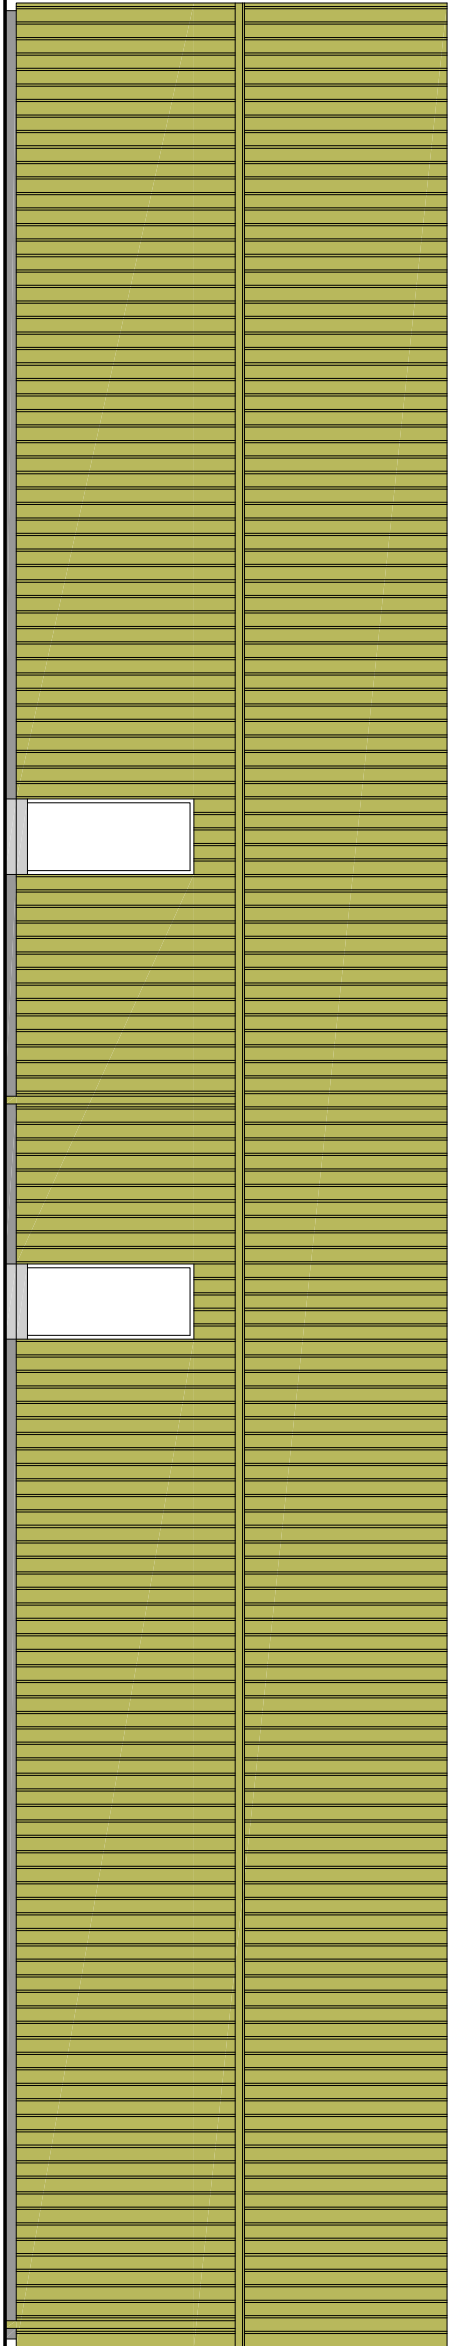


North East Elevation (1:100)

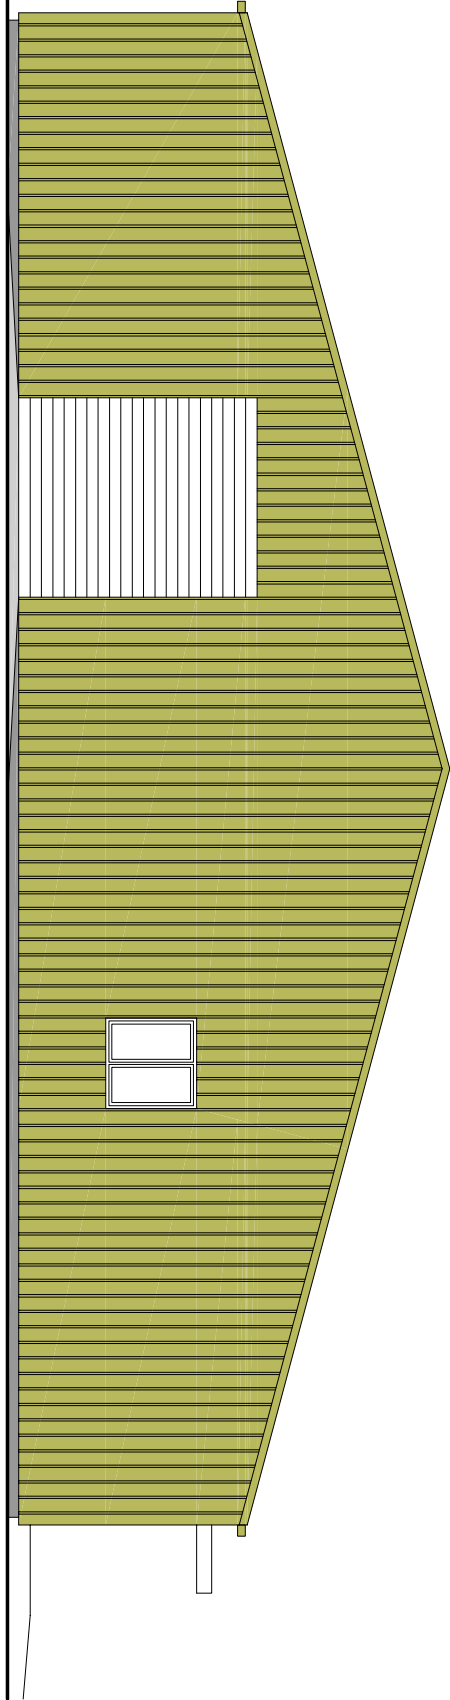


North West Elevation (1:100)

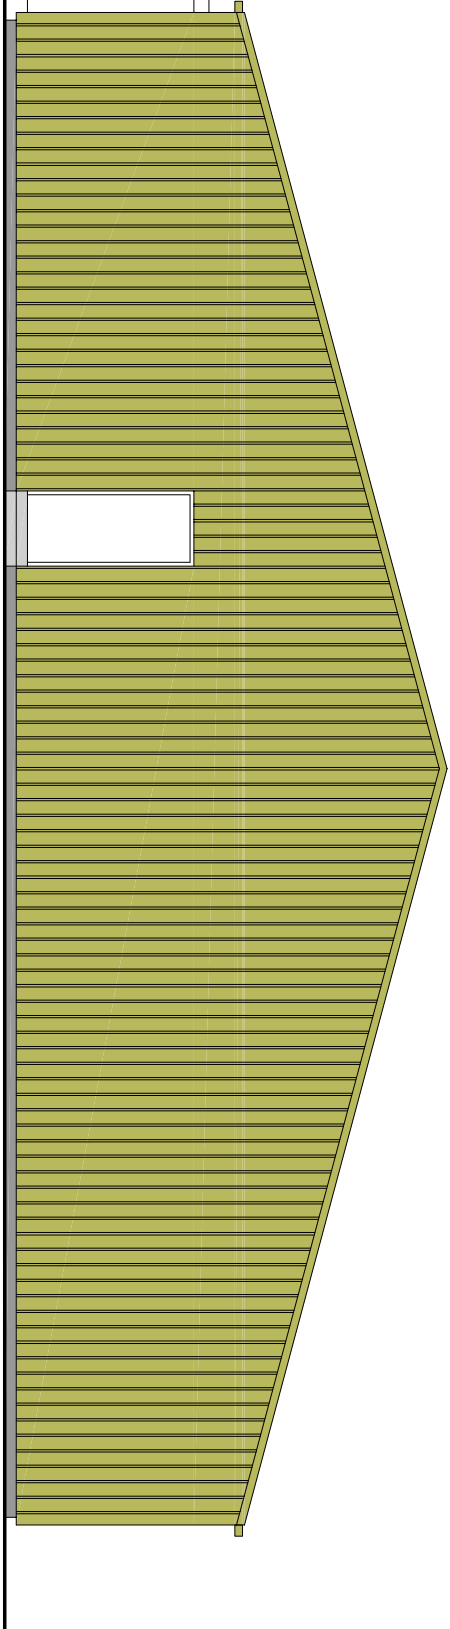


South East Elevation (1:100)

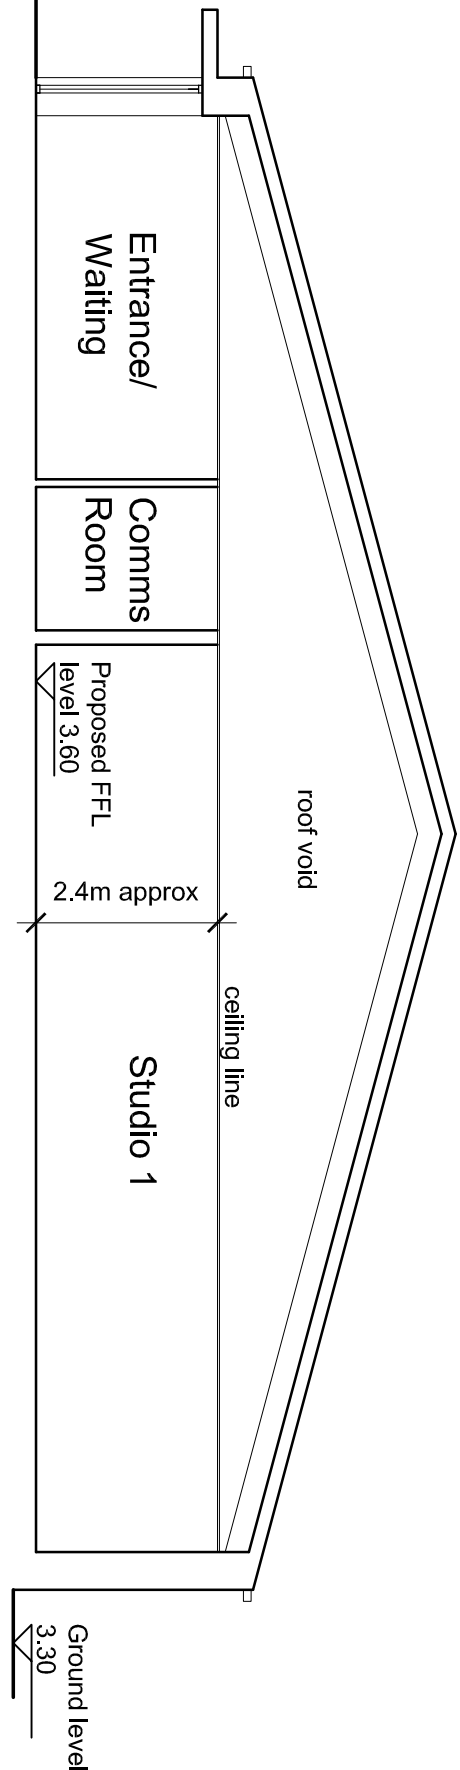

Cross Section (1:100)

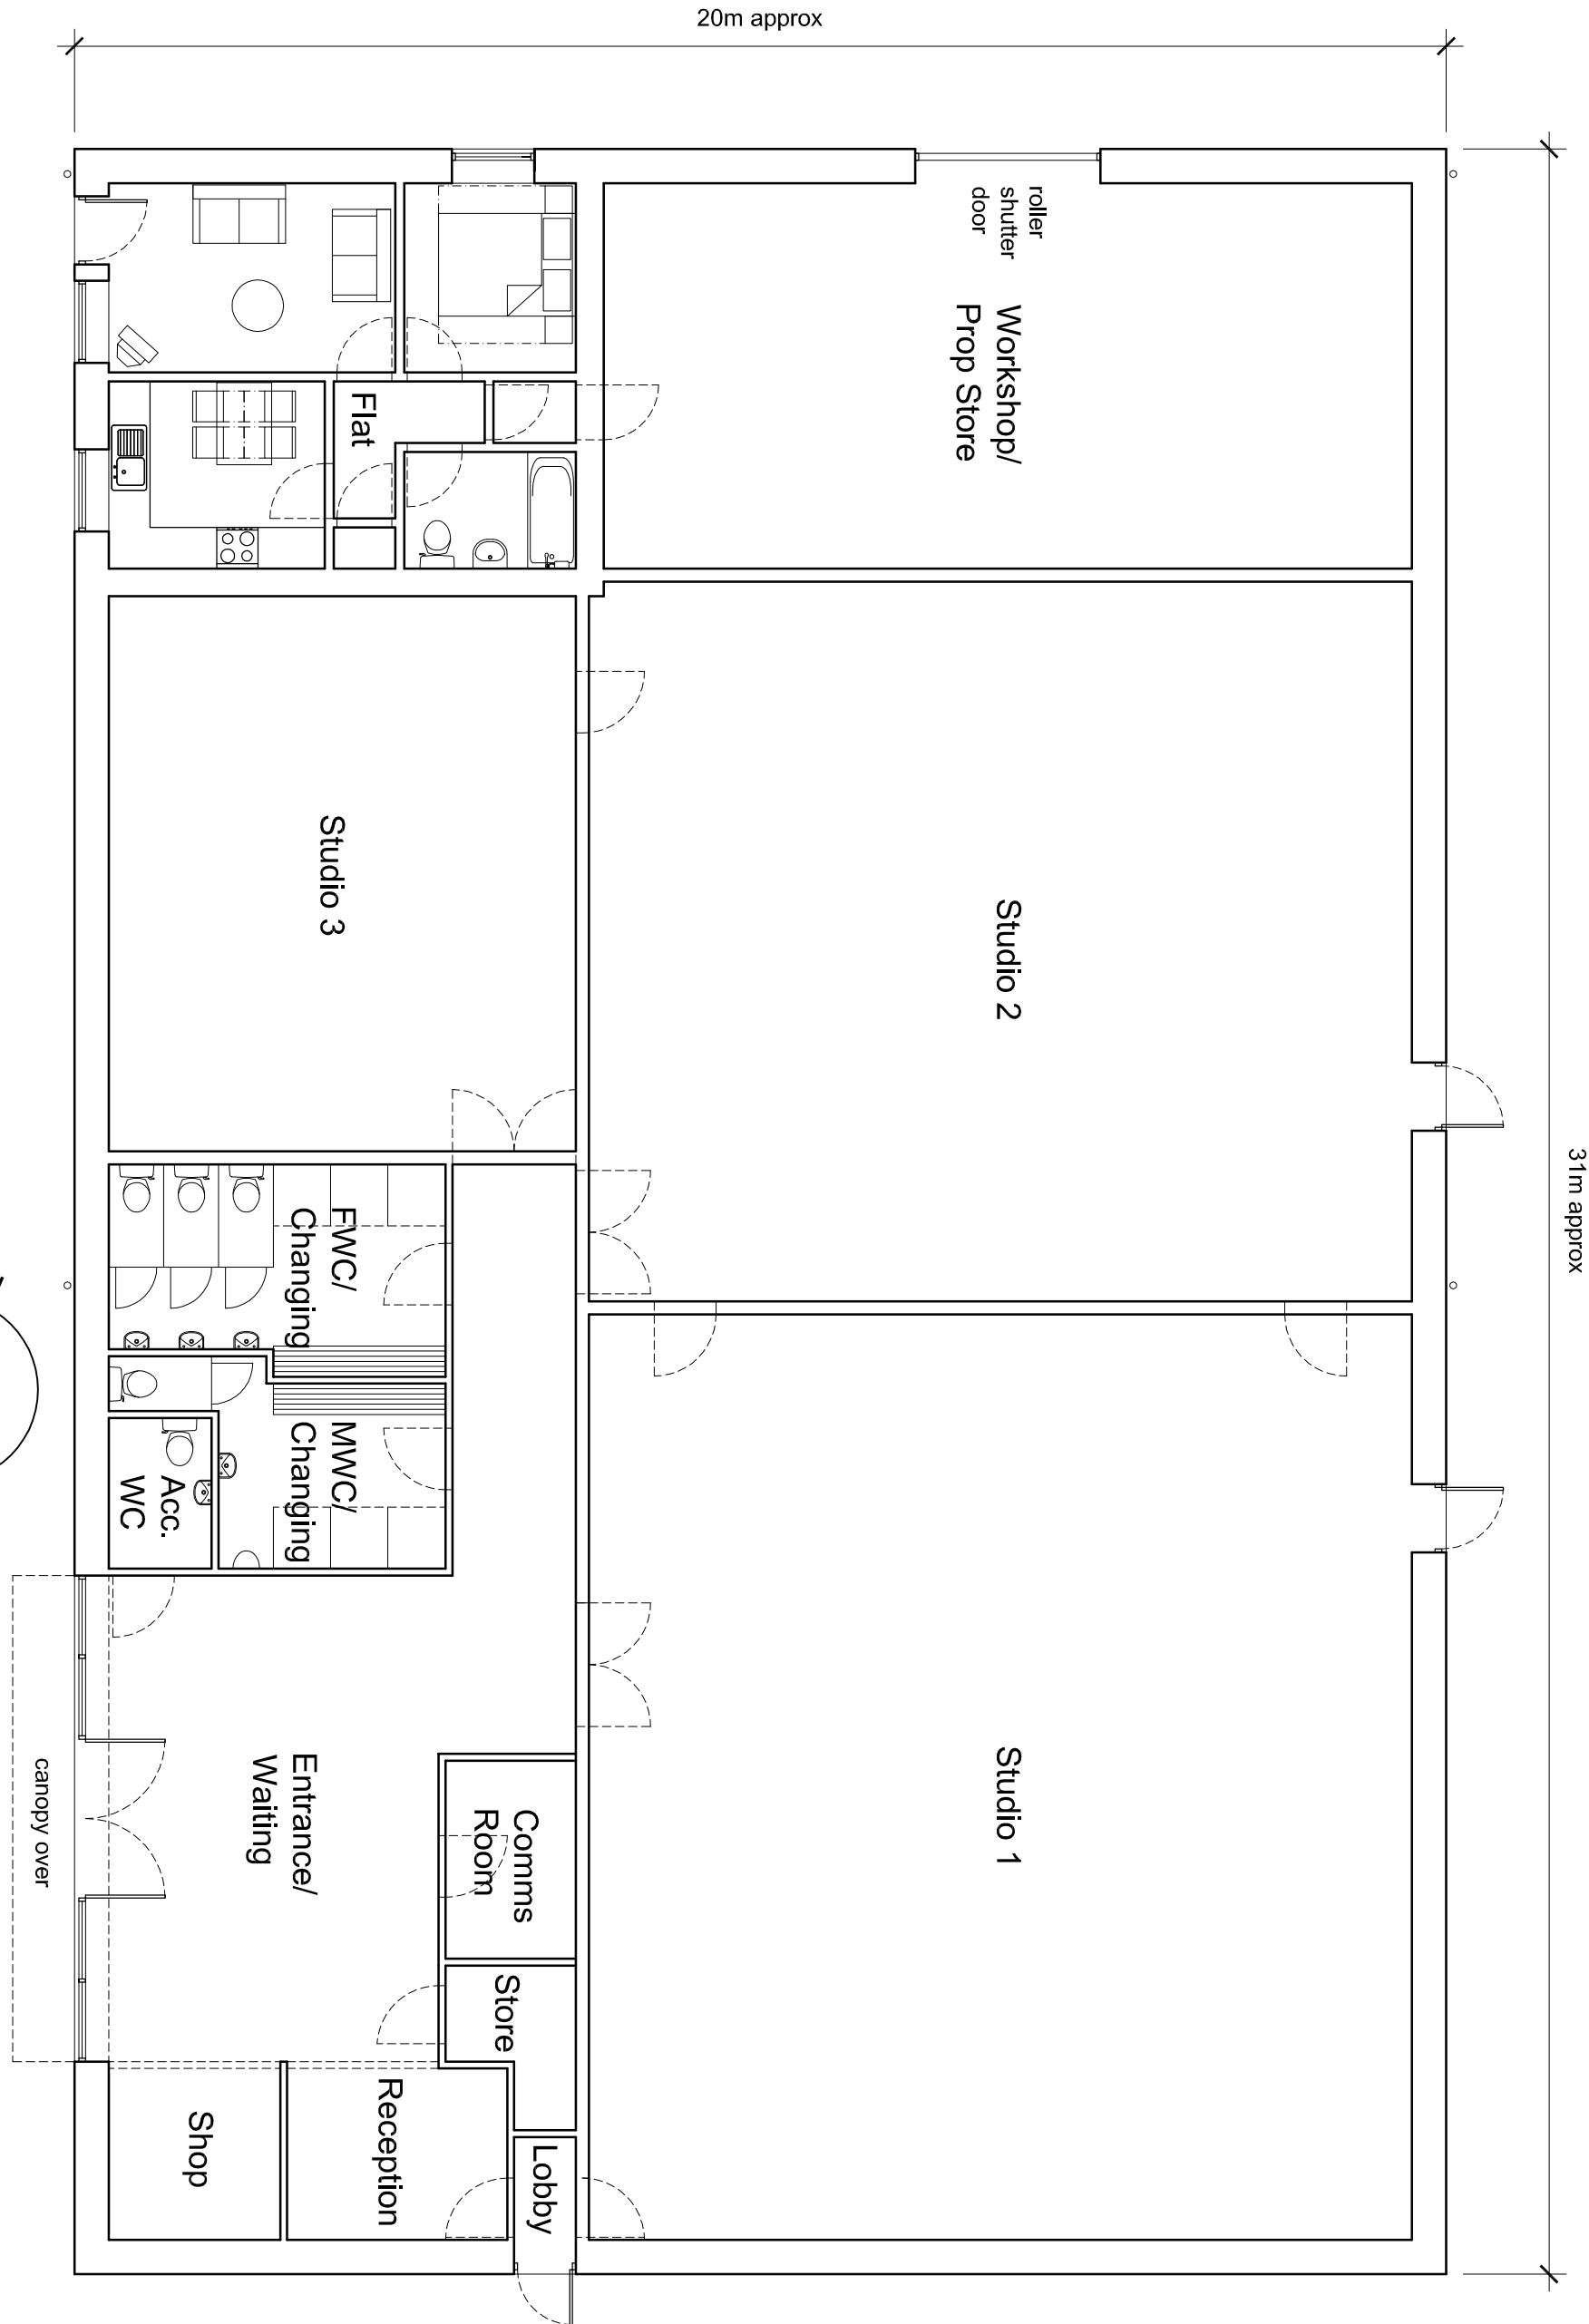


Ground Floor Plan (1:100)

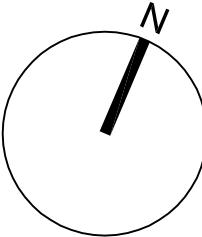

Site Plan (1:250)

All drawings to be verified for this by Mike Crutchfield before the start of any other drawings or work whatever is either on their own behalf or that of subcontractors.
Report any discrepancies to the Contract Administrator at once.
This drawing is to be used only as advised by Architects and Engineer's drawings and other relevant information.


LEGEND:	DO NOT SCALE
	Concrete
	Gravel
	Paving flags
	Grass
	Hedge 1.8m inside of 1.2m high timber post and rail fence
	Close boarded fence, 1.8m high

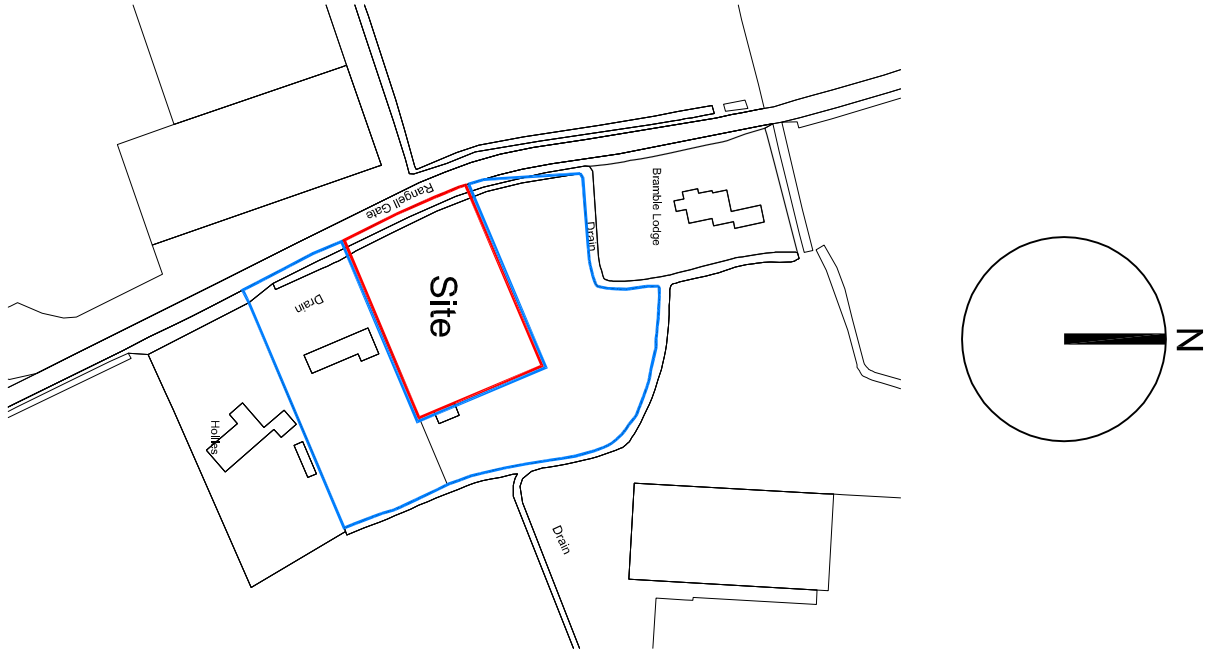

Location Plan (1:2500)

PI	28.06.14	Planning Issue	AMW / AMW
DI	24.06.14	Client Issue	AMW / AMW
Revision:	Date:	Description:	Dwn: CLK

ANDREW M WRIGHT CHARTERED ARCHITECT

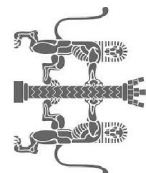

28 Jongs Bank, Hellewell, St James, Spalding, Lincs PE12 8SD
Telephone: 01405 540573 Mobile: 07940 914178

Project: Proposed School of Dance
Rengell Gate
Spalding
Lincs

Drawing Title: Proposed Plans, Elevations & Section

Client: Spalding School of Dance

Drawn:	Checked:	Date:	Scale:	Page:	Slack:
AMW	AMW	22.04.14	As shown	A1	
Job No.:	Draw No.:	Stage:	Revision:		
111302	PD01	Planning	P1		