


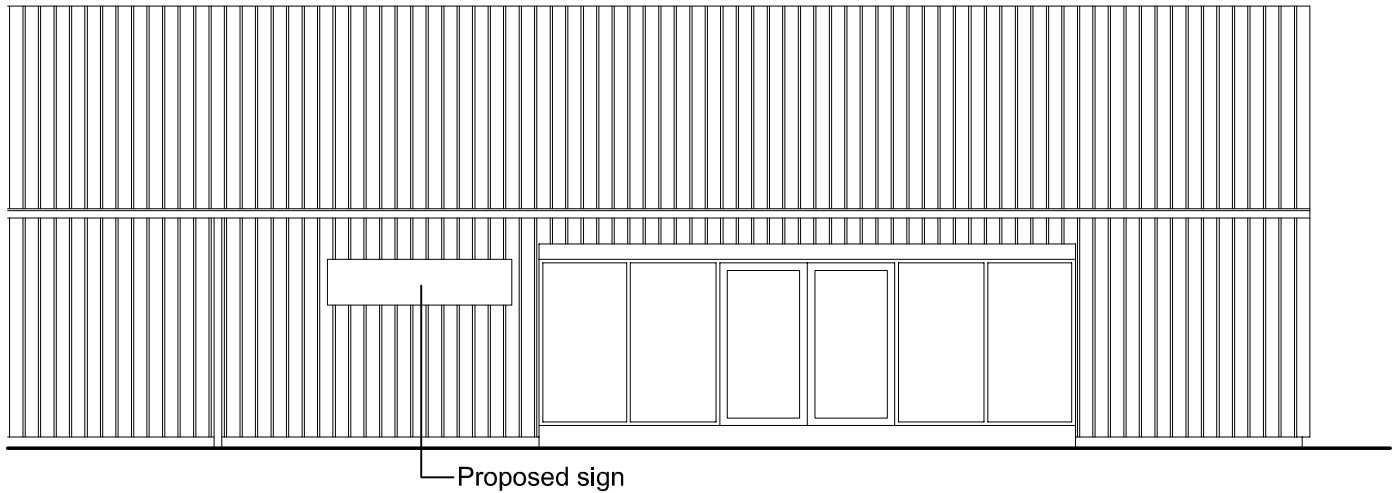

Part South West Elevation (1:100)



Proposed Sign (1:20)

Material: Plastic
 Thickness: 10mm
 Colour of background: White and blue
 Colour of lettering: Black

ANDREW M WRIGHT CHARTERED ARCHITECT



26 Joys Bank, Holbeach St Johns, Spalding, Lincs, PE12 8SD
 Telephone: 01406 540573 Mobile: 07940 914778

All dimensions to be verified on site by Main Contractor before the start of any shop drawings or work whatsoever either on their own behalf or that of sub-contractors.
 Report any discrepancies to the Contract Administrator at once.
 This drawing is to be read with all relevant Architect's and Engineer's drawings and other relevant information.

Project:				
Proposed School of Dance Rangell Gate Spalding Lincs				
Drawing Title:				
Proposed Signage				
Client:				
Spalding School of Dance				
Drawn:	Checked:	Date:	Scale:	Paper Size:
AMW	AMW	22.04.14	As shown	A4
Job No.:	Dwg No.:	Stage:	Revision:	
111302	PD02	Planning	P1	

Rev	Date	Description	Drawn	Checked
P1	28.04.14	Planning Issue	AMW	AMW
D1	22.04.14	Draft Issue	AMW	AMW
Revision	Date	Description	Drawn	Checked