

 


Levels shown are to Ordnance Survey Datum Newlyn

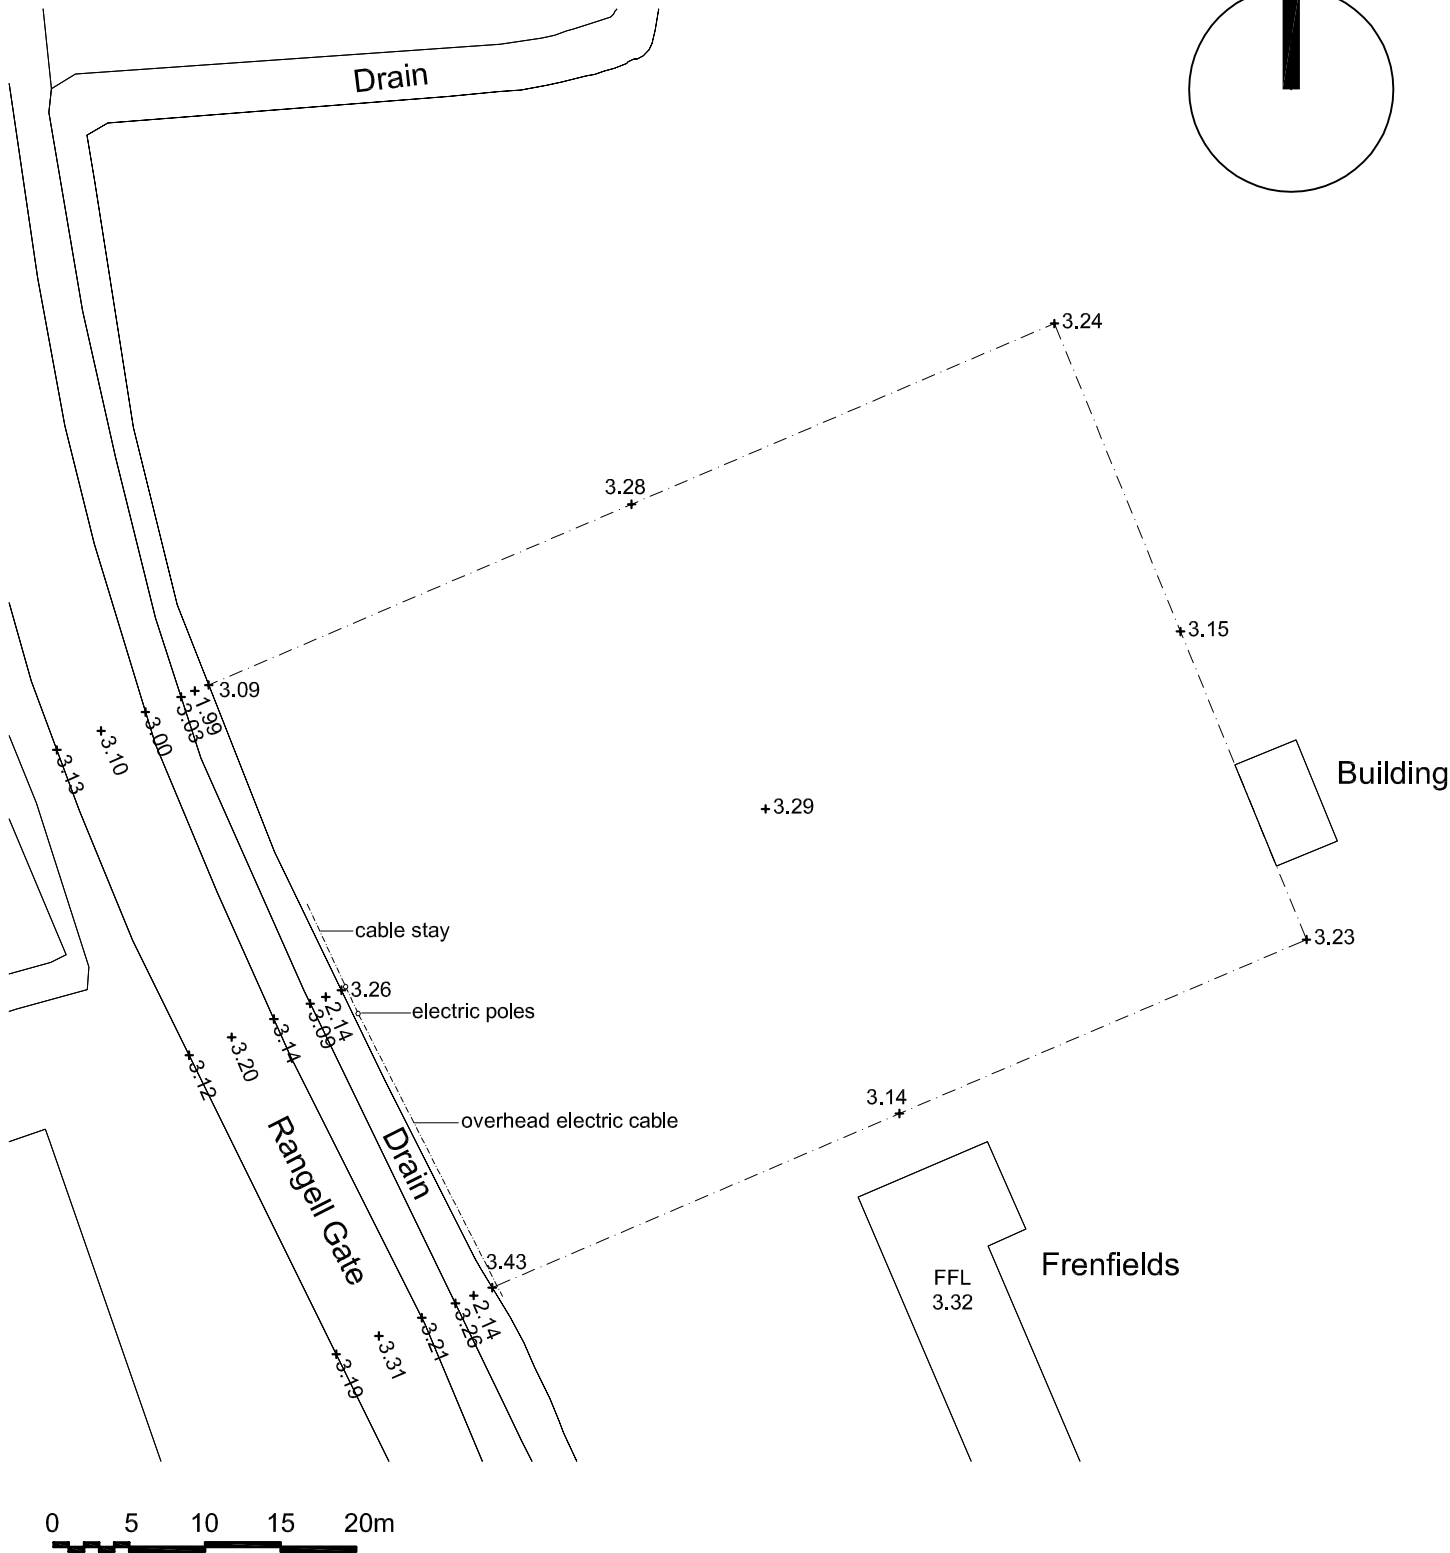

ANDREW M WRIGHT CHARTERED ARCHITECT

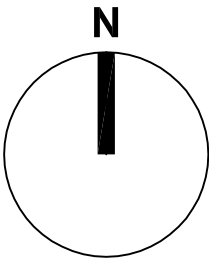

26 Joys Bank, Holbeach St Johns, Spalding, Lincs, PE12 8SD
Telephone: 01406 540573 Mobile: 07940 914778

All dimensions to be verified on site by Main Contractor before the start of any shop drawings or work whatsoever either on their own behalf or that of sub-contractors.
Report any discrepancies to the Contract Administrator at once.
This drawing is to be read with all relevant Architect's and Engineer's drawings and other relevant information.

Project:				
Proposed School of Dance				
Rangell Gate				
Spalding				
Lincs				
Drawing Title:				
Existing Site Plan				
Client:				
Spalding School of Dance				
Drawn:	Checked:	Date:	Scale:	Paper Size:
AMW	AMW	22.04.14	1:500	A4
Job No.:	Dwg No.:	Stage:	Revision:	
111302	PD03	Planning	P1	

PI	22.04.14	Planning Issue	AMW	AMW
DI	22.04.14	Draft Issue	AMW	AMW
Revision:	Date:	Description:	Dwn:	Chk: