

Ron Oldham MBIAT
Jonathan M Roberts BA Hons Dip Arch RIBA
Anthony J Hunt MBIAT ABEng
Ray Crownshaw Dip Arch ARIBA MIMgt MaPS
Richard Mair BA Hons B Arch RIBA
Pennie Dolby

Associates
Paul A. Ponwaye BA Hons Dip Arch RIBA
Colin Duller

Company Secretary
Pennie Dolby

JOHN ROBERTS ARCHITECTS LIMITED

ARCHITECTS DESIGN AND PLANNING CONSULTANTS

1 James Street Lincoln LN2 1QD
Telephone: 01522 533441
Fax: 01522 512888
E - mail: admin@jrarchitects.co.uk
or: technical@jrarchitects.co.uk

PAP/CLS/5781L

12 May 2003

South Holland District Council,
Department of Planning,
Council Offices,
Priory Road,
Spalding,
Lincolnshire.
PE11 2XE

13 MAY 2003

For the attention of Peter Udy

Dear Sirs,

St. Norberts Church, St. Thomas's Road, Spalding, Lincolnshire
Ref. H16/0236/02

Further to our letter of 21 March 2003 and previous meeting on site with David Roberts of 12 September 2002 in respect of the discharge of Planning Conditions Nos. 2, 4 and 5 of the Grant of Planning Permission awarded to the aforementioned proposals, we would be grateful if you could confirm your acceptance of the following:-


Condition 2 - Landscaping proposals prepared by Millview Nurseries and forwarded to yourselves 21 March 2003.

Condition 4 - External facing materials samples as deposited with David Roberts at site meeting 12 September 2002.

Condition 5 - Boundary treatments to north and western boundaries John Roberts Architects Limited Drawing No. 5781L-03L as submitted to yourselves 21 March 2003.


Trusting all is satisfactory we look forward to hearing from you in due course.

Yours faithfully,

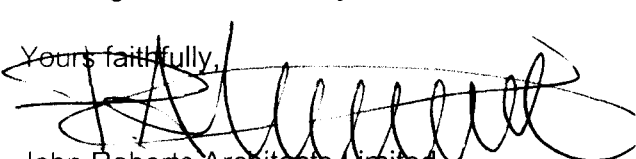
John Roberts Architects Limited

cc: Miles Foden - Langwith Builders
Howard Walters - Nottingham Diocese
John Halton - John Halton Design



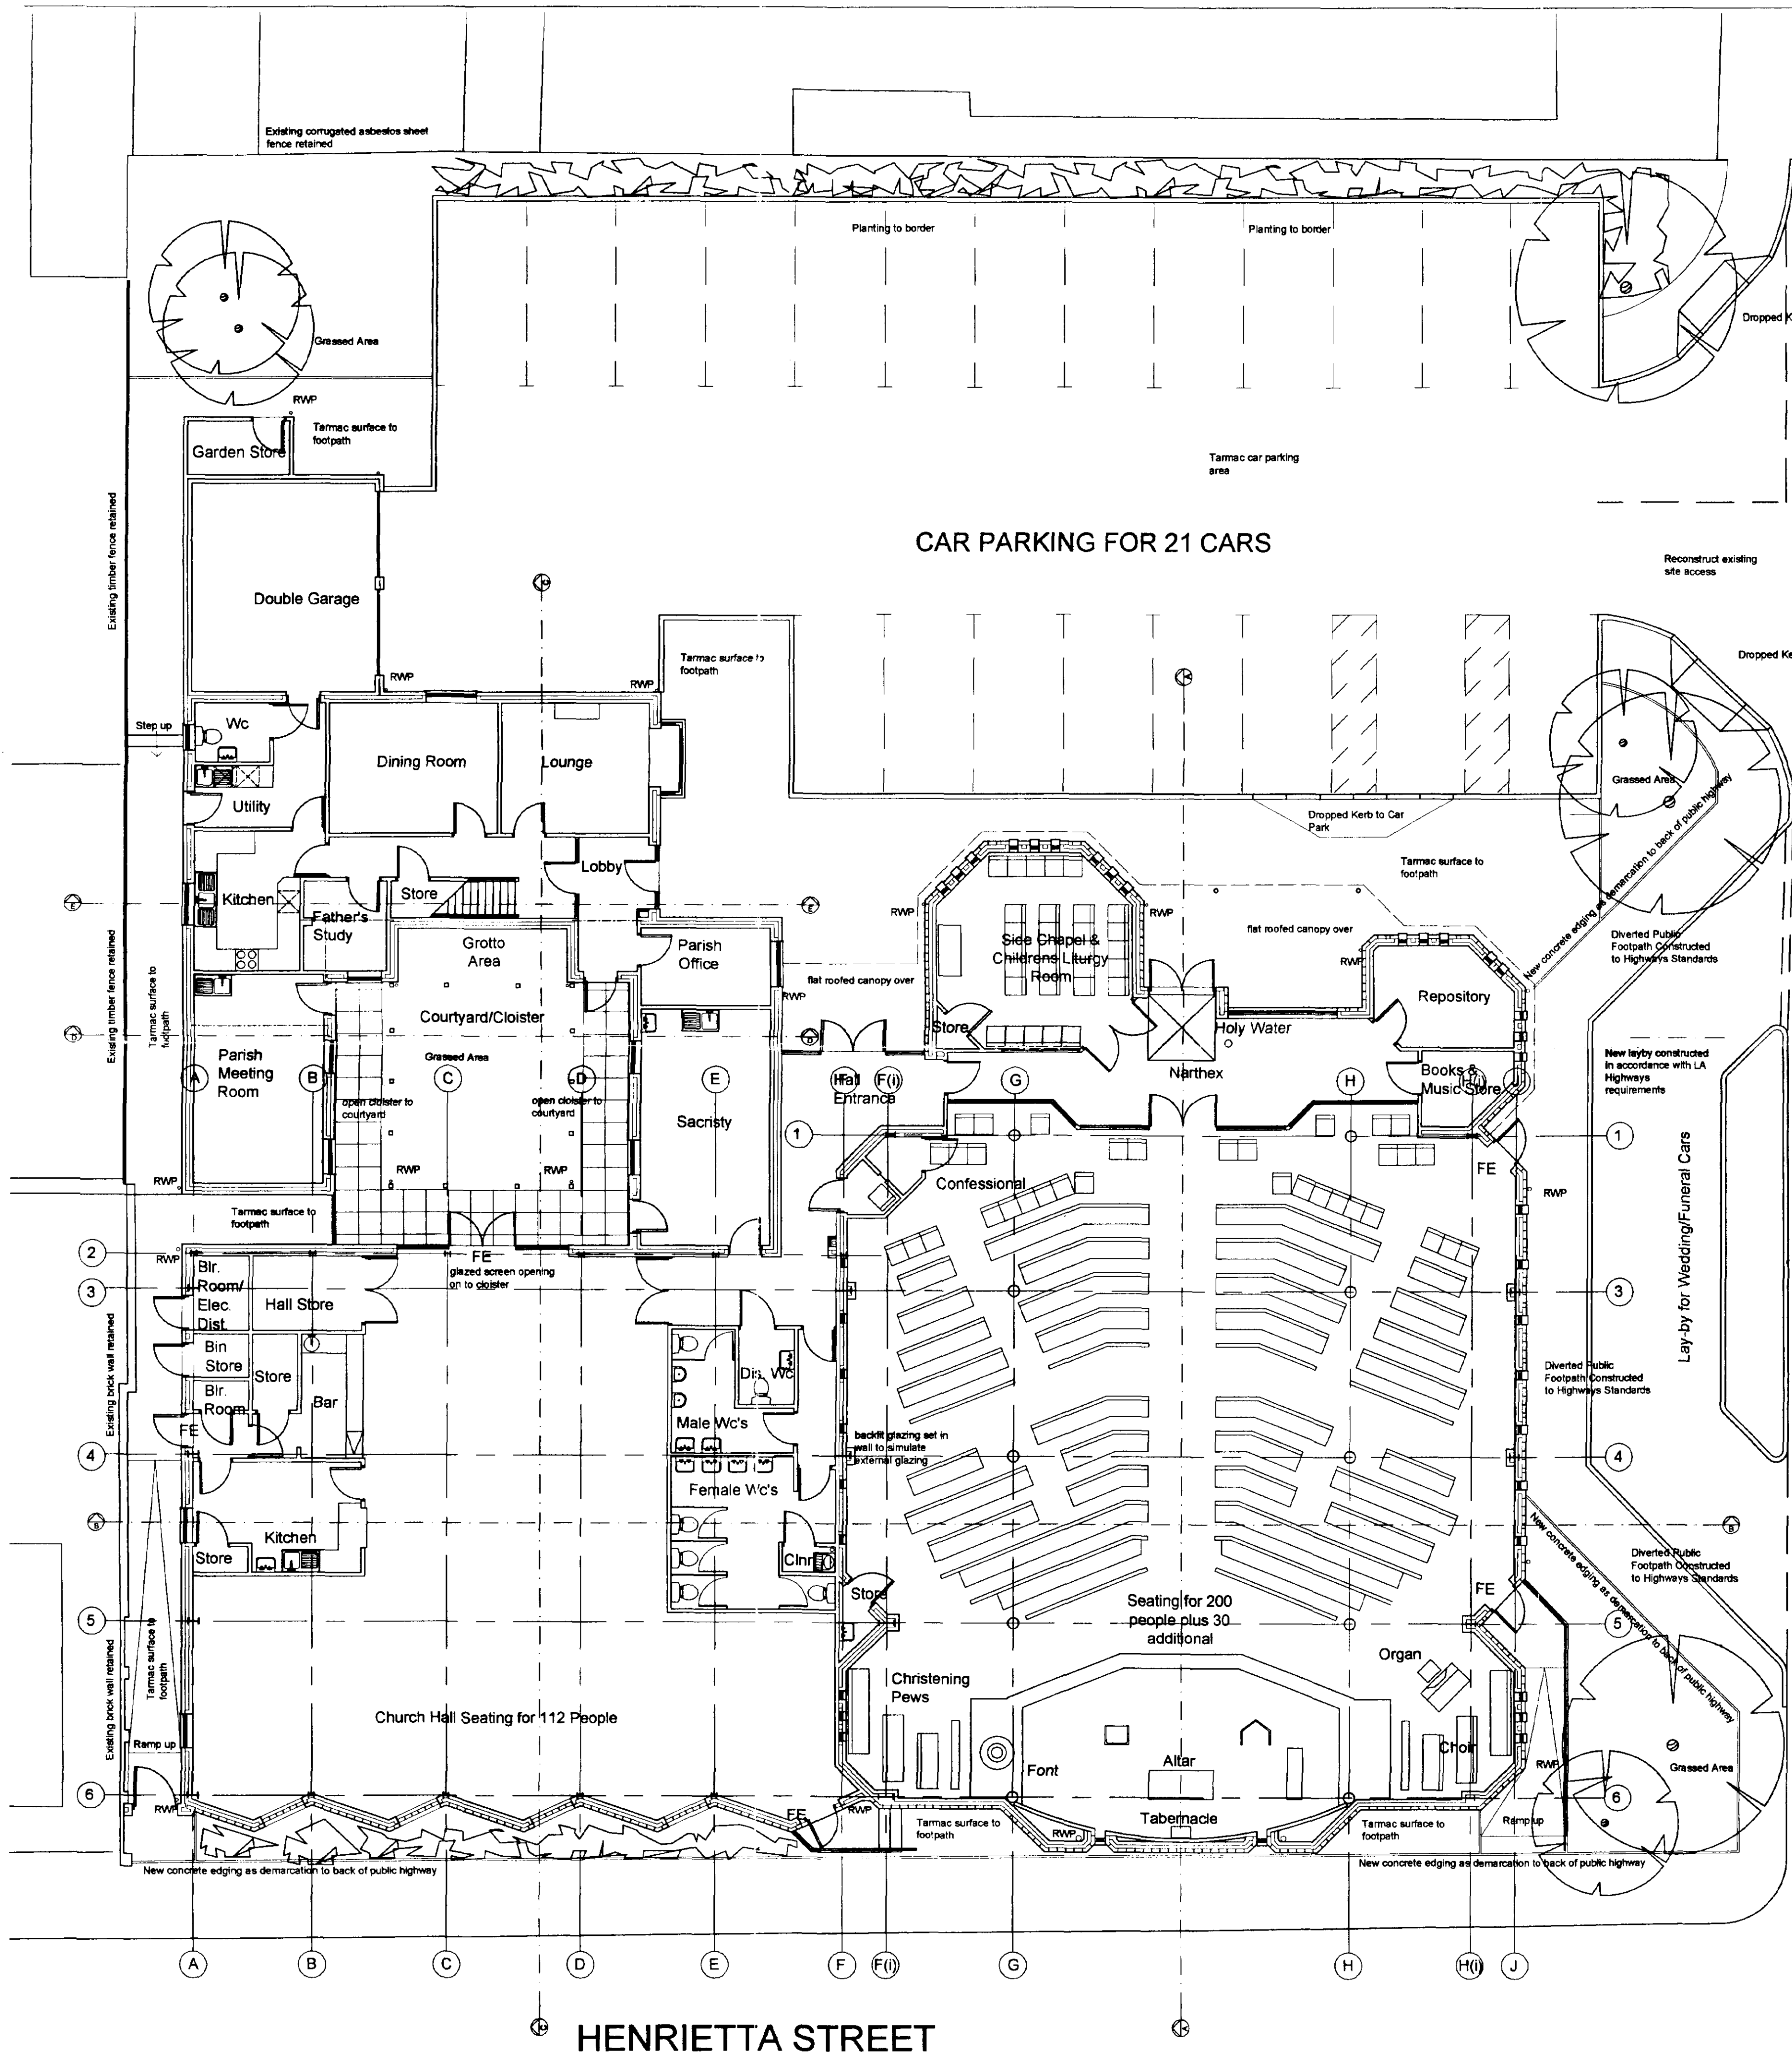

ALL DIMENSIONS AND SETTING OUT ARE TO BE VERIFIED ON SITE AND ALL DISCREPANCIES REFERRED TO THE ARCHITECT BEFORE WORK COMMENCES. COPYRIGHT RESERVED

REV.	DATE	DESCRIPTION
A	18/09/01	GENERAL ALTERATIONS FOLLOWING RECEIPT OF CLIENT OVERLAY PLAN
B	01/10/01	MINOR ALTERATIONS FOLLOWING CLIENT MEETING 28/09/01
C	06/10/01	MINOR ALTERATIONS FOLLOWING CLIENT MEETING 04/10/01
D	12/11/01	O.S. CONTEXT ADDED, LANDSCAPING ADDED
E	13/12/01	ALTERATIONS TO SUIT CLIENT REQUIREMENTS FOLLOWING MTG 05/12/01
F	16/02/02	ALTERATIONS TO STEELWORK ARRANGEMENT FOLLOWING MTG 05/02/02
G	22/02/02	MINOR ALTS TO SITE SURVEY CONDITIONS
H	12/06/02	MINOR ALTS TO PRIOR AT CLIENT REQUEST FOLLOWING MTG 06/06/02
J	23/09/02	MINOR ALTS TO WORKS TO HIGHWAY
K	16/10/02	GENERAL ALTS, ANNOTATION ADDED
L	04/11/02	MINOR ALTS FOLLOWING MTG 01/11/02

PRELIMINARY

Planning Ref: 26 H...
0392/03

client
LANGWITH BUILDERS LIMITED

project
**ROMAN CATHOLIC CHURCH
SPALDING
LINCOLNSHIRE**

drawing
PROPOSED GROUND FLOOR PLAN

scale
1:100

date
AUG 01

drawn
PAP

checked

drawing no.
5781L-03


revision
L

JOHN ROBERTS ARCHITECTS LIMITED
ARCHITECTS DESIGN AND PLANNING CONSULTANTS

1 James Street Lincoln LN2 1QD Tel 01522 533441 Fax 01522 512888

ALL DIMENSIONS AND SETTING OUT ARE TO BE VERIFIED ON SITE AND ALL DISCREPANCIES REFERRED TO THE ARCHITECT BEFORE WORK COMMENCES. COPYRIGHT RESERVED

REV.	DATE	DESCRIPTION
A	18/09/01	GENERAL ALTERATIONS FOLLOWING RECEIPT OF CLIENT OVERLAY PLAN
B	01/10/01	MINOR ALTERATIONS FOLLOWING CLIENT MEETING 26/09/01
C	08/10/01	MINOR ALTERATIONS FOLLOWING CLIENT MEETING 04/10/01
D	12/11/01	D.S. CONTENT ADDED, LANDSCAPING ADDED
E	13/12/01	ALTERATIONS TO SUIT CLIENT REQUIREMENTS FOLLOWING MTG 05/12/01
F	18/02/02	ALTERATIONS TO STEELWORK ARRANGEMENT FOLLOWING MTG 08/02/02
G	22/02/02	MINOR ALTS TO SITE SURVEY CONDITIONS
H	17/08/02	MINOR ALTS TO PRIORY AT CLIENT REQUEST FOLLOWING MTG 08/08/02
J	23/08/02	MINOR ALTS TO WORKS TO HIGHWAY
K	16/11/02	GENERAL ALTS, ANNOTATION ADDED
L	04/11/02	MINOR ALTS FOLLOWING MTG 01/11/02

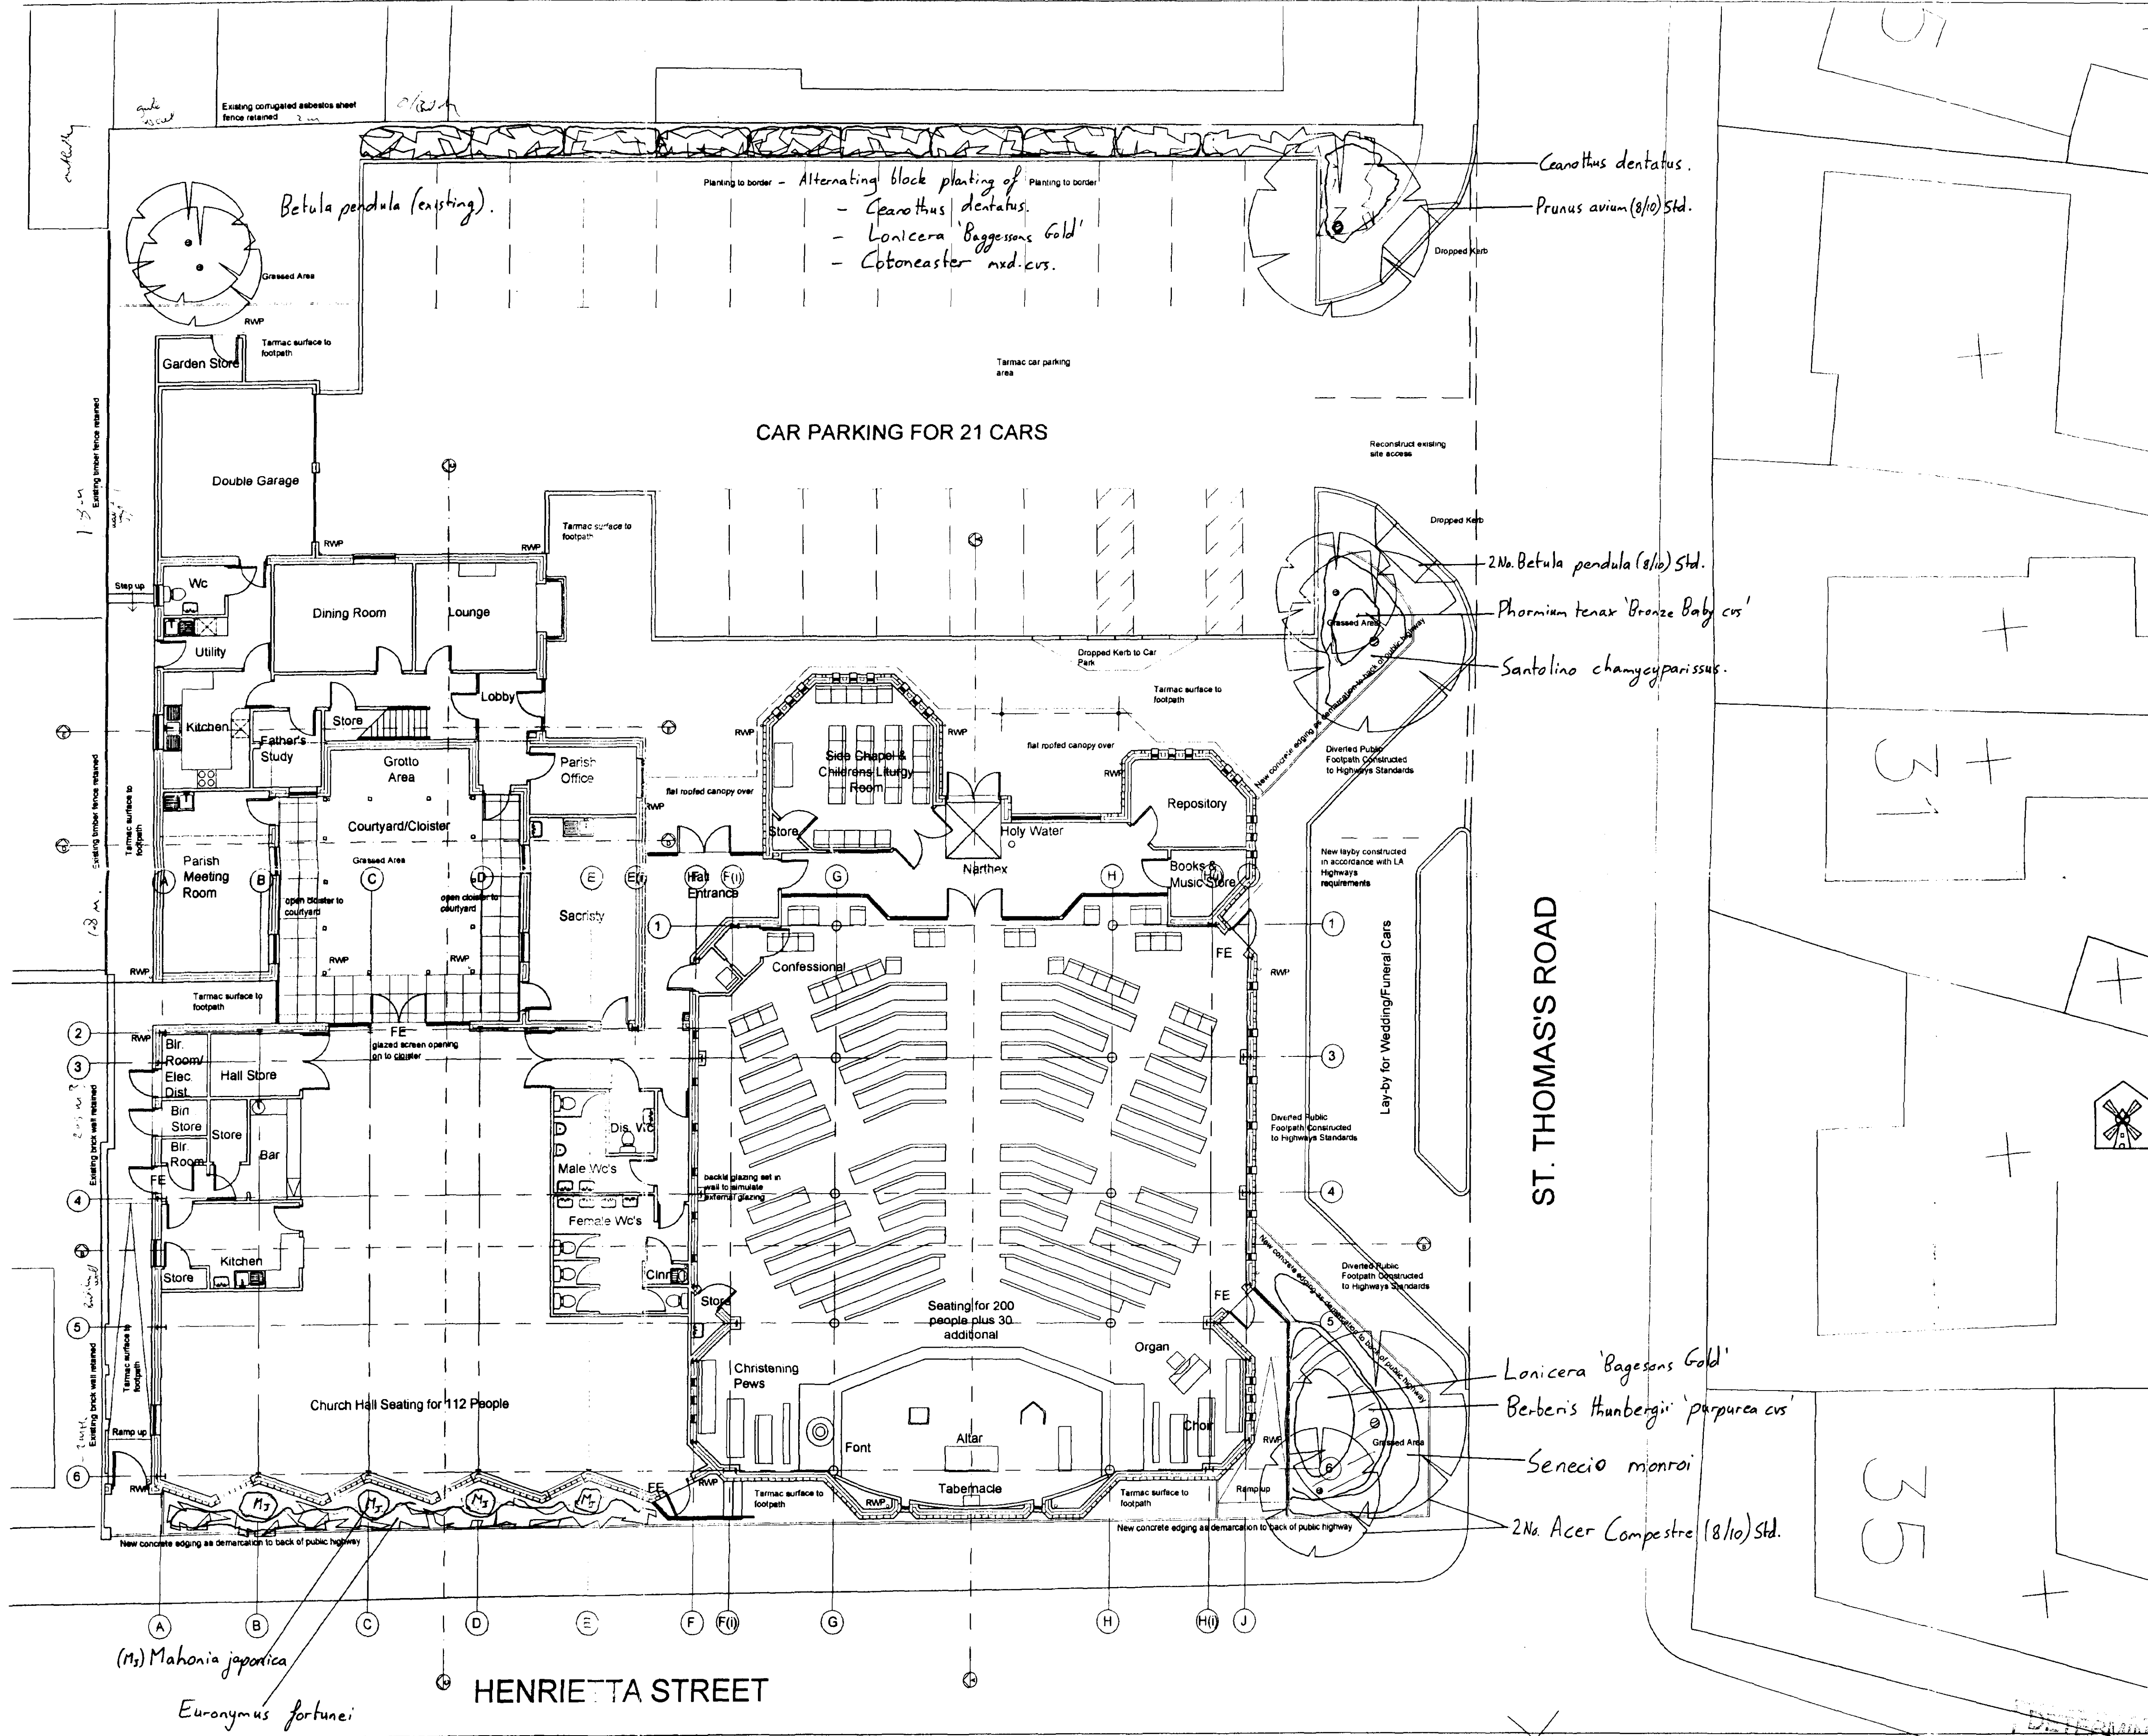

Plannit: 26
Ref: 0393/03

Millview Nurseries
Fengate Road, West Pinchbeck, Spalding, Lincs. PE11 3NE
Tel: / 01775 640150
Fax: (01775) 640800

client
LANGWITH BUILDERS LIMITED

project
**ROMAN CATHOLIC CHURCH
SPALDING
LINCOLNSHIRE**

drawing
**PROPOSED GROUND FLOOR PLAN
+ LANDSCAPE PROPOSALS**

scale
1:100

date
AUG 01

drawn
PAP/MAR


checked

drawing no.
5781L-03

rev: 001
L


JOHN ROBERTS ARCHITECTS LIMITED
ARCHITECTS DESIGN AND PLANNING CONSULTANTS

1 James Street Lincoln LN2 1DD Tel 01522 53441 Fax 01522 512888

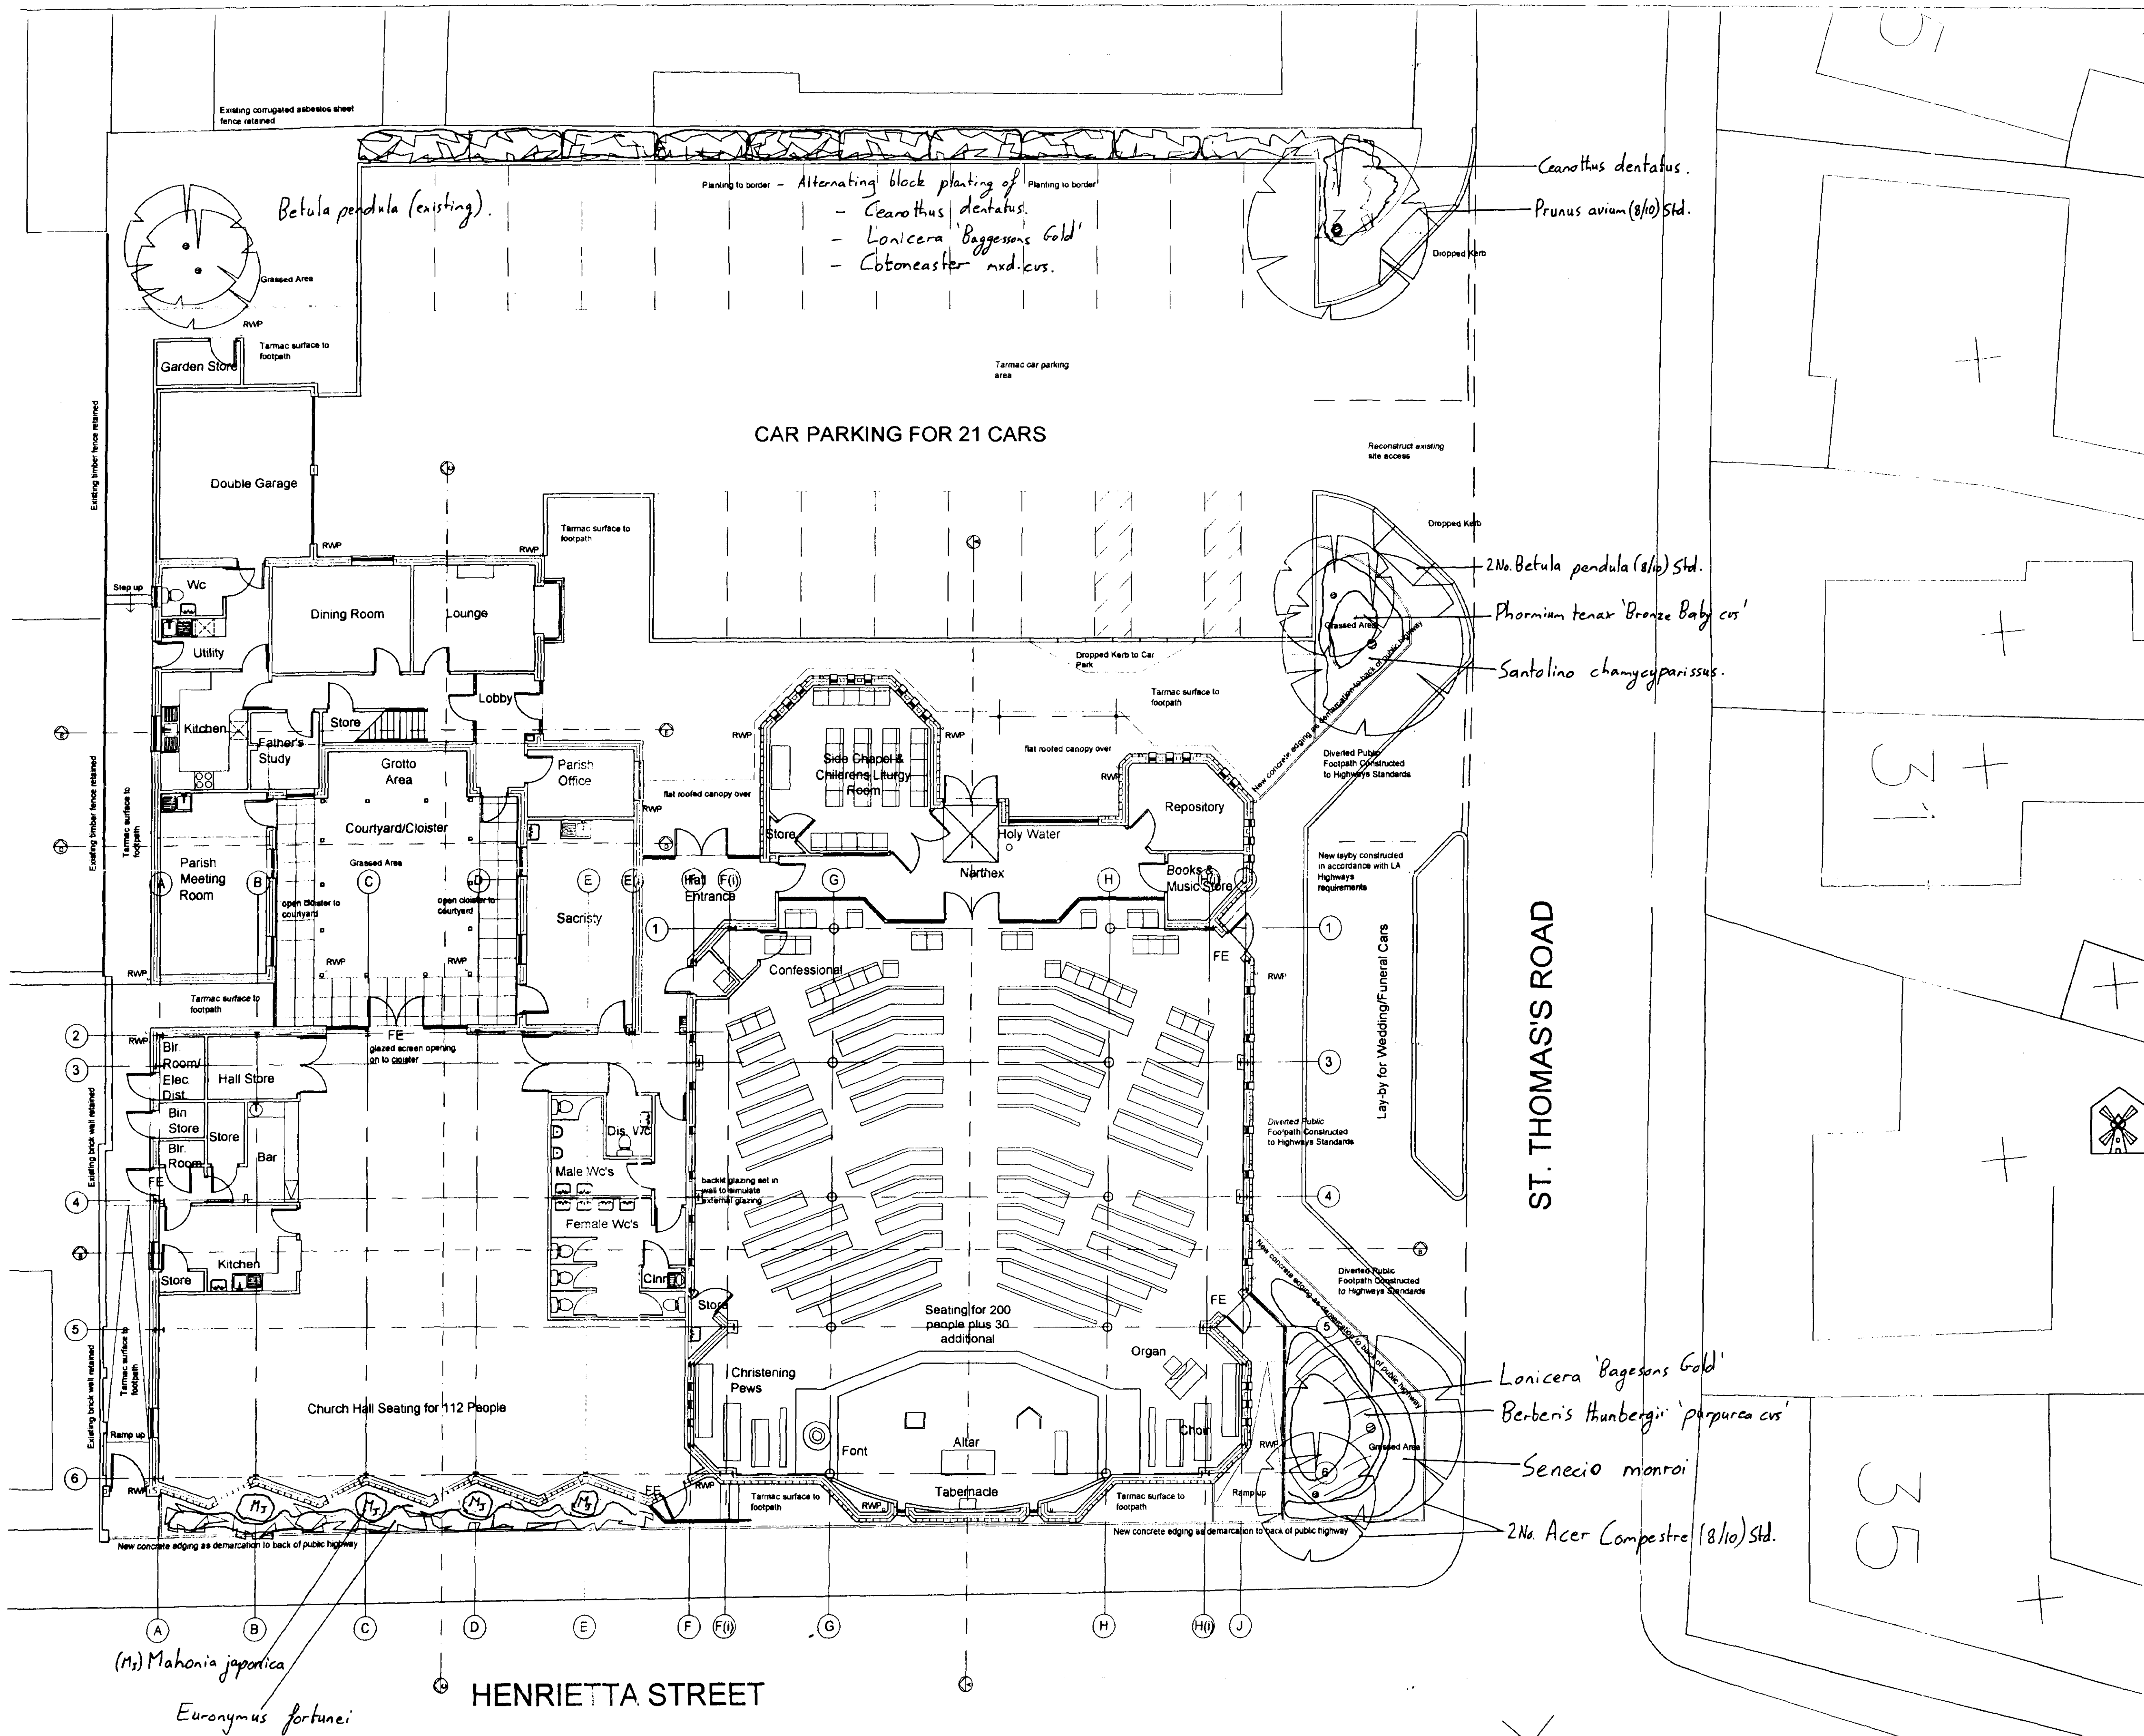

ALL DIMENSIONS AND SETTING OUT ARE TO BE VERIFIED ON SITE AND ALL DISCREPANCIES REFERRED TO THE ARCHITECT BEFORE WORK COMMENCES. COPYRIGHT RESERVED

REV.	DATE	DESCRIPTION
A	19/09/01	GENERAL ALTERATIONS FOLLOWING RECEIPT OF CLIENT OVERLAY PLAN
B	01/10/01	MINOR ALTERATIONS FOLLOWING CLIENT MEETING 28/09/01
C	08/10/01	MINOR ALTERATIONS FOLLOWING CLIENT MEETING 04/10/01
D	12/11/01	O.S. CONTEXT ADDED, LANDSCAPING ADDED
E	13/12/01	ALTERATIONS TO SUIT CLIENT REQUIREMENTS FOLLOWING MTG 05/12/01
F	19/02/02	ALTERATIONS TO STEELWORK ARRANGEMENTS FOLLOWING MTG 08/02/02
G	22/02/02	MINOR ALTS TO SITE SURVEY CONDITIONS
H	12/06/02	MINOR ALTS TO PRIOR AT CLIENT REQUEST FOLLOWING MTG 08/05/02
J	23/06/02	MINOR ALTS TO WORKS TO HIGHWAY
K	16/10/02	GENERAL ALTS, ANNOTATION ADDED
L	04/11/02	MINOR ALTS FOLLOWING MTG 01/11/02

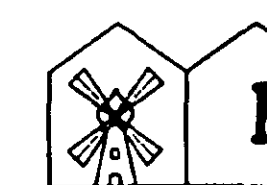

Millview Nurseries

Fengate Road, West Pinchbeck, Spalding, Lincs. PE11 3NE
Tel: / 01775 640150 Fax: (01775) 640800

client
LANGWITH BUILDERS LIMITED

project
**ROMAN CATHOLIC CHURCH
SPALDING
LINCOLNSHIRE**

drawing
**PROPOSED GROUND FLOOR PLAN
+ LANDSCAPE PROPOSALS**

scale date drawn checked
1:100 AUG 01 PAP/MAR

drawing no. revision
5781L-03 L

JOHN ROBERTS ARCHITECTS LIMITED
ARCHITECTS DESIGN AND PLANNING CONSULTANTS

1 James Street Lincoln LN2 1QD Tel 01522 533441 Fax 01522 512888