


The contractor is to check all measurements on site before commencing work

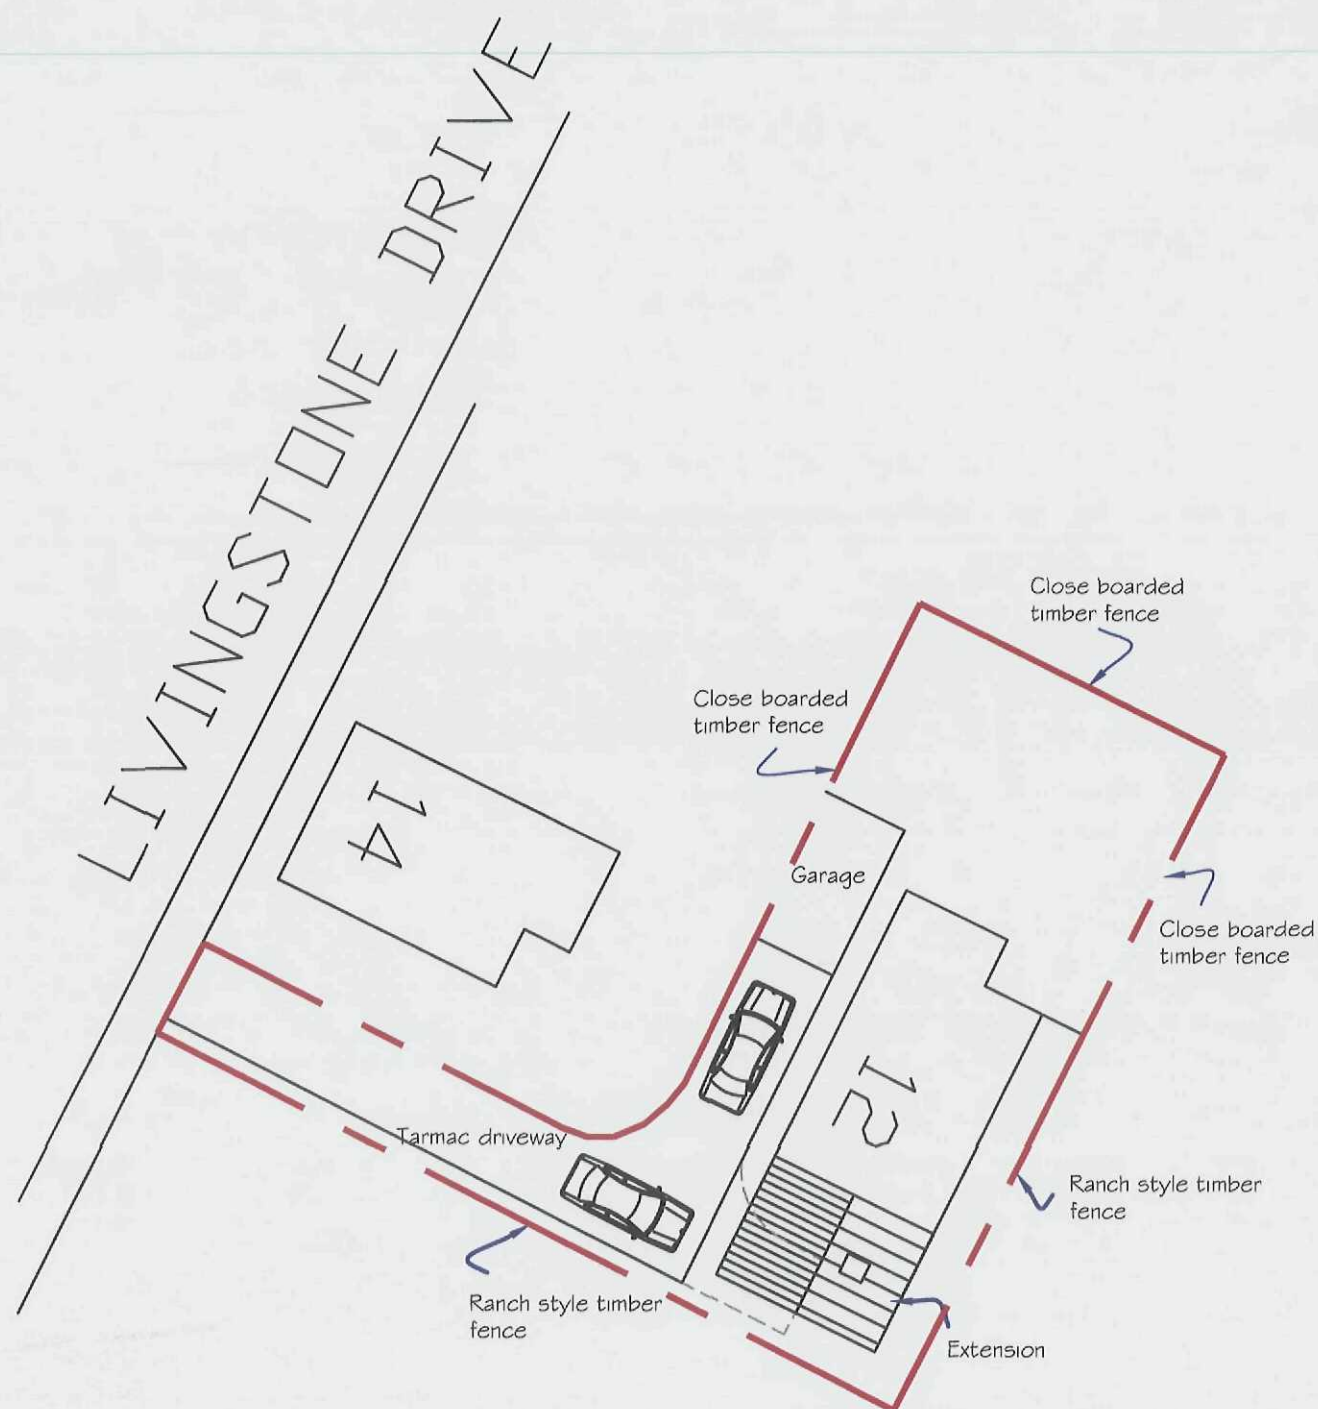

SITE PLAN 1/250




LOCATION PLAN 1/1250


DETERMINED
PLAN

SHDC
Planning & Development
- 2 JUN 2009
Ref: 0397/09

M2 M2 BUILDING CONSULTANTS LLP 8 Teal Grove, Cowbit, Spalding, Lincs. PE12 6XG Tel: (01406) 380139 Email: info@m2-buildingconsultants.biz	PROJECT PROPOSED SUN ROOM & DRESSING ROOM 12 LIVINGSTONE DRIVE, SPALDING. PE11 2FS			DRAWING TITLE LOCATION PLAN
	DRAWN GM	DATE MAY 2009	SCALE AS SHOWN	DWG NR. LOC 326.28.09 / 01

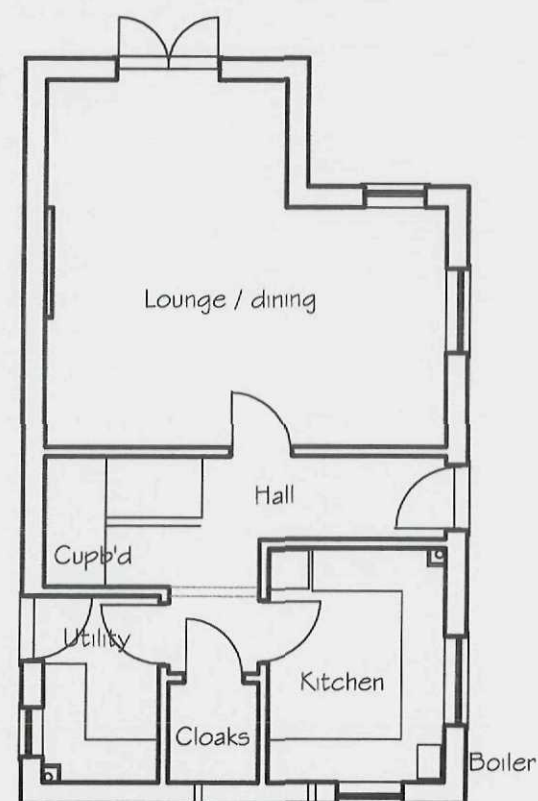

GROUND FLOOR PLAN

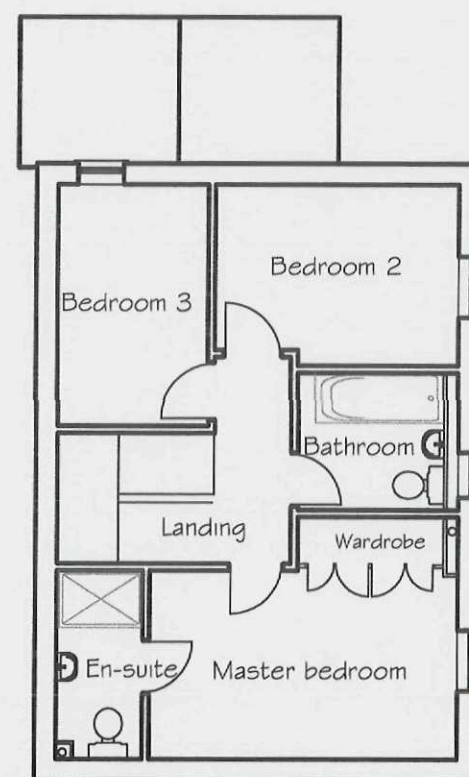

FIRST FLOOR PLAN



SECOND FLOOR PLAN



TYPICAL SECTION

DETERMINED
PLAN

M2 M2 BUILDING CONSULTANTS LLP 8 Teal Grove, Cowbit, Spalding, Lincs. PE12 6XG Tel: (01406) 380139 Email: info@m2-buildingconsultants.biz	PROJECT PROPOSED SUN ROOM & DRESSING ROOM 12 LIVINGSTONE DRIVE, SPALDING. PE11 2FS			DRAWING TITLE PLAN AS EXISTING	
	DRAWN GM	DATE MAY 2009	SCALE 1: 100	DWG NR. LOC 326.28.09 / 02	This drawing is the copyright property of M2 Building Consultants LLP.


SHDC
 Planning & Development
 - 2 JUN 2009
 Ref: 0397/09



SOUTH EAST ELEVATION




SOUTH WEST ELEVATION

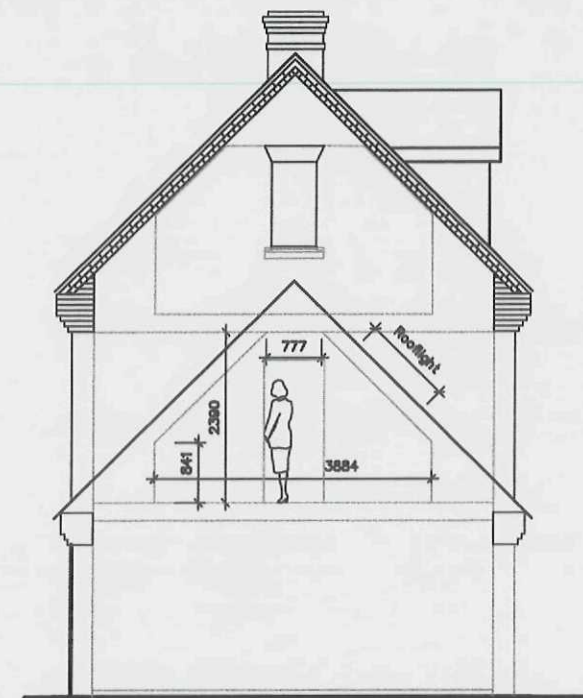


SECTION



NORTH WEST ELEVATION

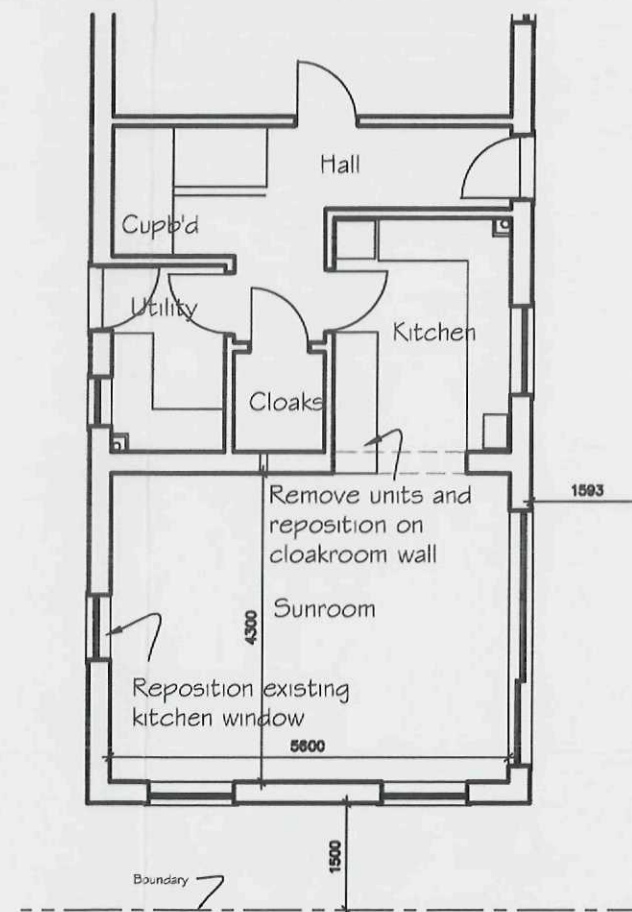

PROPOSED GROUND FLOOR PLAN

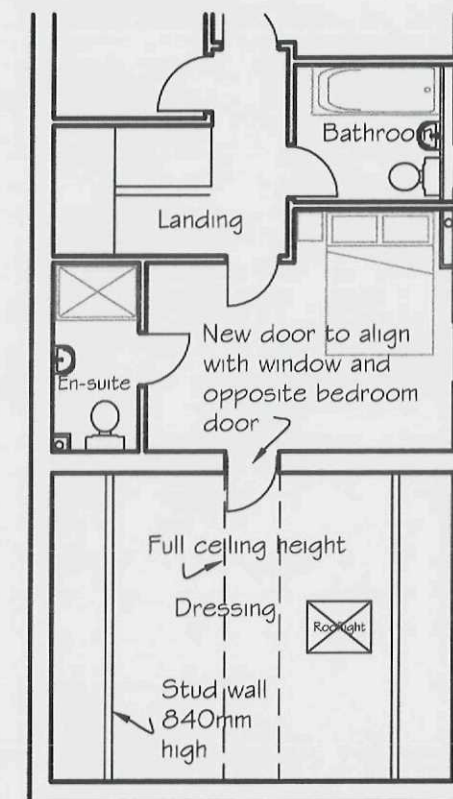

PROPOSED FIRST FLOOR PLAN

DETERMINED
PLAN

SHDC
Planning & Development
- 2 JUN 2009
Ref: 0397/09

M2 M2 BUILDING CONSULTANTS LLP 8 Teal Grove, Cowbit, Spalding, Lincs. PE12 6XG Tel: (01406) 380139 Email: info@m2-buildingconsultants.biz	PROJECT PROPOSED SUN ROOM & DRESSING ROOM 12 LIVINGSTONE DRIVE, SPALDING. PE11 2FS			DRAWING TITLE PLANS AS PROPOSED		This drawing is the copyright property of M2 Building Consultants LLP.	The contractor is to check all measurements on site before commencing work
	DRAWN GM	DATE MAY 2009	SCALE 1: 100	DWG NR. LOC 326.28.09 / 03			