


FRONT


SIDE

REAR

SIDE

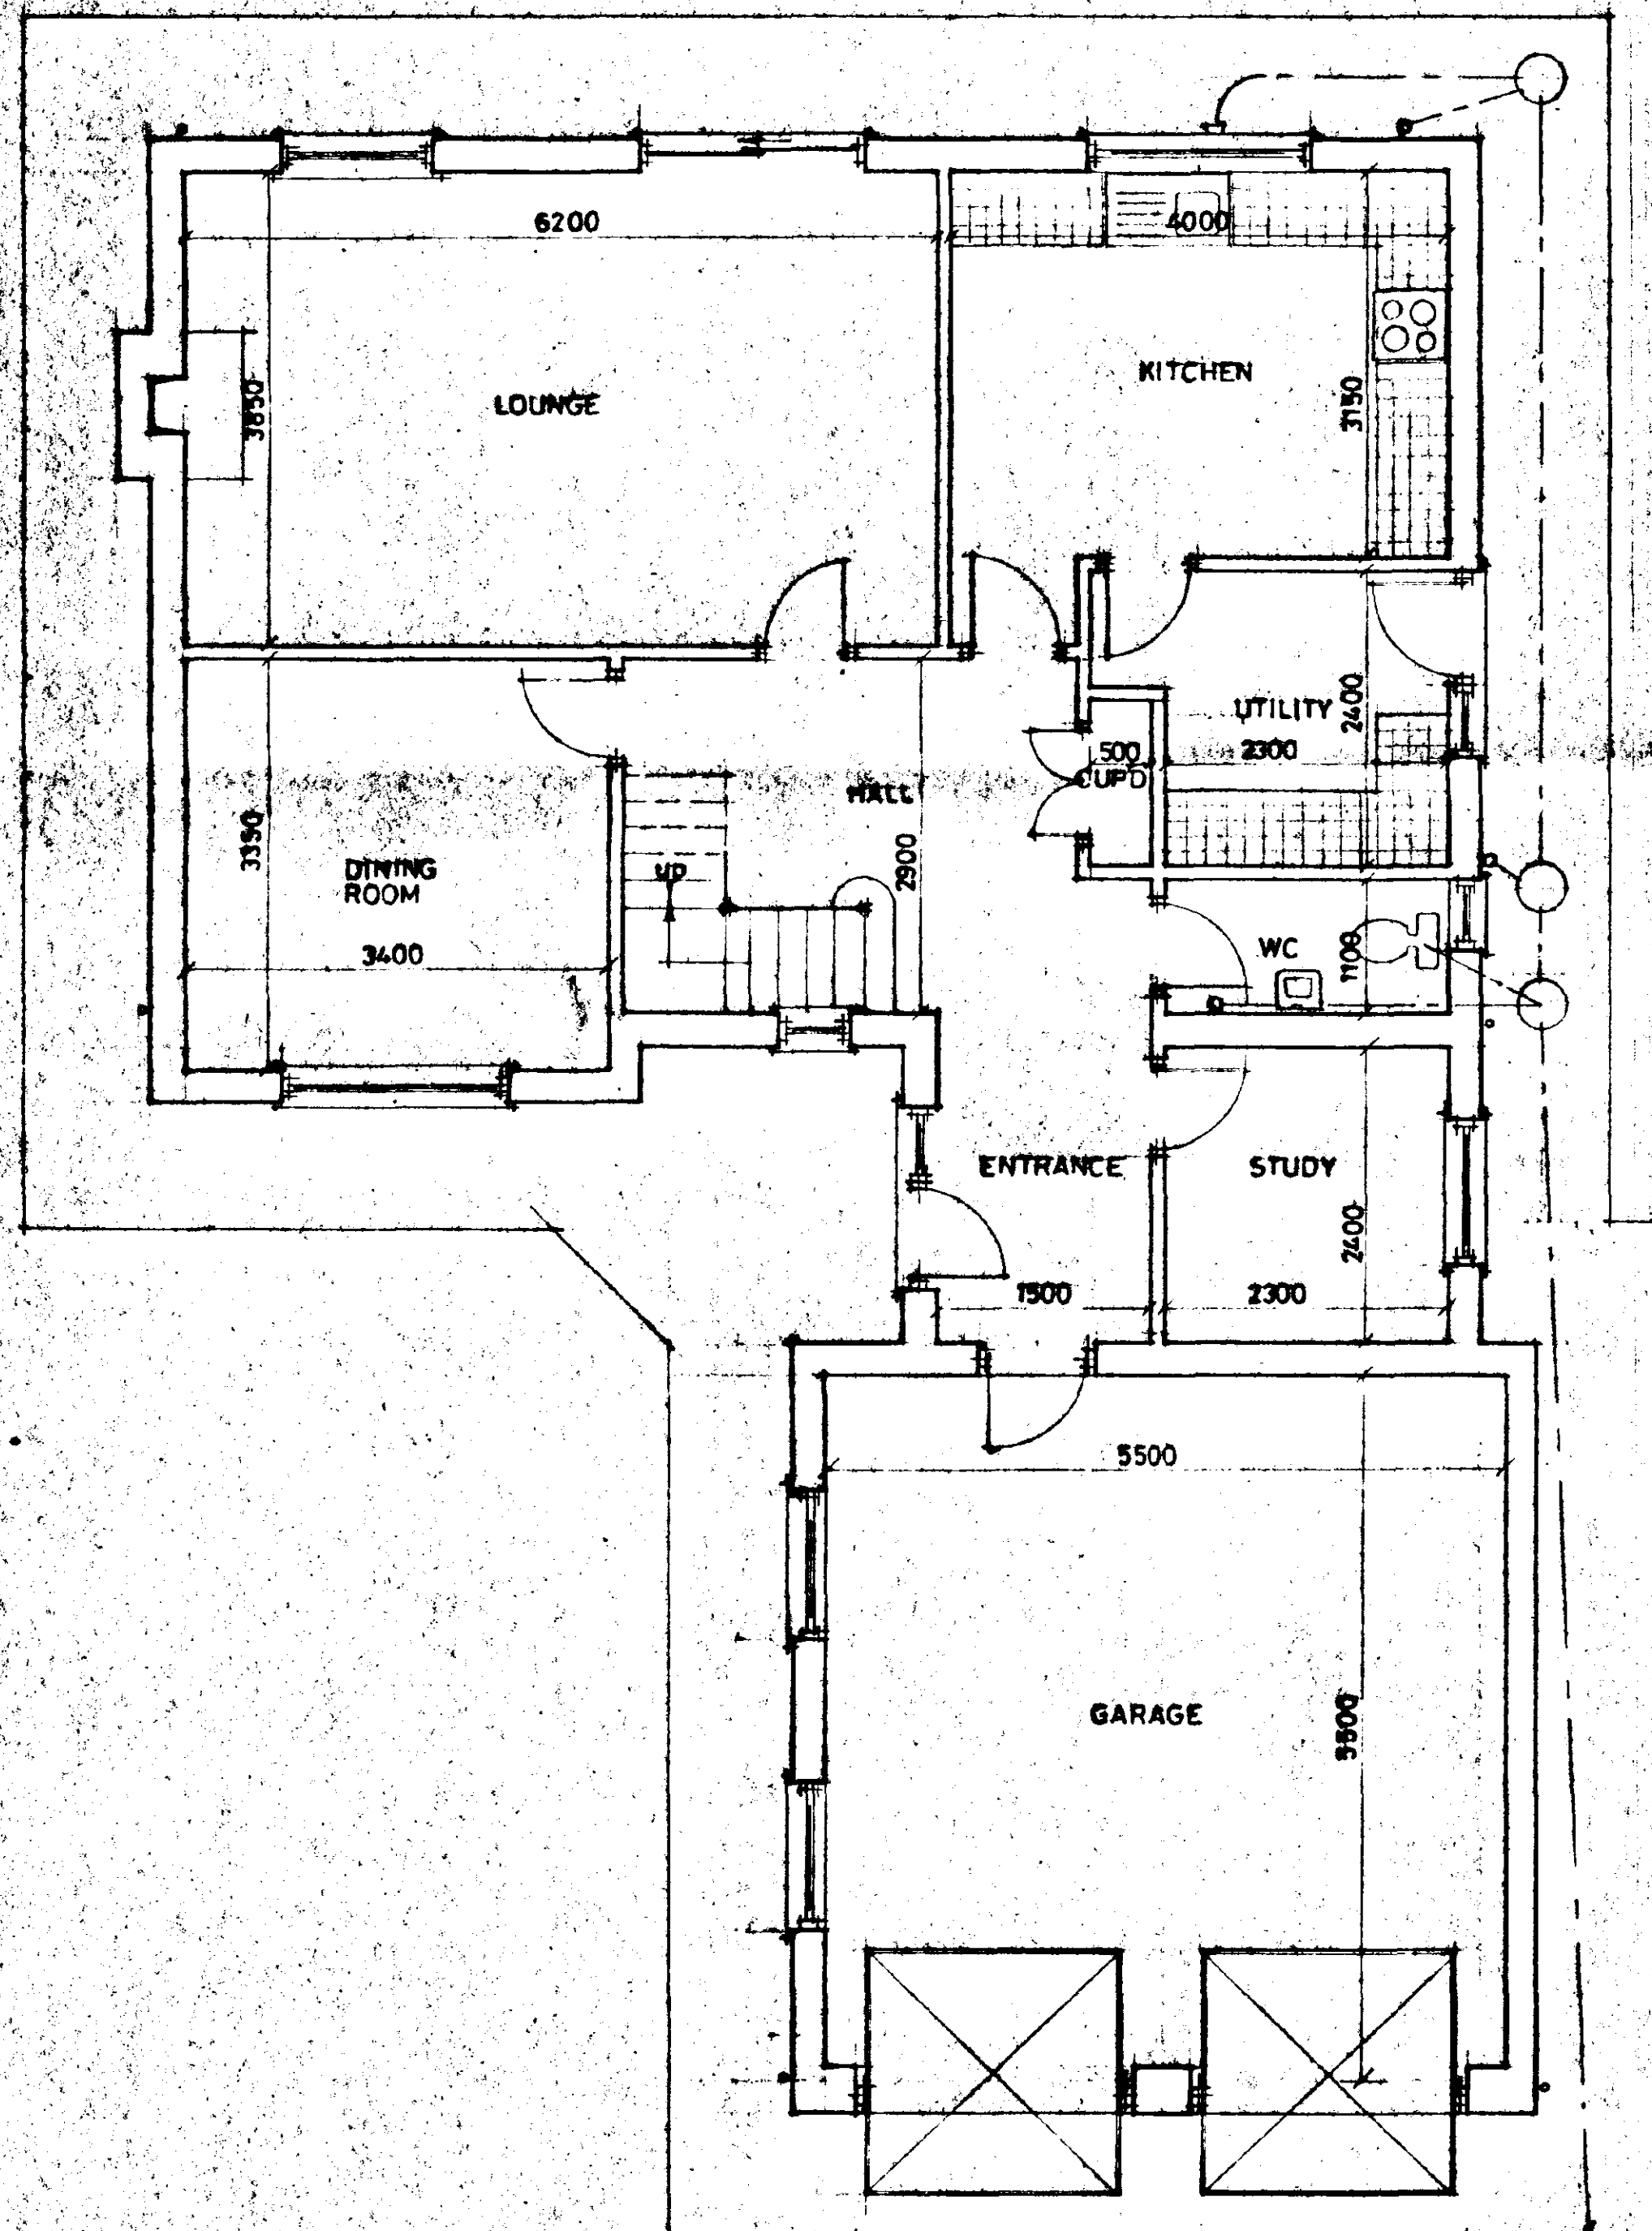

GROUND FLOOR PLAN

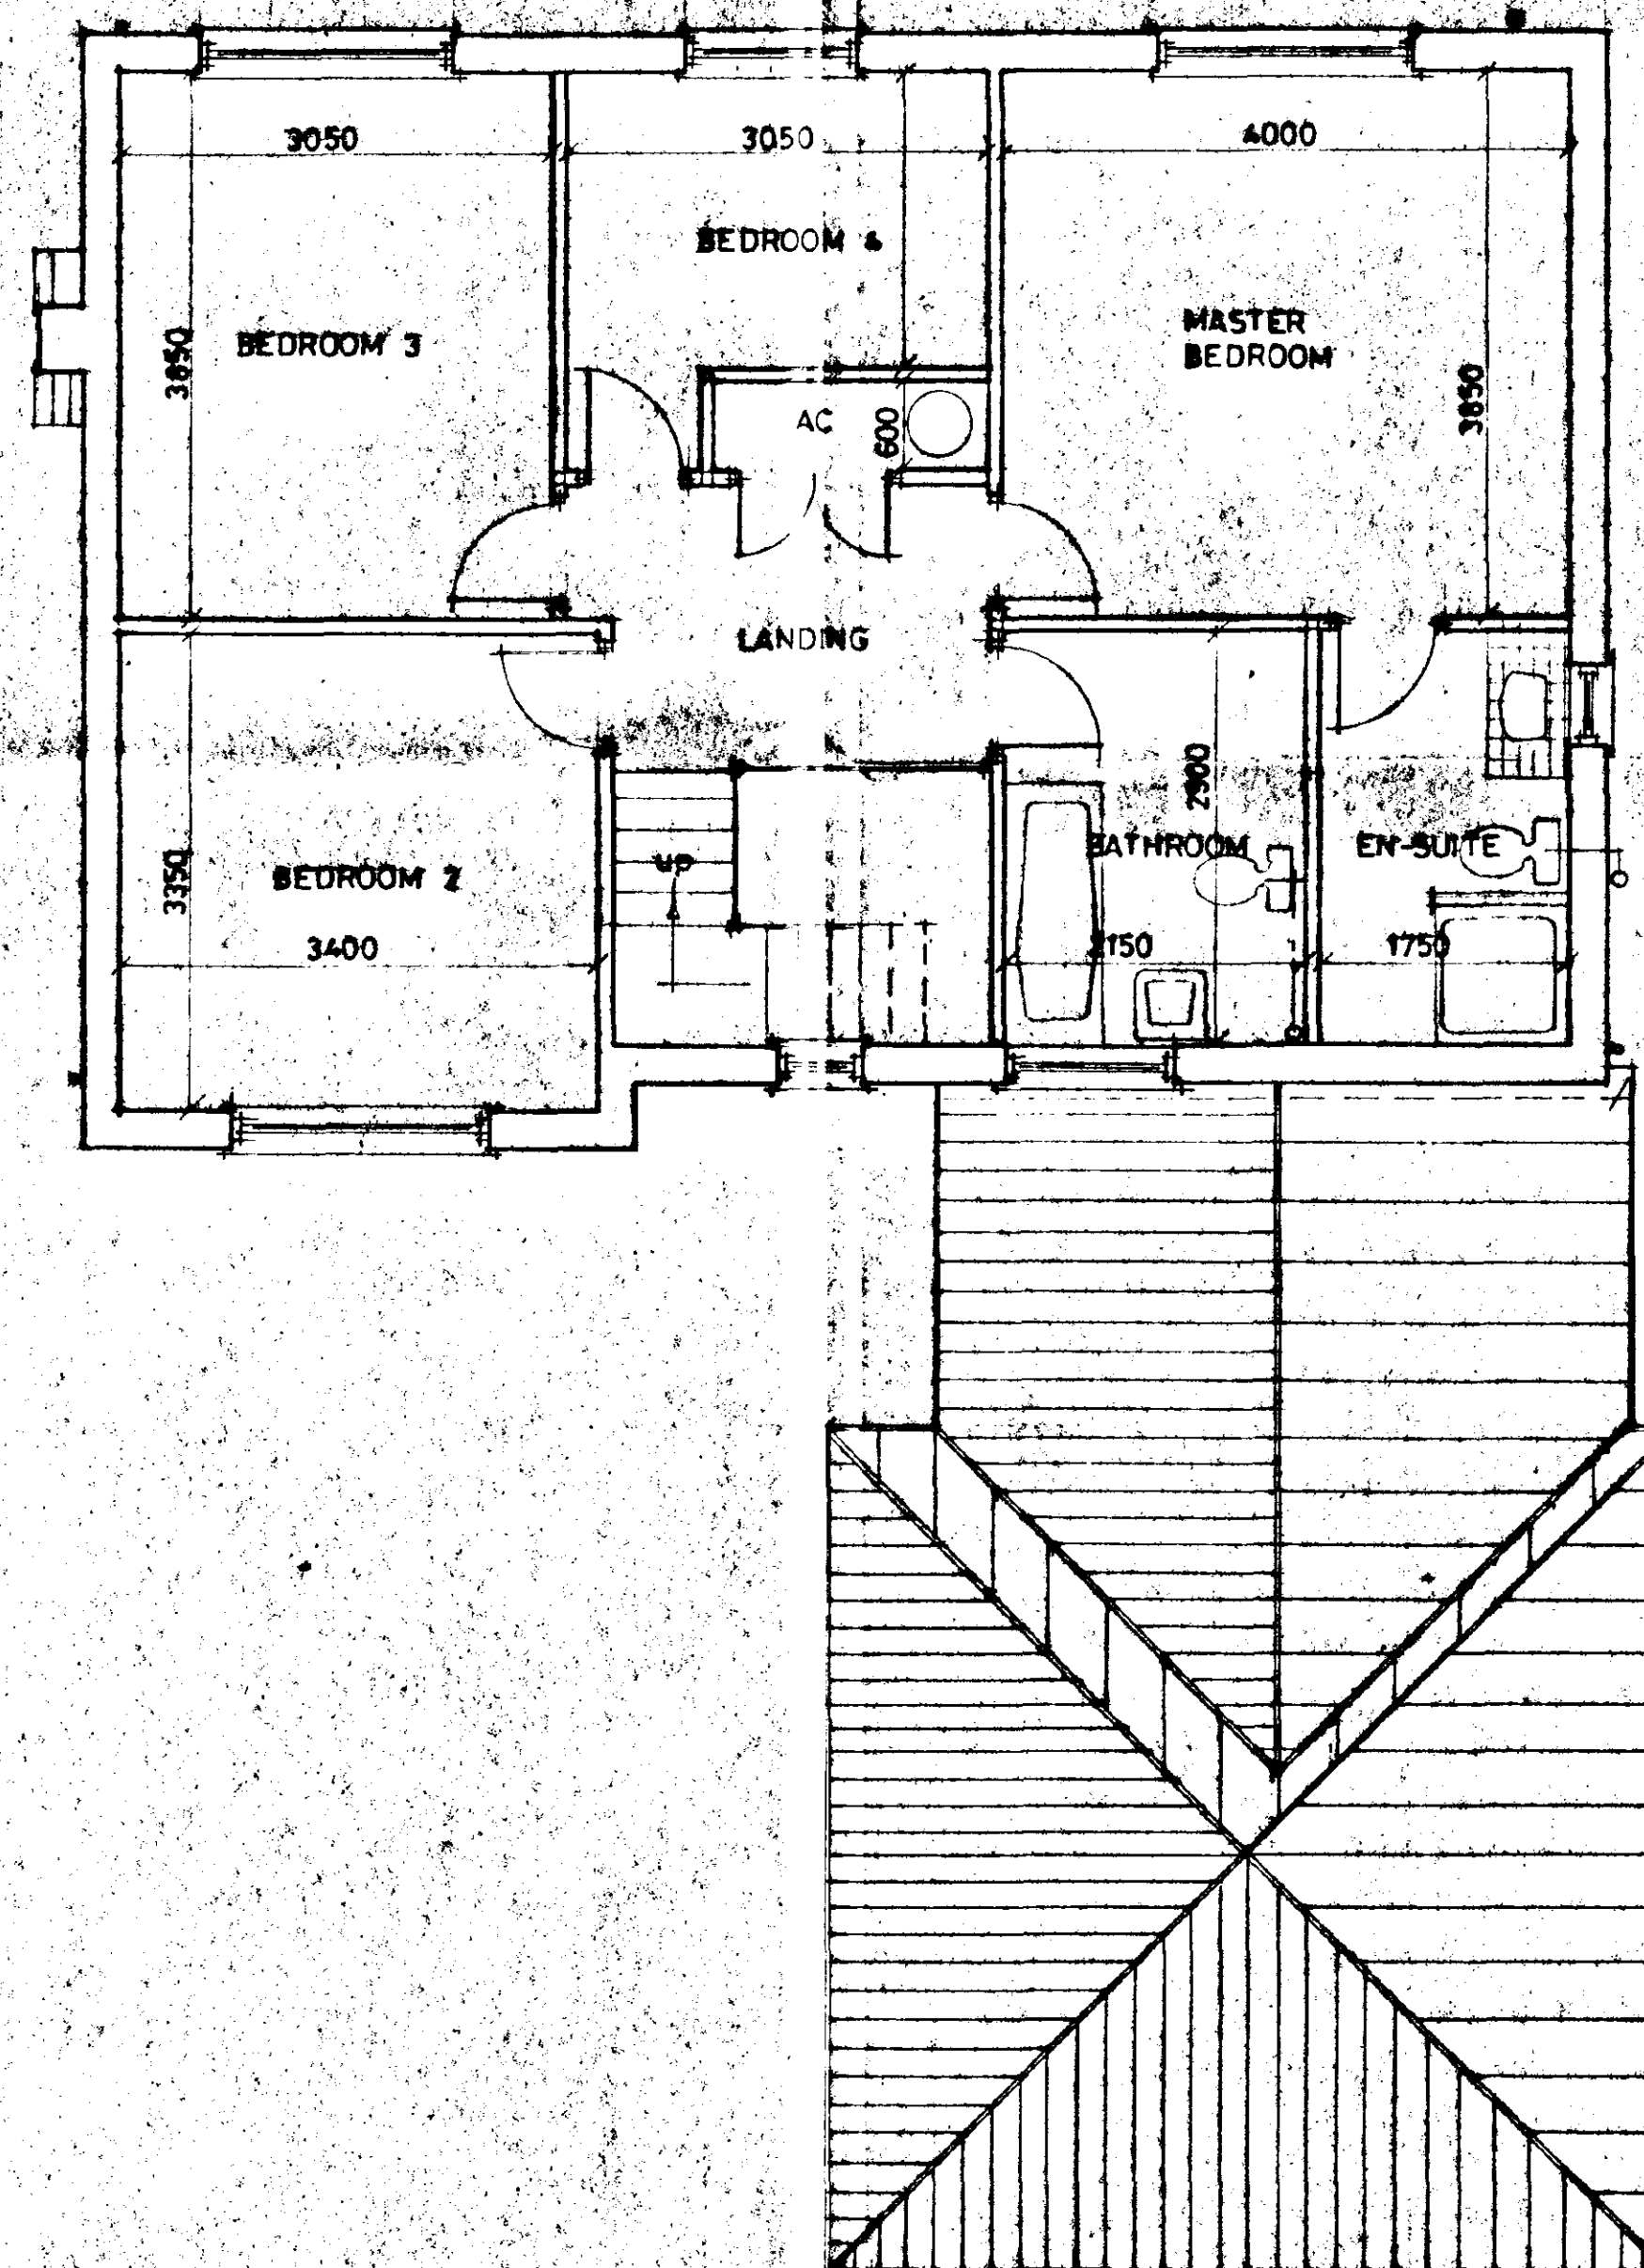

FIRST FLOOR PLAN

SOUTH HOLLAND DC
HOUSING & PLANNING
18 APR 1995
Ref: 0397/95

**DETERMINED
PLAN**



G. R. MERCHANT
LENG AMICE, FIWO,
ARCHITECTURAL, STRUCTURAL
& LAND DRAINAGE CONSULTANT
TEL: HOLBEACH (01406) 490800

PROJECT:
4 BEDROOM HOUSE & GARAGE
HELMESLEY WAY
SPALDING

CLIENT:
FENBANK BUILDERS

SCALES: 1/50 1/100 DATE: APRIL 1995

REVISIONS: G.R. MERCHANT DRAWING No.: FB-NW. 2

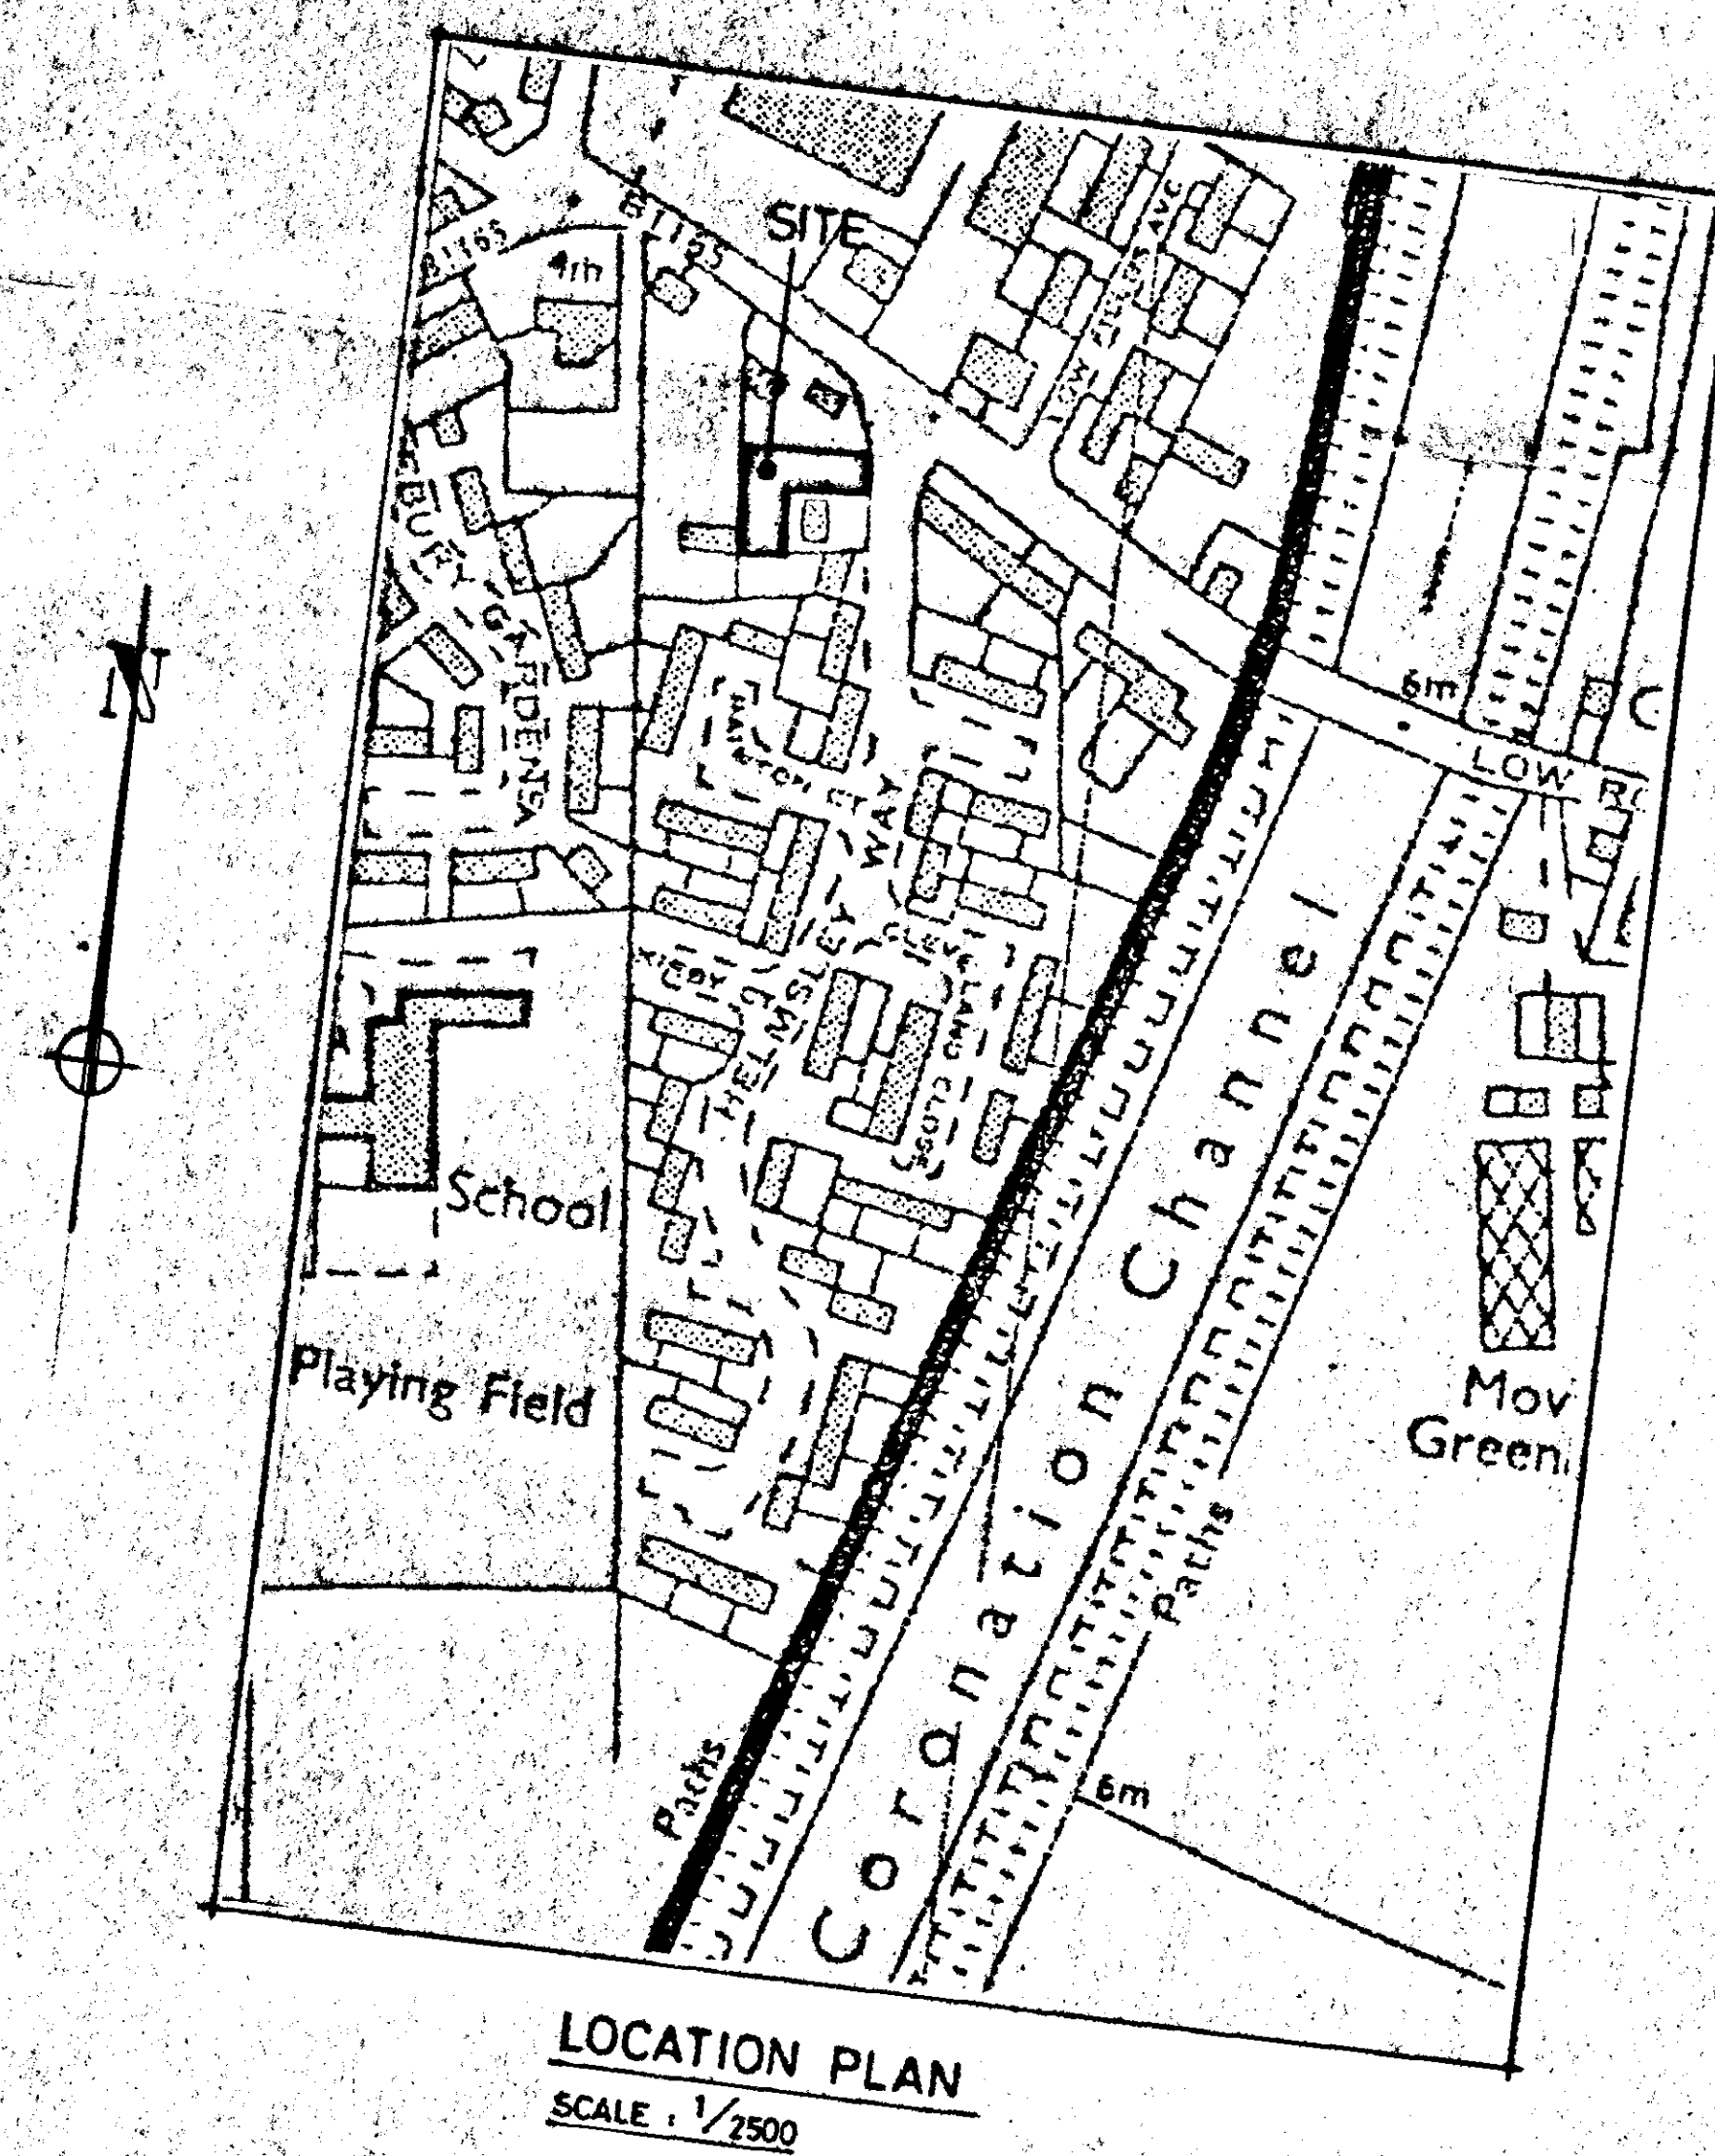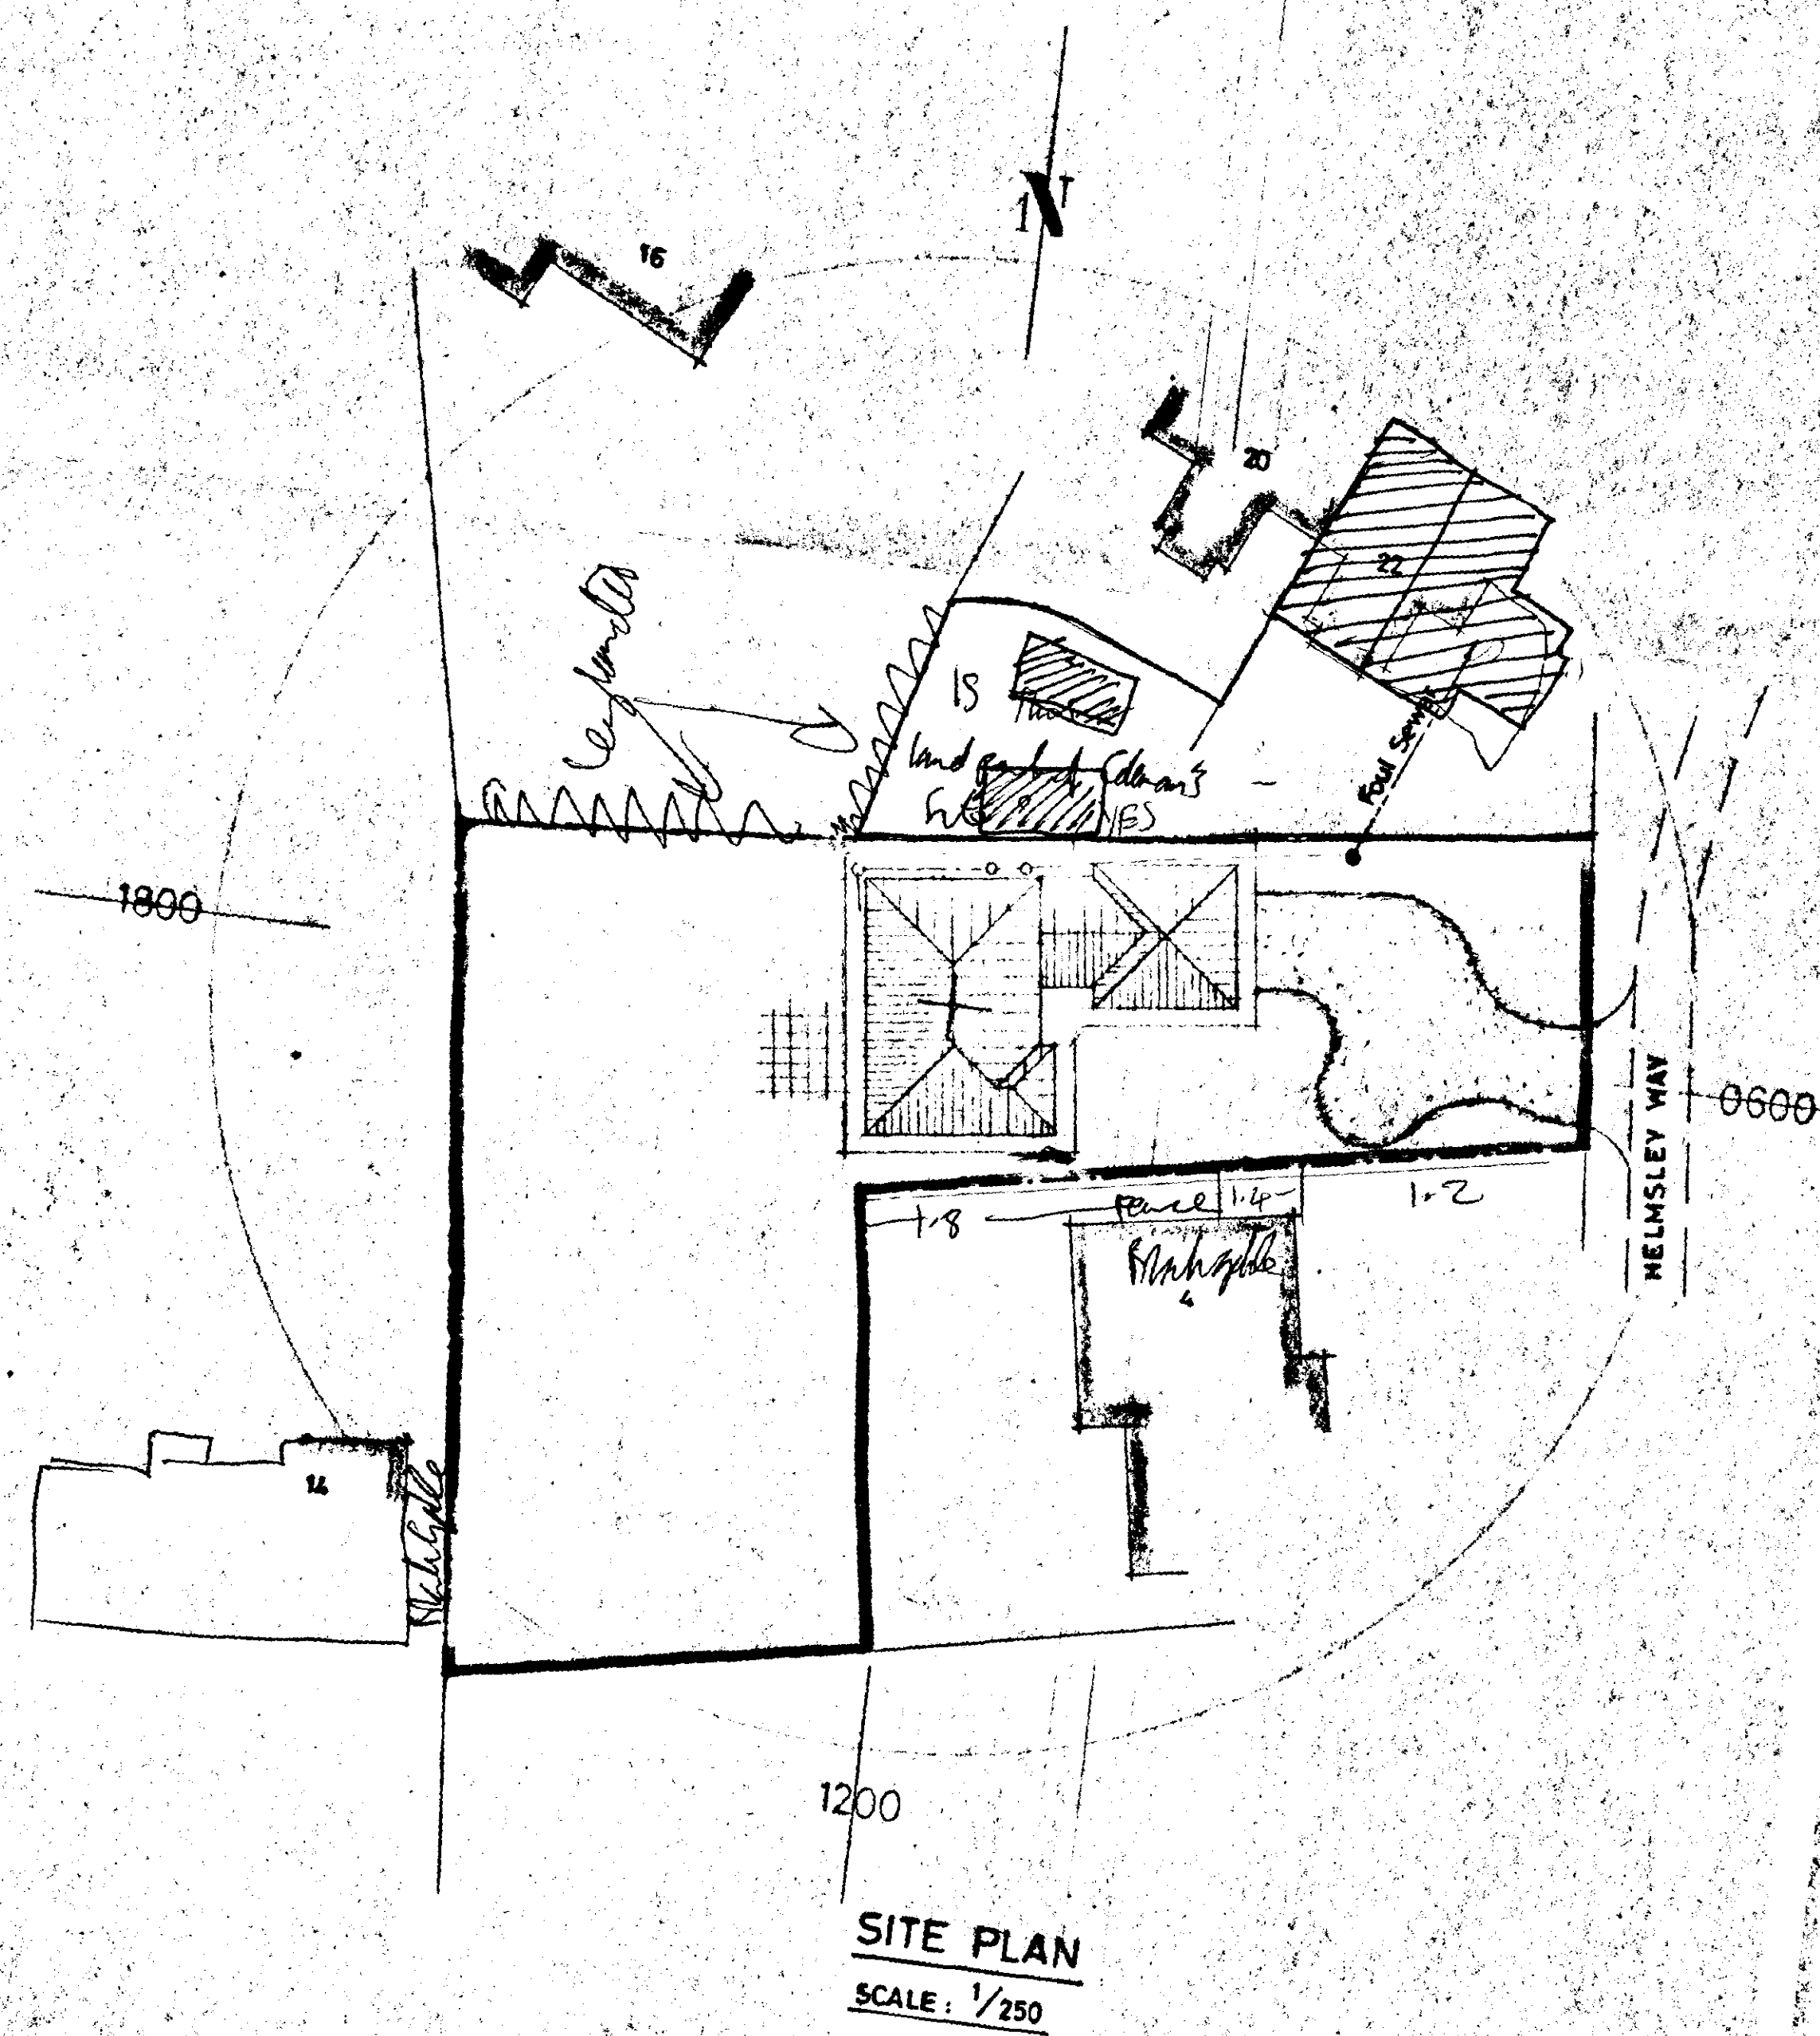

SOUTH HOLLAND DC
HOUSING & PLANNING
18 APR 1995
Ref: 0397/95

DETERMINED
PLAN

G. R. MERCHANT
I.ENG AMICE, FIWO,
ARCHITECTURAL, STRUCTURAL
& LAND DRAINAGE CONSULTANT
TEL: HOLBEACH (01406) 490800

PROJECT: 4 BEDROOM HOUSE & GARAGE
HELMESLEY WAY
SPALDING

CLIENT: FENBANK BUILDERS

SCALES: