




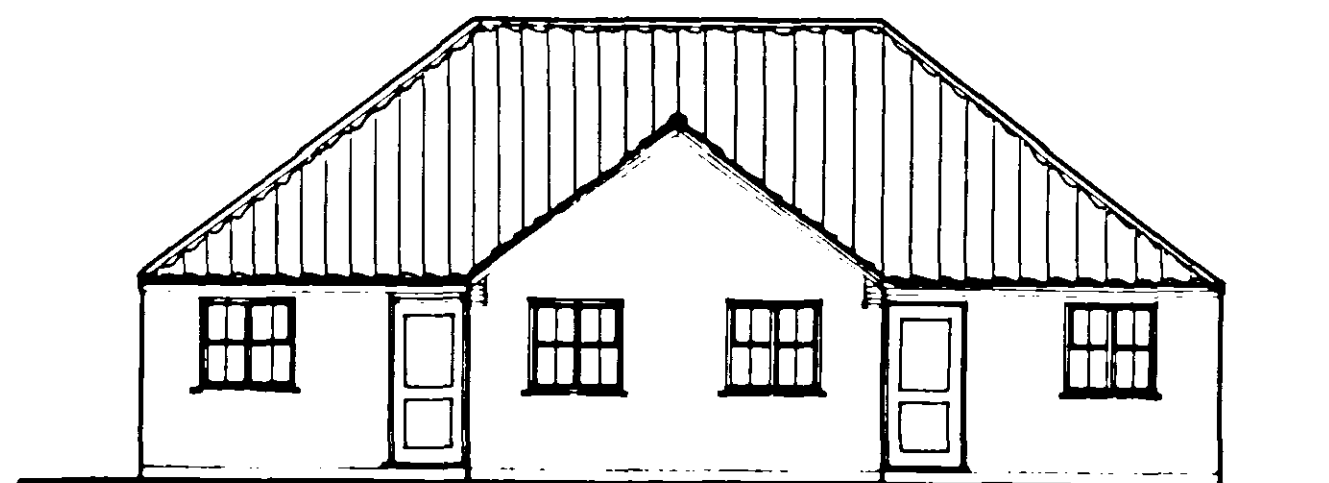


Front Elevation

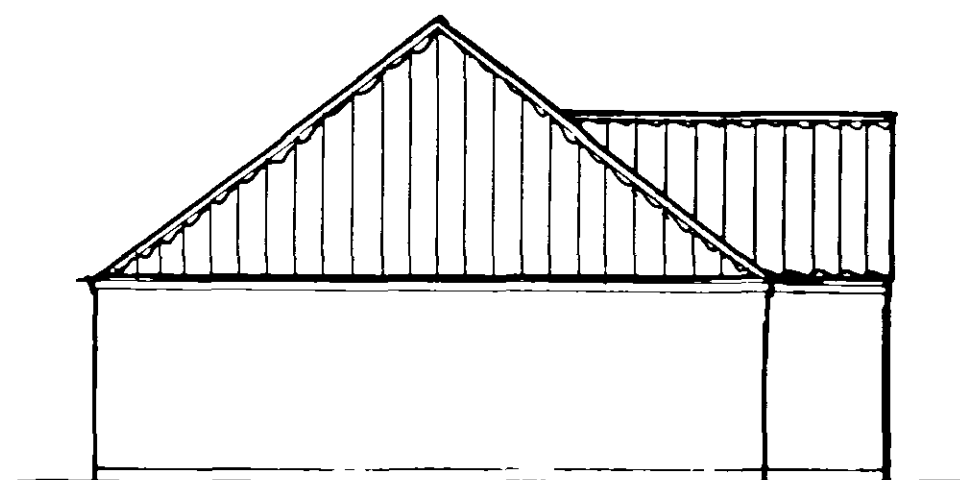


End Elevation

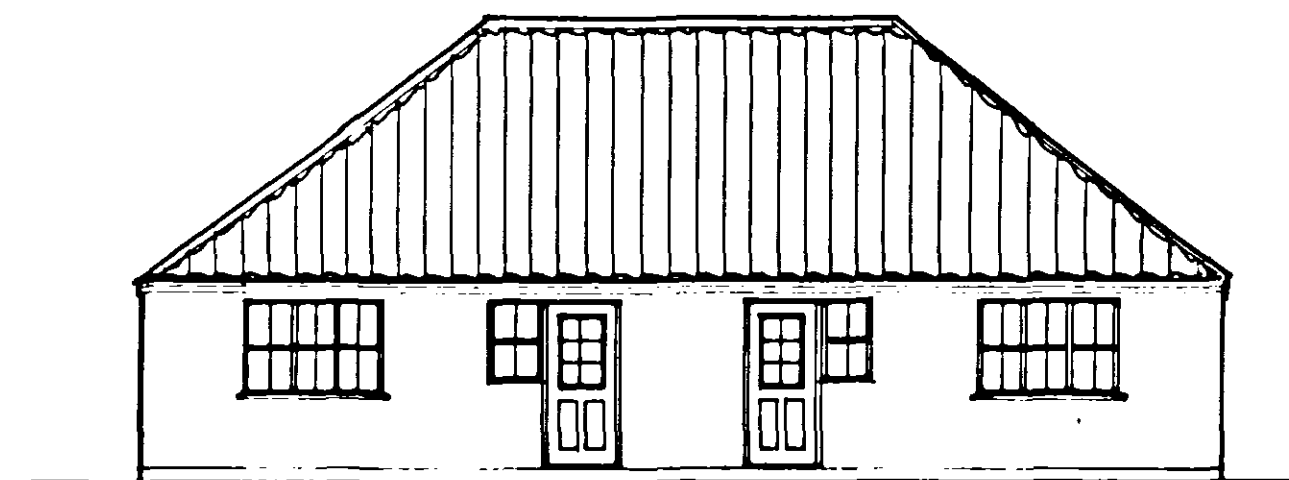

Rear Elevation

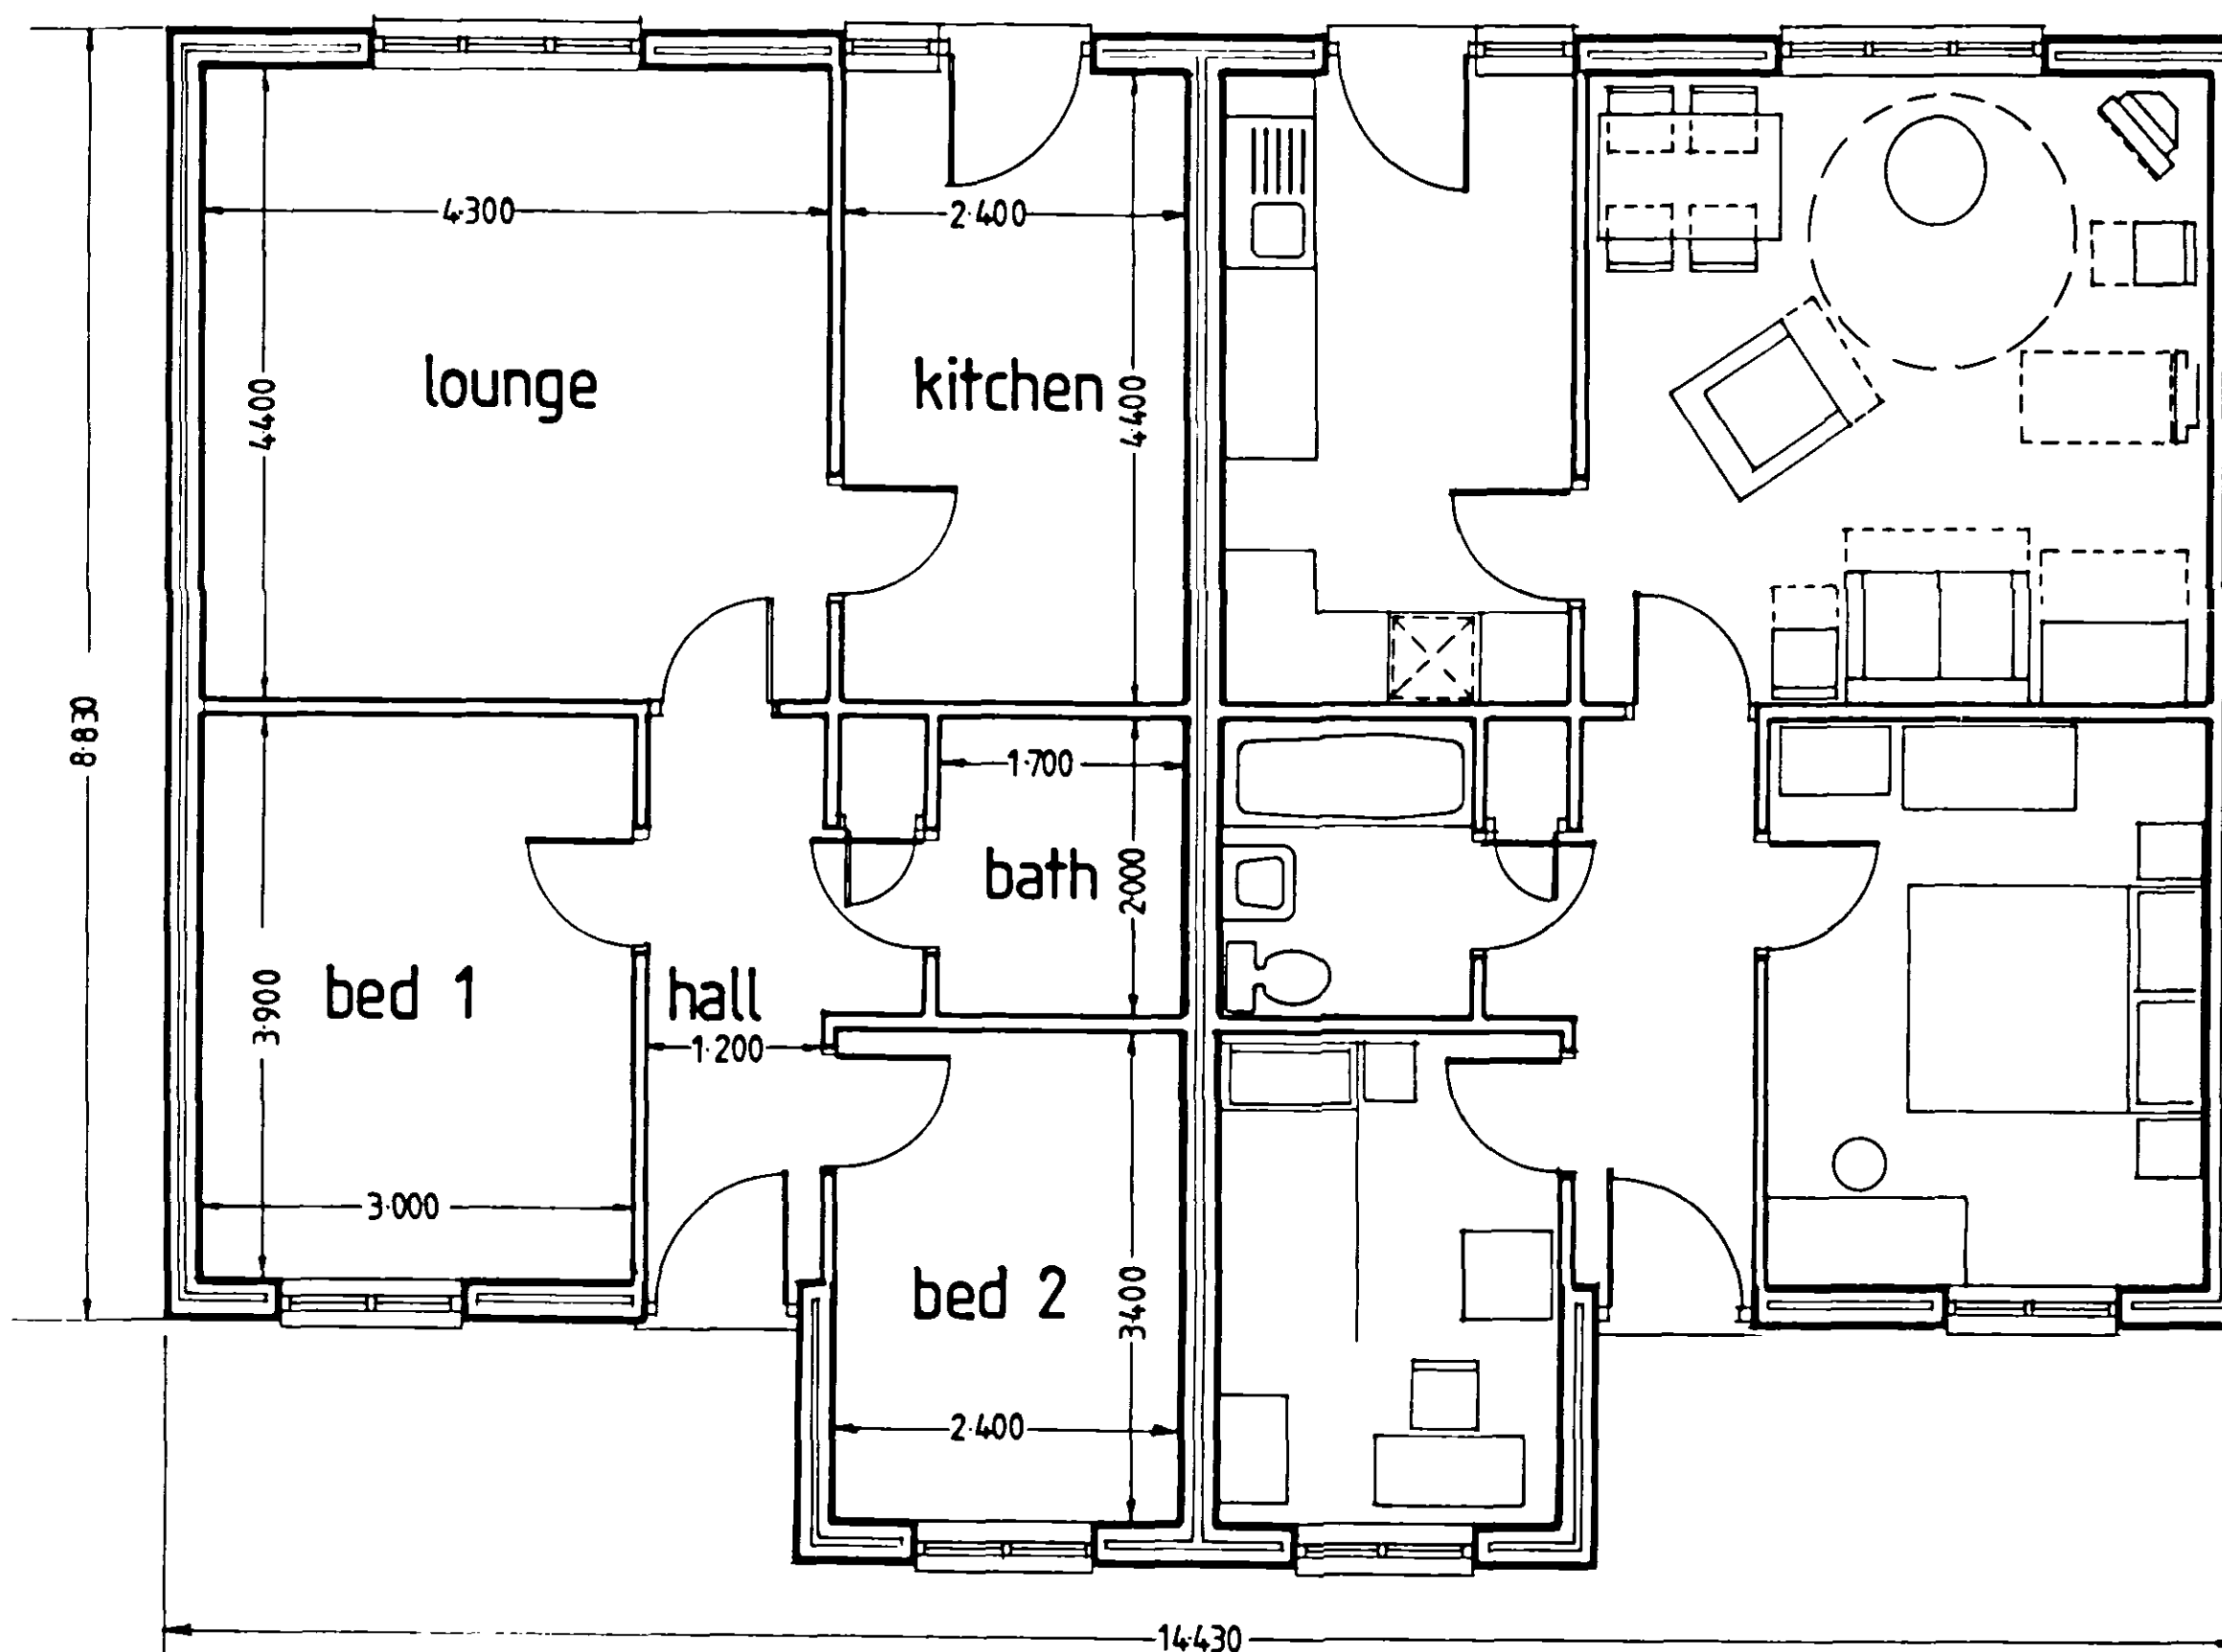

Floor Plan

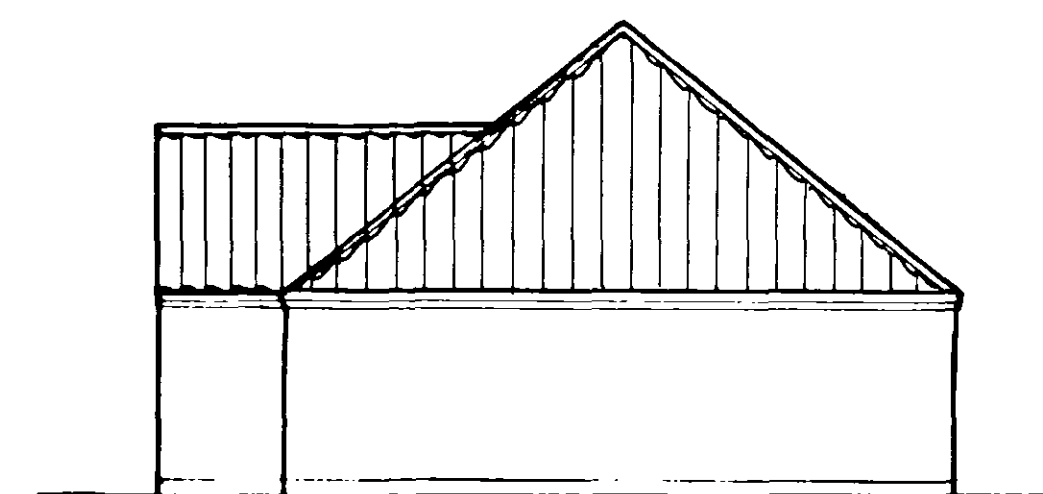

End Elevation

SHDC
Planning & Development
26 MAY 2006
Ref: 0399/06

A | GJ | Hips applied to sides of roof | 05/06

Rev.	By	Notes	Date

rdc THE ROBERT DOUGHTY CONSULTANCY LIMITED
TOWN AND COUNTRY PLANNING-LANDSCAPE ARCHITECTURE
32 High Street, Helpingsham, Spalding, Lincolnshire, NG34 0PA
Tel: (01529) 421648 Fax: (01529) 421388
Website: www.rdo-landplan.demon.co.uk
E mail: admin@rdo-landplan.demon.co.uk

Client: ALLISON HOMES

Project: WEST PARADE, SPALDING

Drawing title: DESIGN SHEET UNIT A PLOTS 29-32

Job No.	Drawing No.	Rev.	Drawn
520/175	05	A	GJ

Scale	Date	Checked
1:50. 1:100.	03/06	

DO NOT SCALE from this drawing. All measurements should be checked against the site conditions and any discrepancies should be brought to the attention of the Robert Doughty Consultancy.