




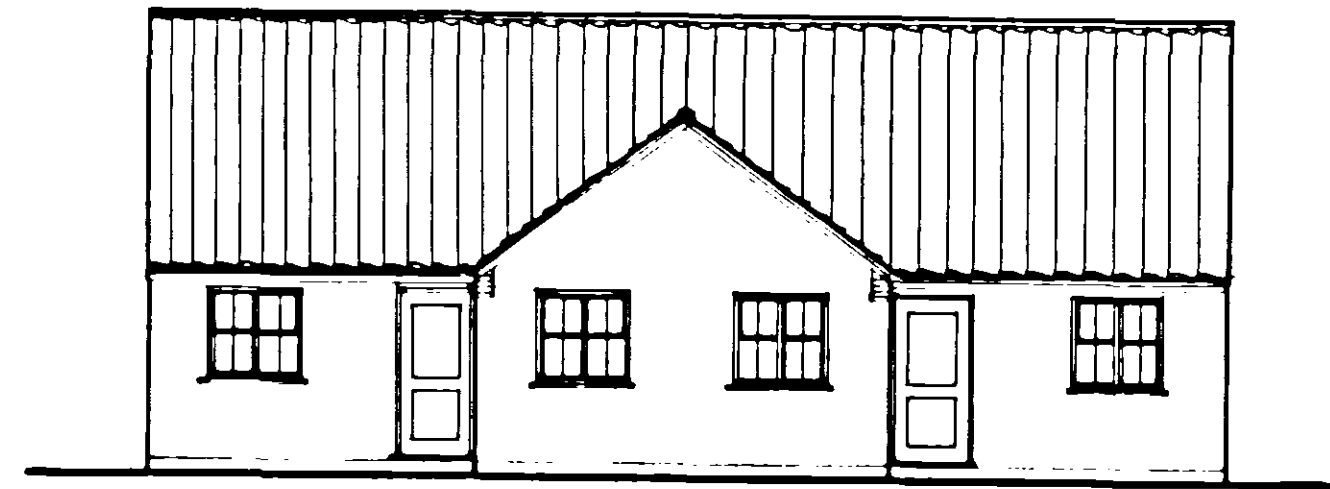


Front Elevation

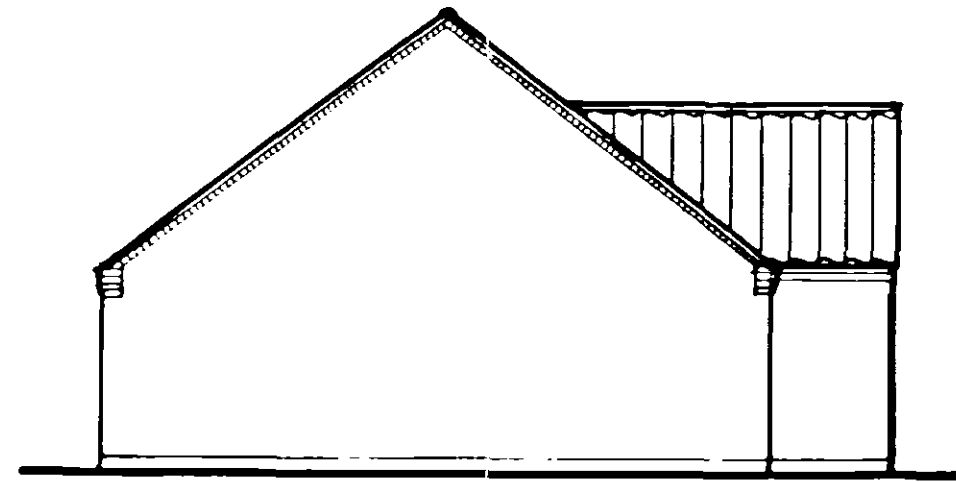


End Elevation

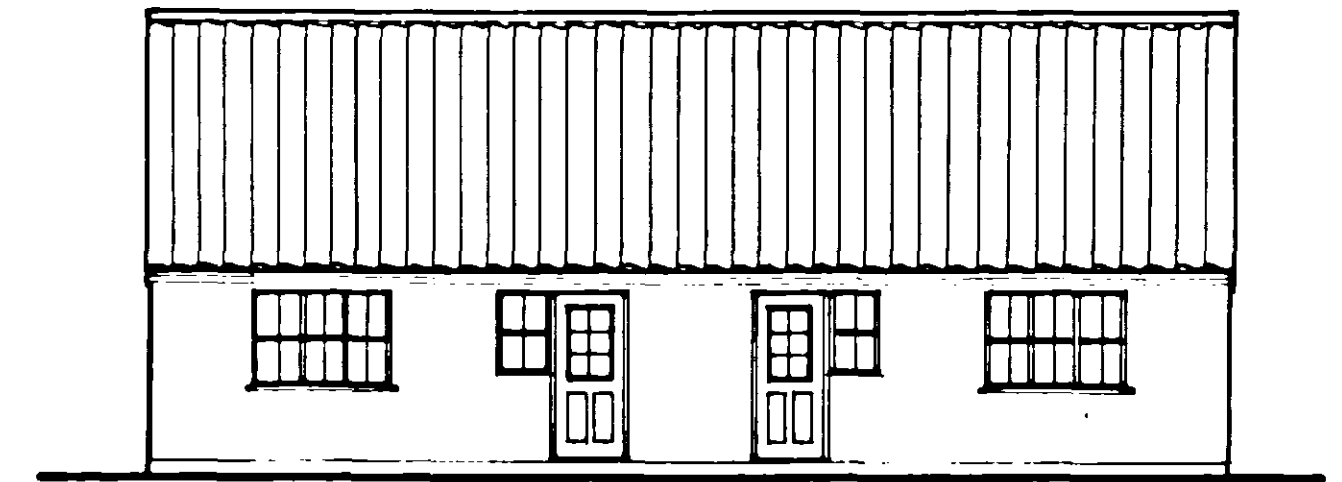

Rear Elevation

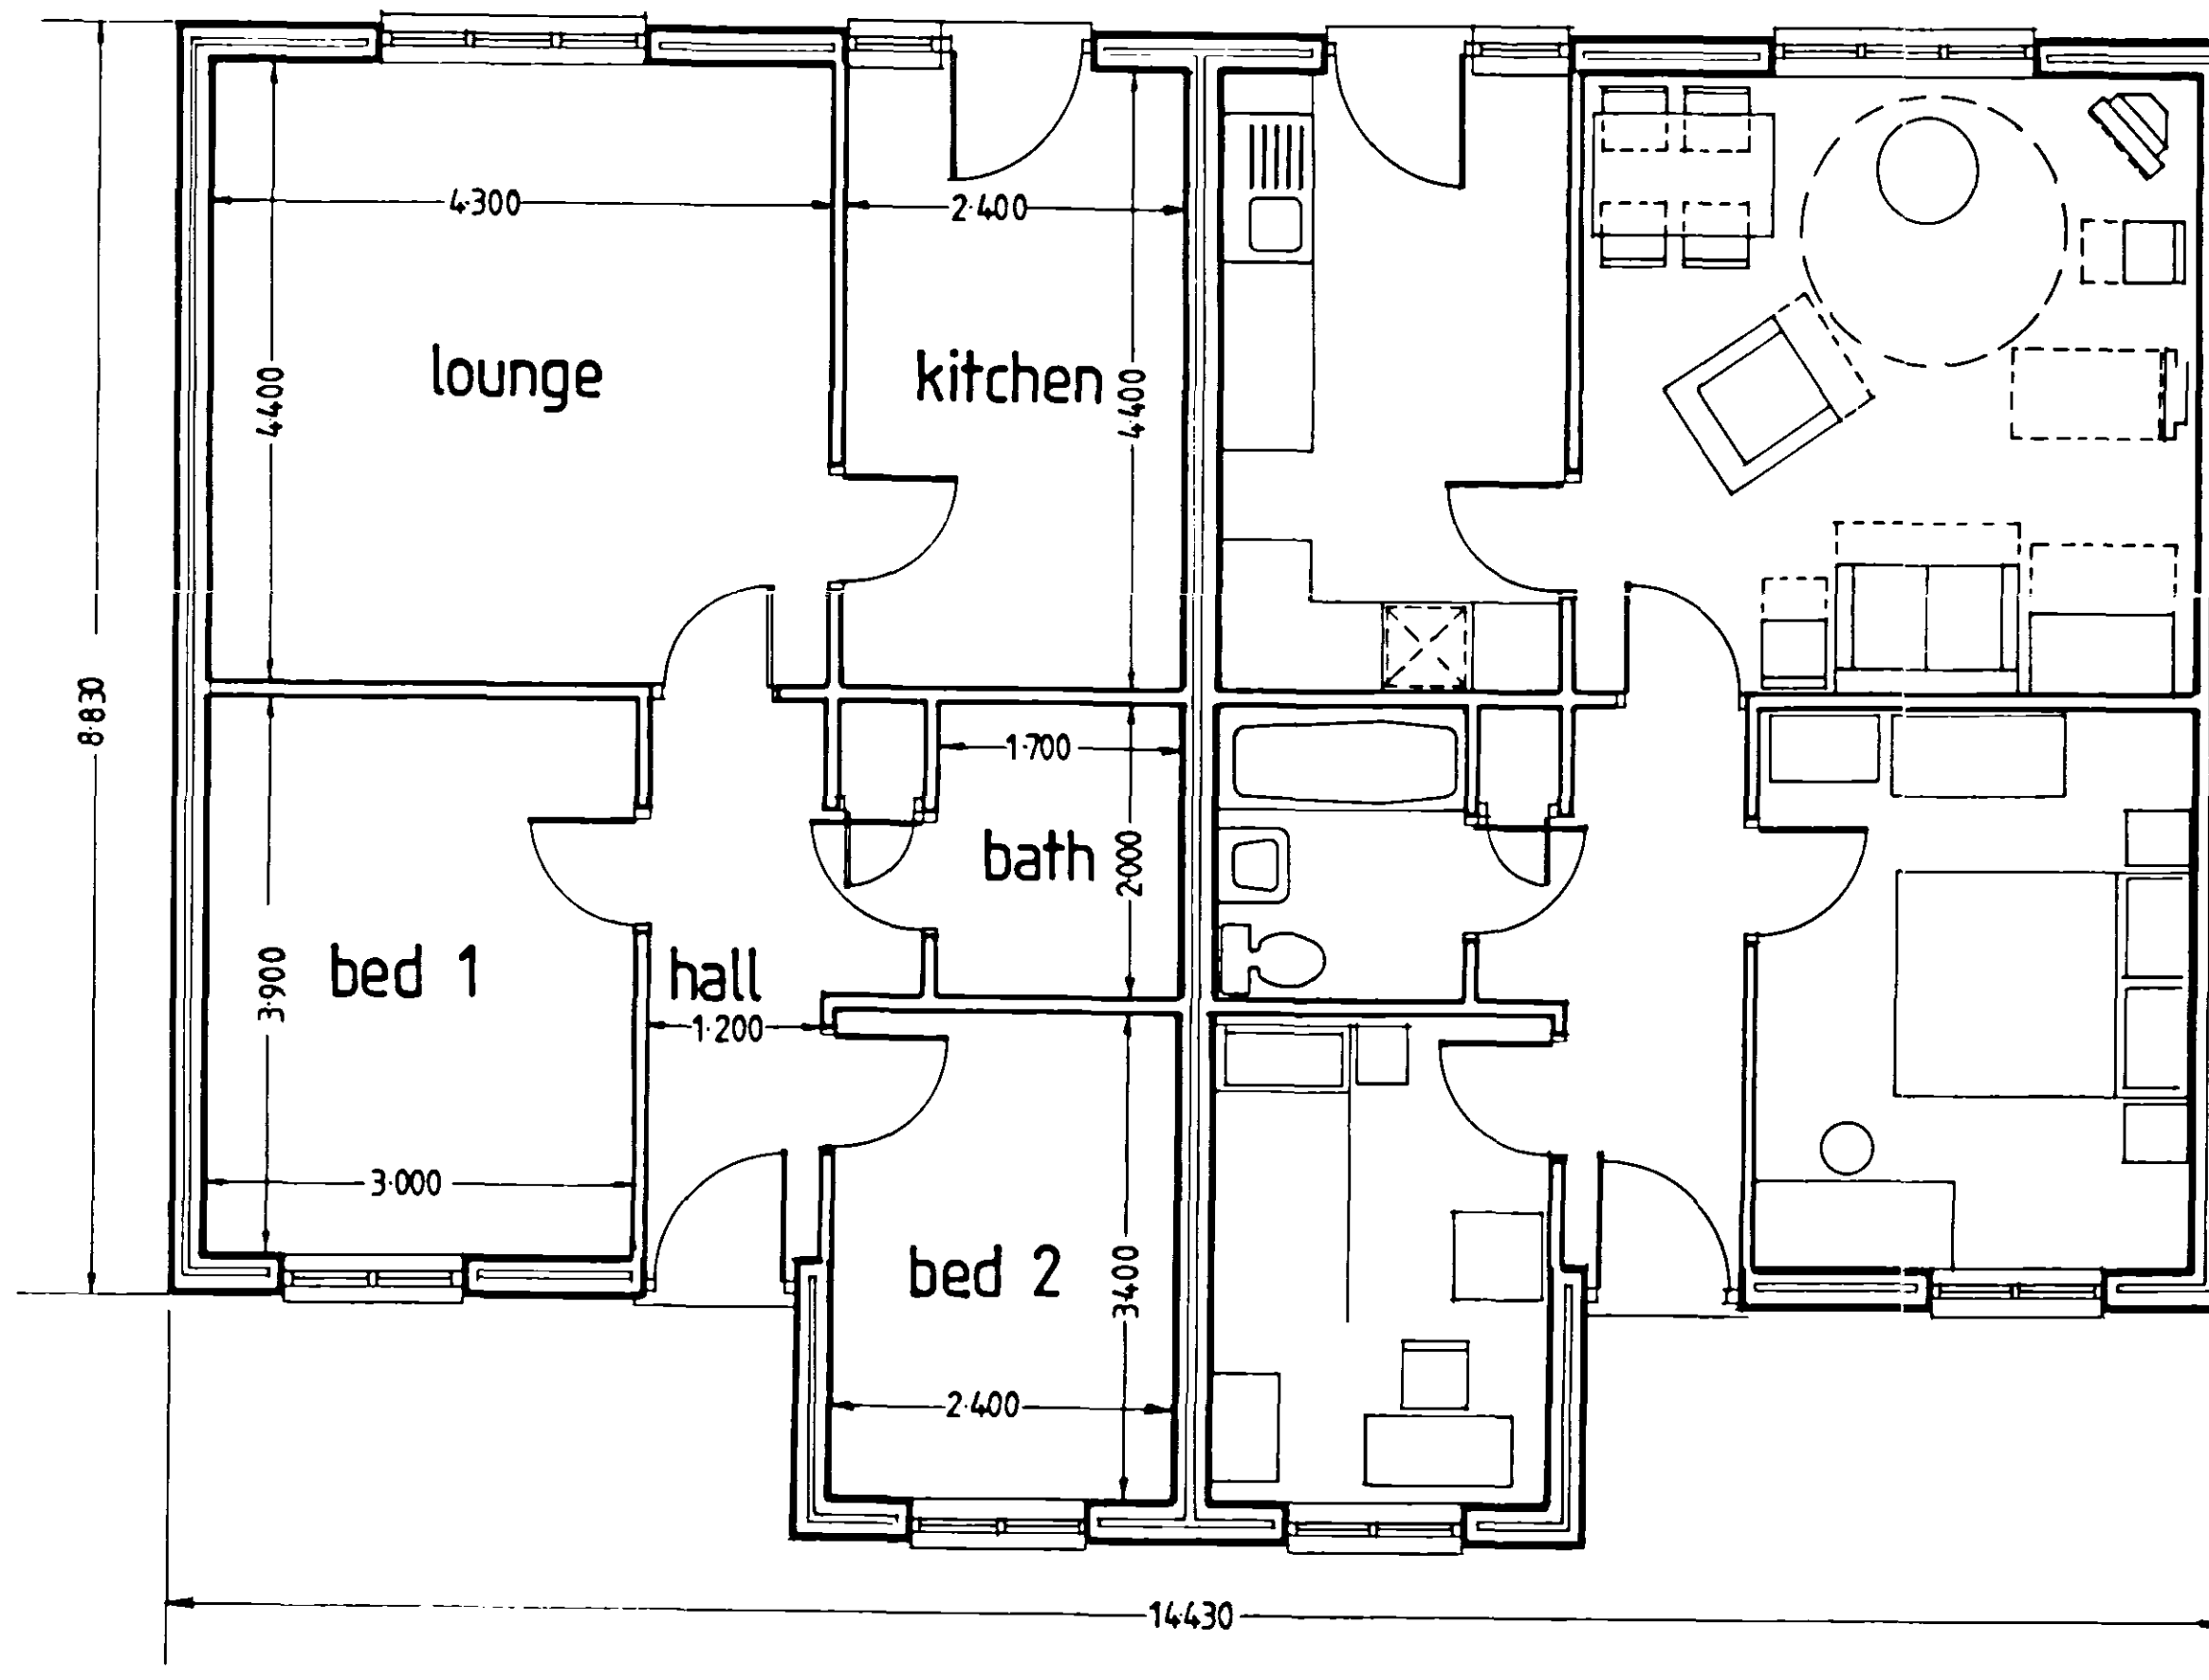

Floor Plan

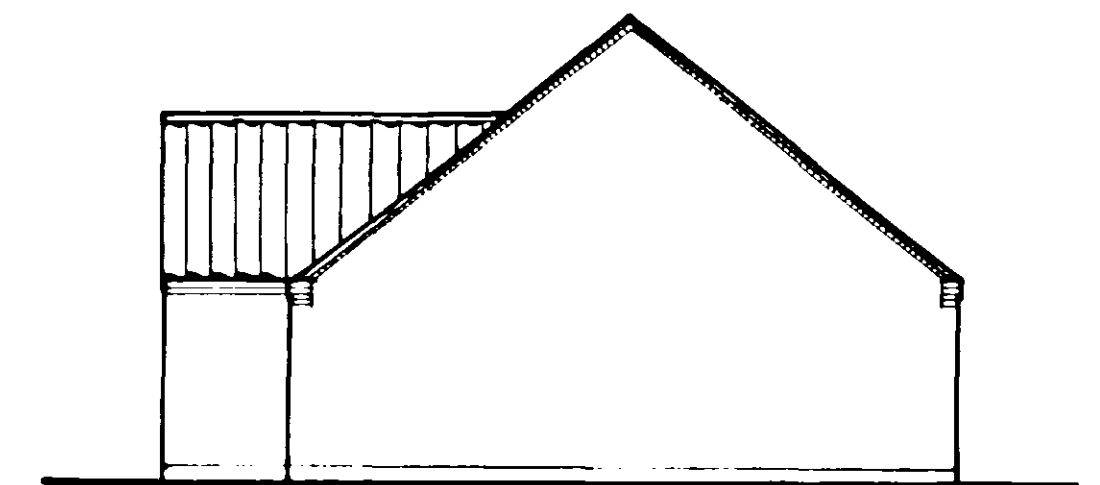

End Elevation

03/06

Rev.	By	Notes	Date
rdc THE ROBERT DOUGHTY CONSULTANCY LIMITED TOWN AND COUNTRY PLANNING-LANDSCAPE ARCHITECTURE 32 High Street, Melbourn, Bedfordshire, MK34 0PA Tel: (01529) 421848 Fax: (01529) 421308 Website: www.rdc-landplan.demon.co.uk E mail: admin@rdc-landplan.demon.co.uk			
Client: ALLISON HOMES			
Project: WEST PARADE, SPALDING			
Drawing title: DESIGN SHEET UNIT A PLOTS 29-32			
Job No. 520/175	Drawing No. 05	Rev.	Drawn GJ
Scale 1:50, 1:100.	Date 03/06	Checked	

DO NOT SCALE from this drawing. All measurements should be checked against the site conditions and any discrepancies should be brought to the attention of the Robert Doughty Consultancy.