

NOTES


Do not scale directly from this drawing. All discrepancies are to be brought to the attention of the below office..

The copyright to this drawing is owned by Allison Homes Eastern Limited.

This drawing is intended for Planning purposes only and should not be used for construction. Please refer to the External Materials Schedule for materials choices.




FRONT ELEVATION

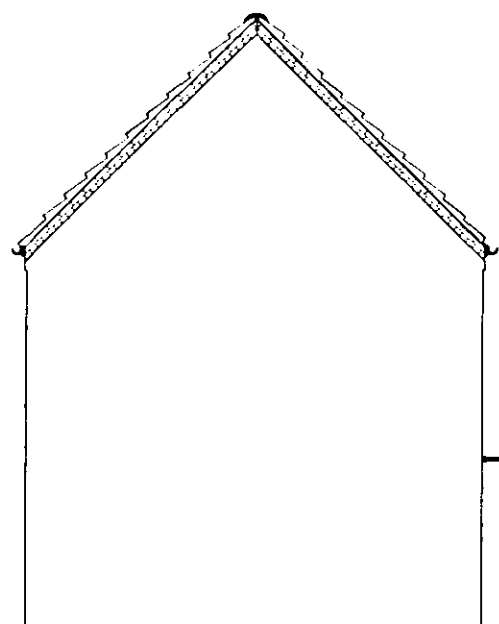


SIDE ELEVATION




REAR ELEVATION

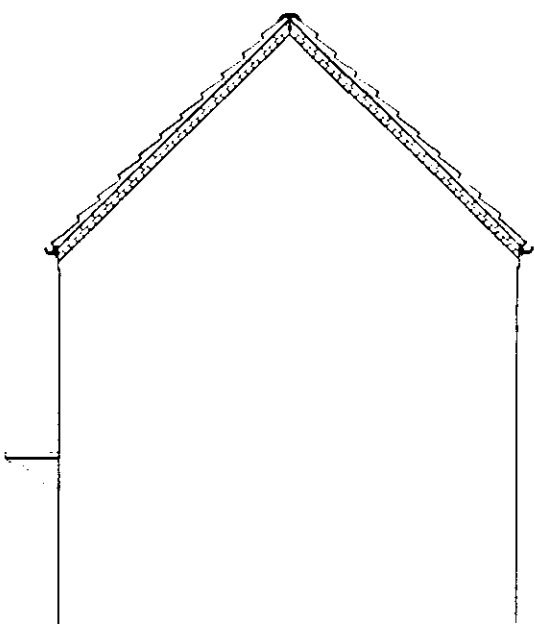

SIDE ELEVATION

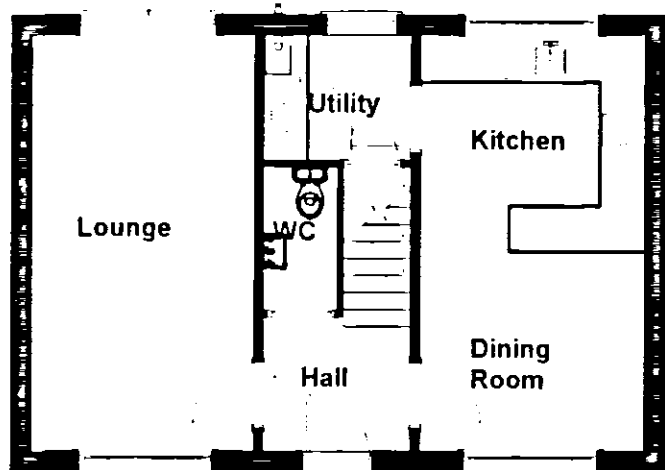

GROUND FLOOR

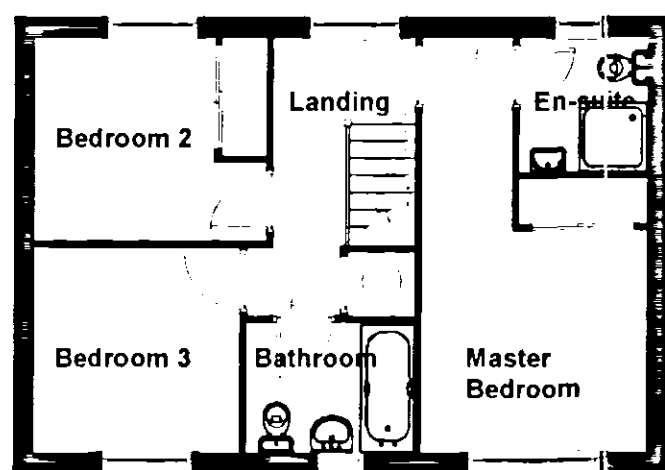

FIRST FLOOR

REVISIONS

HOUSETYPE

Willow

DRAWING

Design Sheet

SCALE 1:100 @ A2

DATE 09/ 09/ 05

DRAWN AL

CHECKED

DRAWING NO.

DS-01

DRAWING

17 MAR 2006

ISSUED



Holland Place, Wardenfree Park, Pinchbeck, Spalding,
Lincolnshire, PE11 3ZN

T: (01775) 724701 F: (01775) 762153

Allison Homes Eastern Limited is a Kier Residential Company.