
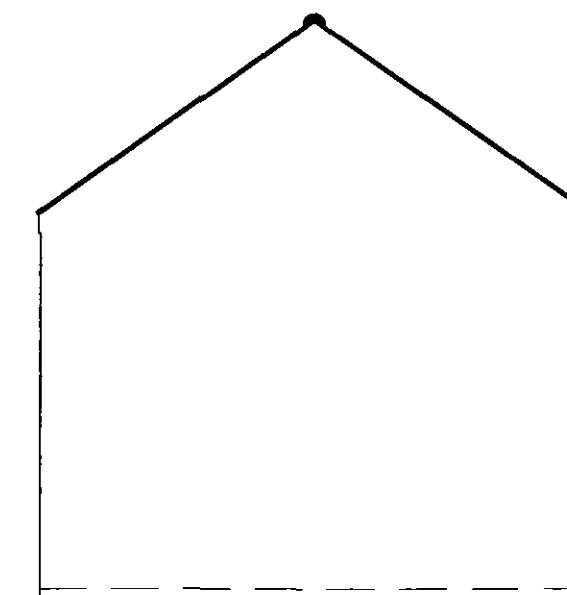
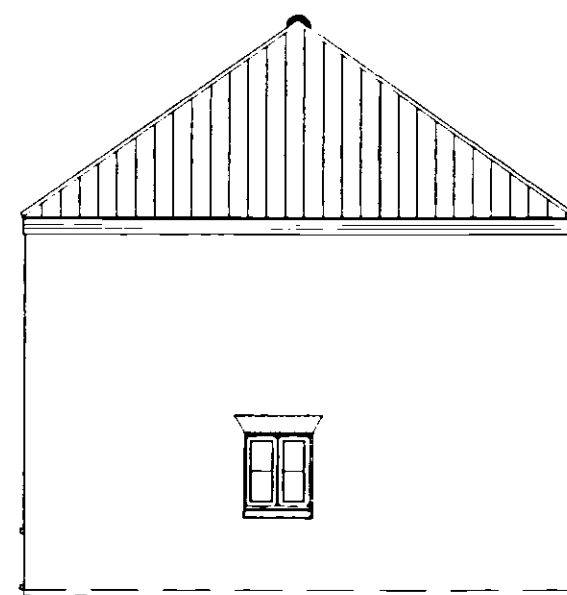


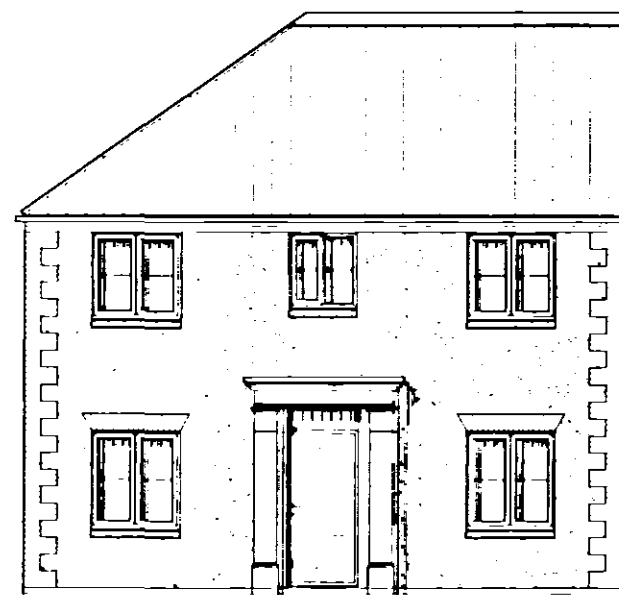

NOTES

Do not scale directly from this drawing. All discrepancies are to be brought to the attention of the below office..

The copyright to this drawing is owned by Allison Homes Eastern Limited.


This drawing is intended for Planning purposes only and should not be used for construction. Please refer to the External Materials Schedule for materials choices.

Front Elevation


Side Elevation

Rear Elevation

Side Elevation

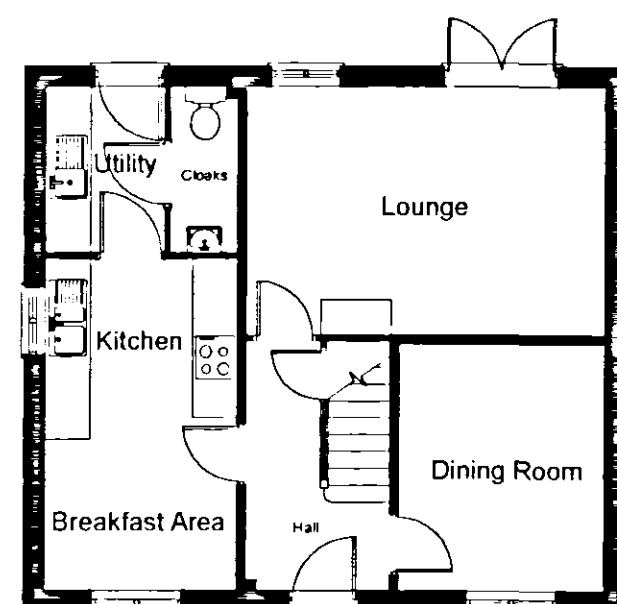

Ground Floor Plan

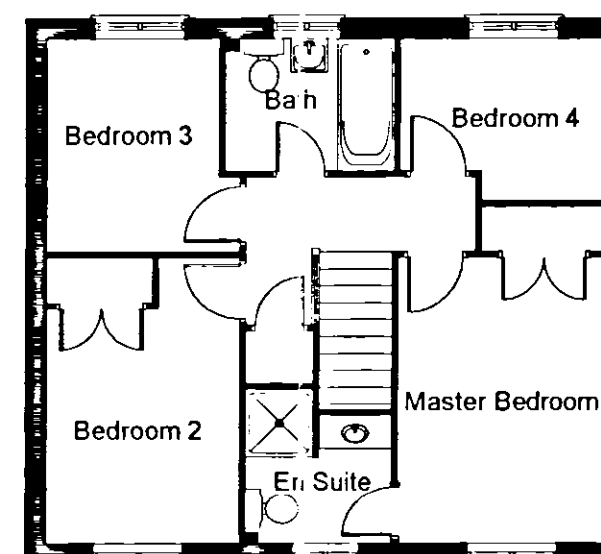

First Floor Plan

0399106

LEARNING

17 MAR 2006

ICQVED

[illegible]

REVISIONS

HOUSE TYPE	NO. OF HOUSES	NO. OF PERSONS	NO. OF HOUSES	NO. OF PERSONS
1. Single detached	10	20	10	20
2. Semi-detached	5	10	5	10
3. Terraced	15	30	15	30
4. Flats	20	40	20	40
5. Other	5	10	5	10
Total	55	110	55	110

PE **Huxley (Hipped)**

DRAWING

Design Sheet

SCALE 1:100 @ A2

SCALE	1:100 @ AZ
DATE	06/02/06

DATE	SS/
DRAWN	KB

DRAWING NO.

DS-02

CHECKED



Holland Place, Warendree Park, Pinchbeck, Spalding,
Lincolnshire. PE 11 3ZN
T: (01775) 724701 F: (01775) 762153
Allison Homes Eastern Limited is a Kier Residential Company.