


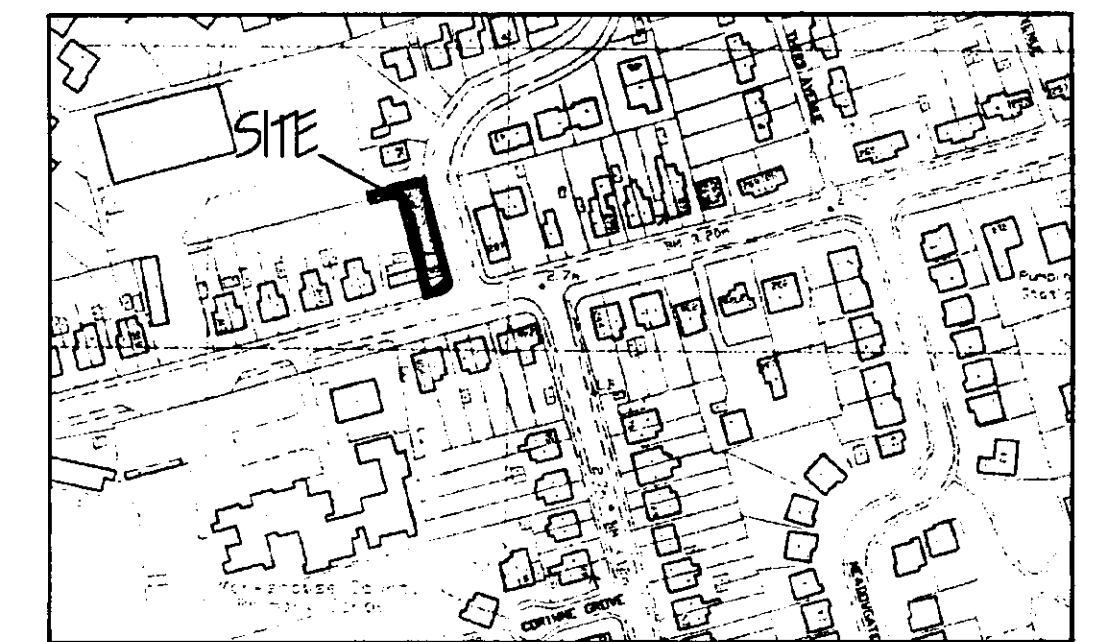
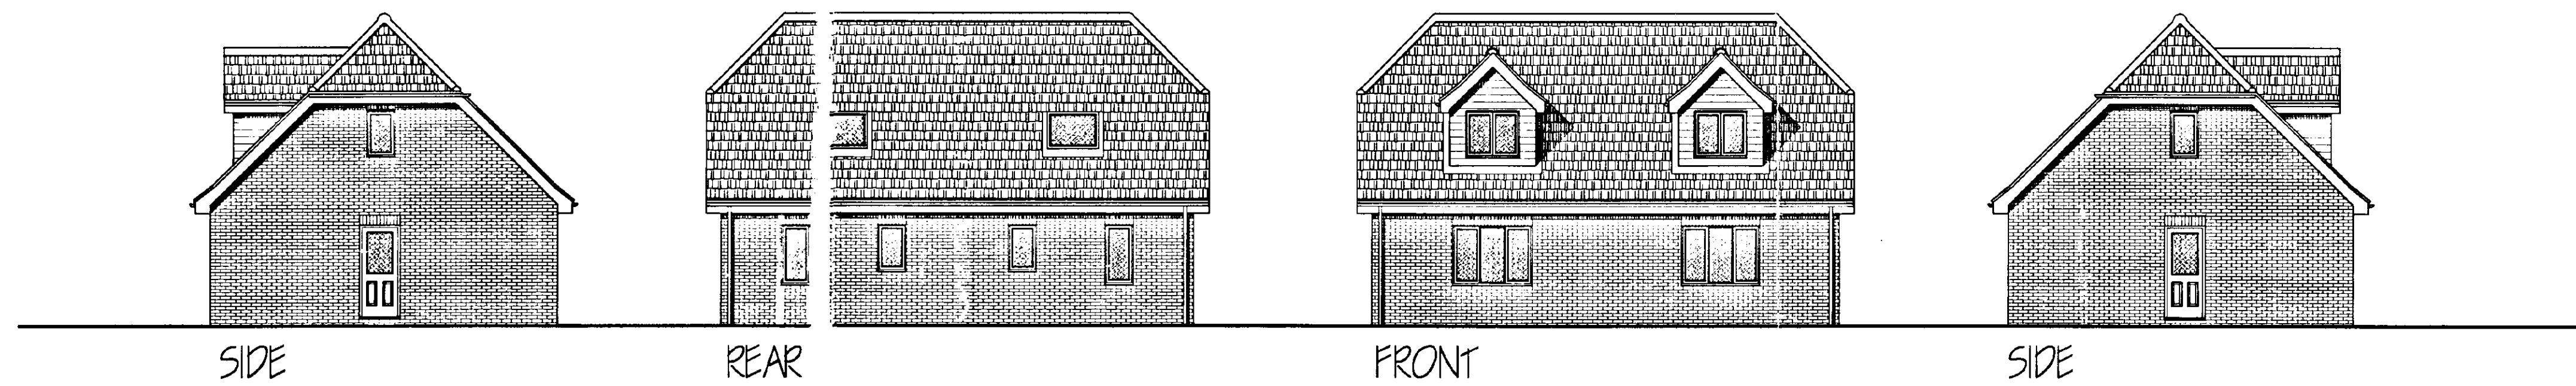


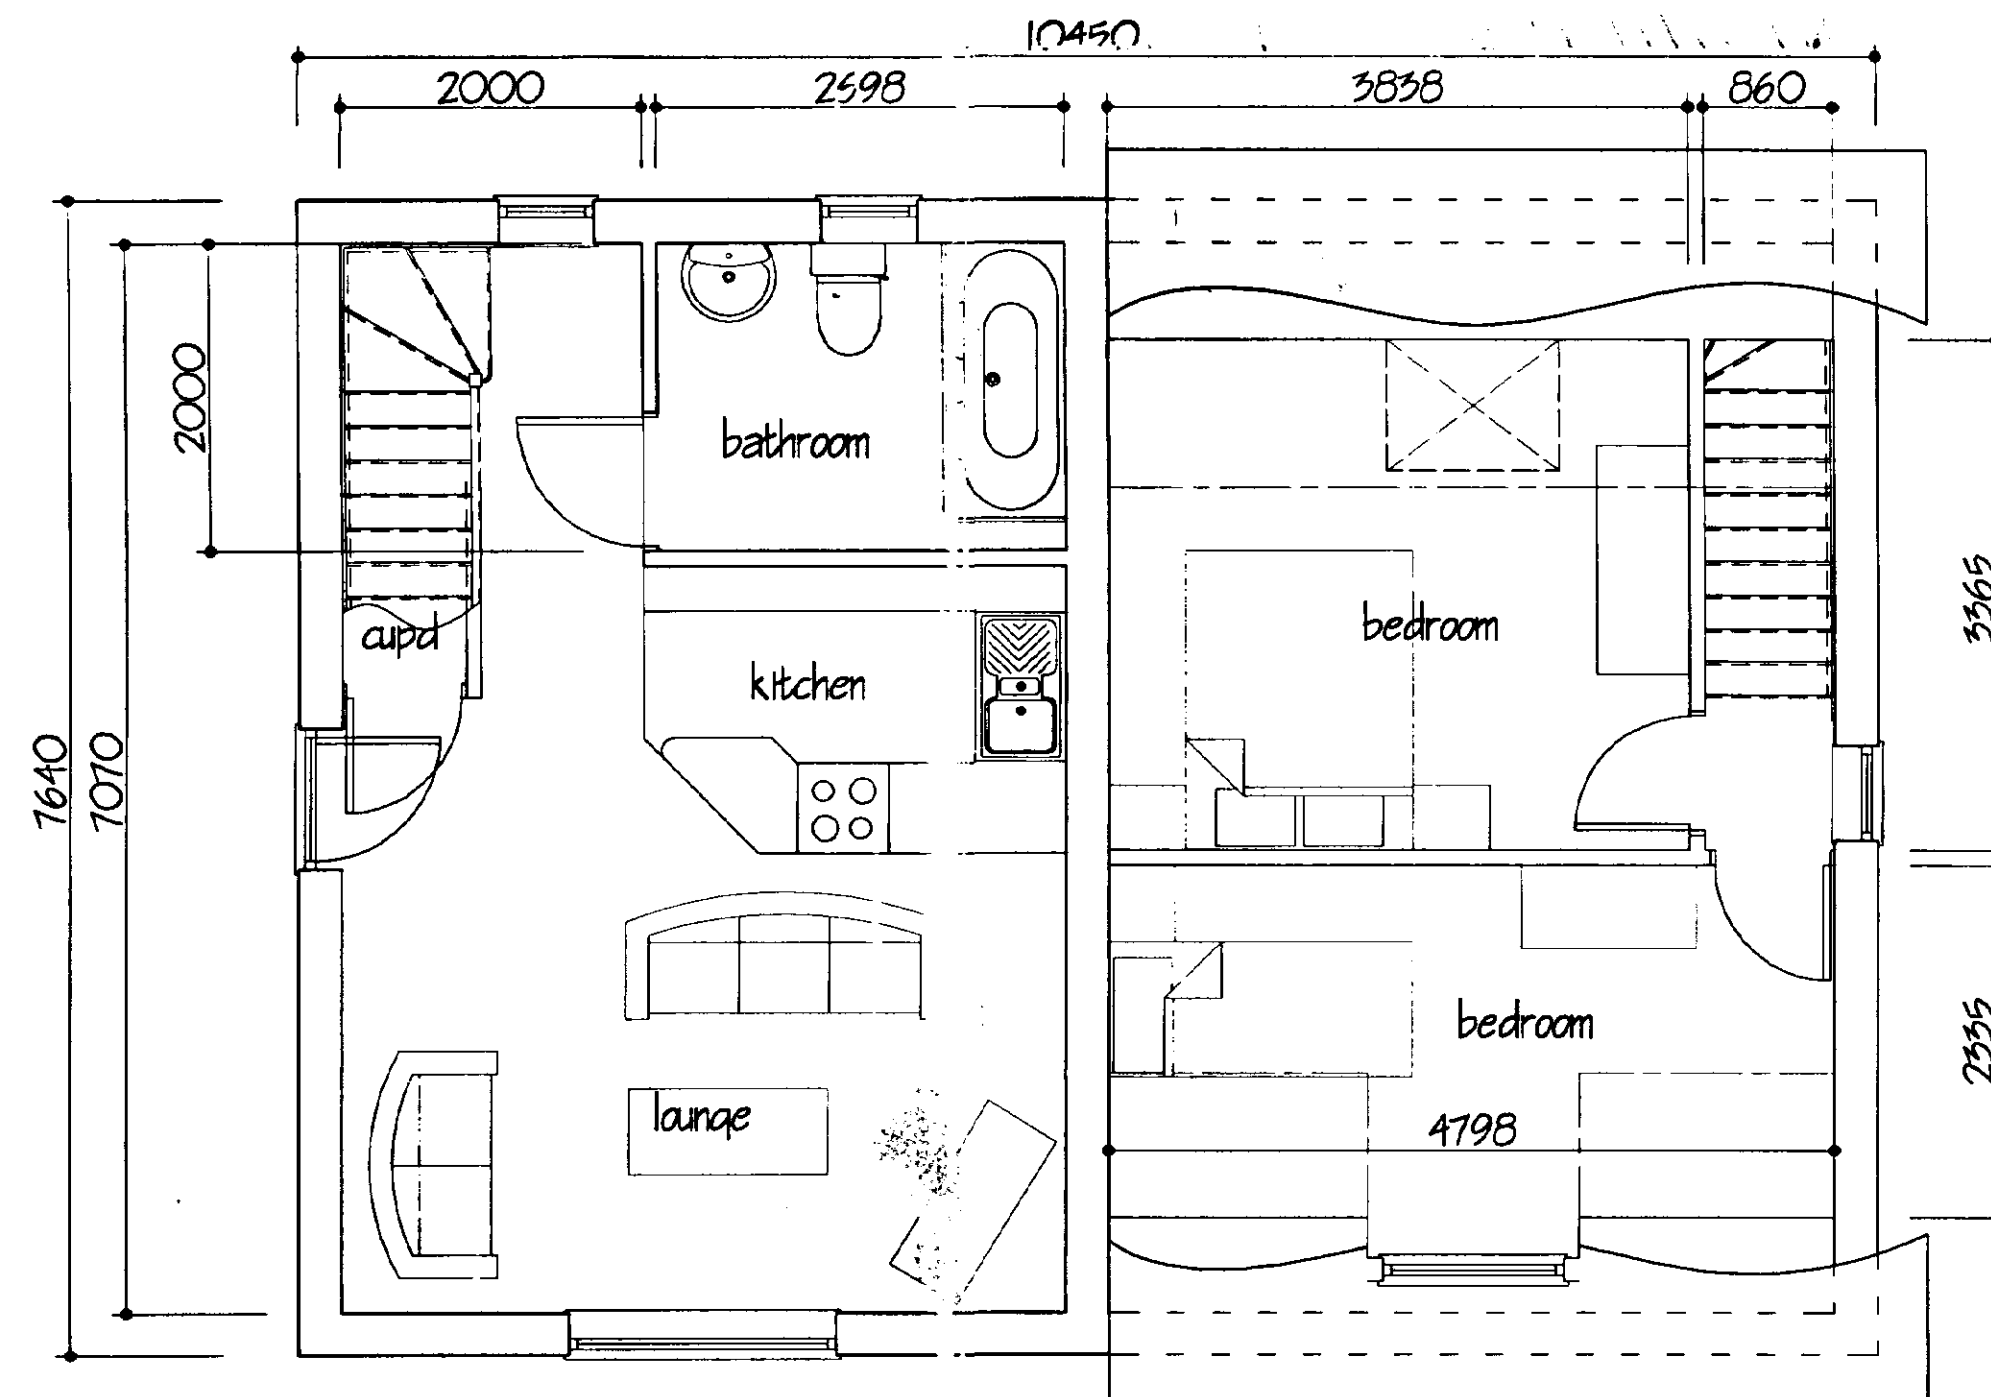


LOCATION PLAN

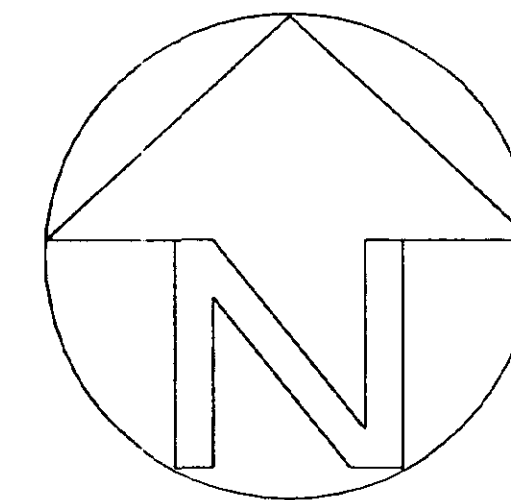

GROUND FLOOR PLAN

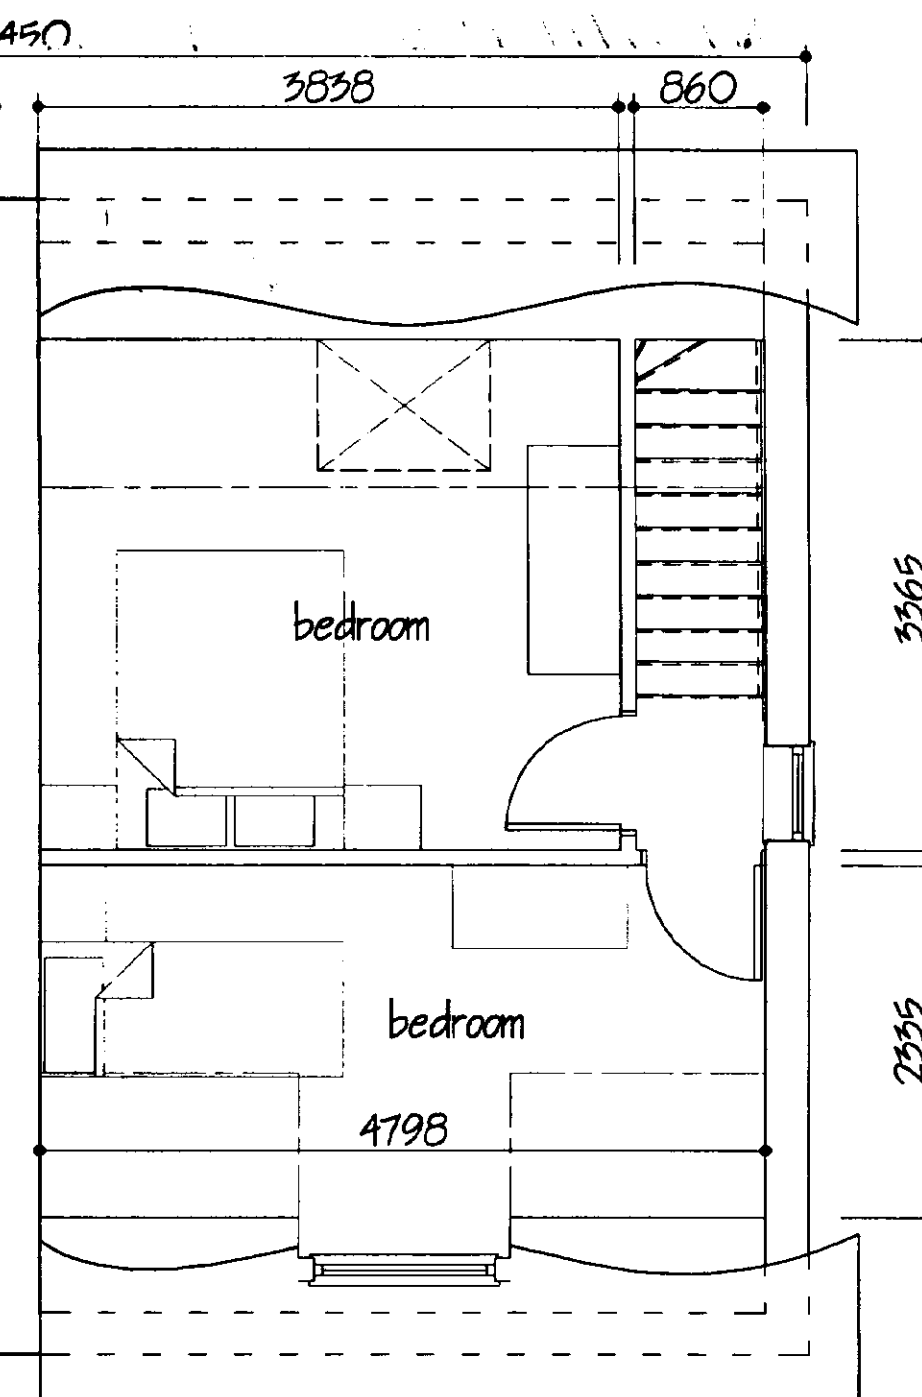

FIRST FLOOR PLAN

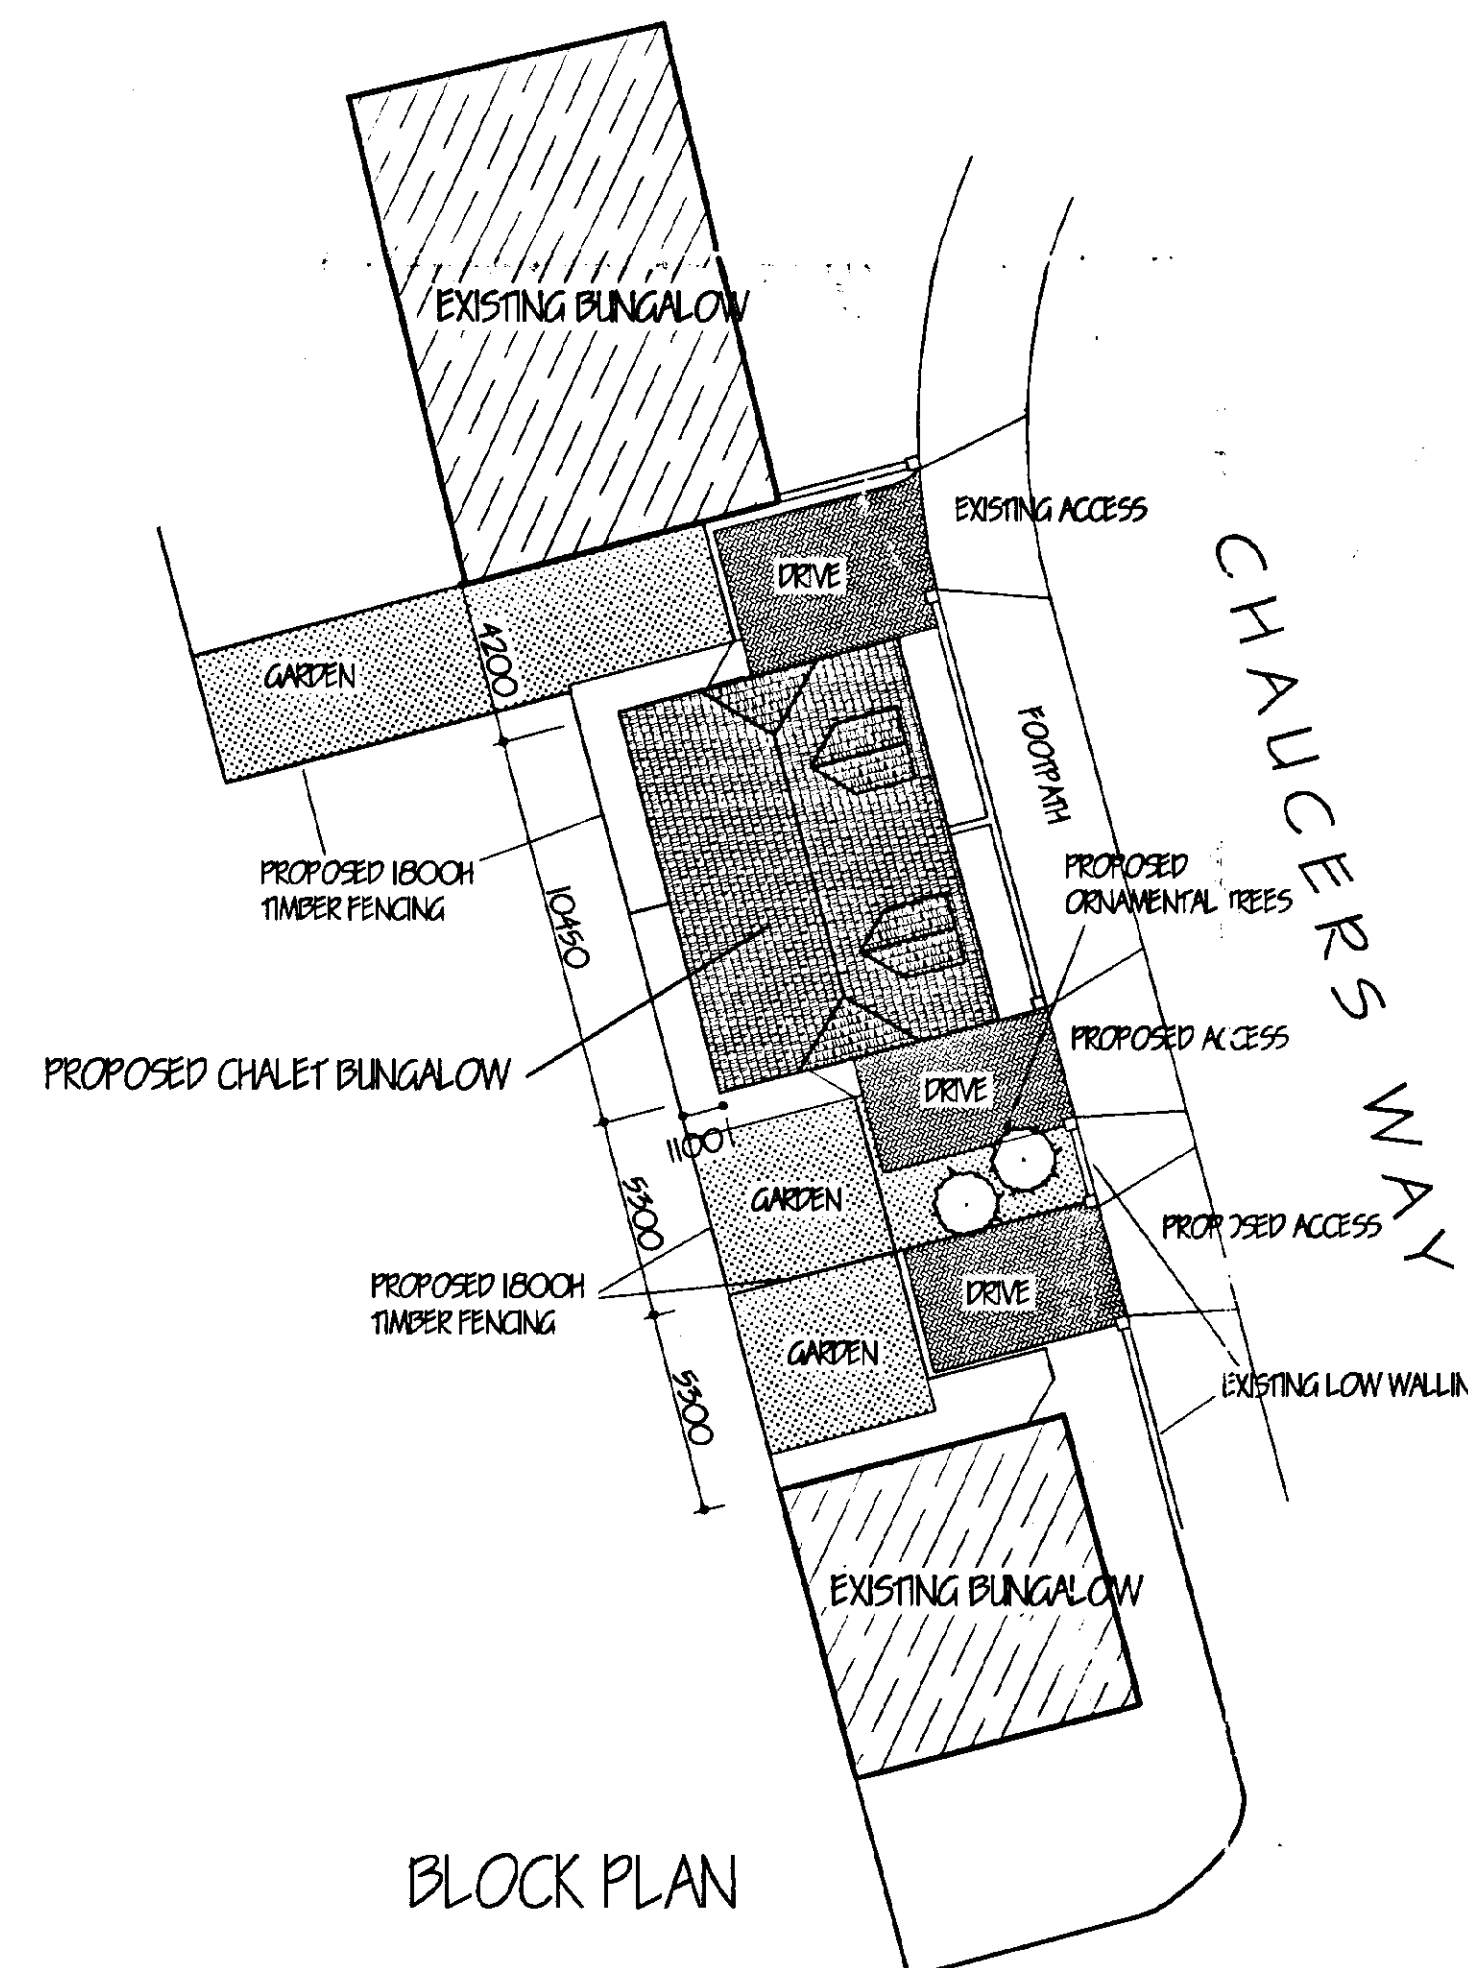

BLOCK PLAN

ref.	revision	date

G. R. MERCHANT
 ARCHITECTURAL, STRUCTURAL
 AND LAND DRAINAGE
 CONSULTANTS
 Unit 4, Wrights Mews
 12A Park Road, Holbeach,
 Spalding, Lincs. PE12 7EE
 Tel: 01406 490600
 Fax: 01406 425744
 E-Mail: G. R. Merchant @ Merchant. PB.
 Co. UK

Project
 PROPOSED RESIDENTIAL DEVELOPMENT AT
 CHALKERS WAY
 SPALDING
 Lincs

Client
 DGM PROPERTIES LTD.

Drawing
 PLANS & ELEVATIONS OF
 SEMI-DETACHED CHALET
 BUNGALOW

Job Ref.
 448/02

Drawing No.
 02

Date
 APR 2002

Drawn
 JPW

Scales
 1/50 1/100 1/200 1/2500

DETERMINED
 PLAN

SHDC
 Planning & Development
 - 4 APR 2002
 Ref: 04.00102

DO NOT SCALE FROM THIS DRAWING
 This drawing is copyright and may not be altered, traced, photographed or used for any other purpose other than that for which it is issued. The General Contractor is to check all dimensions on site and report any discrepancies to the Architect. All details shown on this drawing including foundations are based upon typical site conditions related to the area. No responsibility can be accepted for abnormal conditions which may be discovered during construction unless reported to the Architect so that design amendments may be considered. Site soil surveys are recommended in respect of foundations to establish specific site conditions before foundation work is undertaken. This drawing is limited in the amount of information contained and does not purport to contain a full specification of the works. It is solely for the purpose of obtaining Planning / Building Regulation approval. This drawing must not be used as a contract document alone. The works will not be supervised or inspected on site by G. R. Merchant or any representative thereof. It is the client or their appointed agents responsibility to control workmanship, substitution of materials, adherence to specification, variations to contract etc.
 All materials to be new unless otherwise stated and all components and materials etc. to be used fitted and installed etc. in strict accordance with manufacturers instructions and relevant code of practice. Materials shall conform to appropriate British standard specification or BSA certificate or European code equivalent. The Employer / Client shall ensure that the selected contractor is competent with and adopts all measures necessary to achieve compliance with Health and Safety legislation for building sites and Work places. The Employer / Client is advised that should the works need to comply with the Construction Design and Management Regulations an independent Planning Supervisor will be required. The works shall comprise of all that is shown on the drawing and details. Work that may not be explicitly shown but may be reasonably inferred as necessary to carry out the works shall be deemed to be included.