




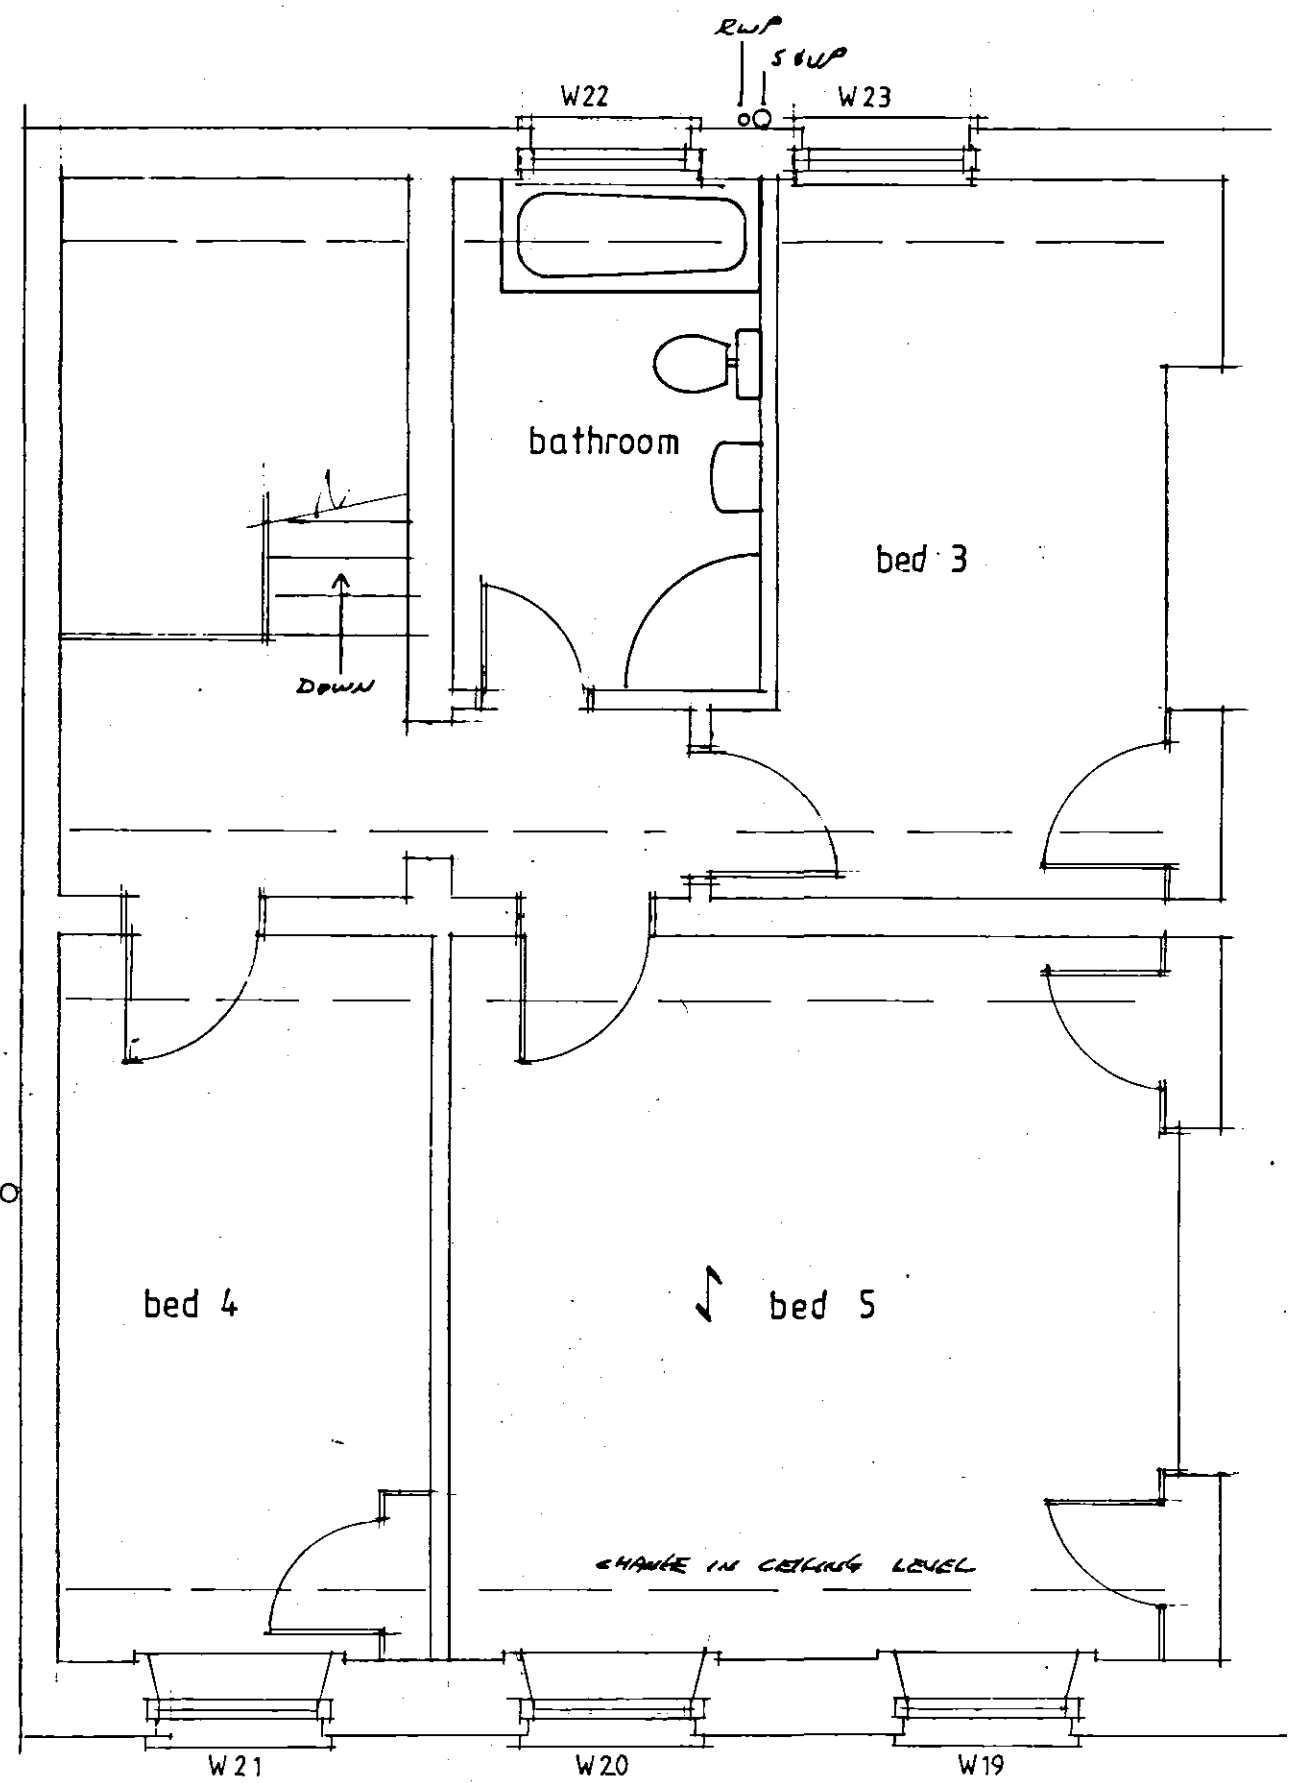


SECOND FLOOR PLAN EXISTING 1-48

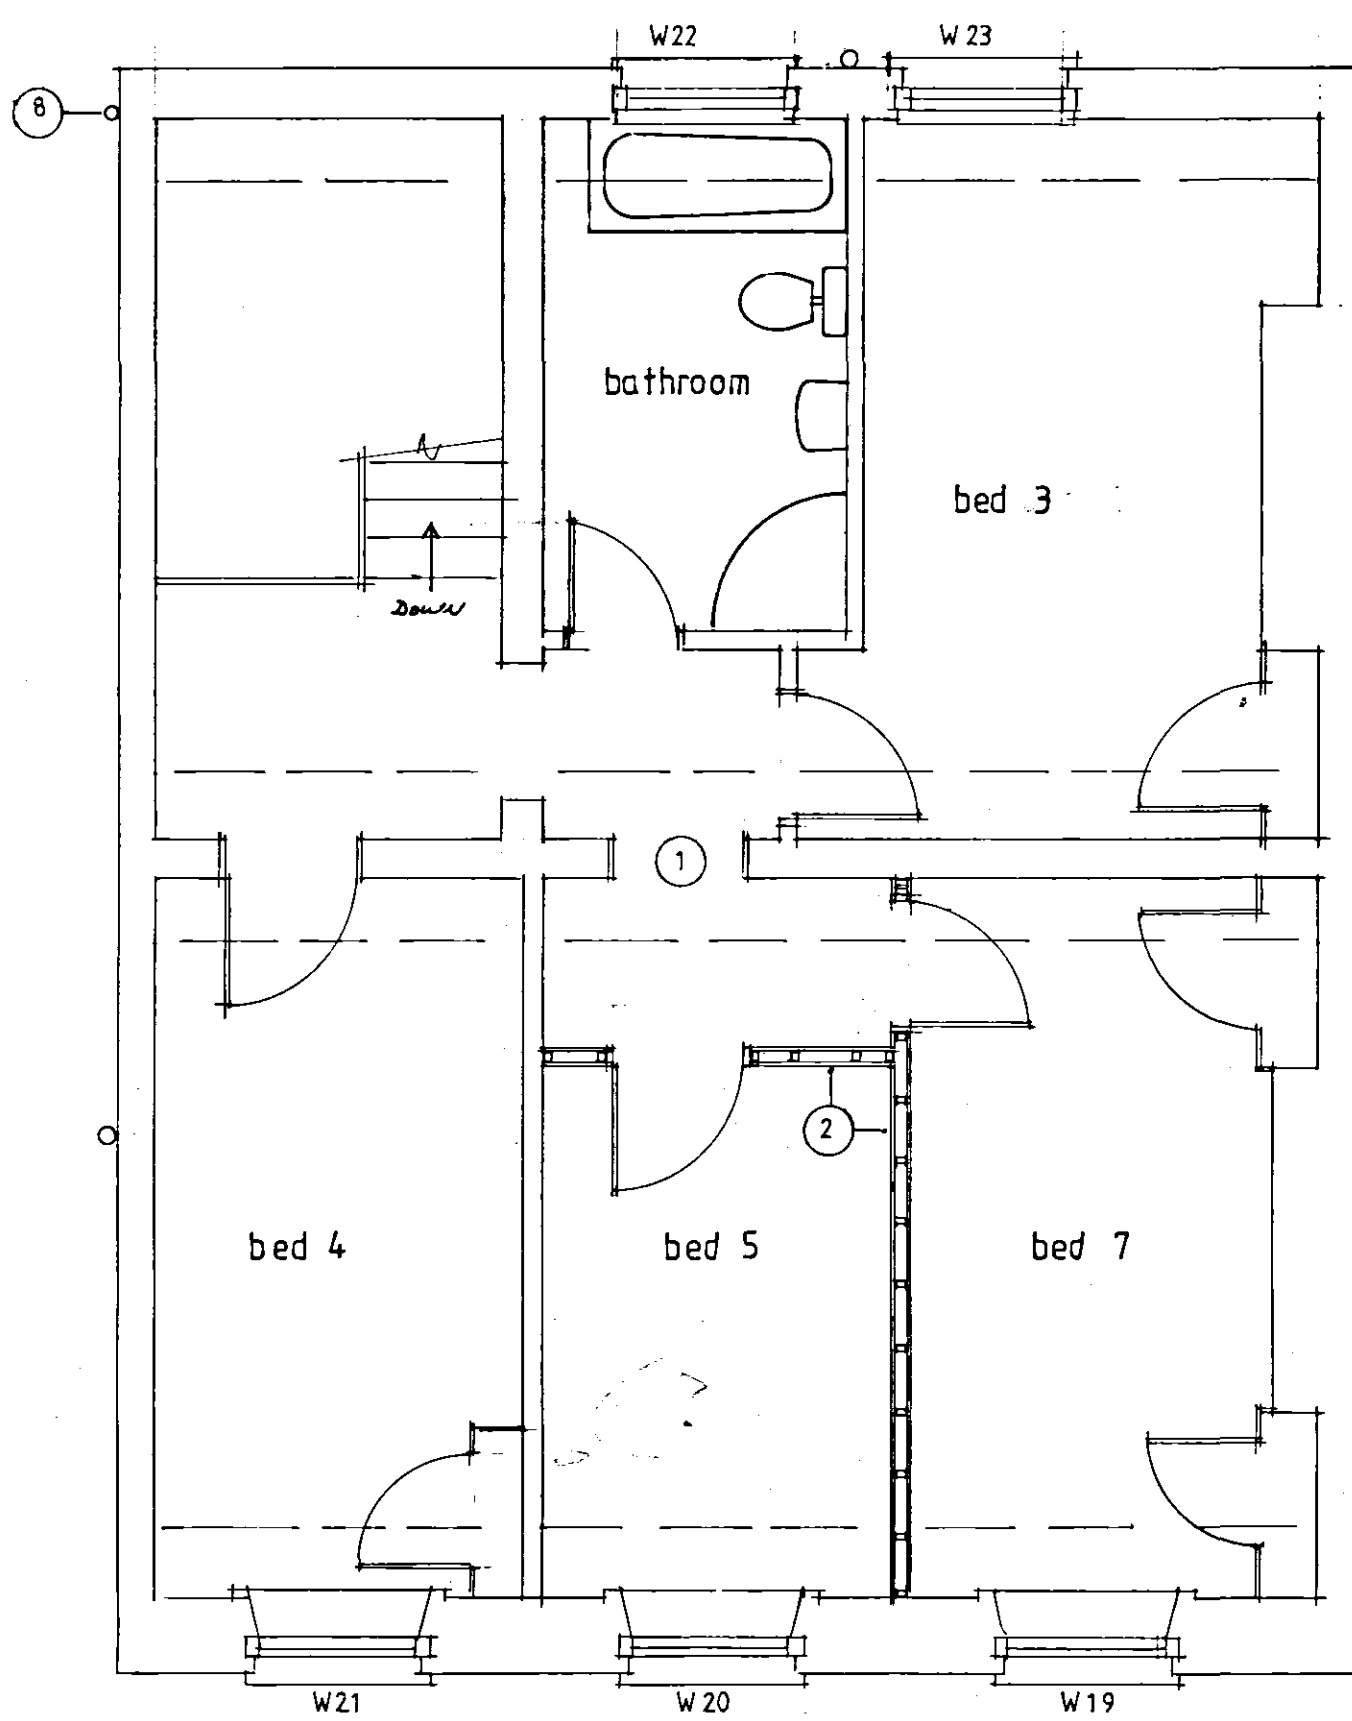

SECOND FLOOR PLAN PROPOSED 1-48

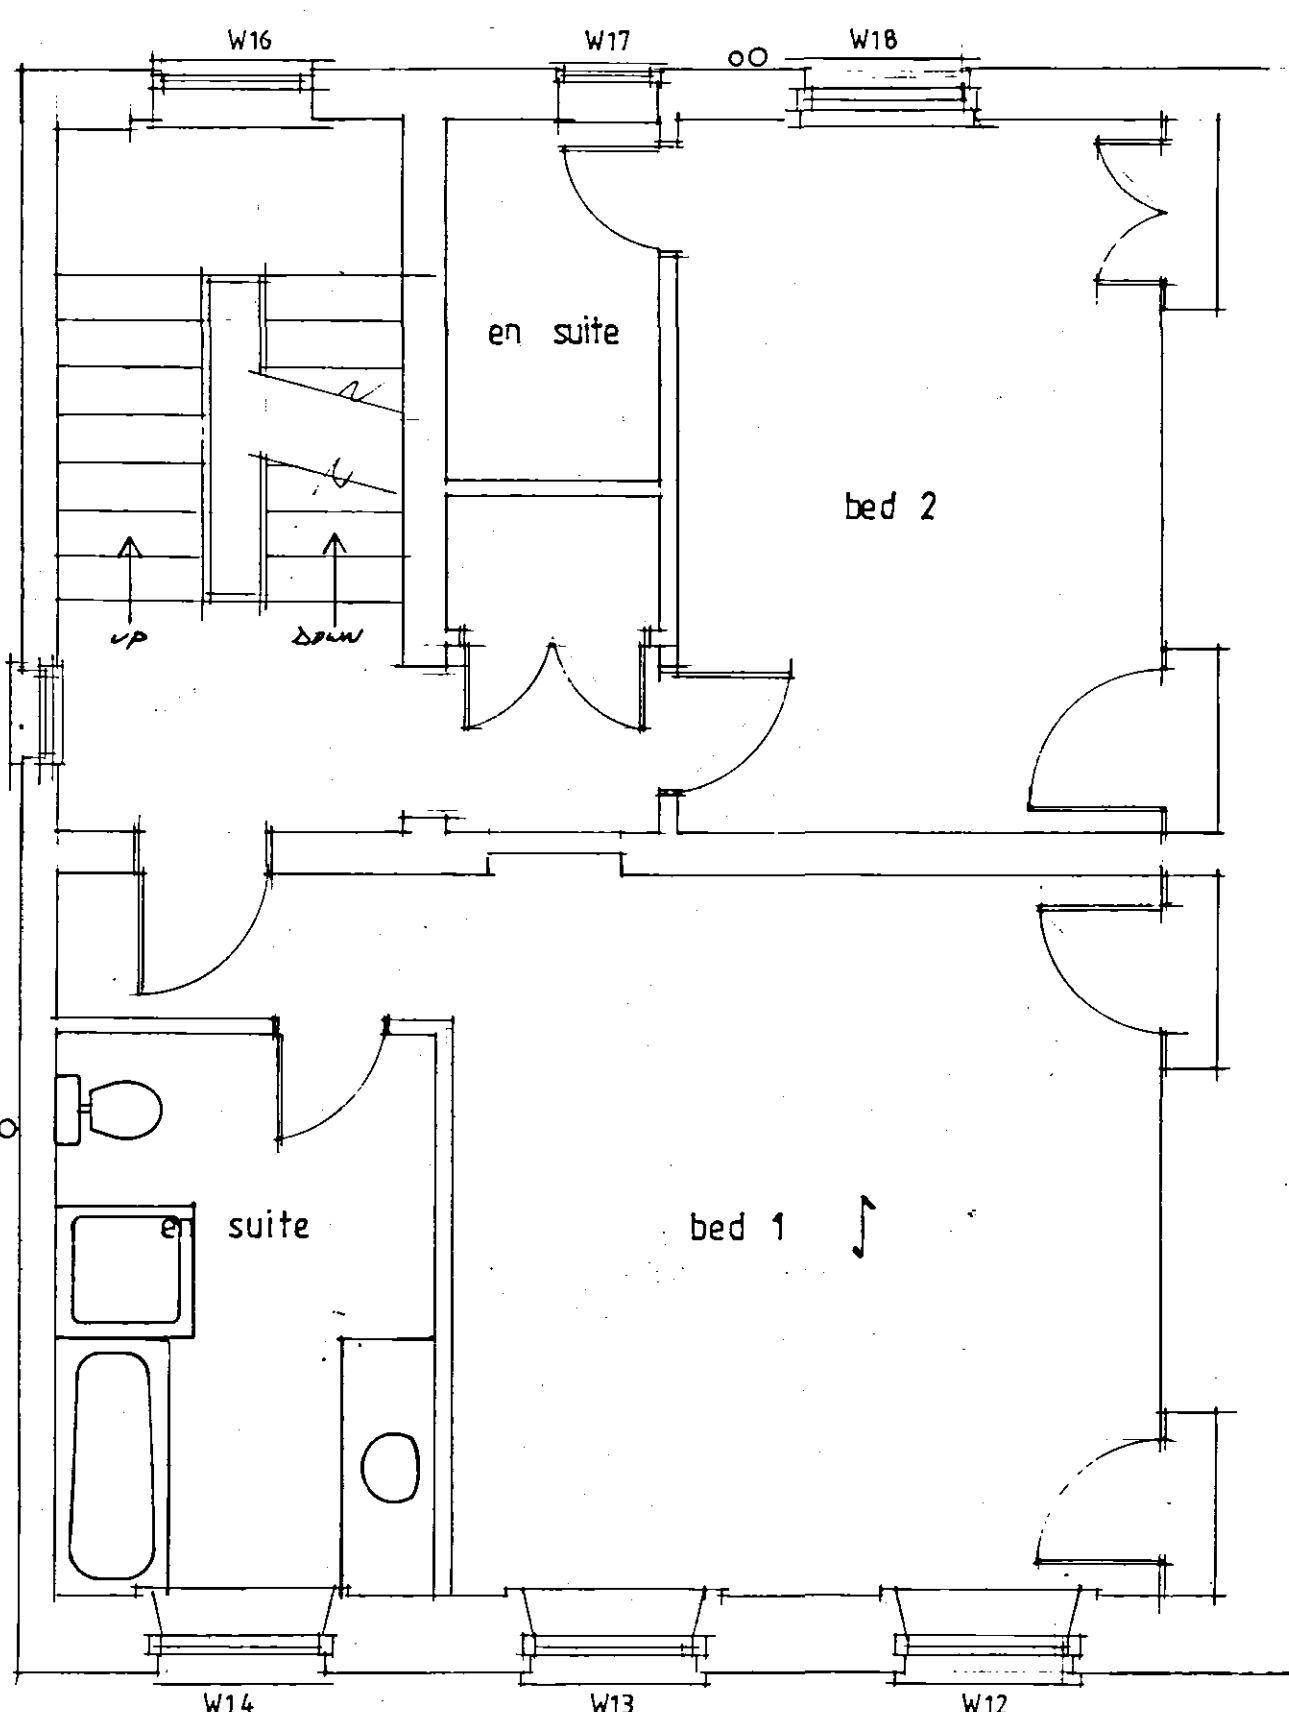


FIRST FLOOR PLAN EXISTING 1-48

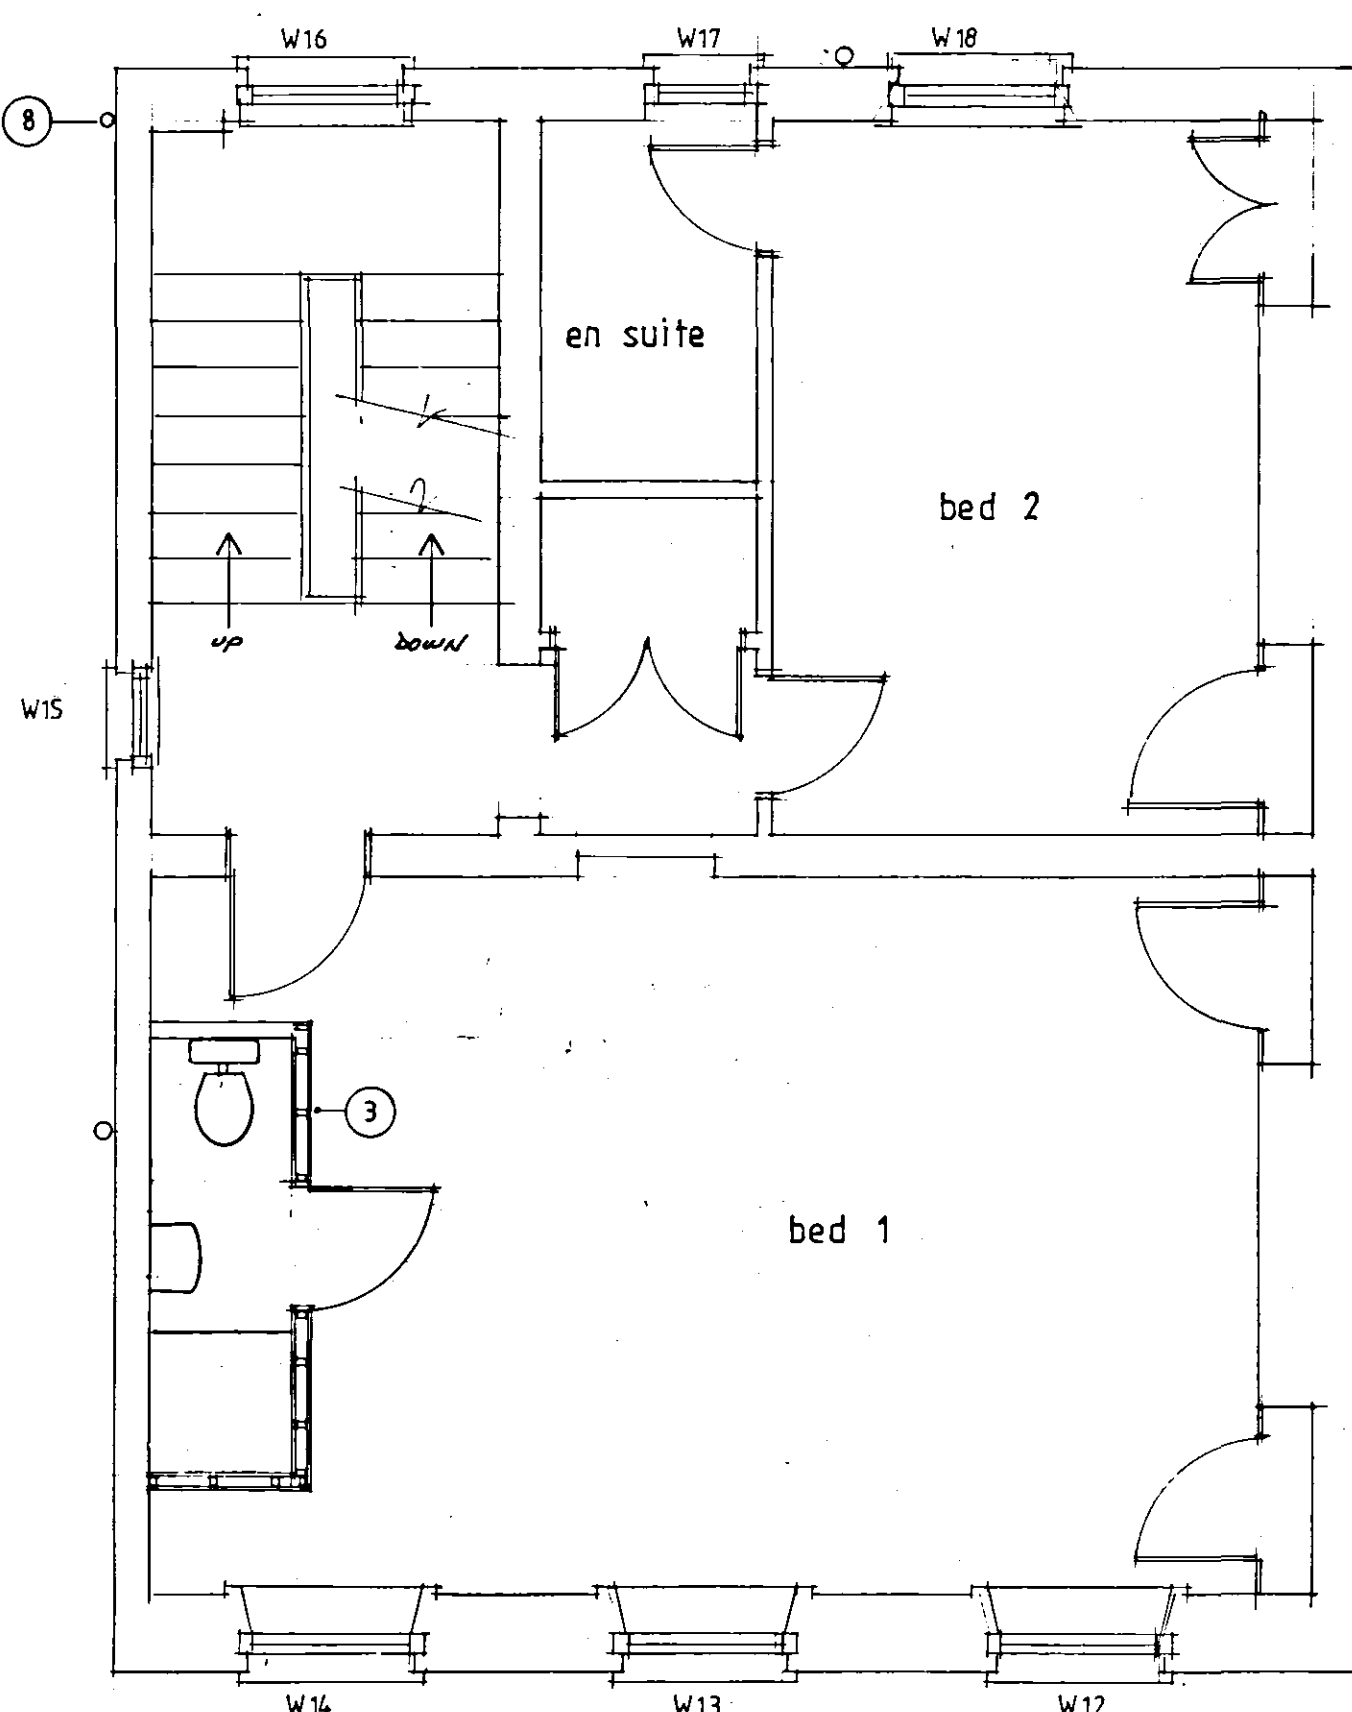


FIRST FLOOR PLAN PROPOSED 1-48

NOTES

- 1 REMOVE DOOR & SET ASIDE FOR REUSE IN ITEM 2 BELOW. MAKE GOOD TO DOOR LIVING WHERE HINGES REMOVED
- 2 SPILT UP EXISTING BEDROOM TO FORM 2ND SINGLE ROOMS BY INSTALLING TIMBER FRAME STUDS WITHOUT PROVIDE DOORS, SKIRTING, ARCHITECTURE TO MATCH EXISTING. RE USE DOOR THERE IN ITEM 1.
- 3 EXISTING EN SUITE TO BE REDUCED IN SIZE. NEW WALLING TO BE OF TIMBER STUD CONSTRUCTION. DOOR, SKIRTING, ARCHITECTURE TO MATCH EXISTING
- 4 REMOVE RAMP FROM ADJACENT SUITE ON WEST ELEVATION & REPAIRMENT AROUND CORNER ON SOUTH ELEVATION.

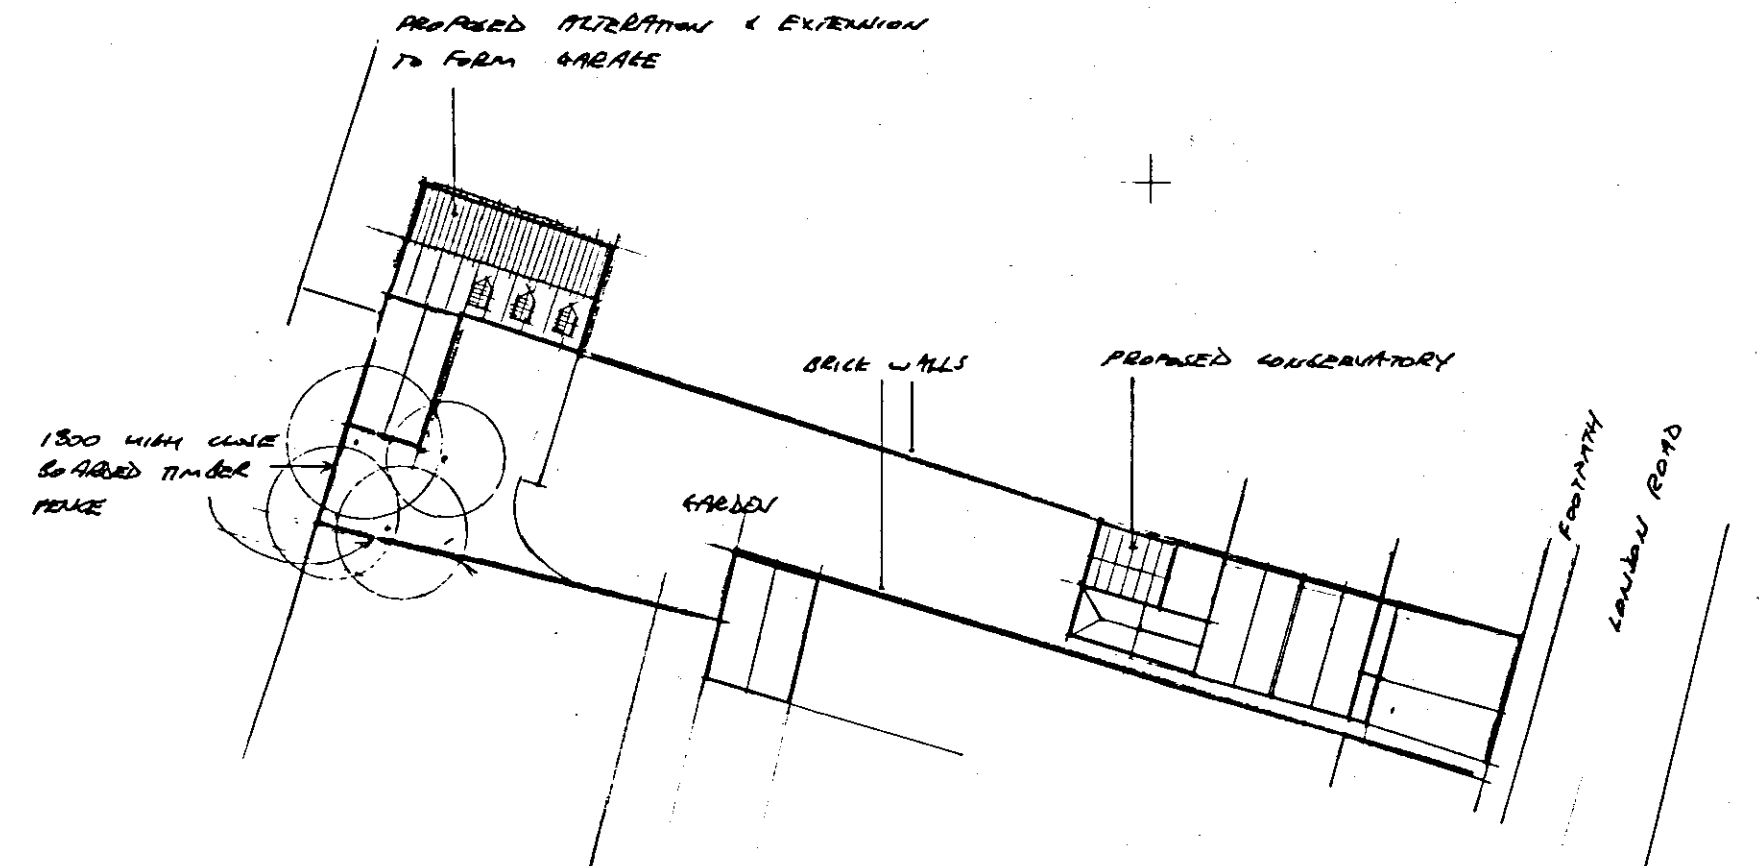

SITE PLAN PROPOSED 1-500

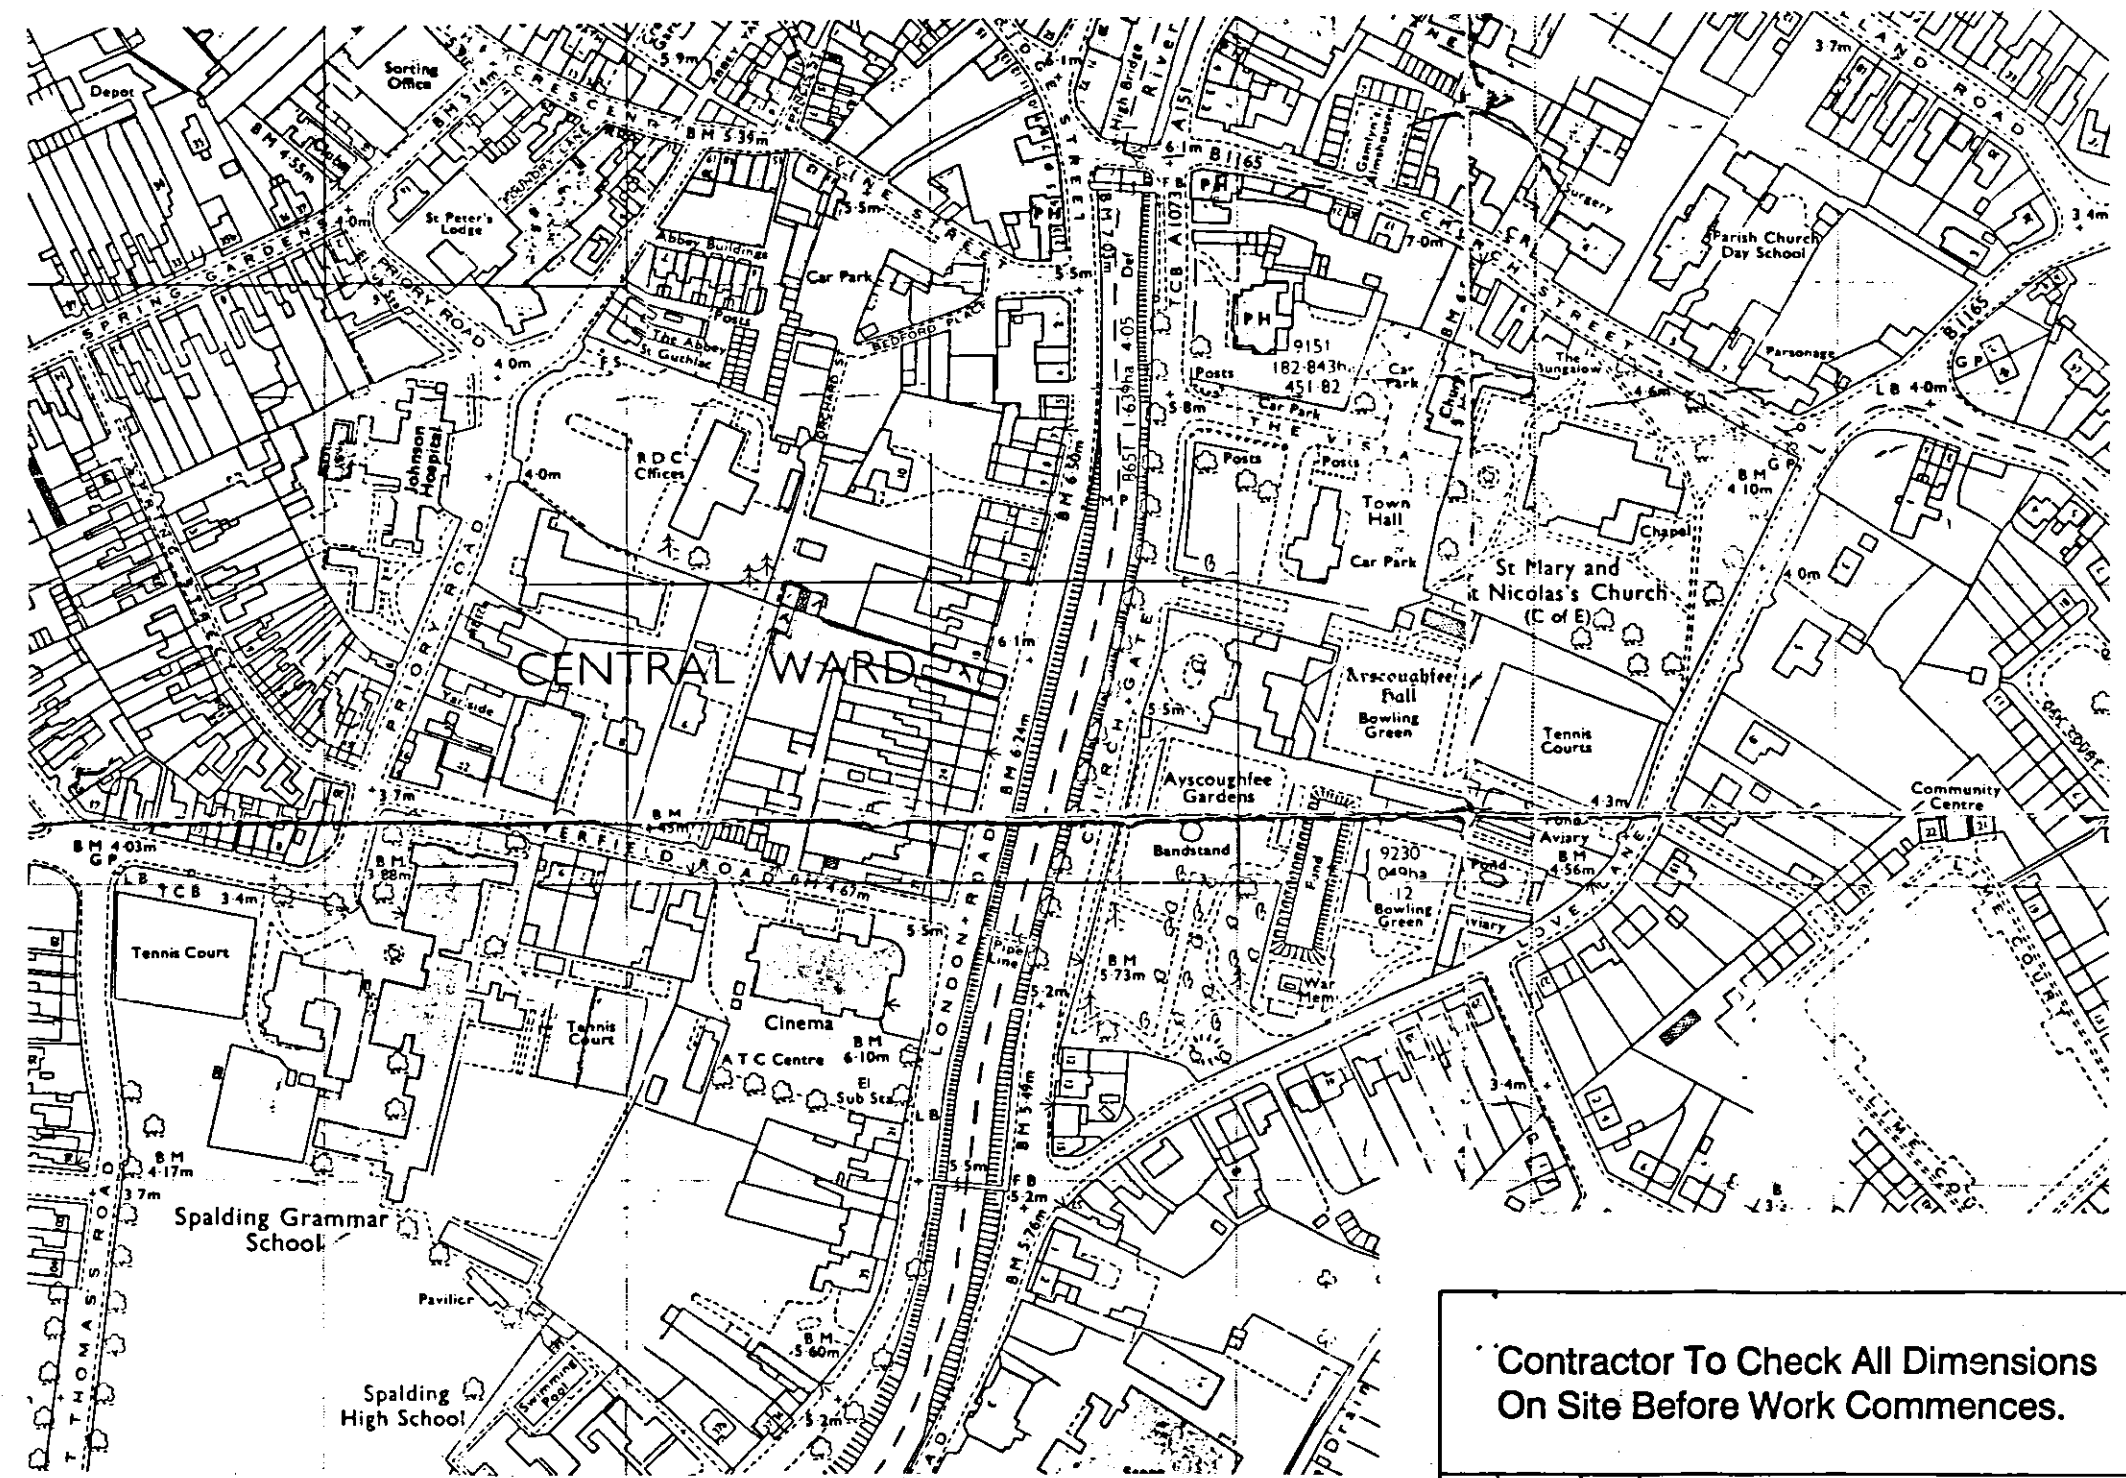

LOCATION PLAN 1-2500

Contractor To Check All Dimensions On Site Before Work Commences.

Rev.	Date.	Init.	Revision Details.

PODDINGTONS
Architectural Design Consultants

Unit 7, The Flaxmill, Flaxmill Lane, Pinchbeck, Spalding, Lincs. PE11 3XQ.
Tel: 01775 720866 Fax: 01775 720877

Project:
MR & MRS N.C. CLARKE.
19, UPPER WELAND TERRACE,
LONDON ROAD, SPALDING.

SHDC
Planning & Development
24 MAR 2005
Ref: 0402105

Drawing:
1st & 2nd floors existing & proposed

Scale:
FAS, SHOWN

Drawing No.
3190-2

Date:
JULY 2004