



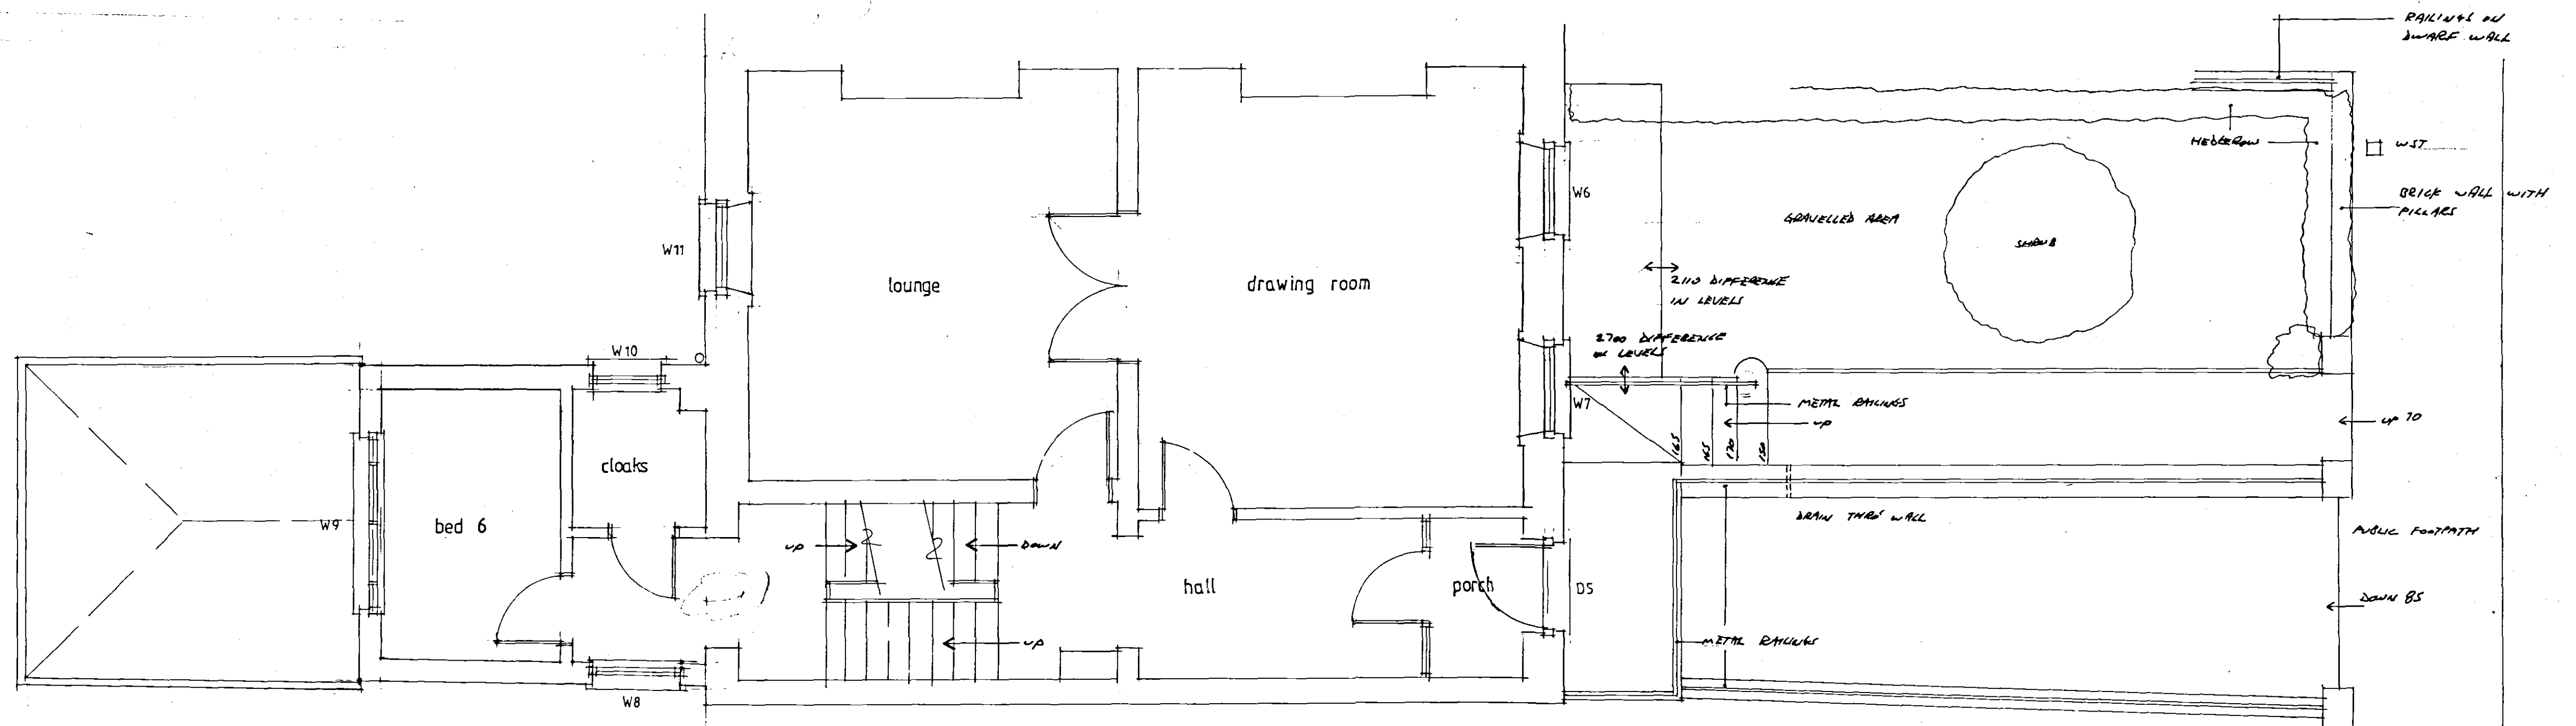

GROUND FLOOR PLAN EXISTING 1-48

- ☐ GAS METER LOCATION
- ☐ WIT METER LOCATION

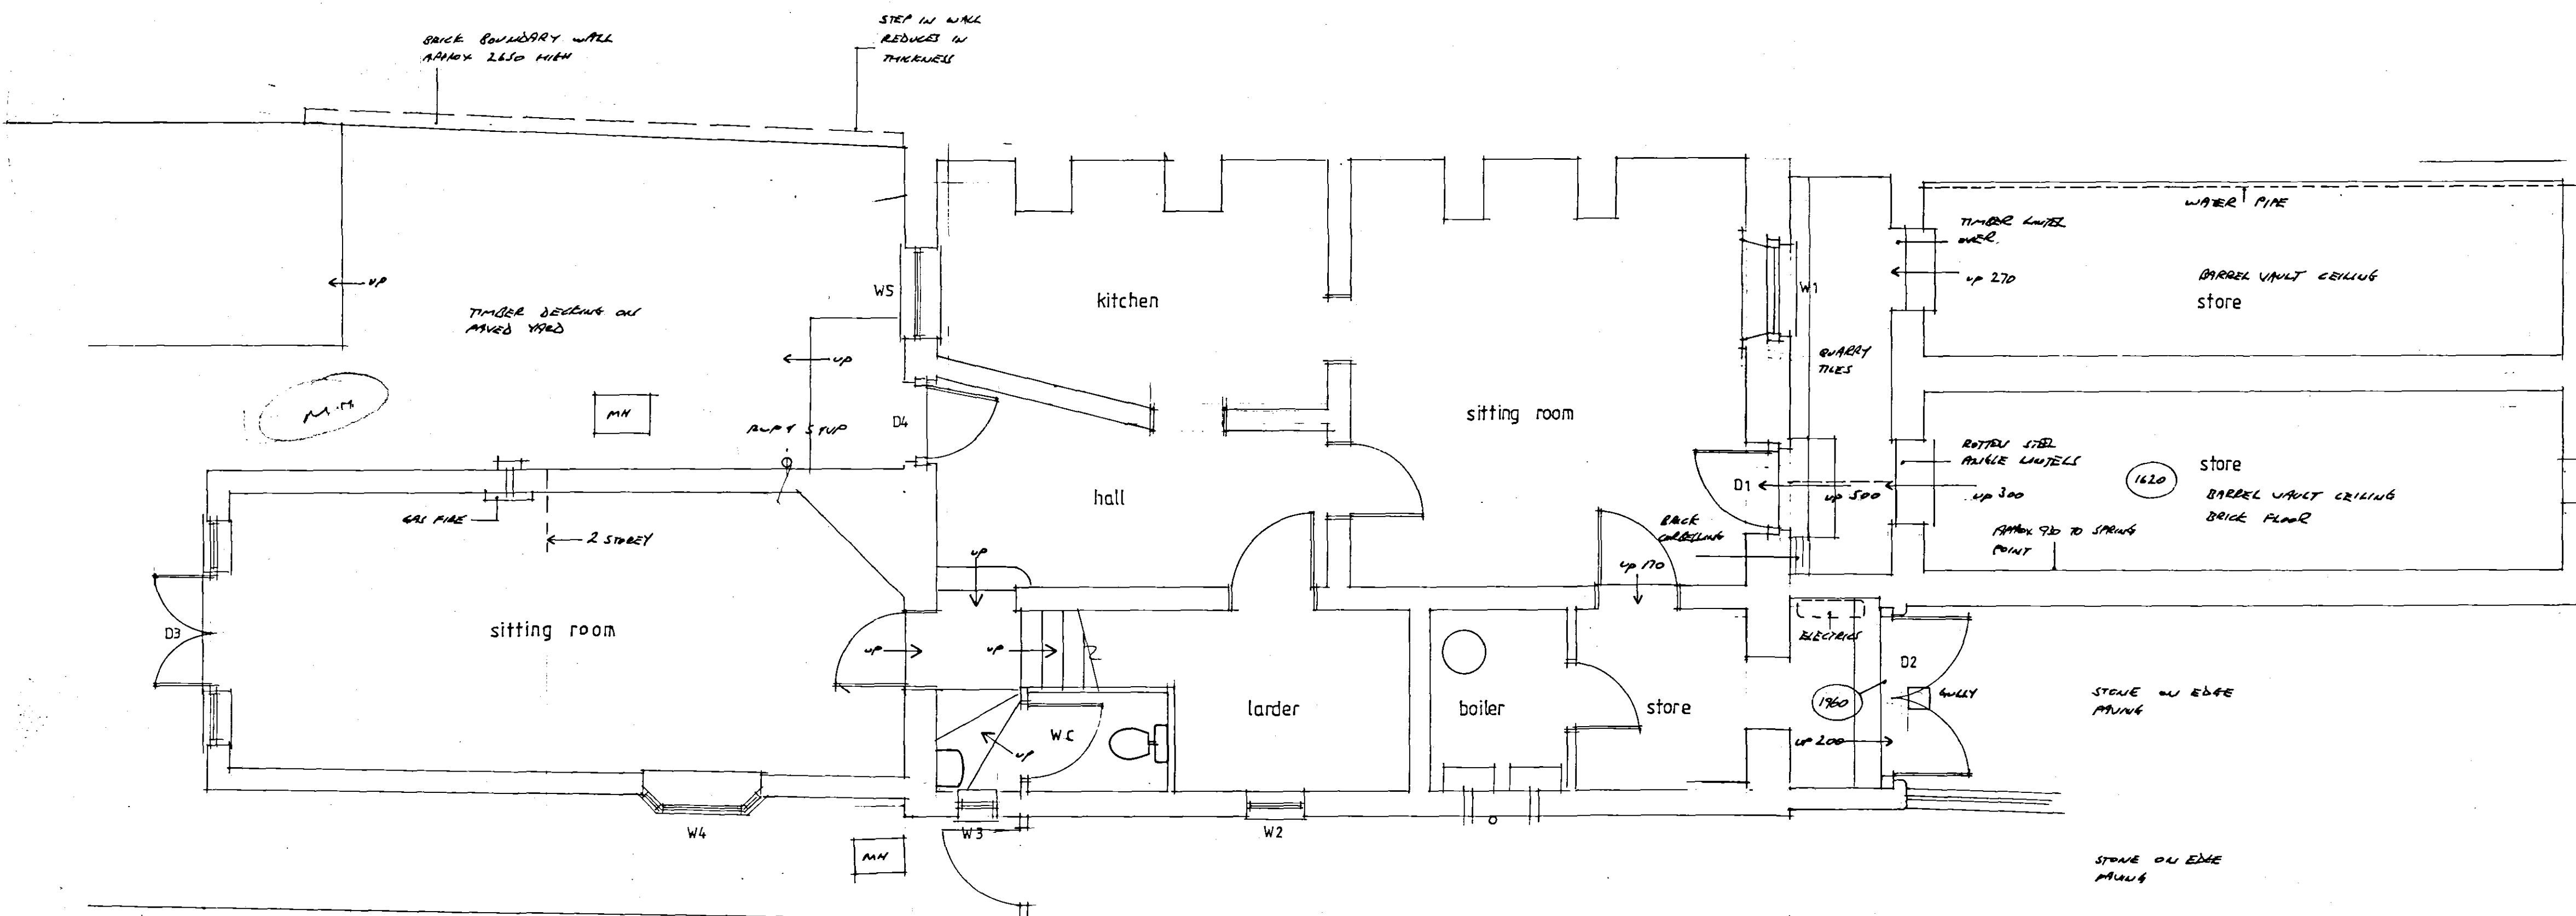

LOWER GROUND FLOOR PLAN EXISTING 1-48

SHDC
Planning & Development
24 MAR 2005
Ref: 0402/05

Contractor To Check All Dimensions
On Site Before Work Commences.

Rev.	Date.	Init.	Revision Details.

PODDINGTONS
Architectural Design Consultants

Unit 7, The Flaxmill, Flaxmill Lane, Pinchbeck,
Spalding, Lincs. PE11 3XQ.
Tel: 01775 720866 Fax: 01775 720877

Project
MR & MRS N.C. CLARKE
19, UPPER WELAND TERRACE,
LONDON ROAD, SPALDING.

Drawing:
GROUND & LOWER GROUND FLOOR
PLAN AS EXISTING.

Scale:
AS SHOWN

Drawing No.
3190-1

Drawn:
Date: JULY 2004

DEVELOPER
PLAN