
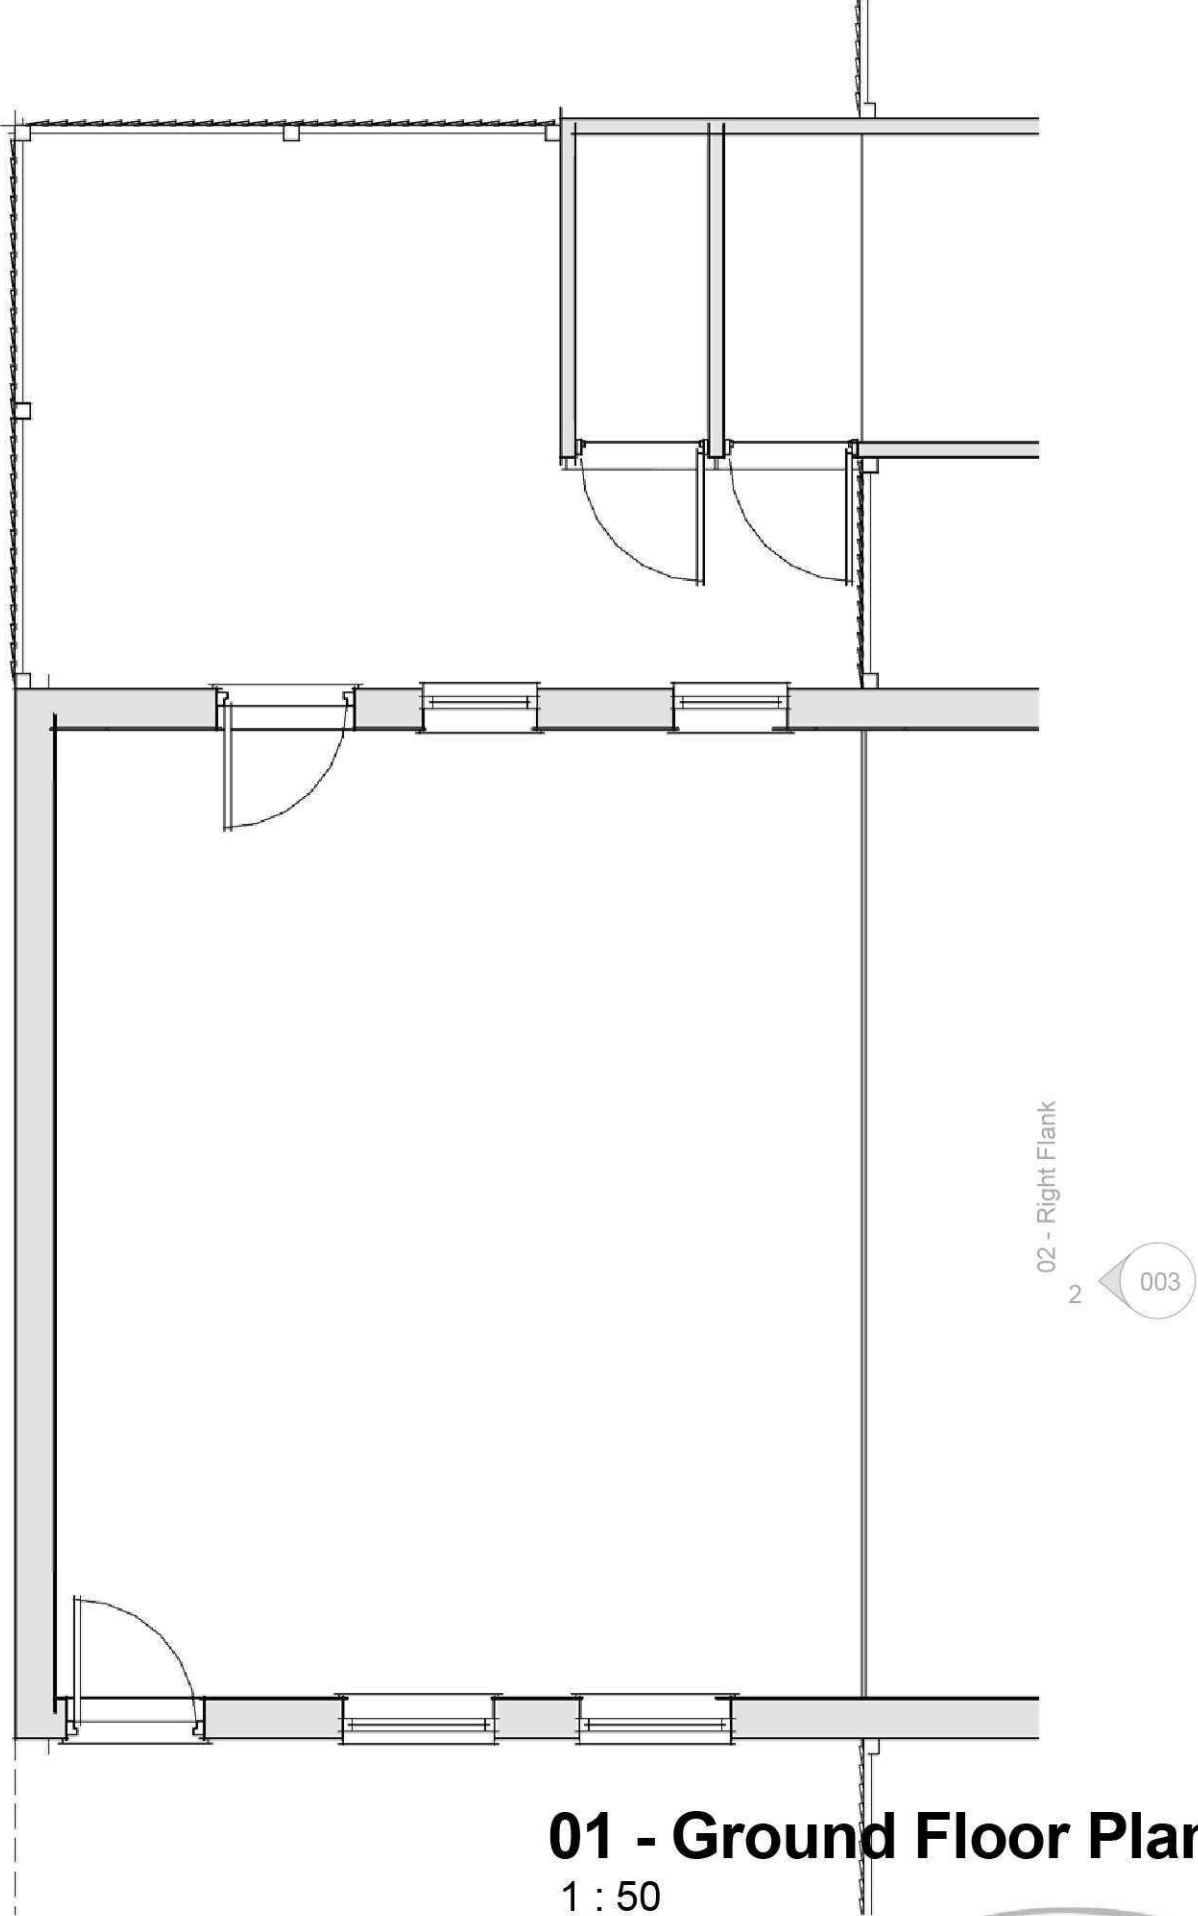


Contractors are responsible for checking all dimensions on site prior to work commencing

Due to areas of the structure being covered, unexposed or otherwise inaccessible the notes / specifications of existing materials are subject to confirmation of site when it is feasible to expose the relevant areas of construction.

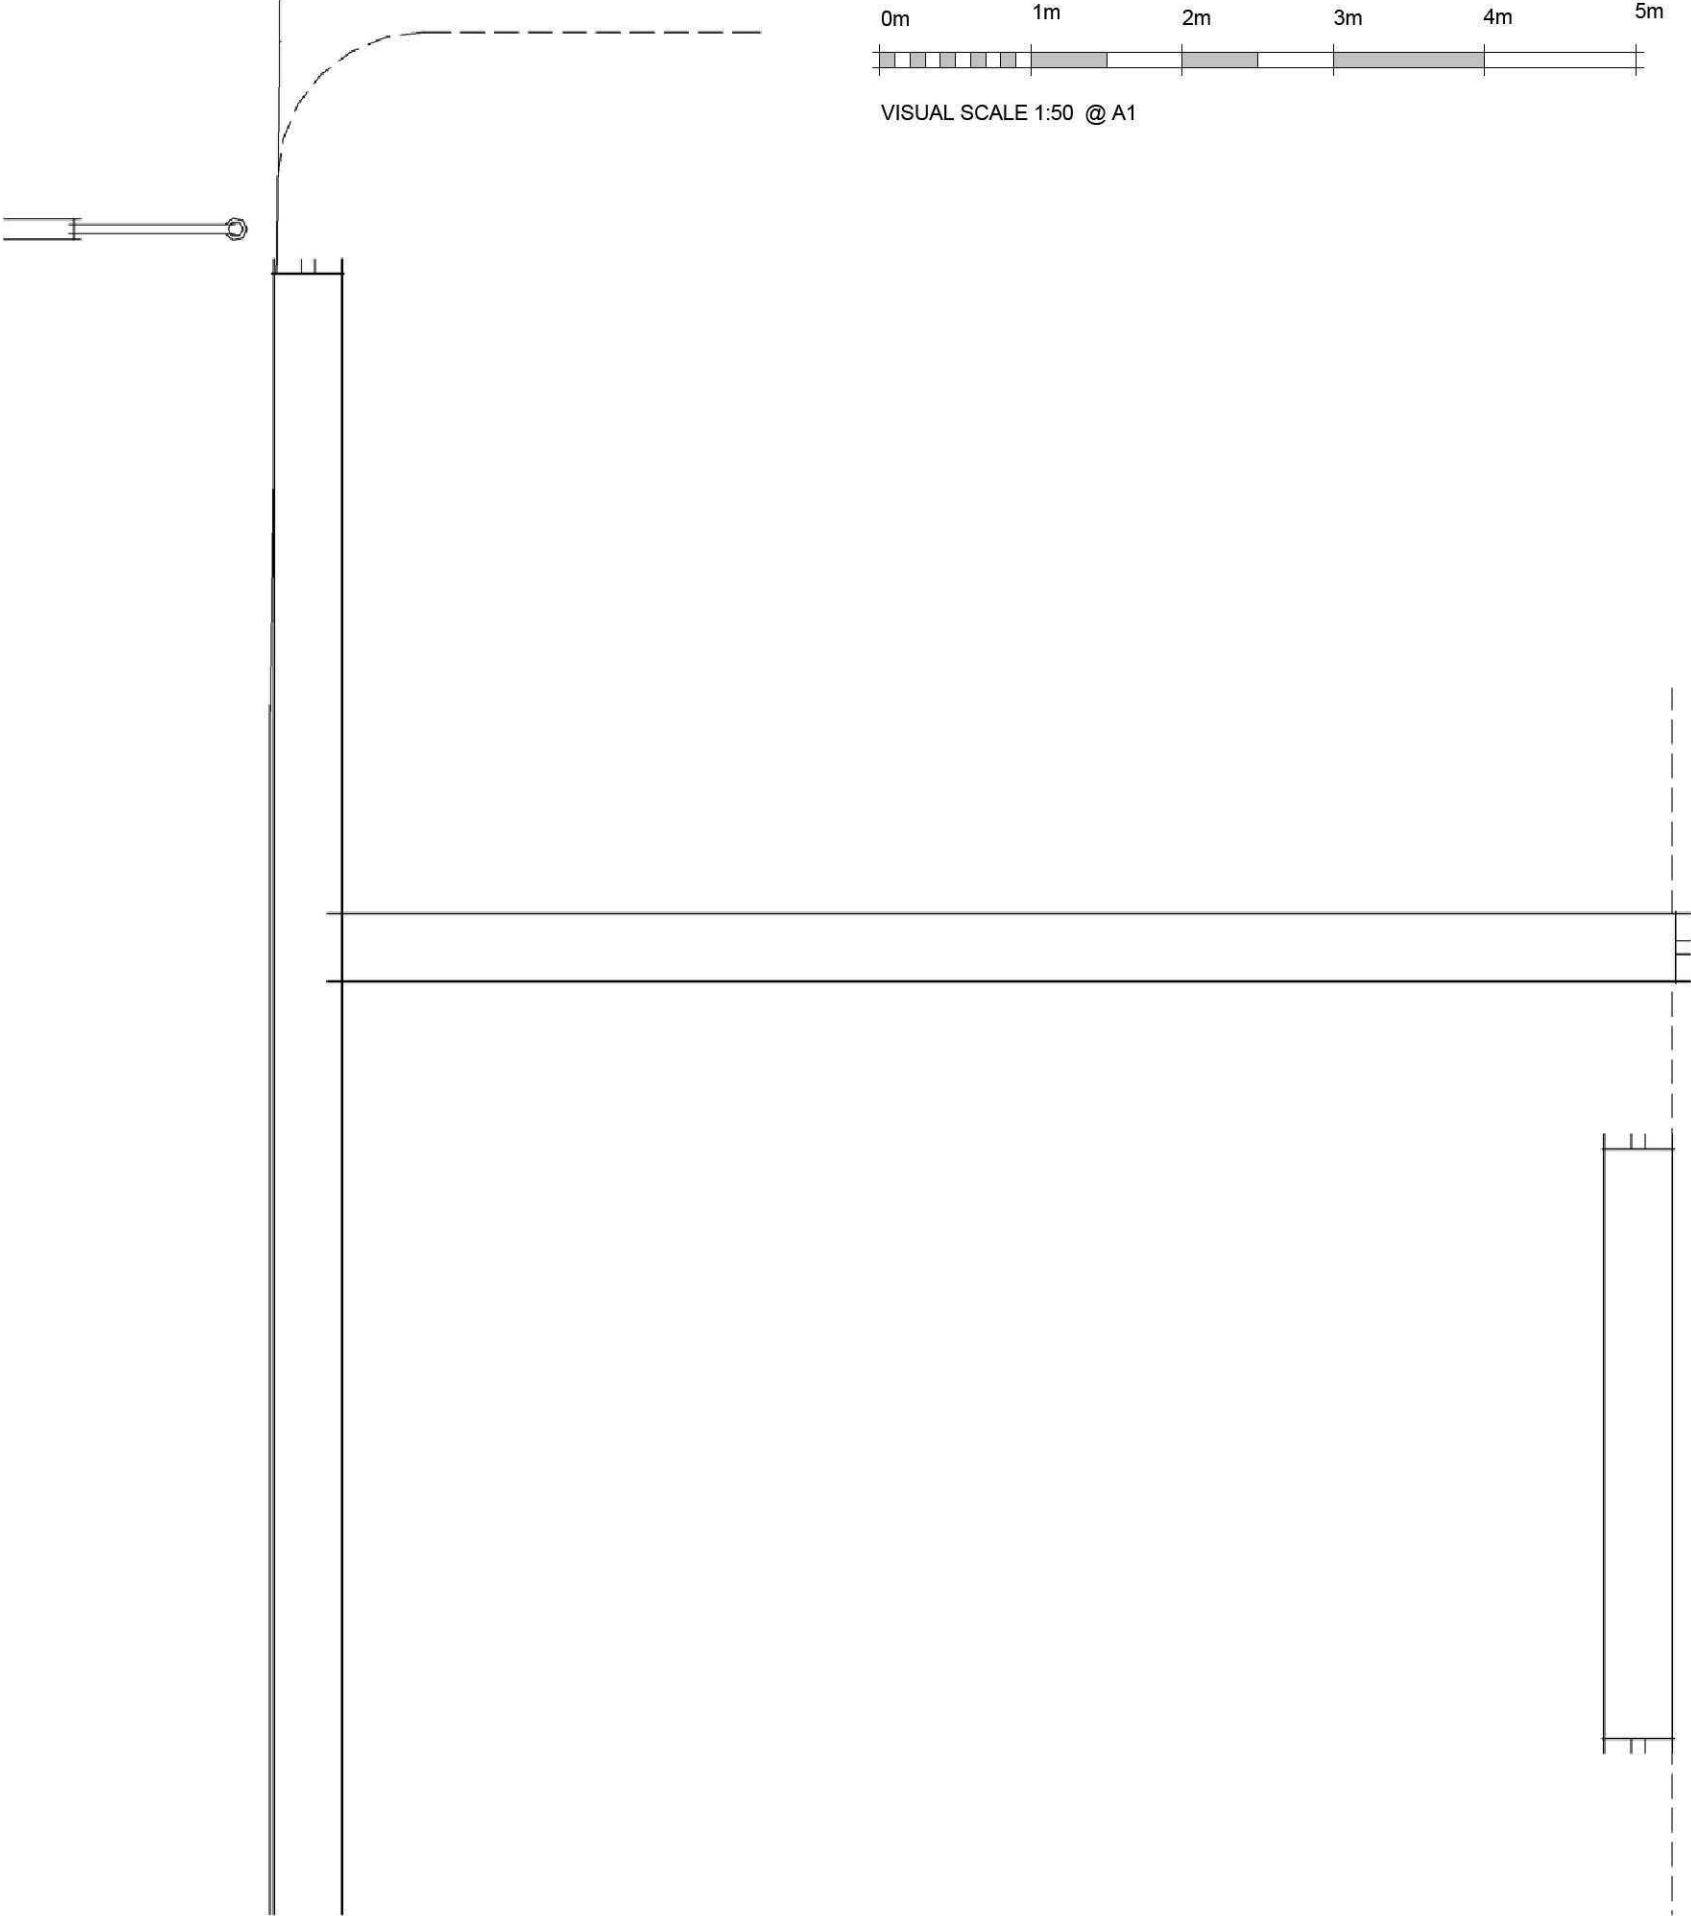

01 - Ground Floor Plan
1 : 50

Client:
Mr A Bristow

Site:
**109 Albion Street
Spalding**

Drg Title:
Existing Ground Floor Layout

Contract No
2559

Drg No
002



"Treetops", The Raceground, Spalding,
PE11 3AP Tel : 01775 768 921