

MATERIALS SCHEDULE

Butterley Old English Rose	1, 7, 10, 11, 20, 21, 24, 26, 28, 29, 32
Butterley Village Honey Gold	6 (render gable), 30, 33, 35, 37, 40 (render gable)
Butterley Village Harvest Multi	13 (render), 23 (render), 34 (render), 36, 38
Butterley Sherwood Red Mixture	2, 4, 5, 9, 16, 17, 22, 25, 27, 31
Butterley Burghley Red Rustic	3, 8, 12, 14, 15, 18, 19, 39

Note: Garages to be in matching brick of house or where semi-detached in colour of low plot number.

Charmwood Natural detailing

Roof Tiles

Sandtoft-Calderdale-Slate	6, 13, 23, 26, 30, 33, 35, 37, 40
Sandtoft-Pantile-Rustic	1, 4, 5, 8, 10, 11, 14, 15, 18, 19, 21, 24, 28, 29, 32, 34, 38
Sandtoft-Roman-Terracotta	2, 3, 7, 9, 12, 16, 17, 20, 22, 25, 27, 31, 36, 39

LANDSCAPE SCHEDULE

Shrub Specification

- 1 Vinca Minor
- 2 Hypericum Calycinum
- 3 Cotoneaster Skoghholm Coral Beauty
- 4 Cotoneaster Horizontalis
- 5 Lavenda Spica Hidcote
- 6 Lonicera Pileata
- 7 Potentilla Red Ace
- 8 Senecio Greyii

The above to be planted at 3 per m²

- 9 Pyracantha Mohave
- 10 Rosa Rugosa Frau Dagmar Hastrup
- 11 Viburnum Tinus
- 12 Hypericum Patulum Hidcote
- 13 Mahonia Aquifolium

The above to be planted at 2 per m²

- 14 Greenbeech Fagus Sylvatica - 30cm c/s
- 15 Parthenocissus tricuspidata - spot climbers

TREES (all standard size)

- MT Malus Tschonoskii
CP Crataegus Prunifolia
SA Sorbus Aucuparia
RF Robinia Frisia





SHDC
Planning Development
27 MAR 2003
04/06/03

Rev A. Planning Condition Amendments. Amend Ponds 5 and Mar'03
Plot 21 to show S.W. pavement. Footpath link adjacent
Plot 1 to P.O.S.

© This drawing is copyright.
Contractors must check all dimensions on Site. Only figured dimensions are to be worked from. Any foundation depths indicated are indicative only and must be in accordance with the consulting engineers design and/or agreed on Site with the local authority during excavations. Any discrepancies in the information contained herein must be reported to the Architect before work proceeds.

Project	Residential Development, Riverside Park, Phase II, Spalding.		
Drwg.	LANDSCAPE PLAN / SITE PLAN		
Scale	1: 500	Date	July '02
Drwg. no.	01142 / 01	Rev.	A
architects · designers · planning consultants			
Old School House		36 Boston Road	Spalding
Lincolnshire		NG34 7EZ	Tel: 01529 414141
			Fax: 01529 415757

DETERMINED PLAN

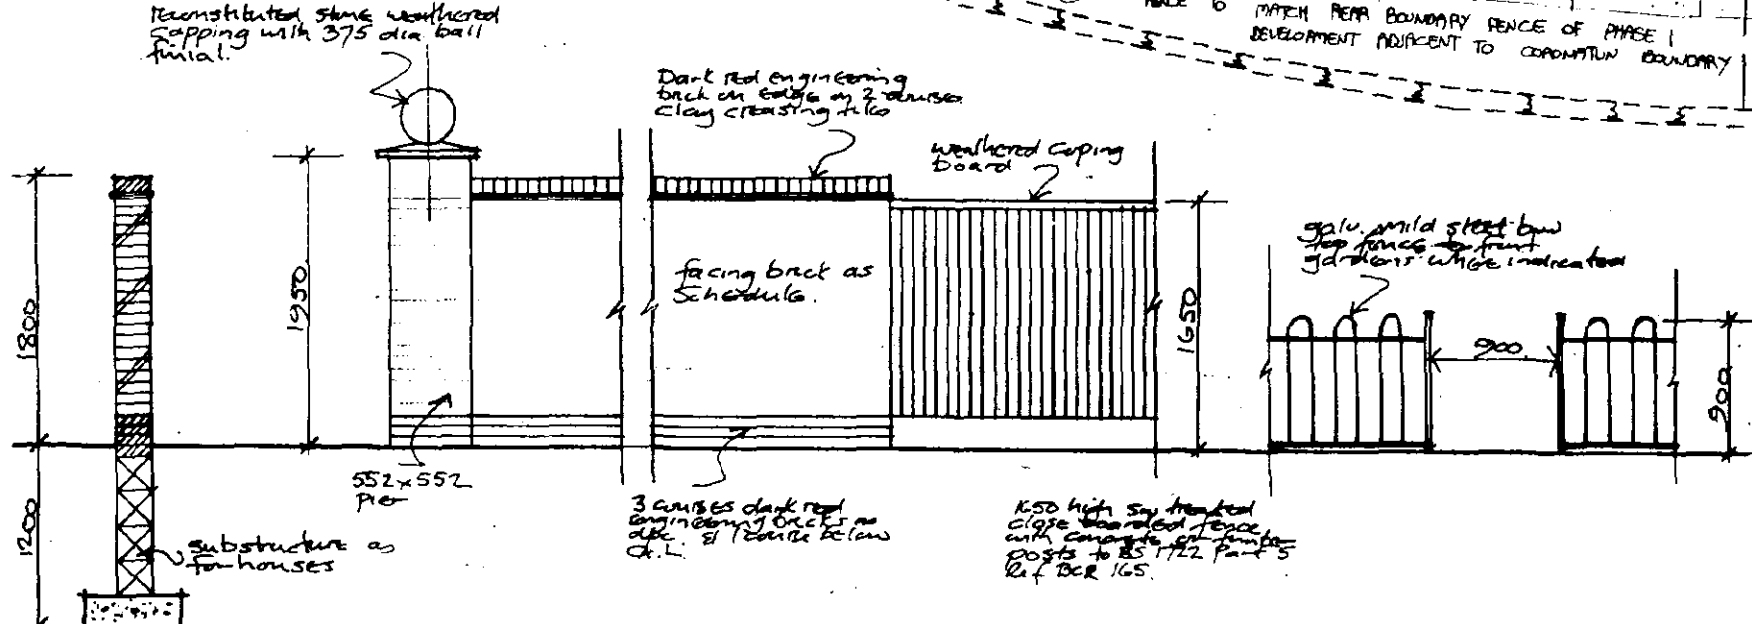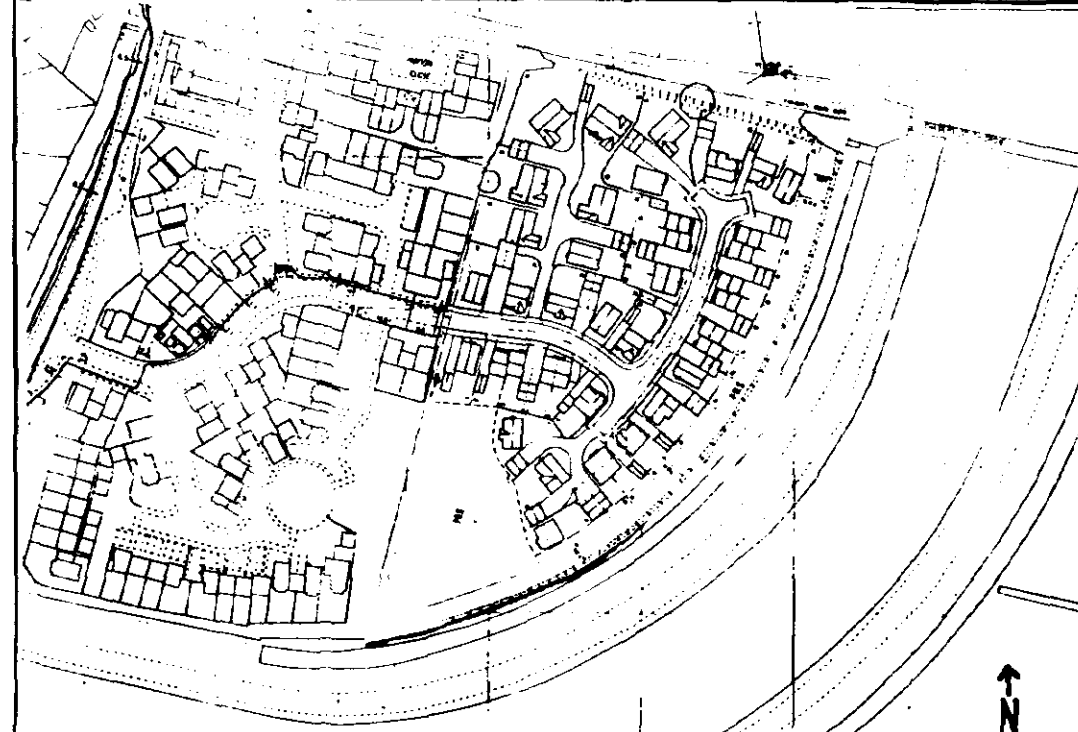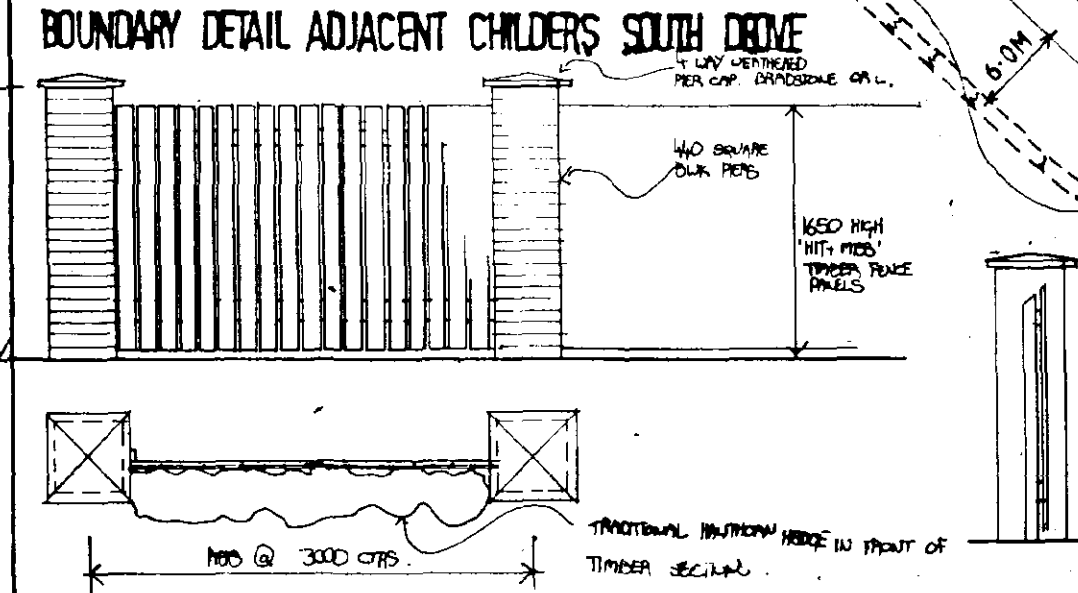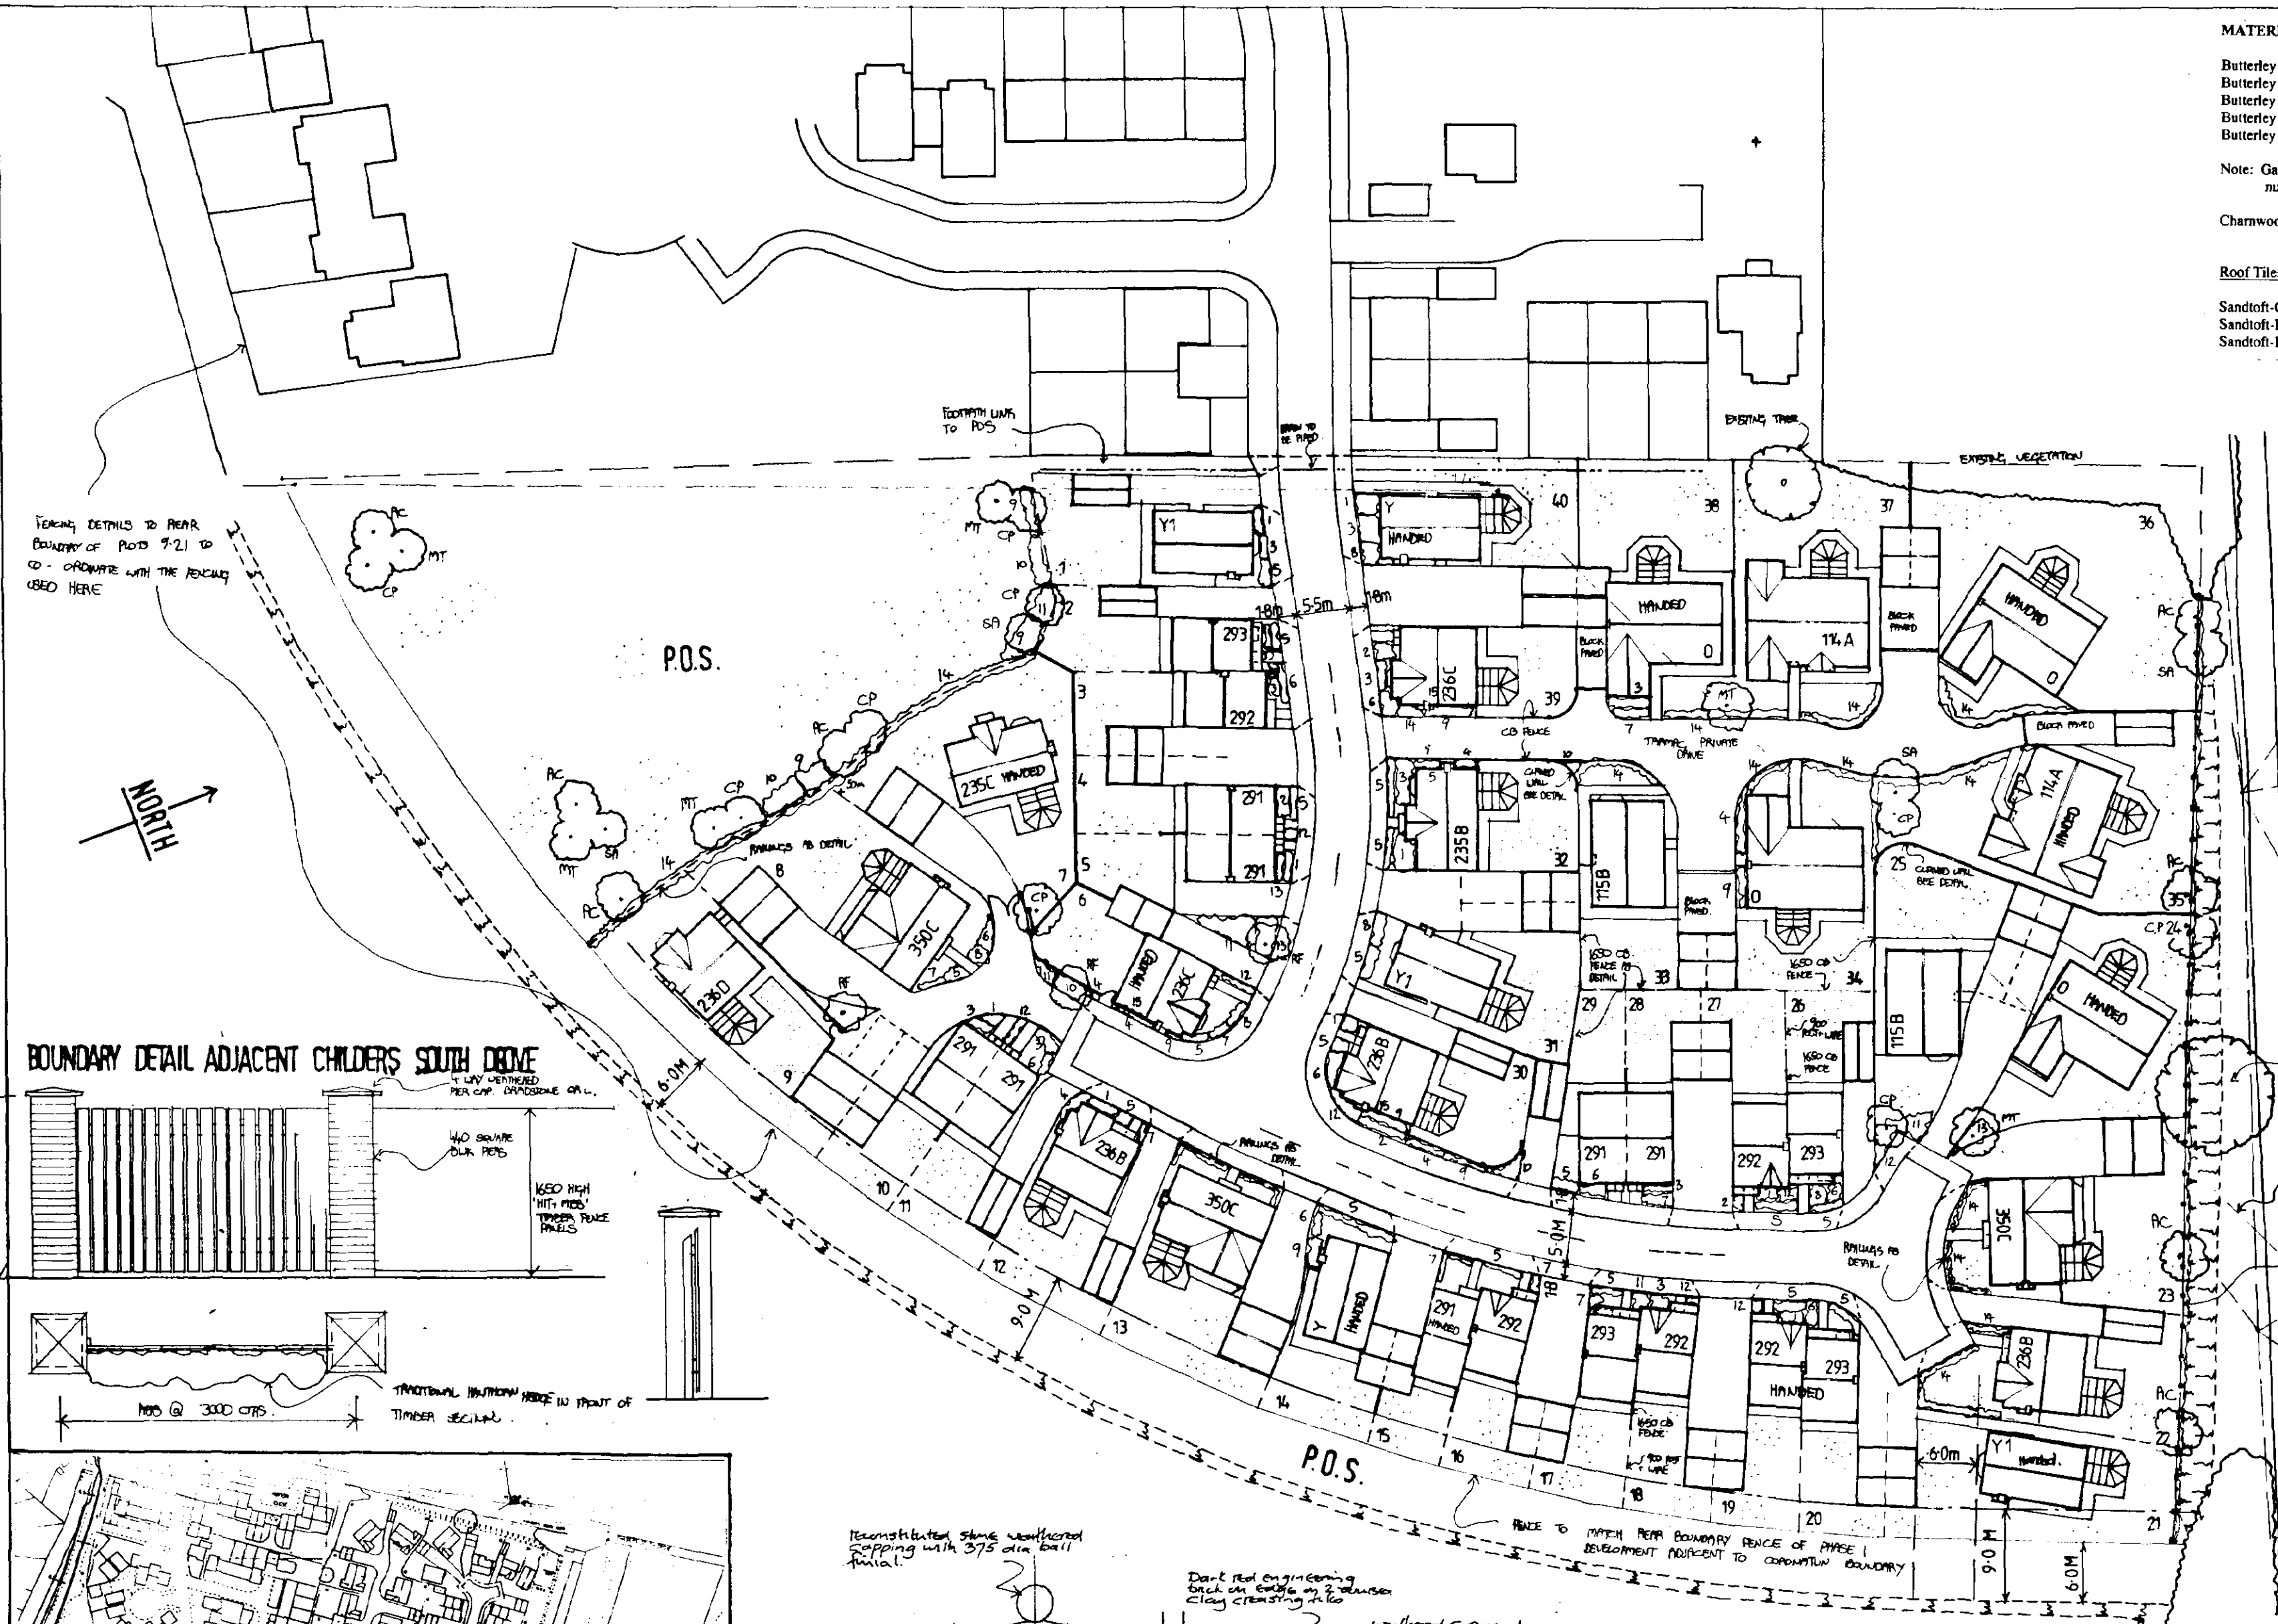

LOCATION PLAN Scale 1:2500