





LOCATION PLAN


©Crown Copyright and database rights 2016 OS 100019980

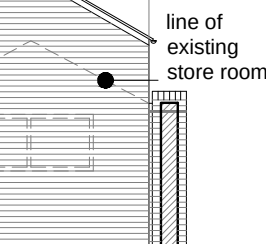



N W ELEVATION
- to yard area

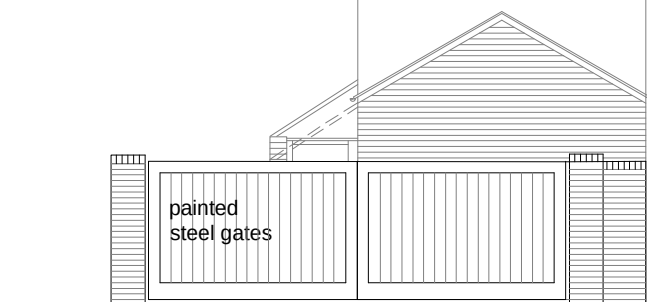


N W ELEVATION
- to Swan Street

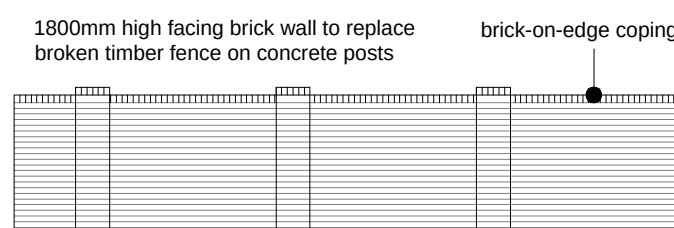

SOUTH WEST ELEVATION - to A151

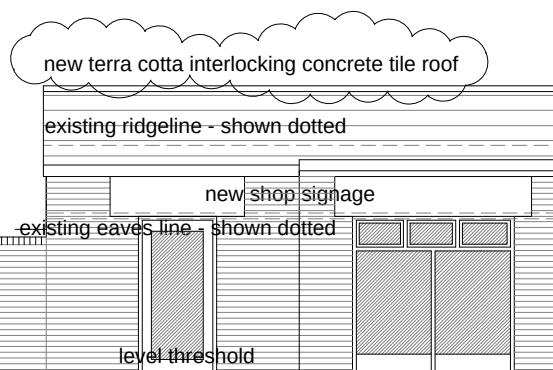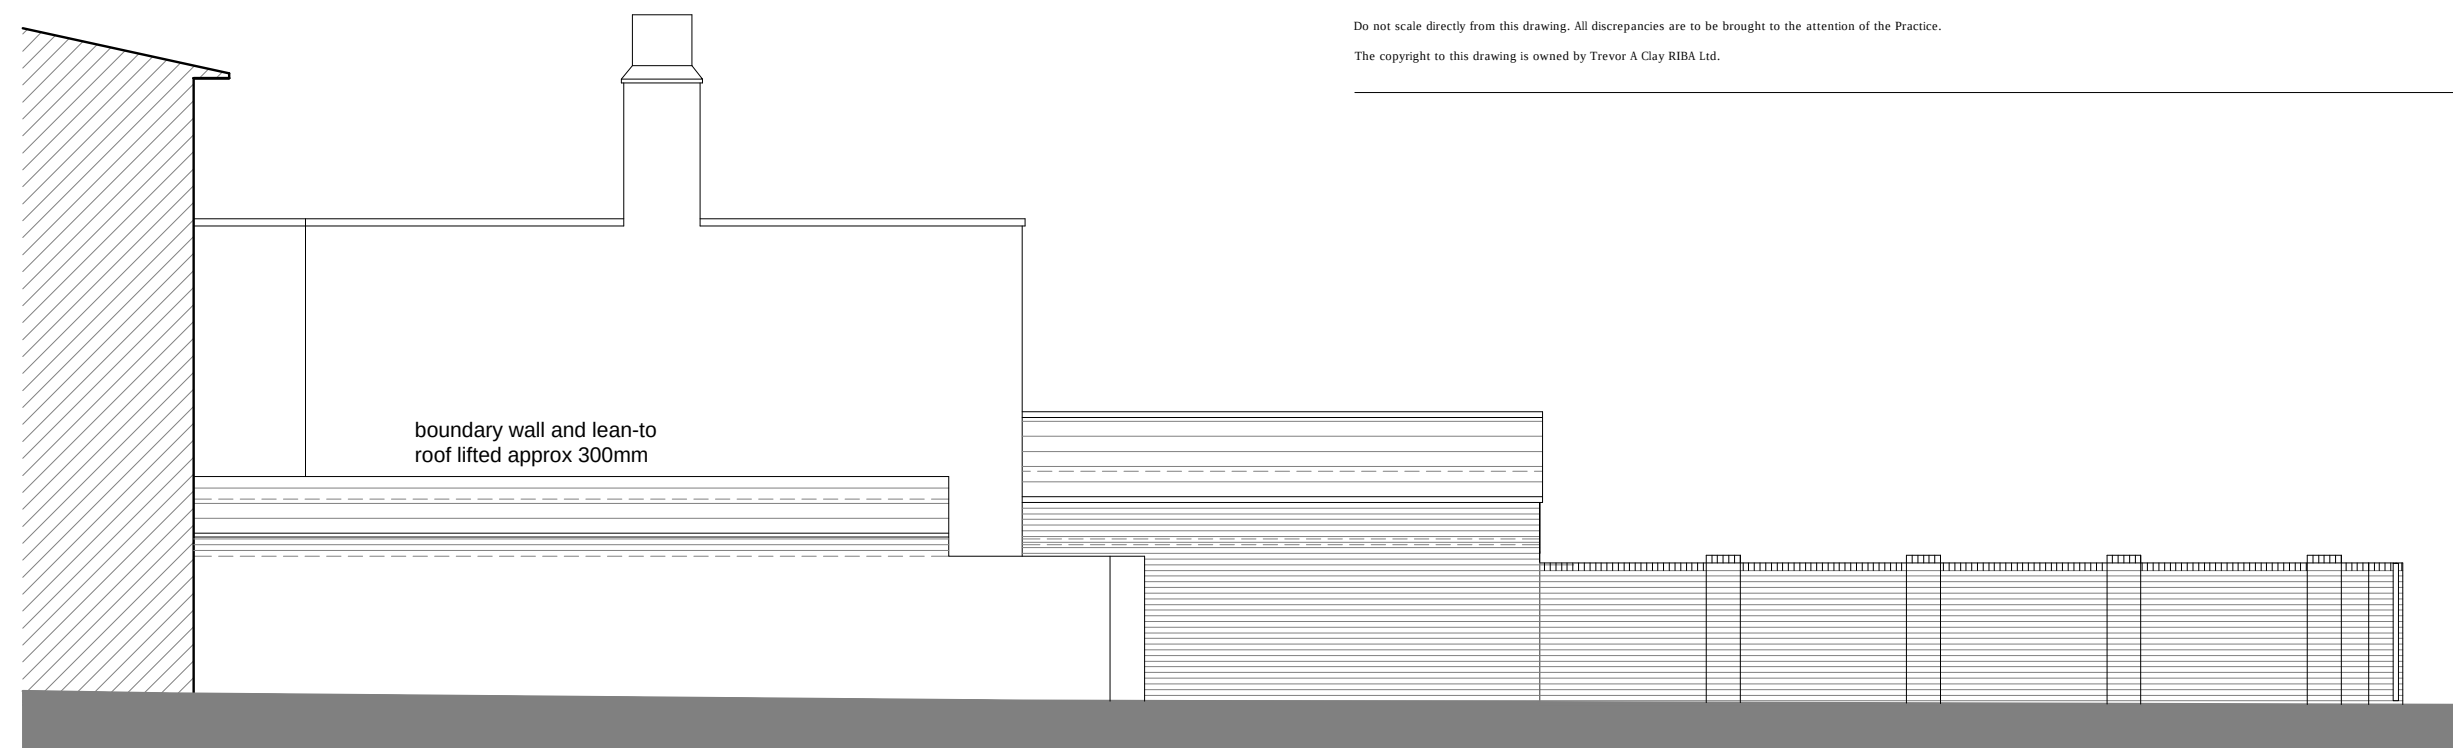

NORTH EAST ELEVATION

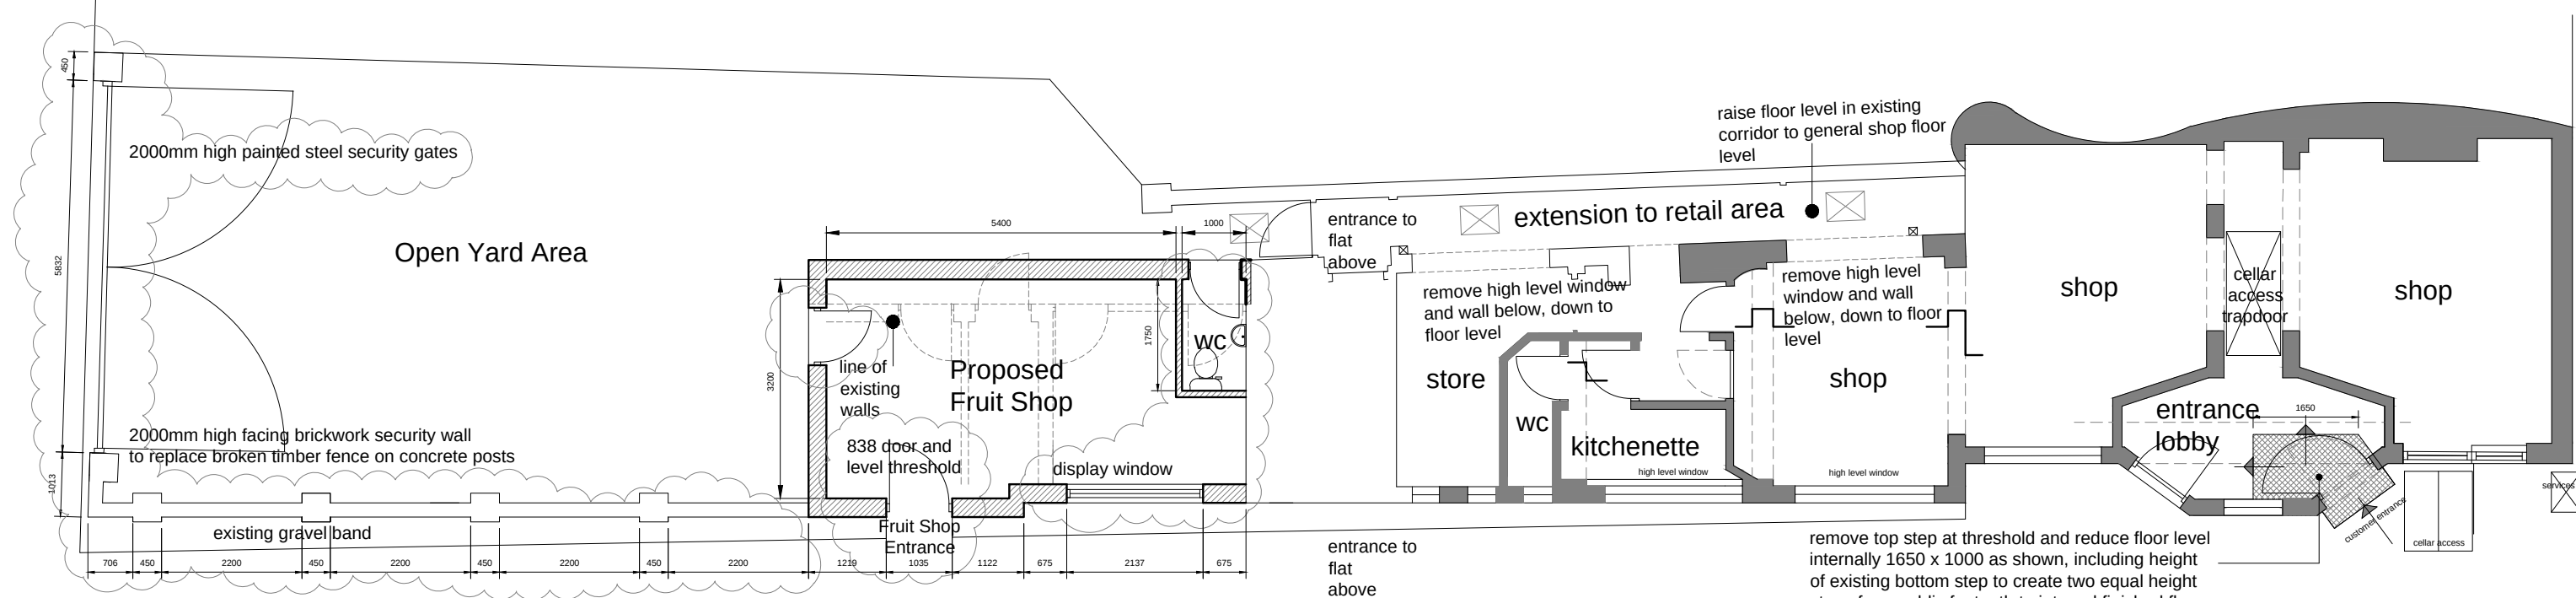

GROUND FLOOR / SITE PLAN

A151

C	11 April 19	TAC	General amendments- Shown by revision clouds on plan
B	08 March 17	TAC	Threshold steps amended as Customer Entrance - see revision clouds on drawing
A	13 January 17	TAC	New wall to yard reproduced * floor level to proposed fruit shop dropped to footpath level
Revision	Date	Drawn	Description

Client	Mr Z Abdullah
Project	Proposed Alterations to 4 Winsover Road, Spalding
Drawing	Planning Amendment Application Drawing

Scale 1:100, 1:1250 @A2 Drawn TAC Chkd AWM Date 01/12/2016

Trevor A Clay RIBA Ltd, 14 Old Fendike Road, Weston Hills, Spalding, Lincs. PE126DD
01406 380027 07778 597975 trevor@tacarchitects.co.uk



Drawing No. 16/456/PA/004C

www.tacarchitects.co.uk