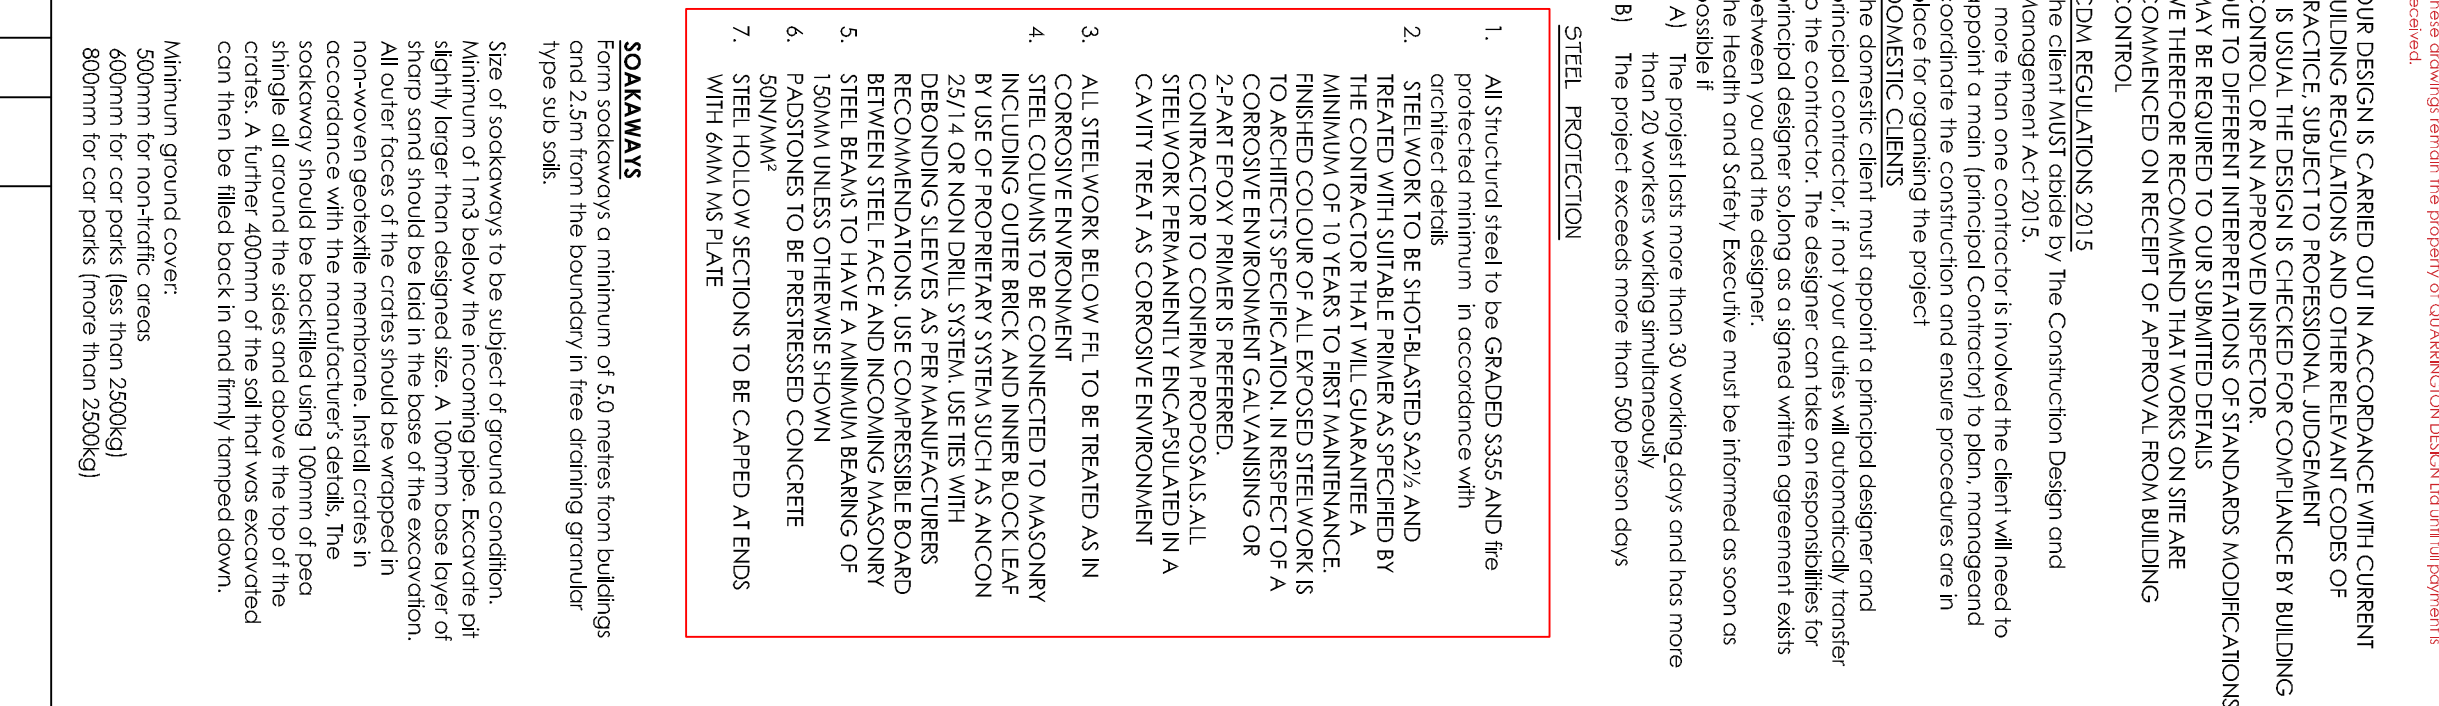



NOTES

[illegible]


21	I.B.	25.07.25	For Approval
----	------	----------	--------------

CLIENT	DEV	BY	DATE	DESCRIPTION

IML Ltd
Address Drallam House - Swindlers Drove

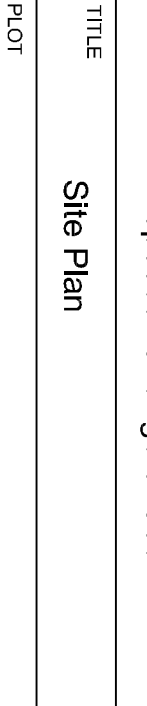

1	LB	25.07.25	Li Comments
2	LB	25.07.25	For Approval
EV	BY	DATE	DESCRIPTION
CLIENT			
TML Ltd			
ADDRESS			
Darlham House - Swindlers Dove			
PROJECT			
Proposed Change of Use			
TITLE			
Site Plan			
PLOT			
DRG STATUS			
For Approval			
DRAWN	LB	SCALE	As Shown
CHECKED		DATE	28.07.19
DRAWING NO		REV	
25.040-01		P2	

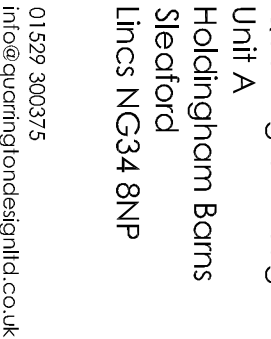

01529 300375
info@quarminglondesignllc.co.uk