




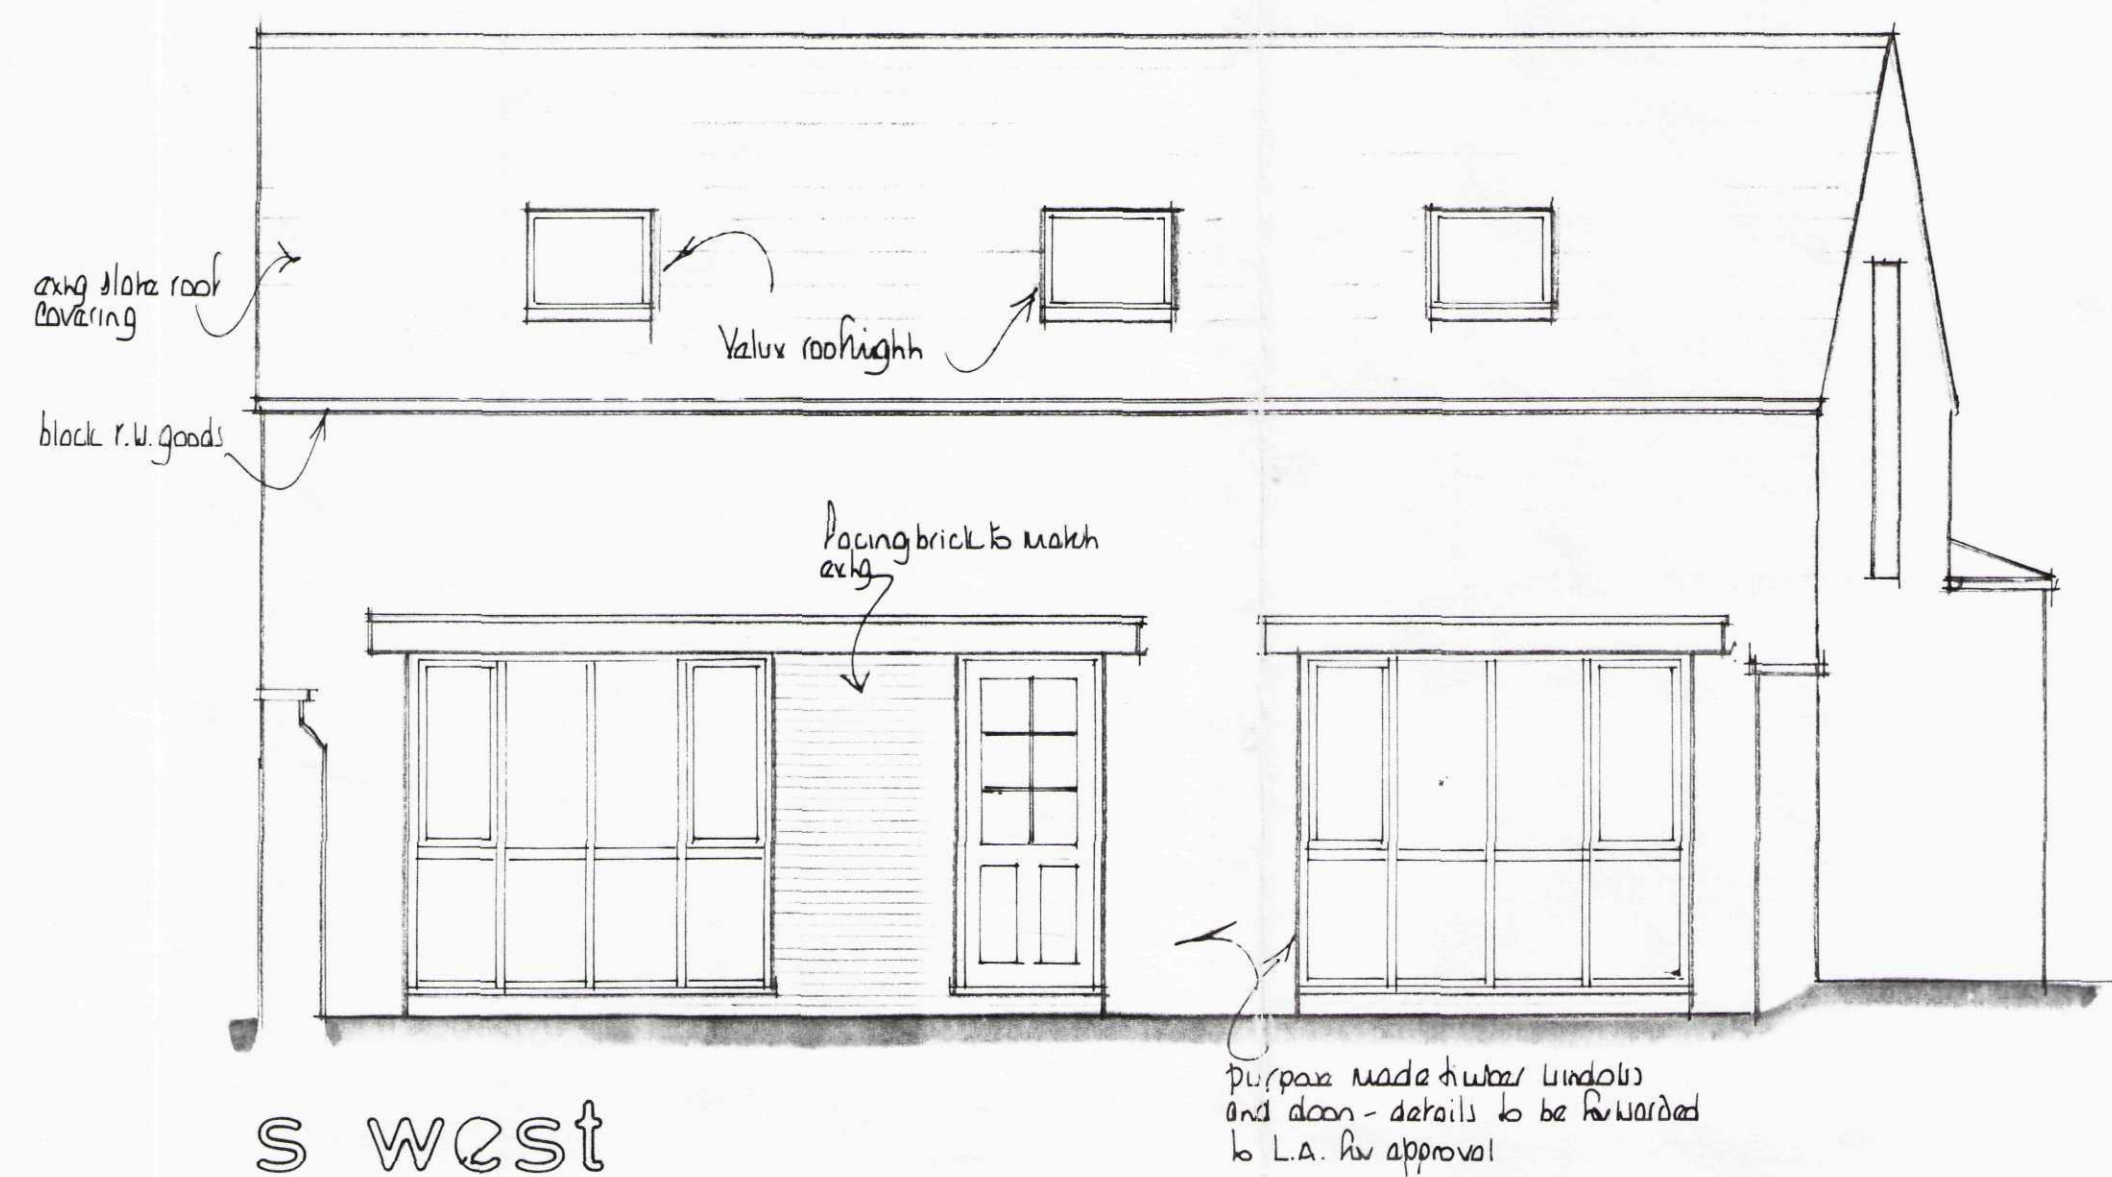


s west

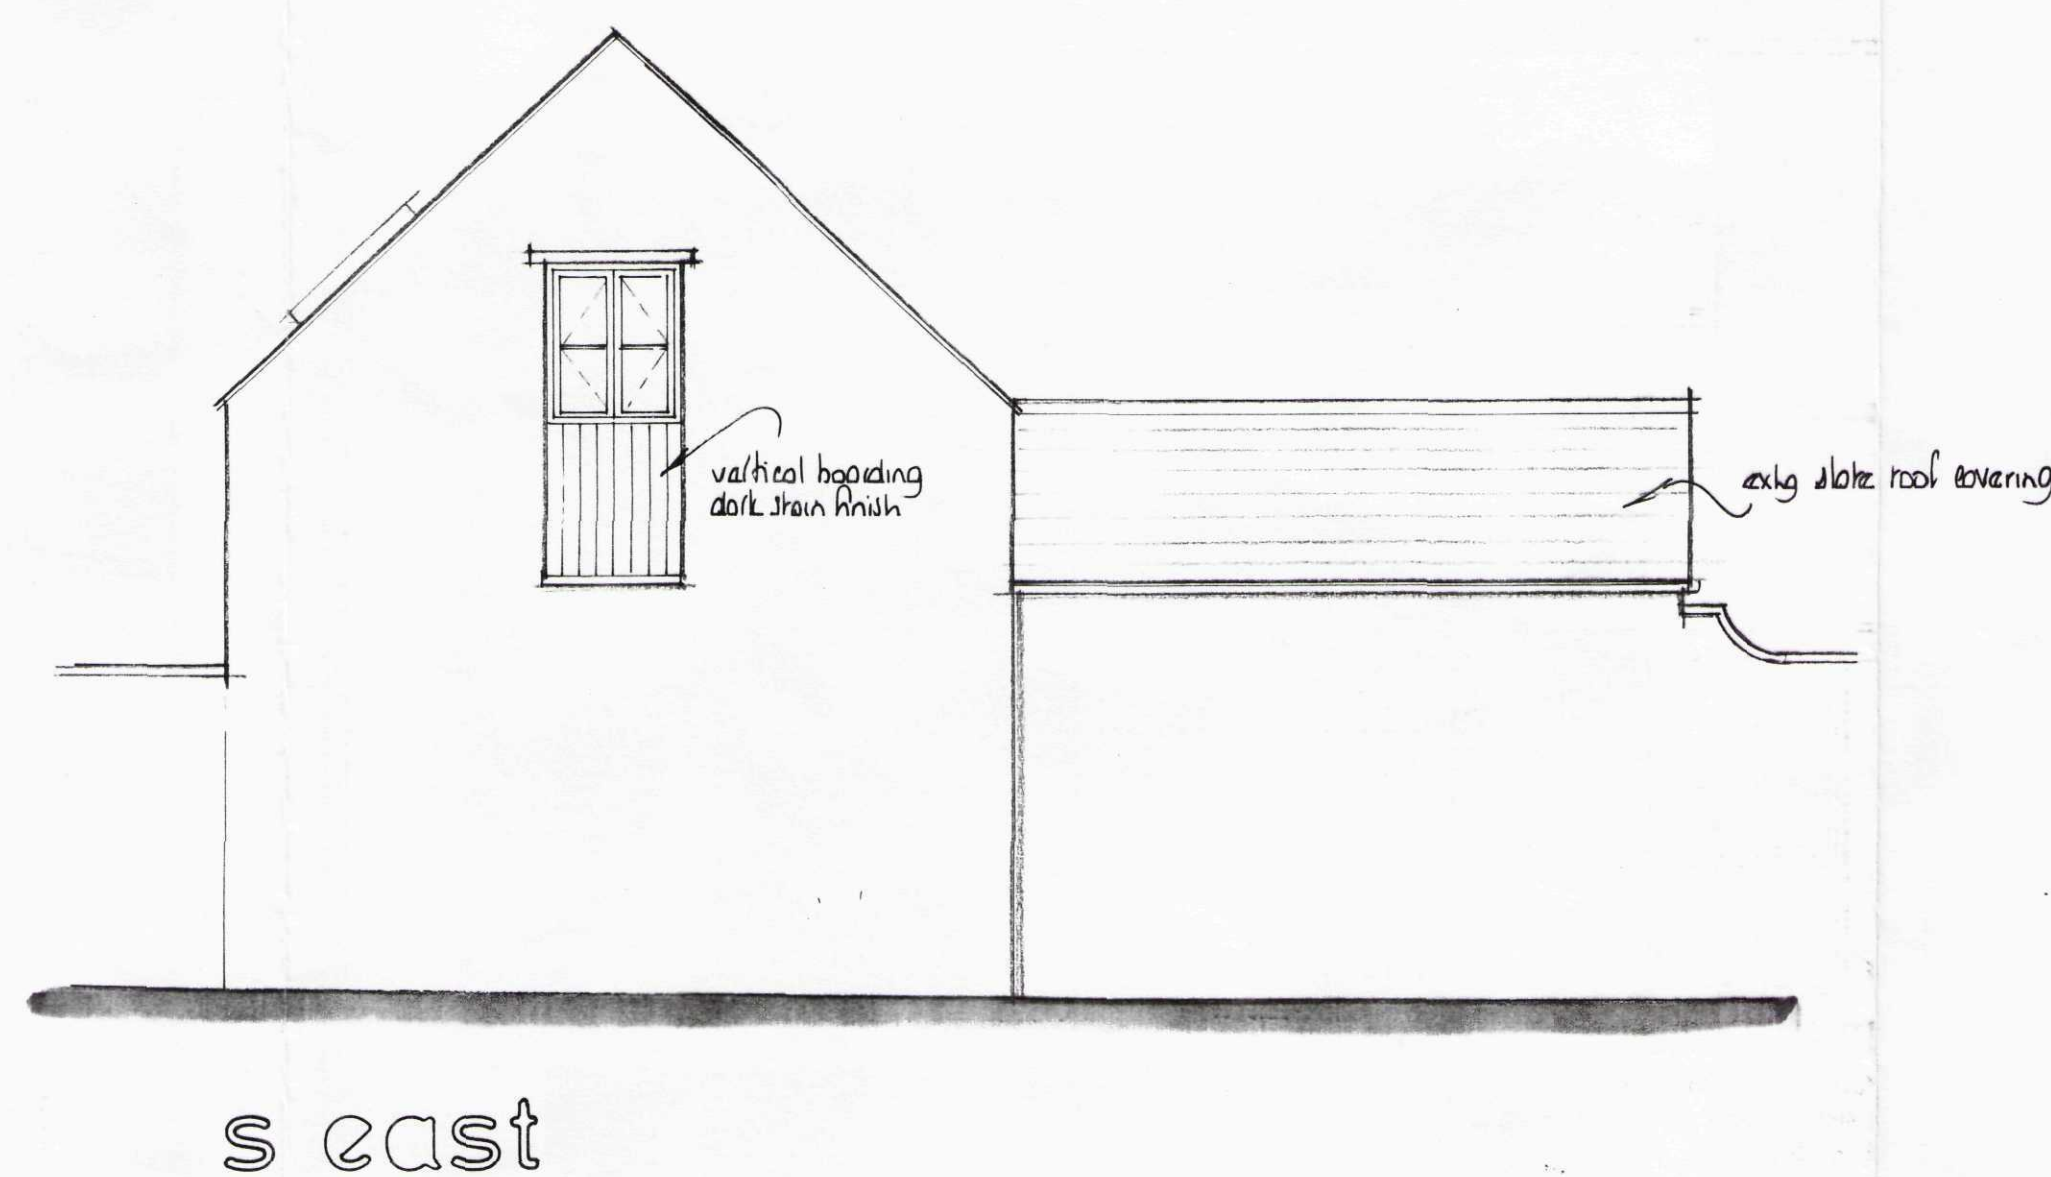


s east

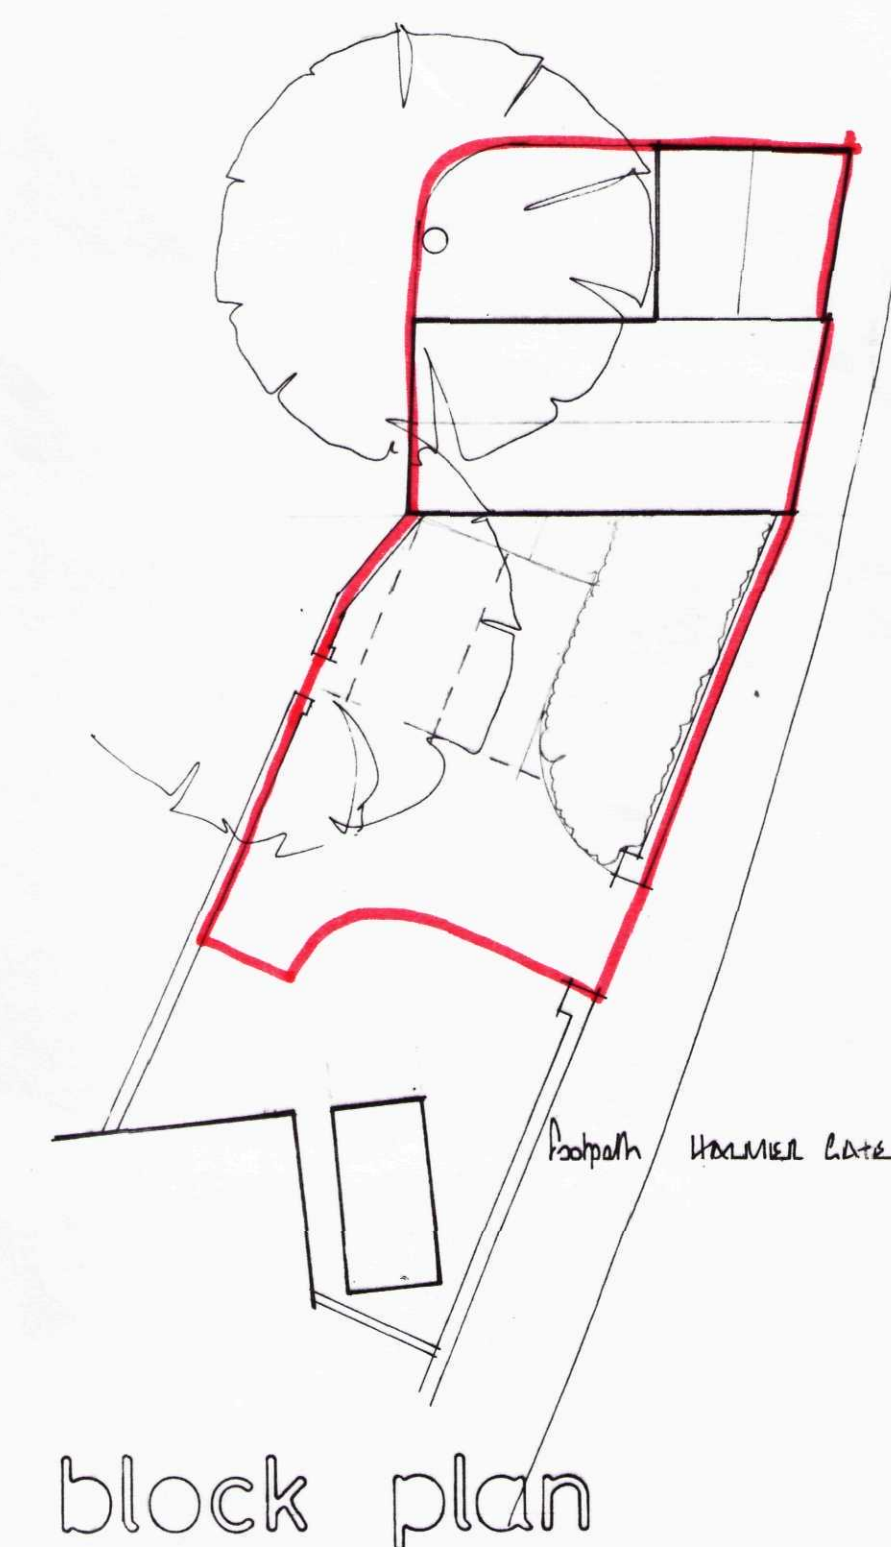


block plan

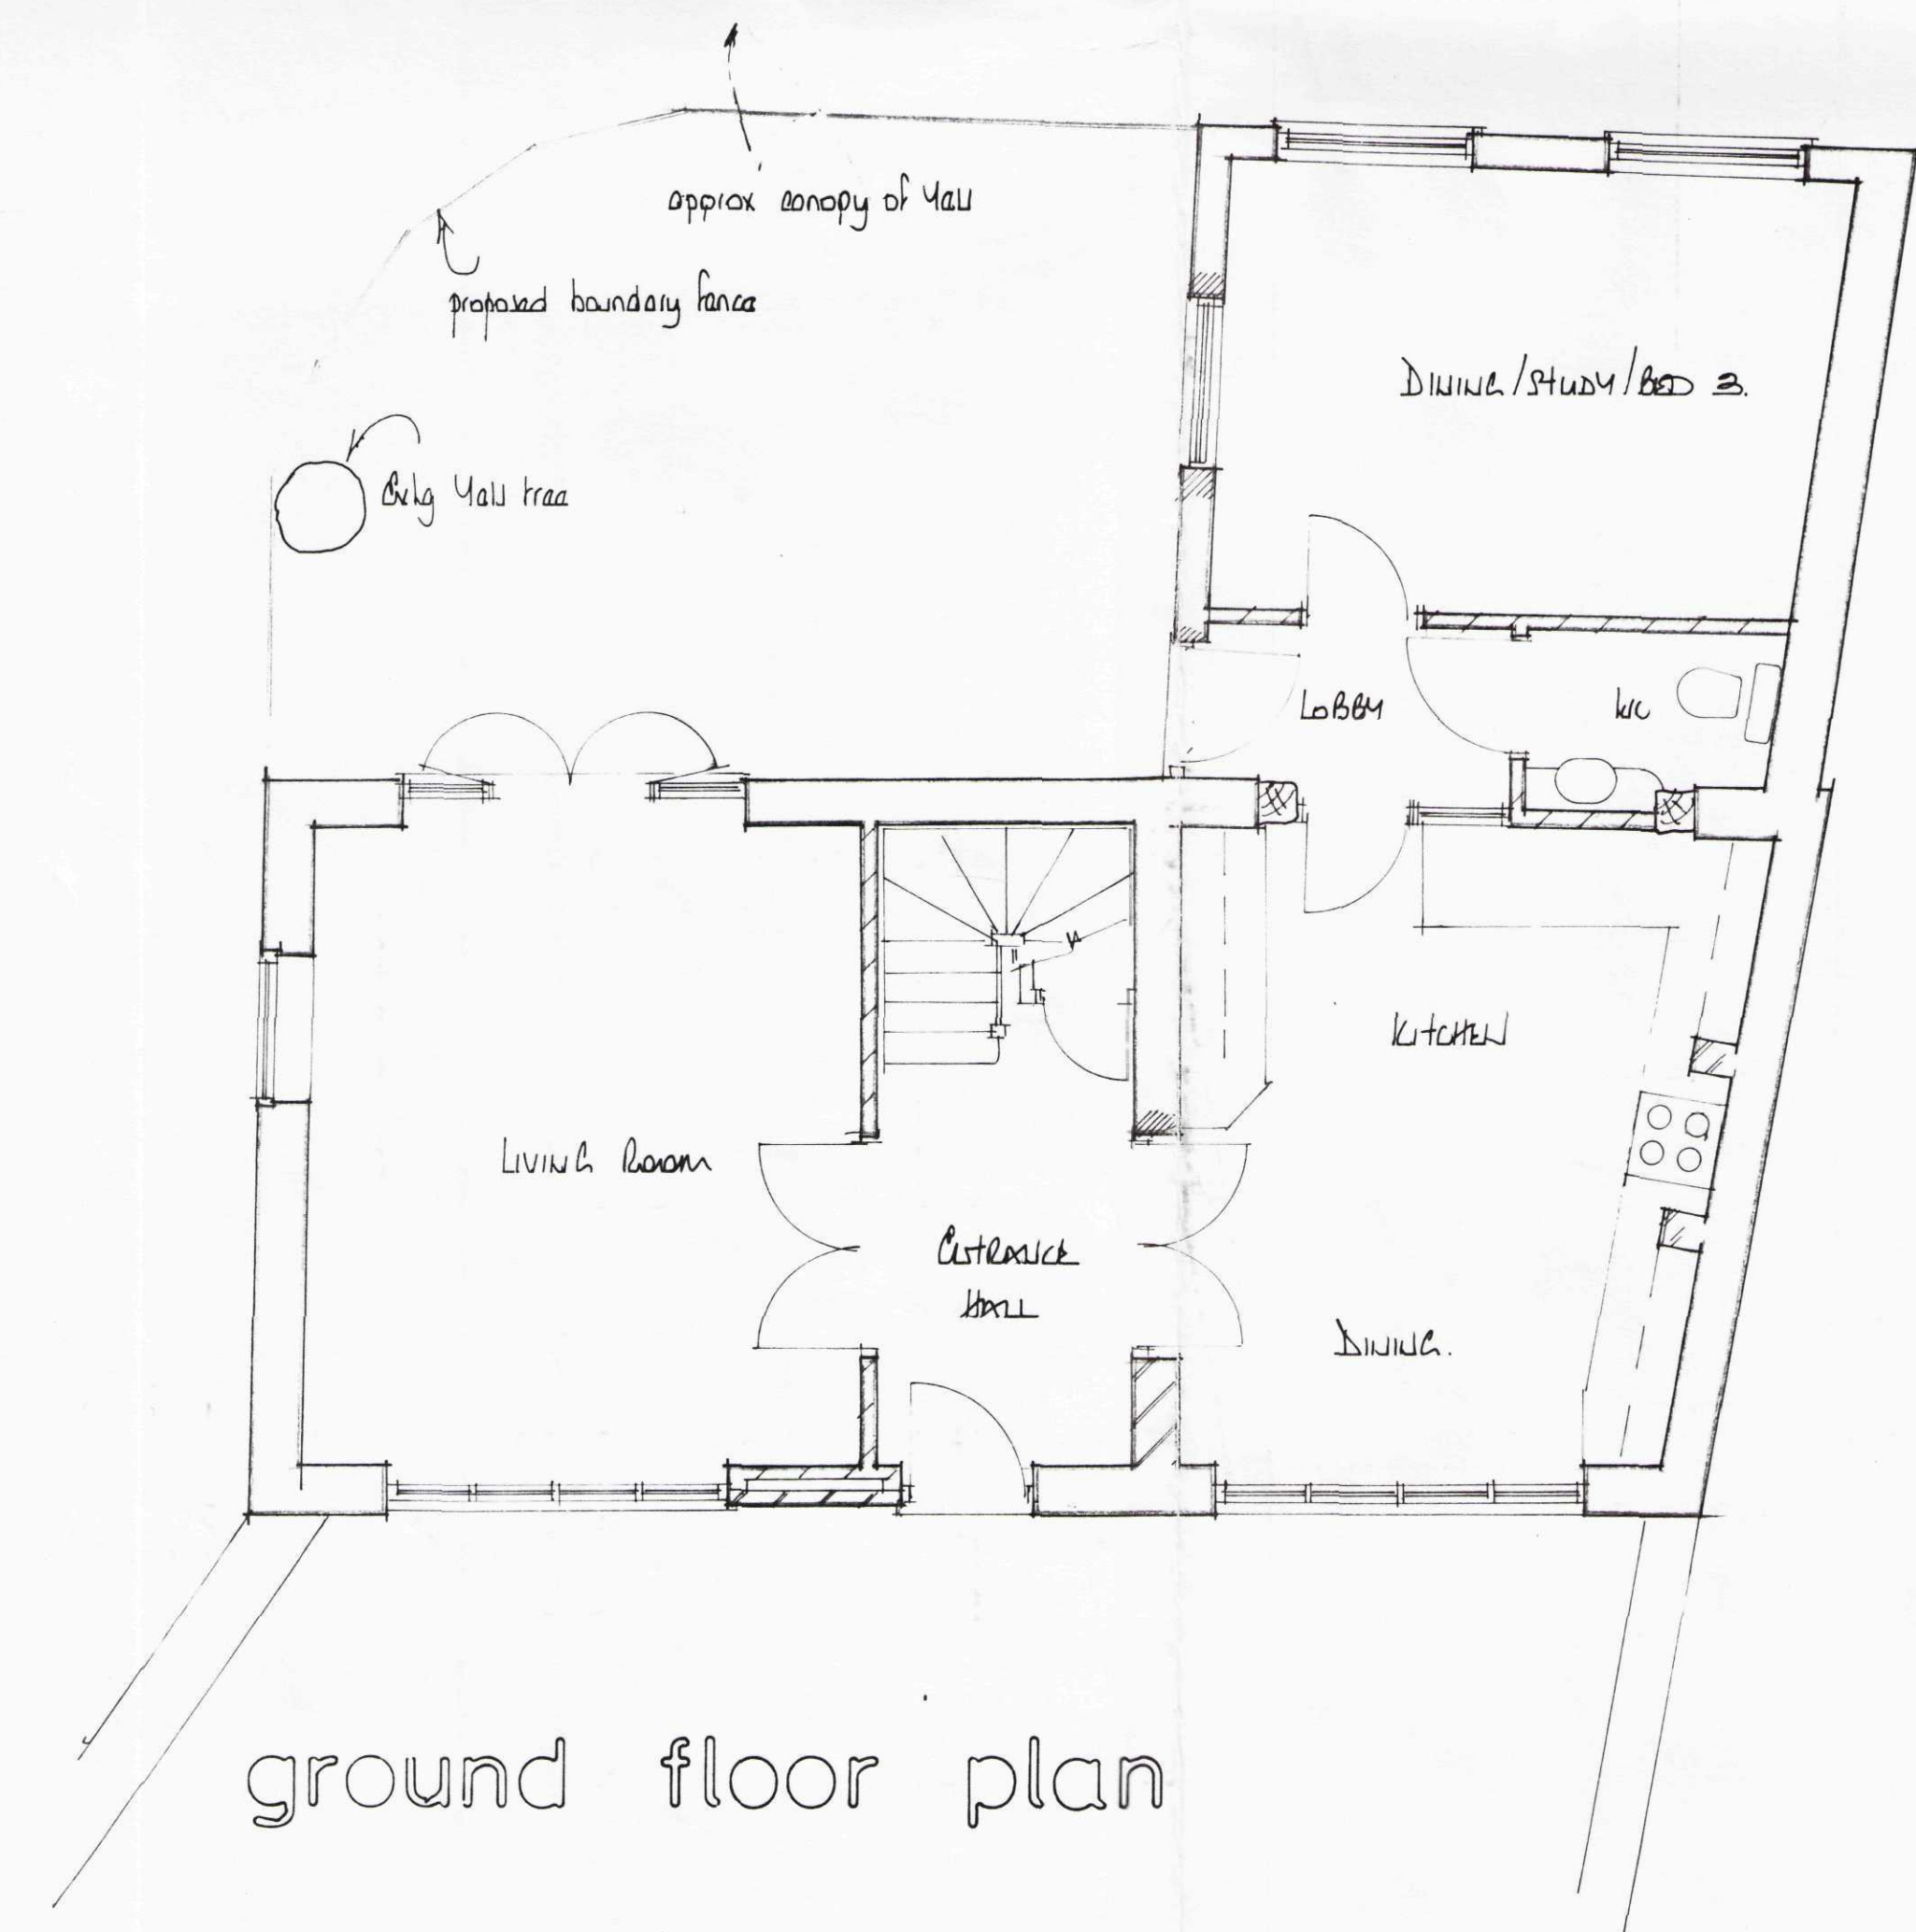

ground floor plan

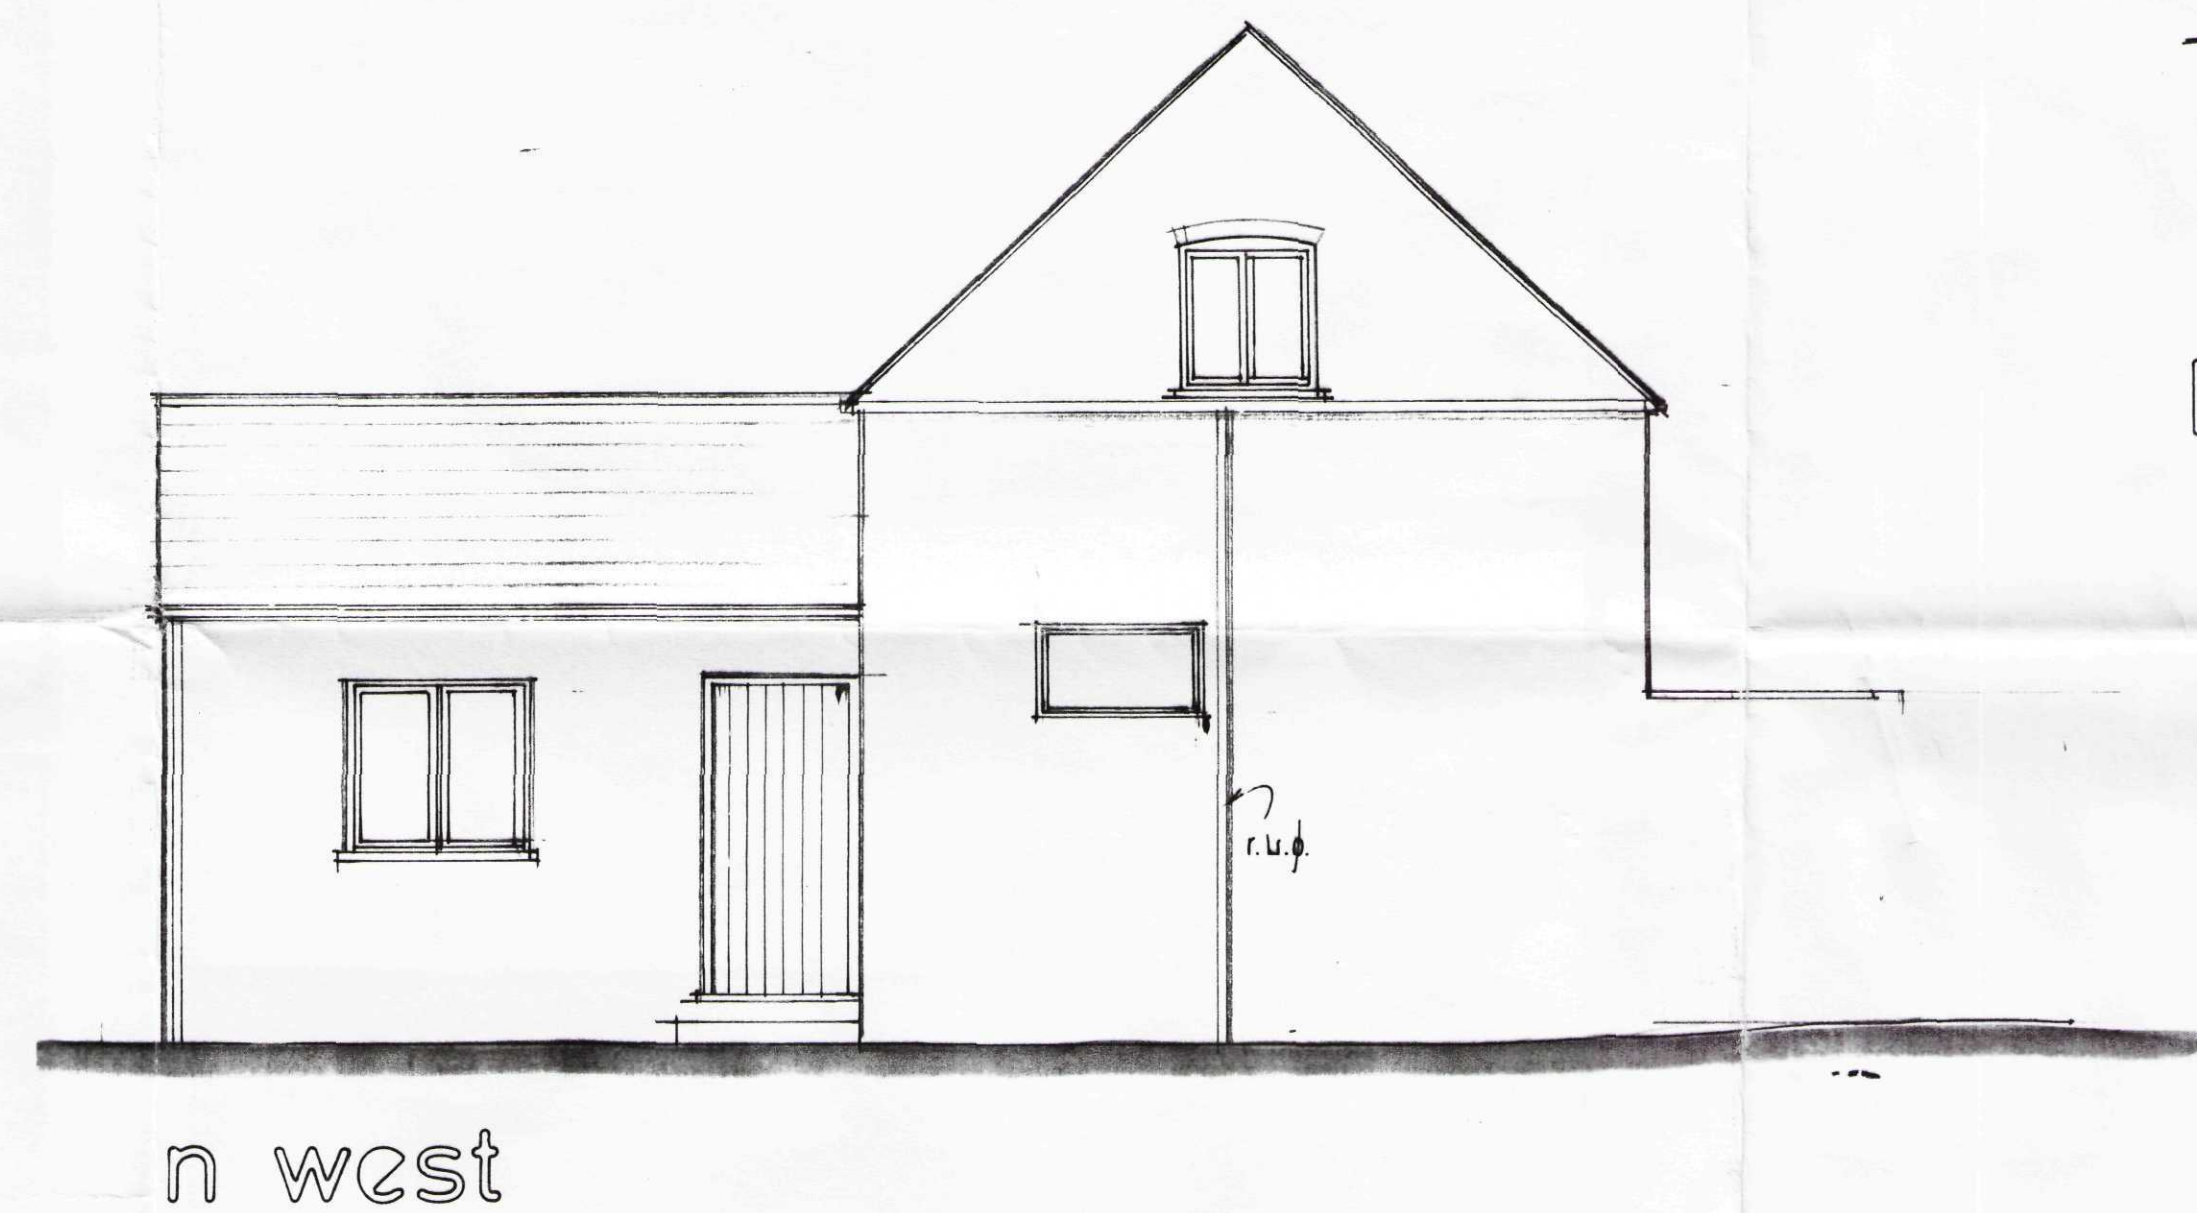

n west

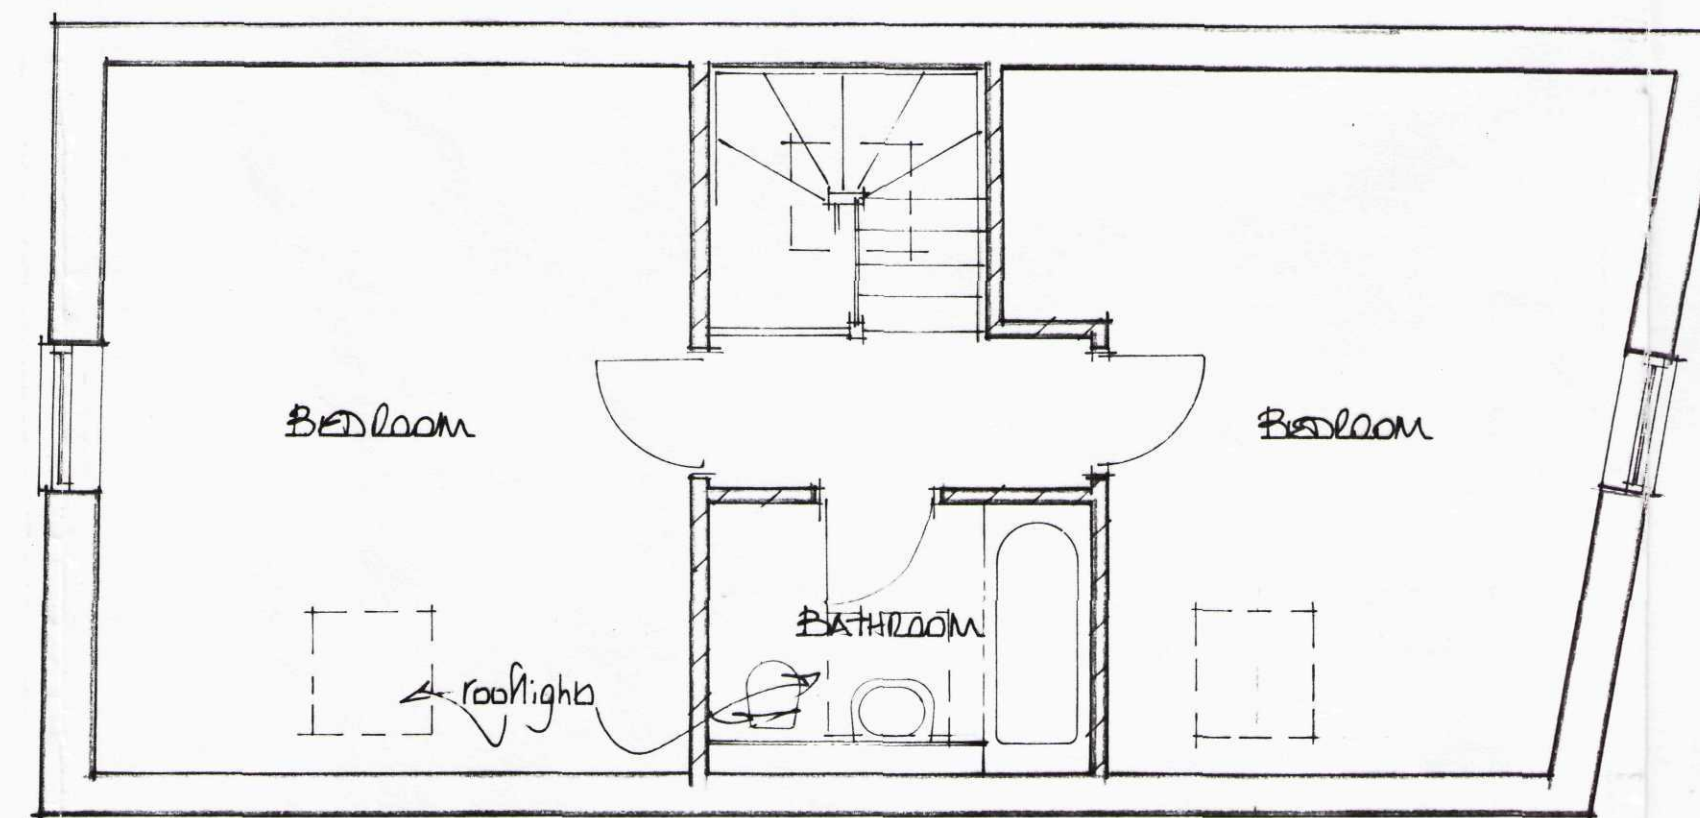

first floor plan

EAST MIDLANDS DESIGN ASSOC.

Architectural Consultants

Willow Lodge
Horseshoe Road
Spalding
Lincs
PE11 3JA

Tel/fax :- 01775 767968
E-mail :- willowlodge@zoom.co.uk
Mobile phone :- 07710 815044

Client
SPALDING RECTORY FELLOWS

Project
CHANGE OF USE TO RESIDENTIAL
BUILDING AT
THE LARCH HOUSE
HAMMER LANE, SPALDING

Drawing
Plans & Elevations



Scale 1:50

Date JAN '04 Drawn AL

Dwg No. Rev.

03/42/01