



WINDOW 'A'
REAR ELEVATION - FIXED LIGHT

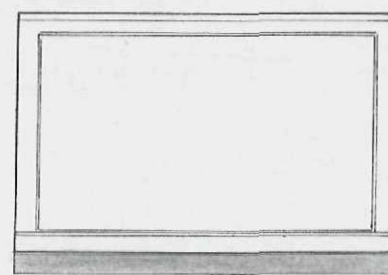

630

1024


WINDOW 'B'
SIDE ELEVATION - TOP HUNG

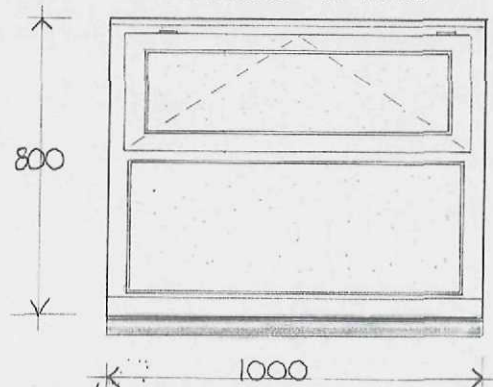

800

1000


WINDOW 'C'
SIDE ELEVATION - TOP HUNG

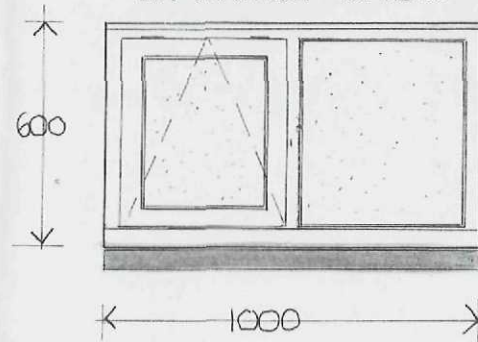

600


1000

WINDOW 'D'
SIDE ELEVATION - TOP HUNG

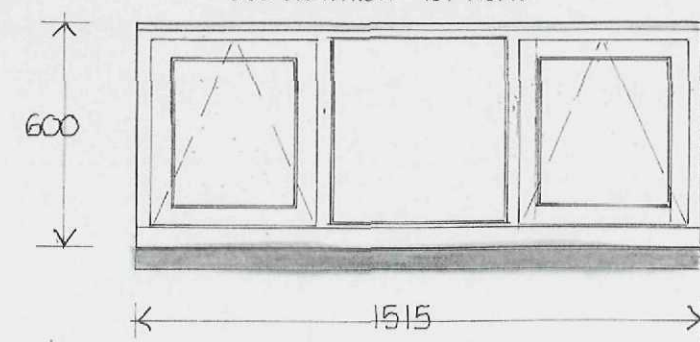

600

1515

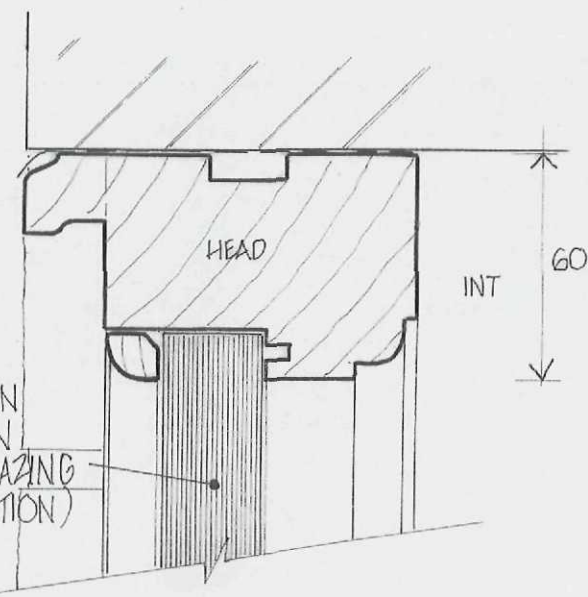

EXT

HEAD

INT

60

27 MM Pilkington
PYROSTOP 60 MIN
FIRE RESISTANT GLAZING
(INTEGRITY & INSULATION)

83

16

69

NARROW SILL


TILE

CODE 4 LEAD
SPACED OFF WALL

50 MAX

10

VERTICAL SECTION
WINDOW 'A'

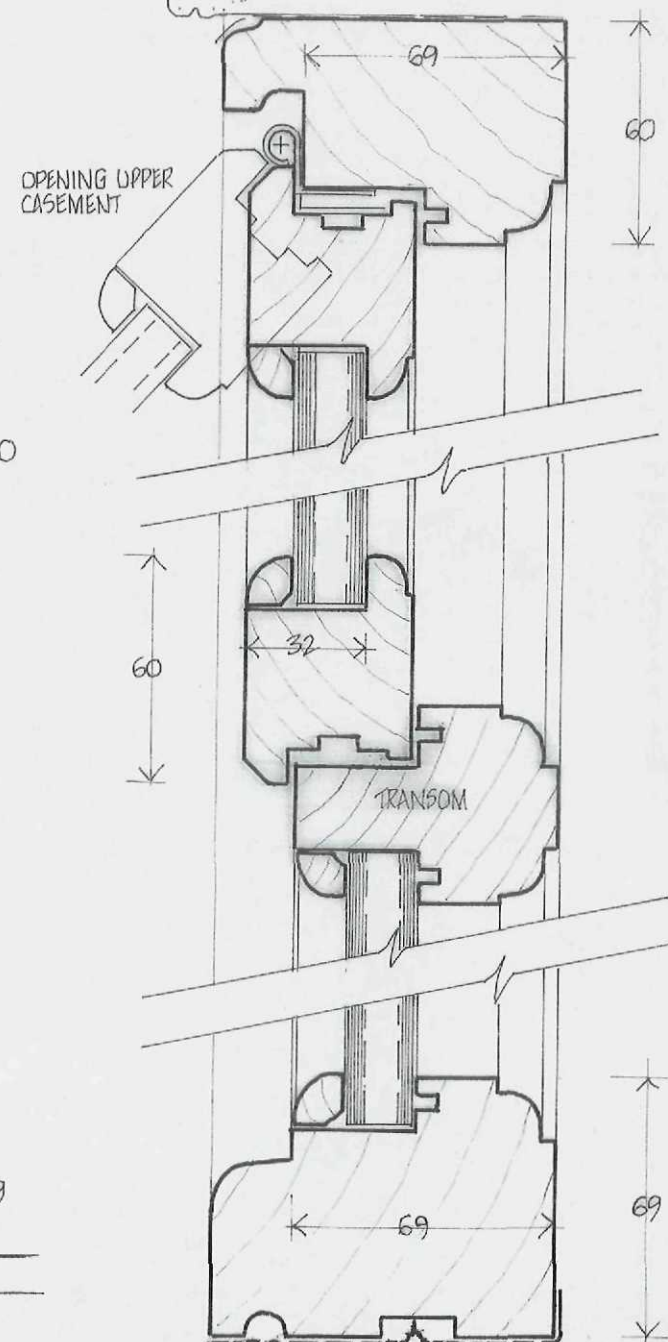

OPENING UPPER
CASEMENT

69

60

60

32


TRANSOM

69

69

LEAD

VERTICAL SECTION
WINDOW 'B'

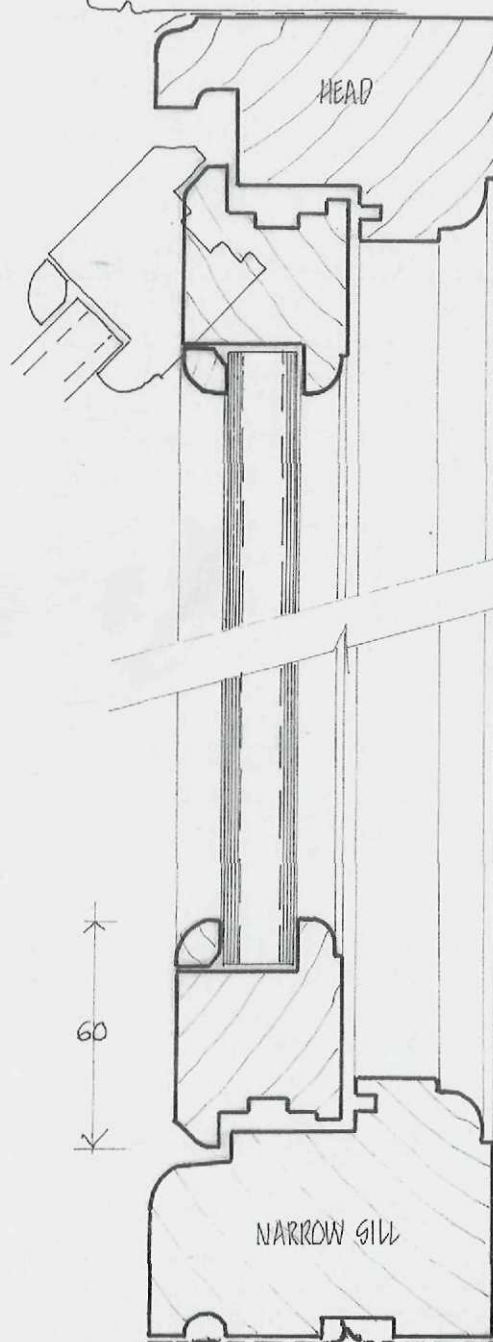

HEAD


60

NARROW SILL

LEAD

VERTICAL SECTION
WINDOWS 'C' AND 'D'

SHDC
Planning & Development
- 5 JUN 2009
Ref: 0413/09

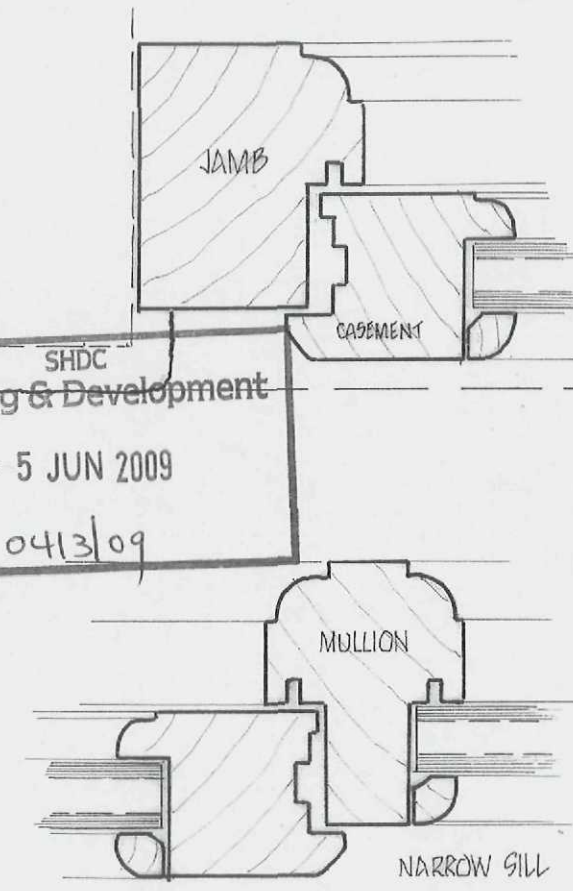

JAMB

CASEMENT

MULLION

NARROW SILL

- ALL JOINERY IN SOFTWOOD PAINTED WHITE GLOSS
- GLAZING TO BE 18 MM SEALED UNIT DOUBLE GLAZING
OBSCURE GLASS GEORGIAN WIRED EXCEPT WINDOW 'A'
- OPENING SIZES TO BE CHECKED ON SITE PRIOR TO MANUFACTURE
- TILED SILLS INTERNALLY
- DO ALL MAKING GOOD TO RENDERED AREAS

**DETERMINED
PLAN**


REPLACEMENT WINDOW
DETAILS: THE SHIP ALBION (PH)

SCALES 1:2, 1:20 DRG N° 0901/WD


EMERGENCY ESCAPE STAIRCASE DETAIL FROM FLAT ROOF TO REAR YARD OF 'THE SHIP ALBION' ALBION STREET, SPALDING, Lincs

SHDC
Planning & Development
- 5 JUN 2009
Ref: 0413/09

STAIRS MANUFACTURED IN SAPELE HARDWOOD AND TREATED
WITH WOOD PRESERVER
203 MM RISERS AND 225 MM GOINGS (1/2 RISE TO BE CHECKED ON SITE)
STRINGS EX 44 X 350 MM, 20 MM THICK RISERS, TREADS EX 44 MM
100 X 100 MM NEWEL POSTS, EX 75 MM HANDRAIL
STAIR WIDTH IN BETWEEN STRINGS, 800 MM

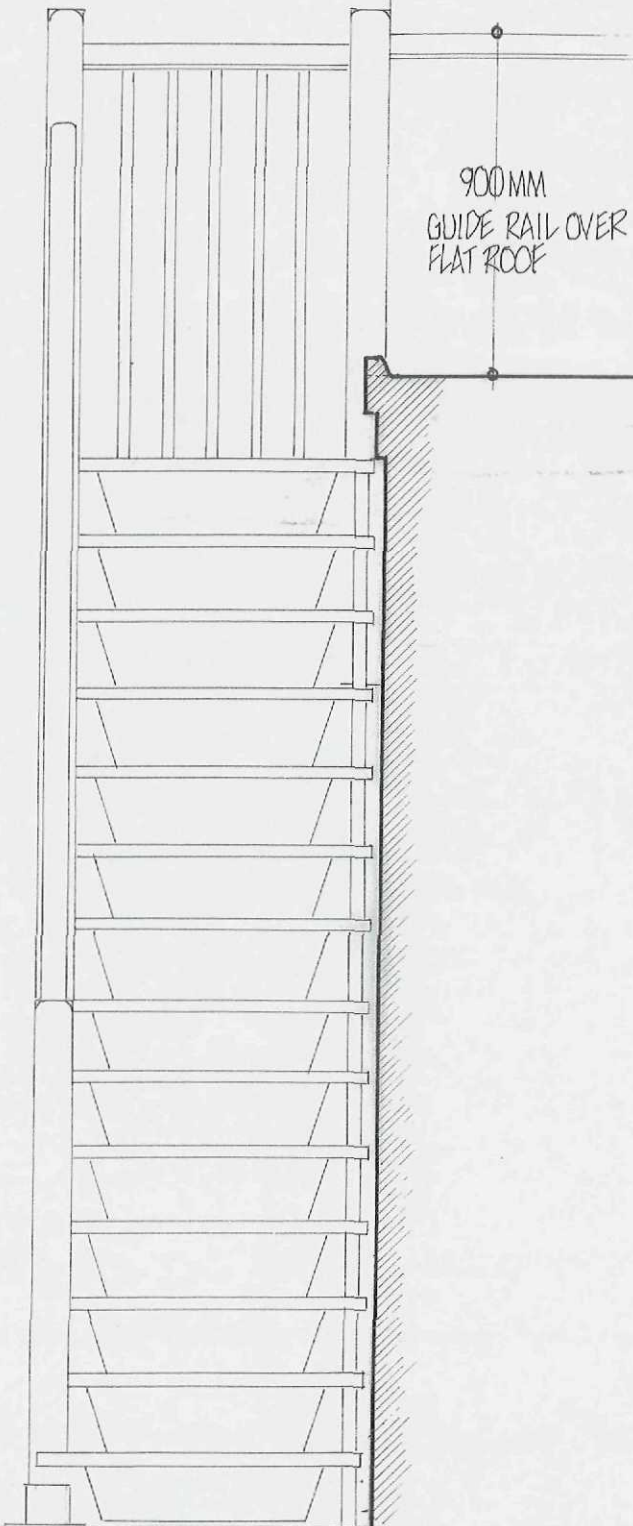

END ELEVATION
1:20

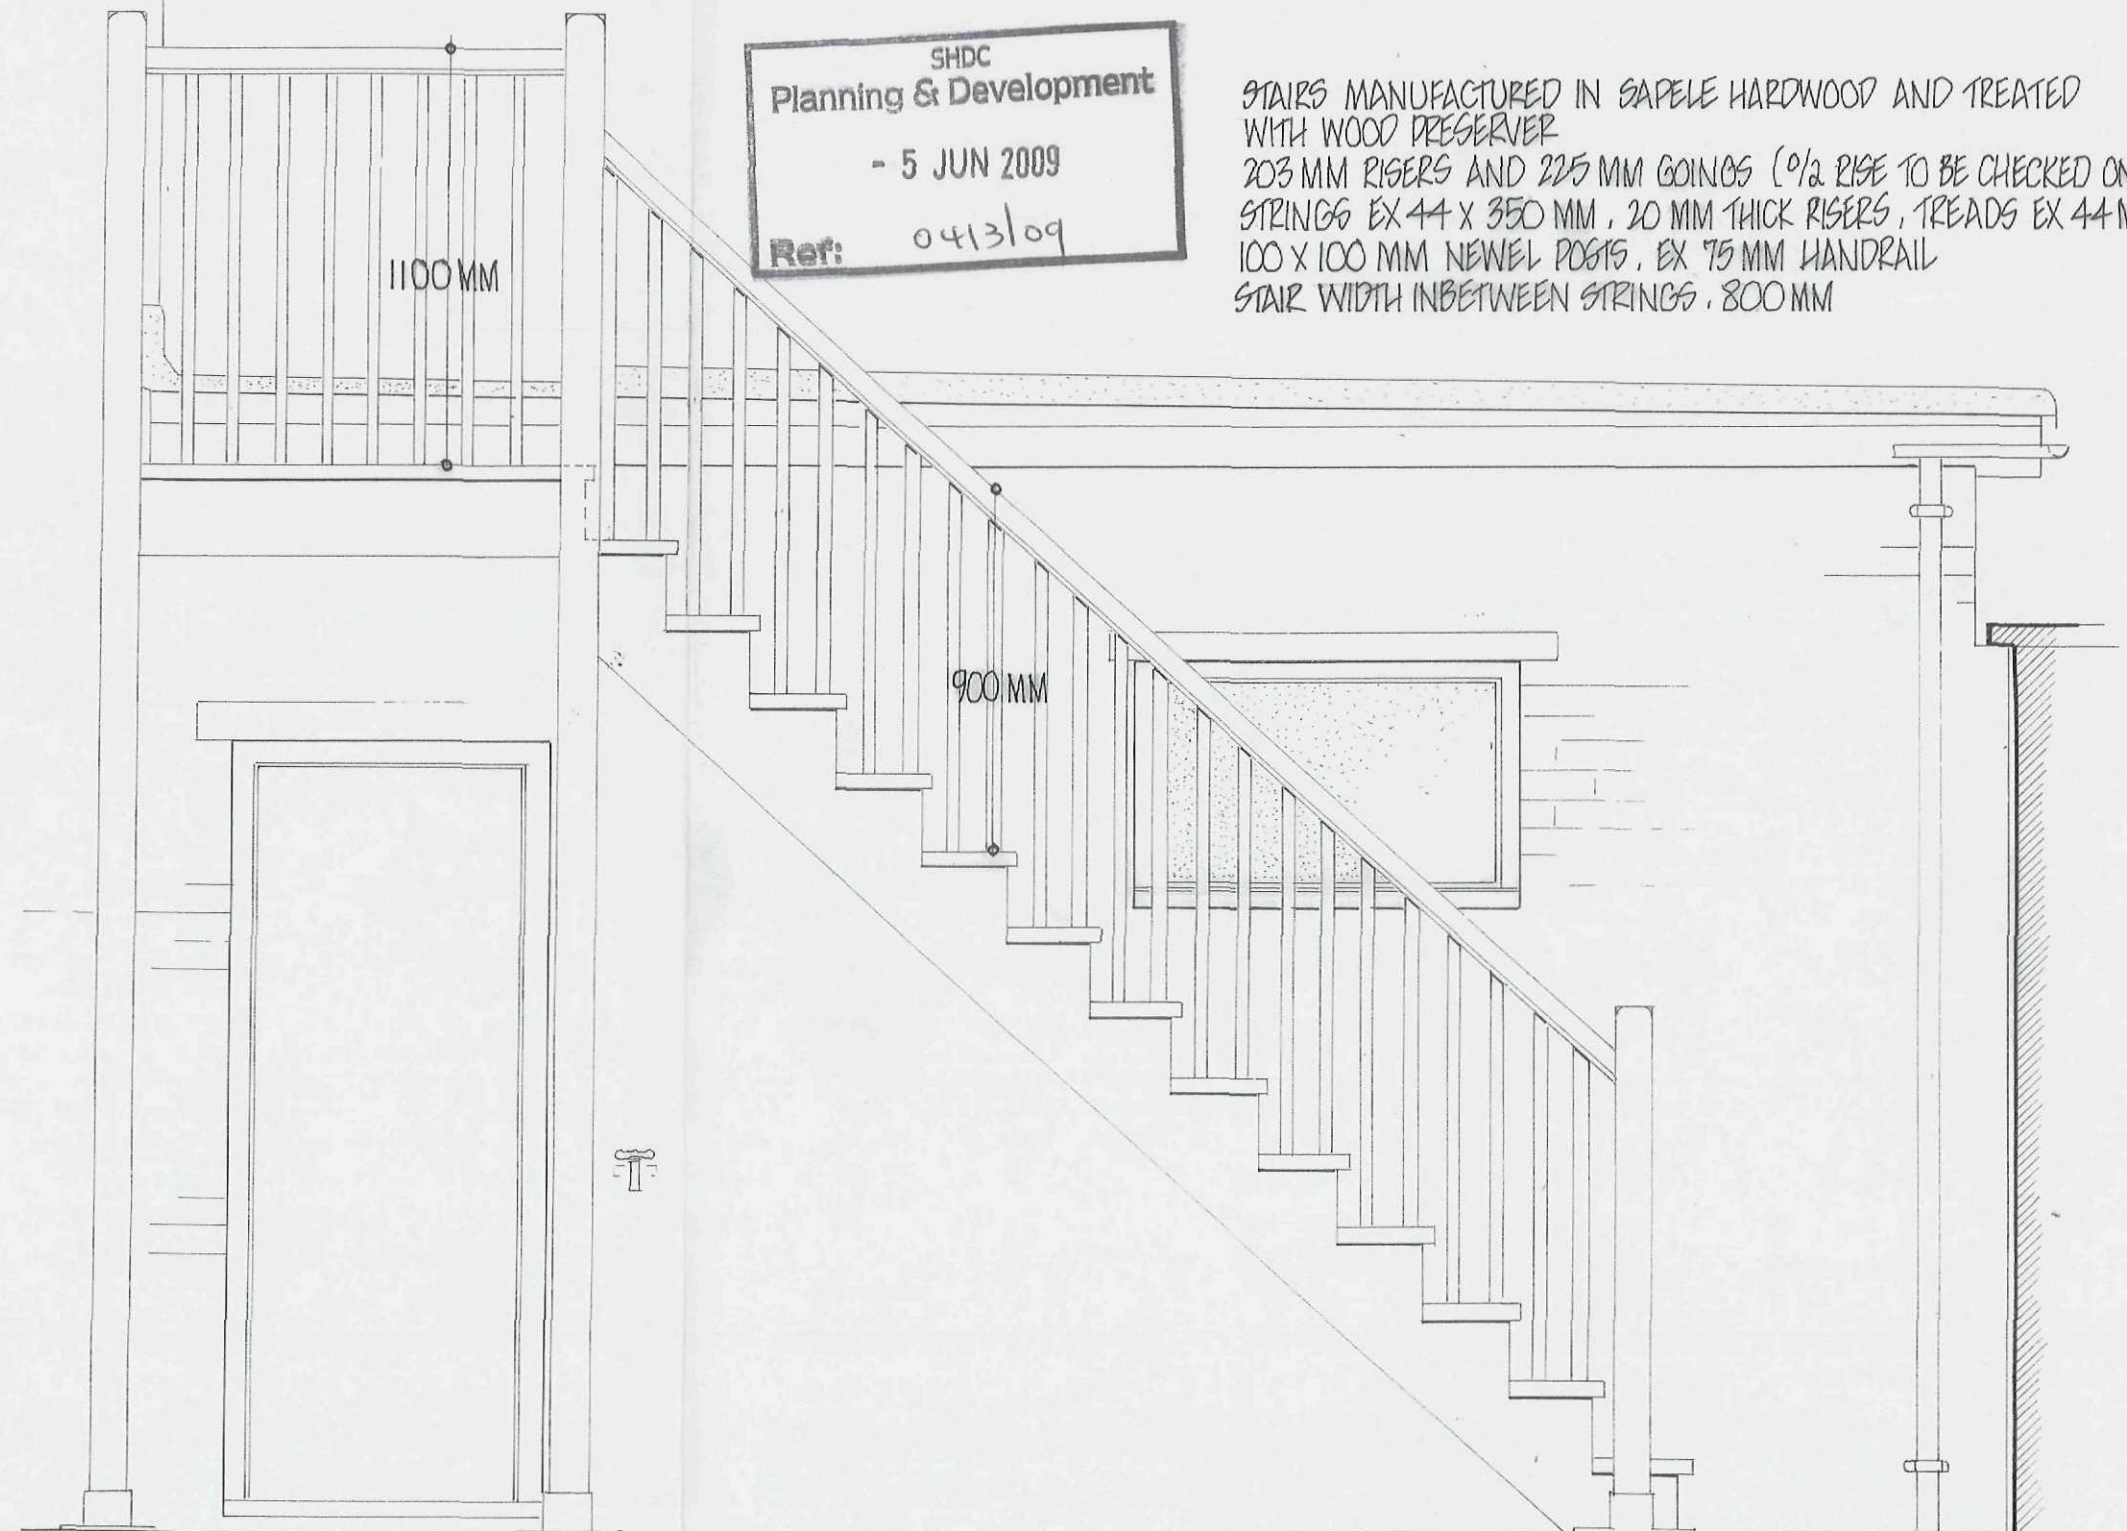

SIDE ELEVATION 1:20

**DETERMINED
PLAN**


DRG N° 0901/ES

OPENING 'E' REAR ELEVATION - NEW DOOR OPENING IN LIEU OF WINDOW, 'SHIP ALBION' SPALDING UNCS, SCALE 1:10


SHDC
Planning & Development

- 5 JUN 2009

Ref: 0413/09

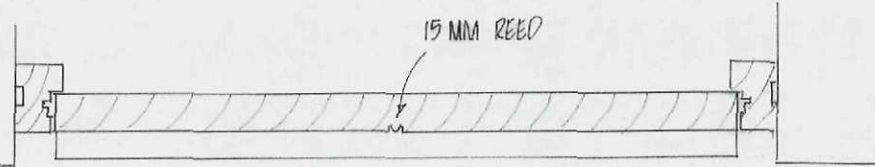

1015 MASONRY OPENING - TO BE CHECKED

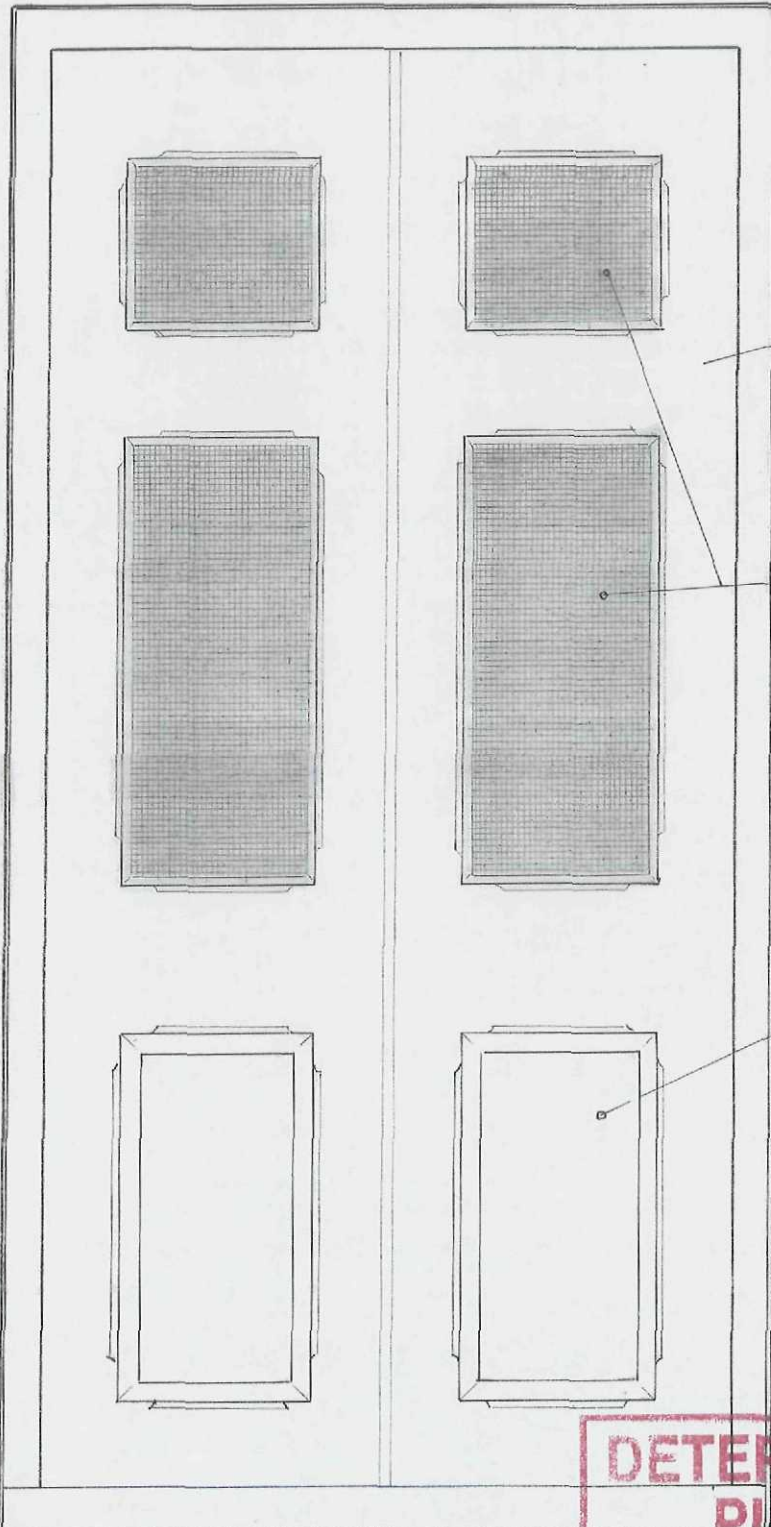


TIMBER DOOR
PAINTED
'OXFORD BLUE'

DOUBLE GLAZED
18 MM SEALED
UNITS -
GEORGIAN WIRED

RAISED PANELS

**DETERMINED
PLAN**

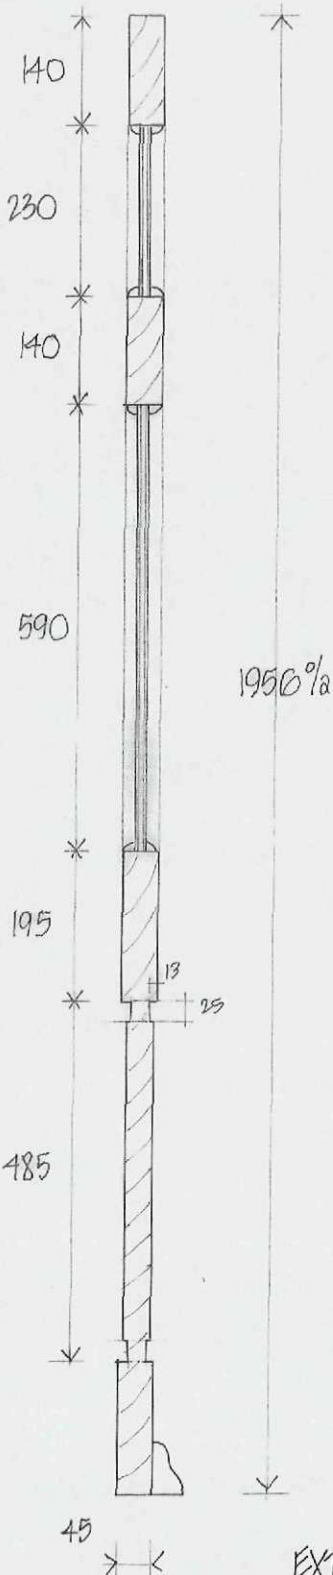

EXTERNAL DOOR DETAIL - REPLACE WINDOW
WITH DOOR (OPENING 'E') FOR DISABLED ACCESS

DRG N° 0901/DD