


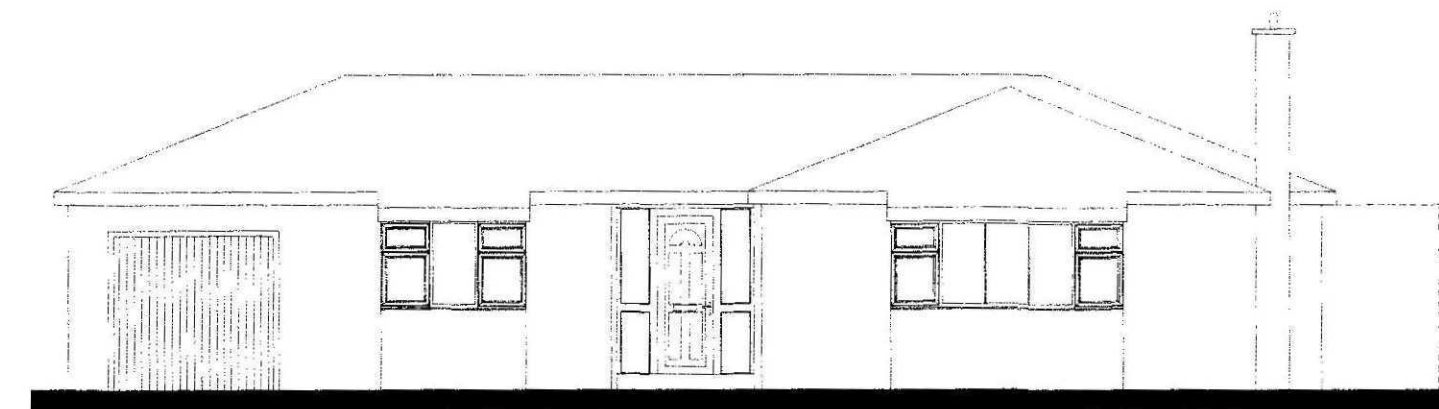


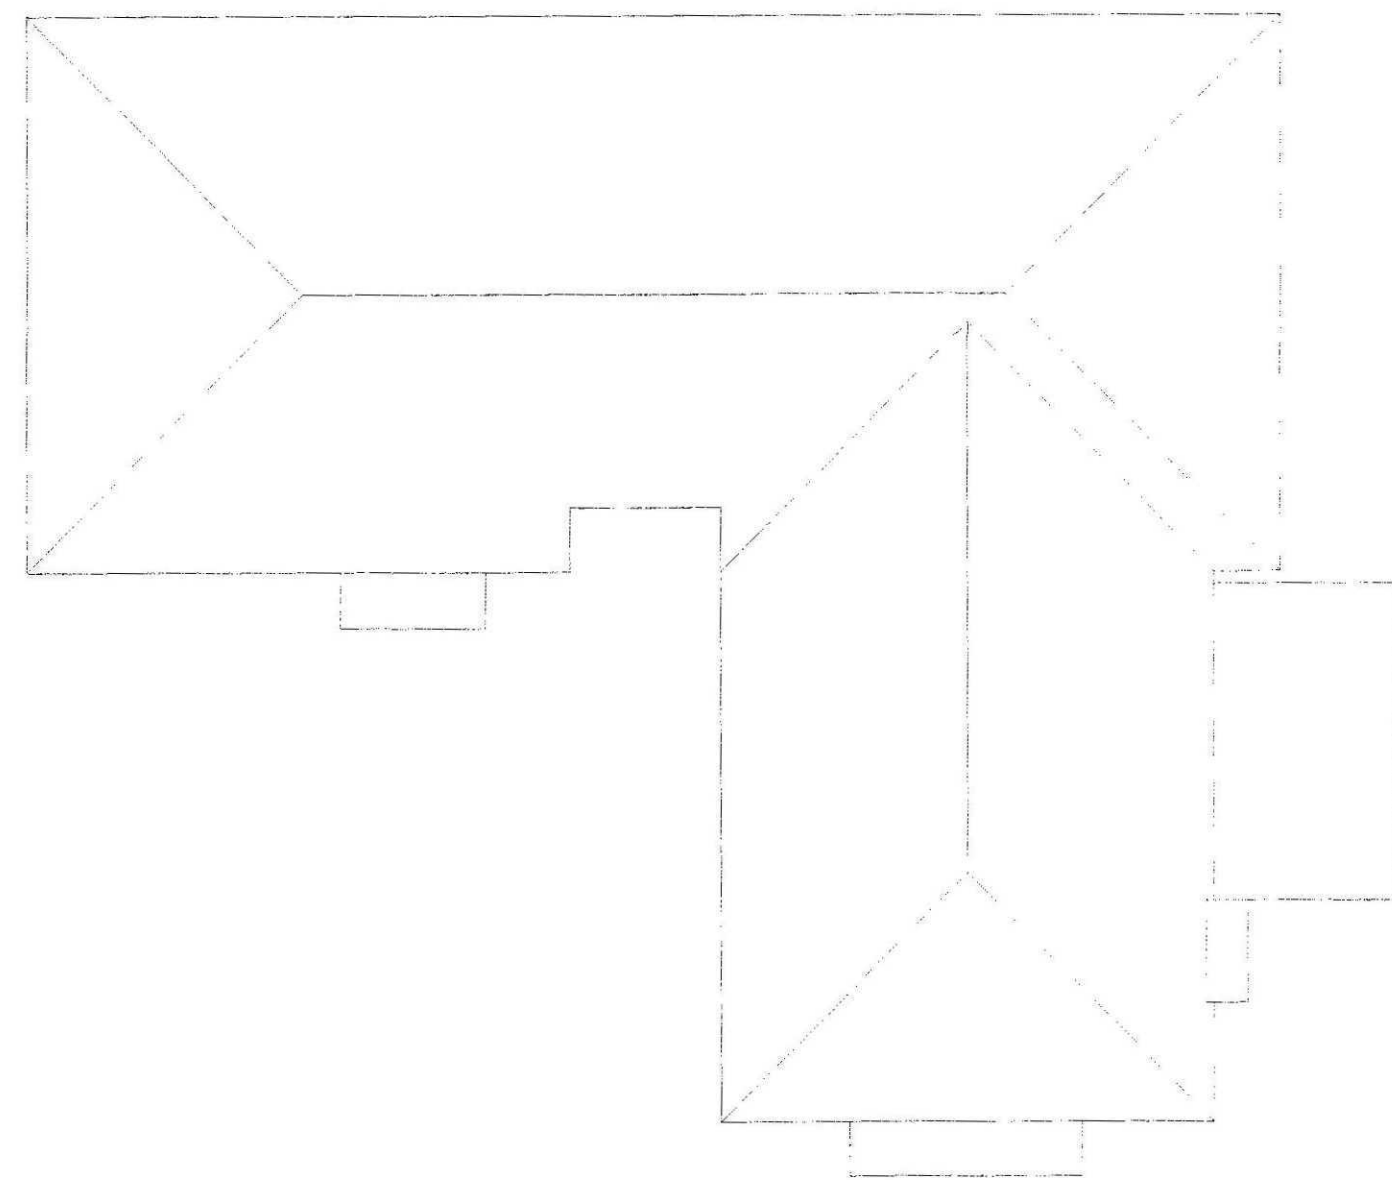


SOUTH ELEVATION - Front

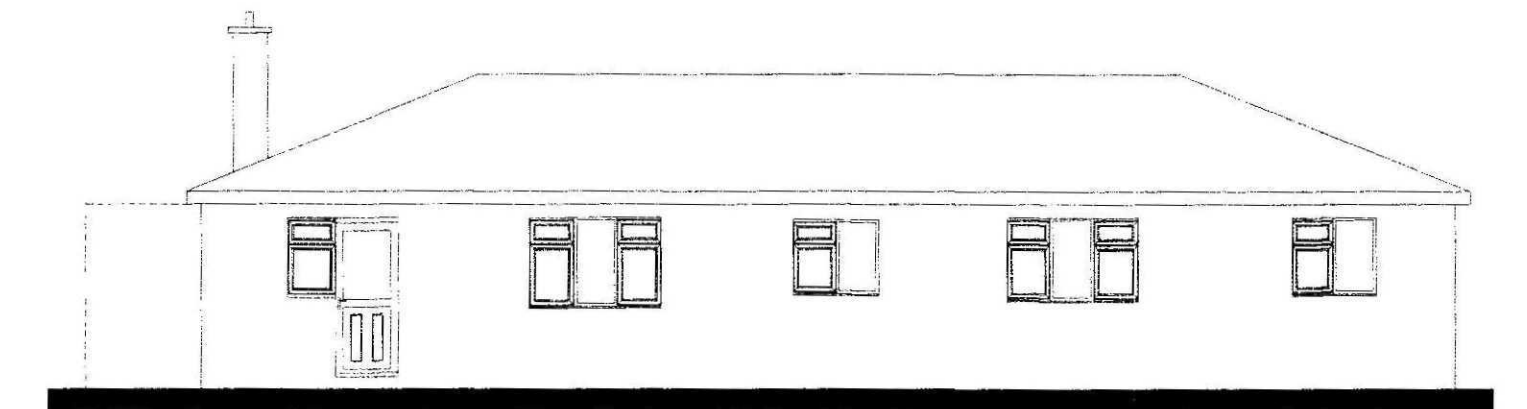


NORTH ELEVATION - Rear

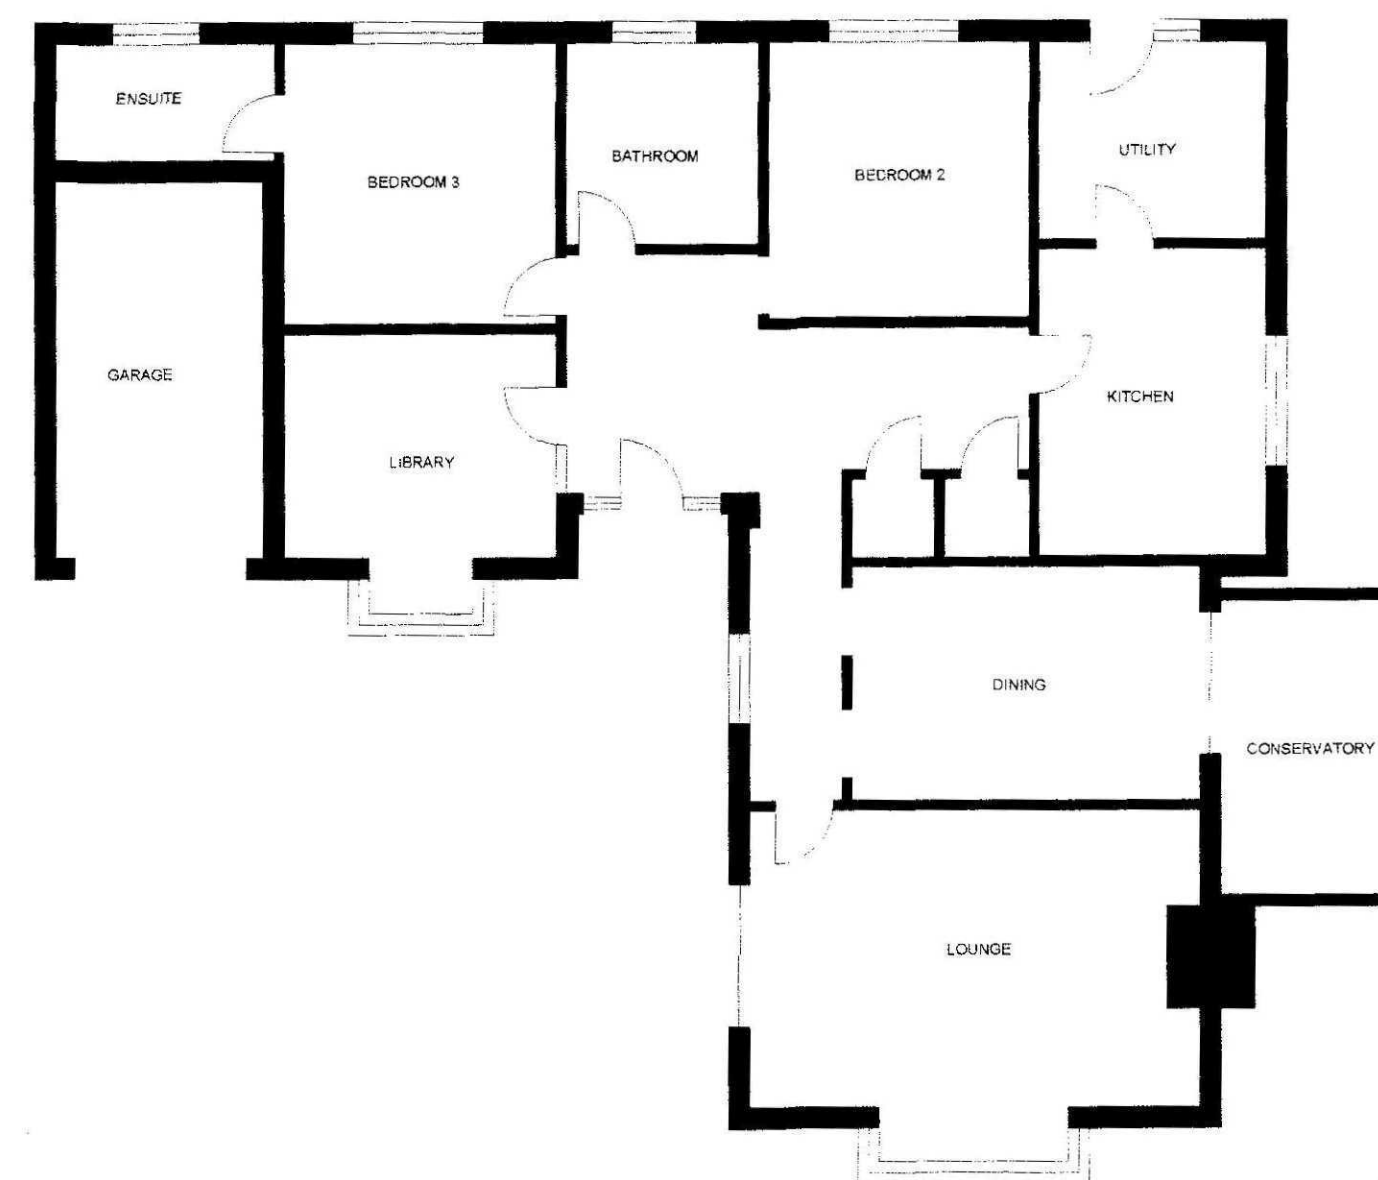

GROUND FLOOR PLAN

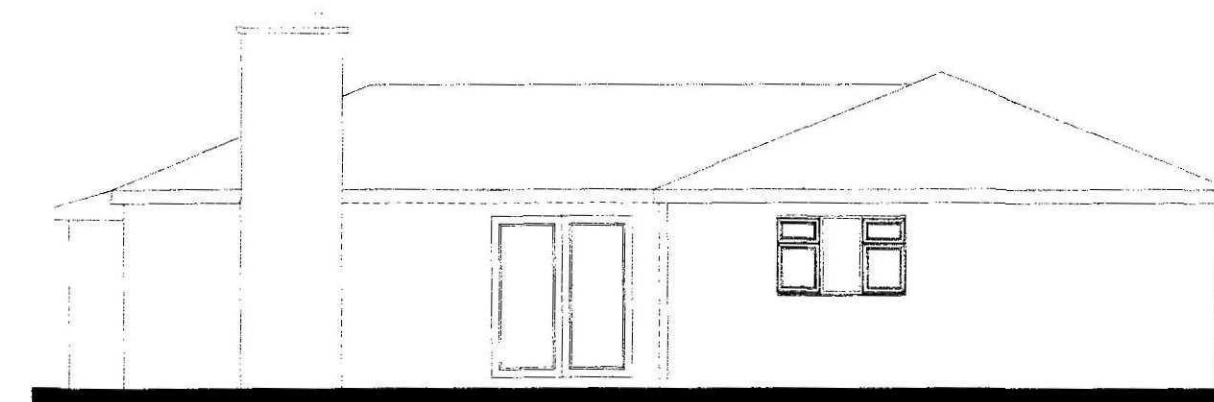

EAST ELEVATION - Side

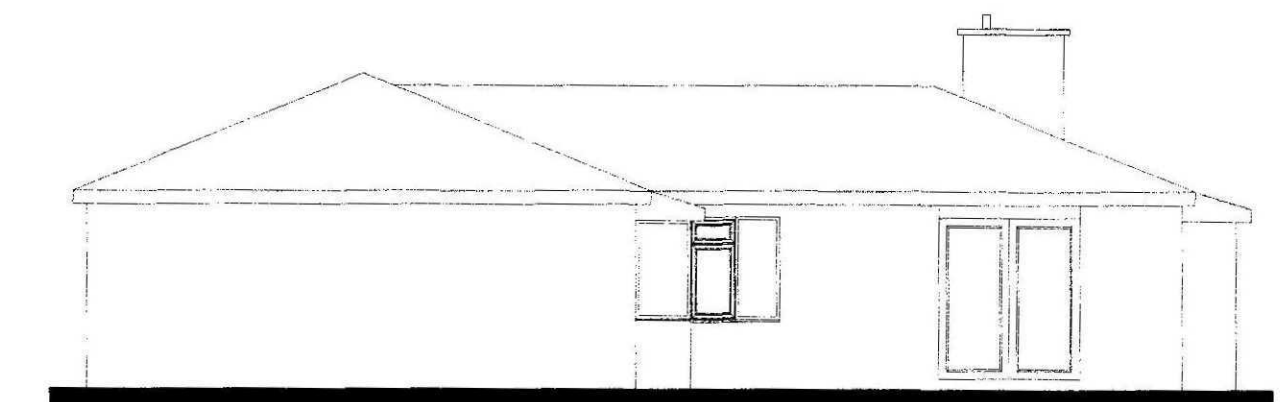

WEST ELEVATION - Side

Title: EXISTING PROPERTY AT 32. BIRCH GROVE SPALDING FOR MR. AND MRS. S. EAGLE		SHDC Planning & Development 03 JUN 2011
Drawing Number: 11/269/PA/001	Ref: 04(2-1)	Rev:

Drawing: MEASURED SURVEY
Do not measure from this drawing. All discrepancies should be reported to the architects. This drawing should be read in conjunction with the specification and standard details. All intellectual property rights are the copy right of Trevor A Clay RBA, Ltd ©

Revision:			
Scales: 1:100	Sheet Size: A1	Date: 01.02.11	Drawn: AWM

14 Old Fendike Road
 Weston Hills
 SPALDING
 Lincolnshire PE12 6DD
 Tel/Fax 01406 380027
 Mobile 07778 597975

