


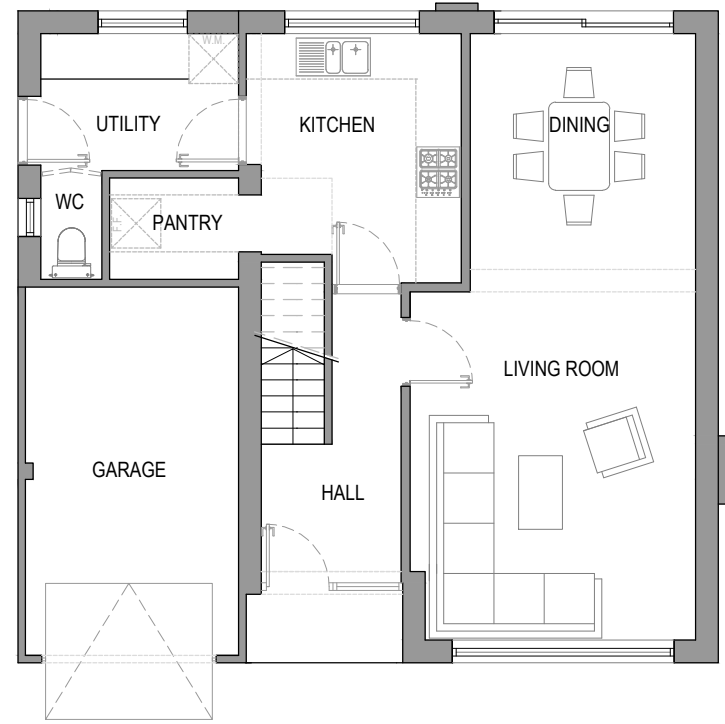


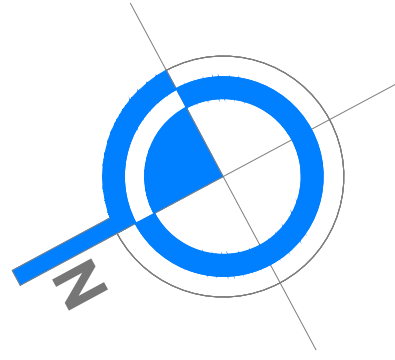


GROUND FLOOR PLAN EXISTING
SCALE 1:100

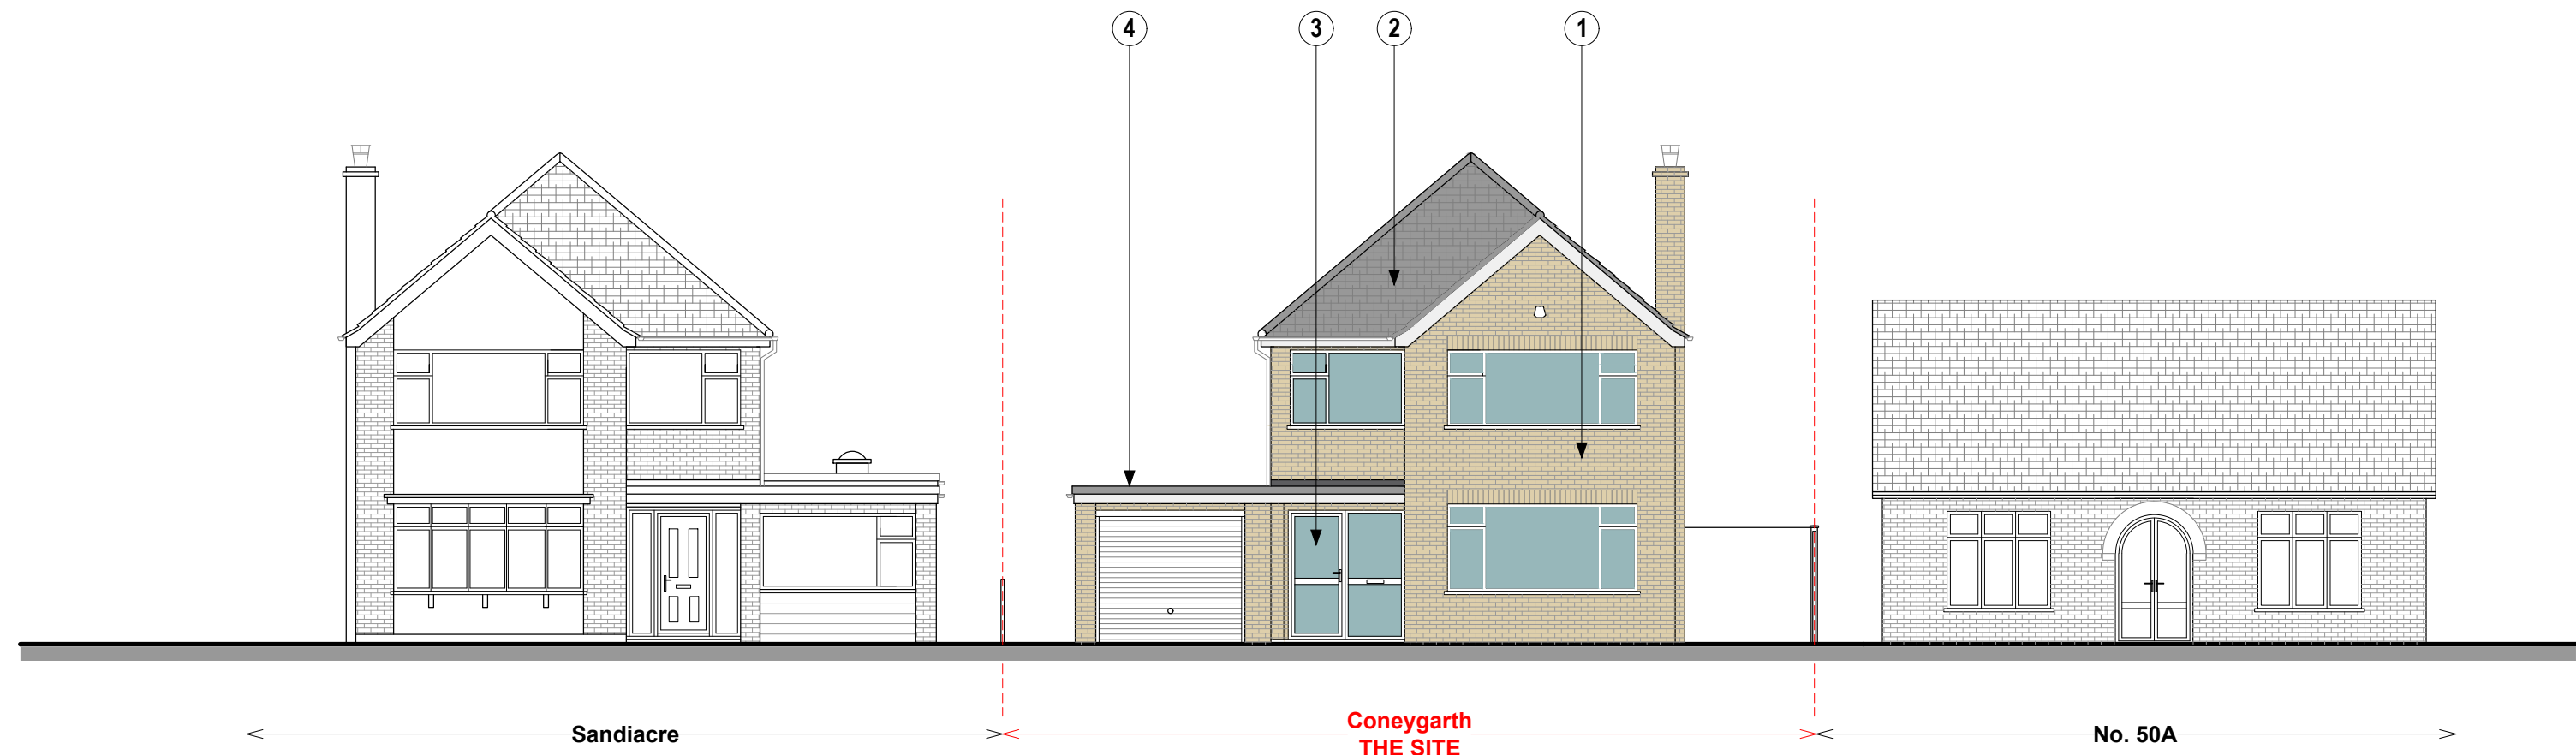


WEST - NORTH ELEVATION - EXISTING - context elevation
SCALE 1:100

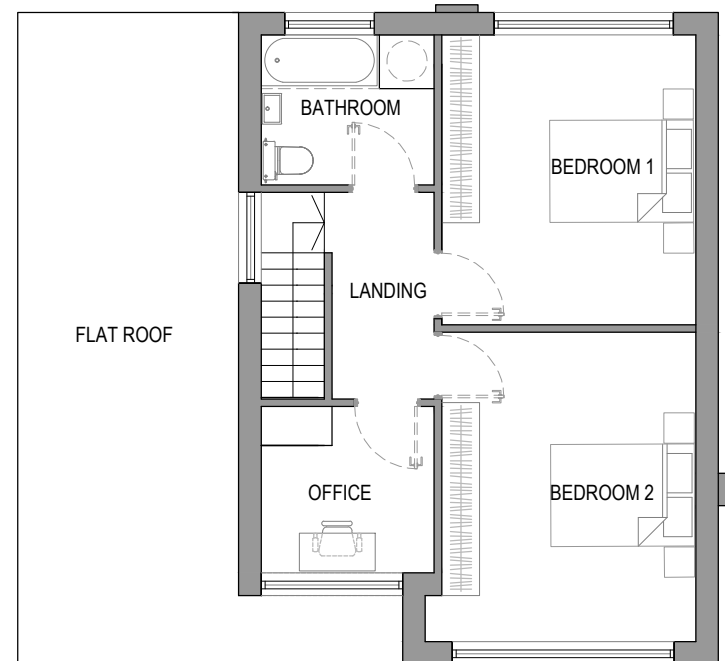


FIRST FLOOR PLAN EXISTING
SCALE 1:100

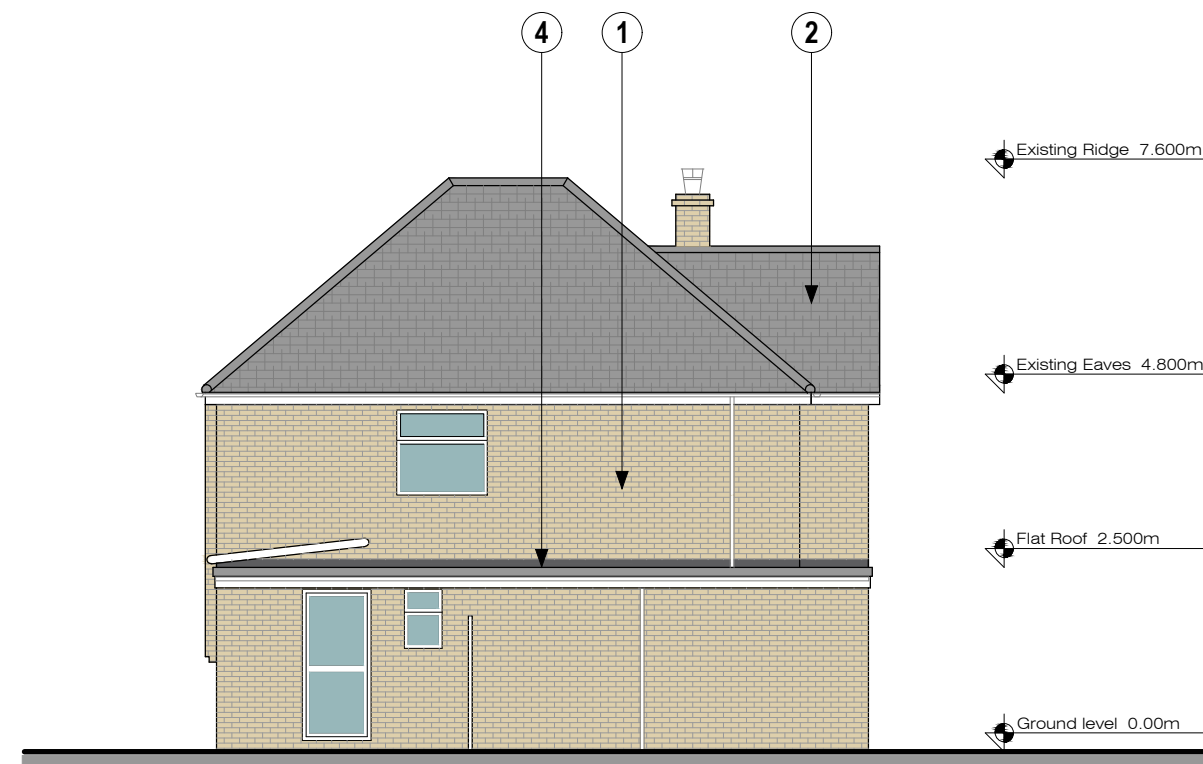


NORTH - EAST ELEVATION - EXISTING
SCALE 1:100

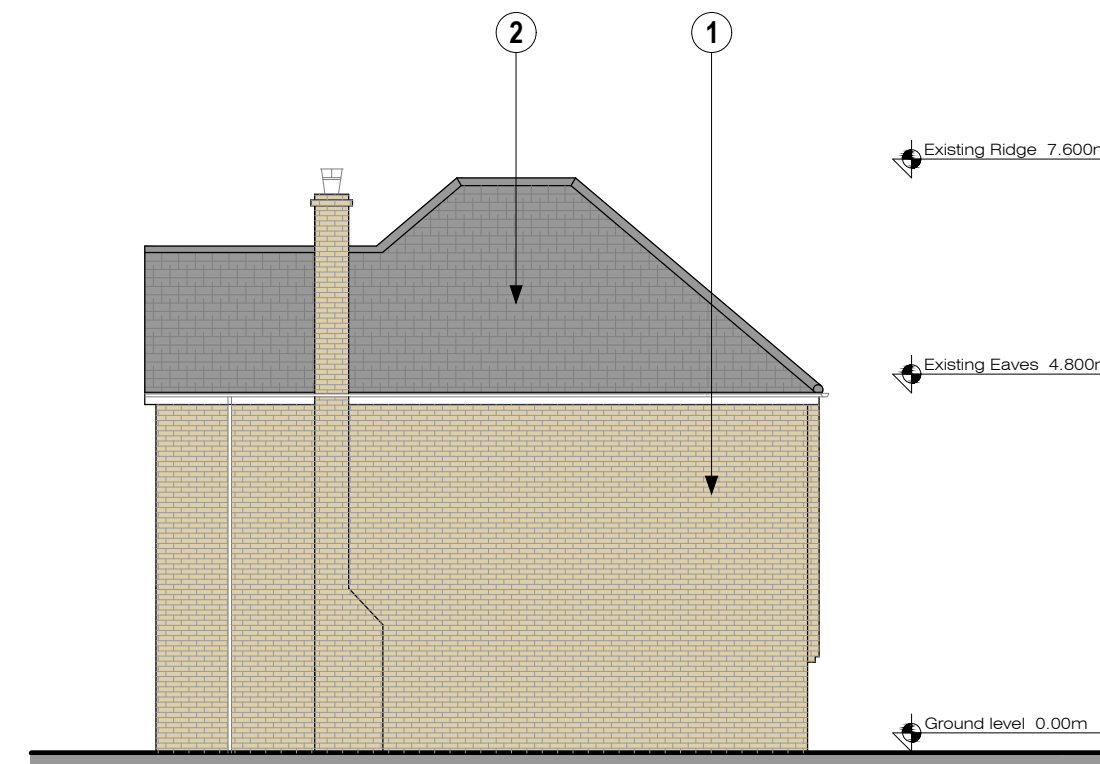

SOUTH - WEST ELEVATION - EXISTING
SCALE 1:100

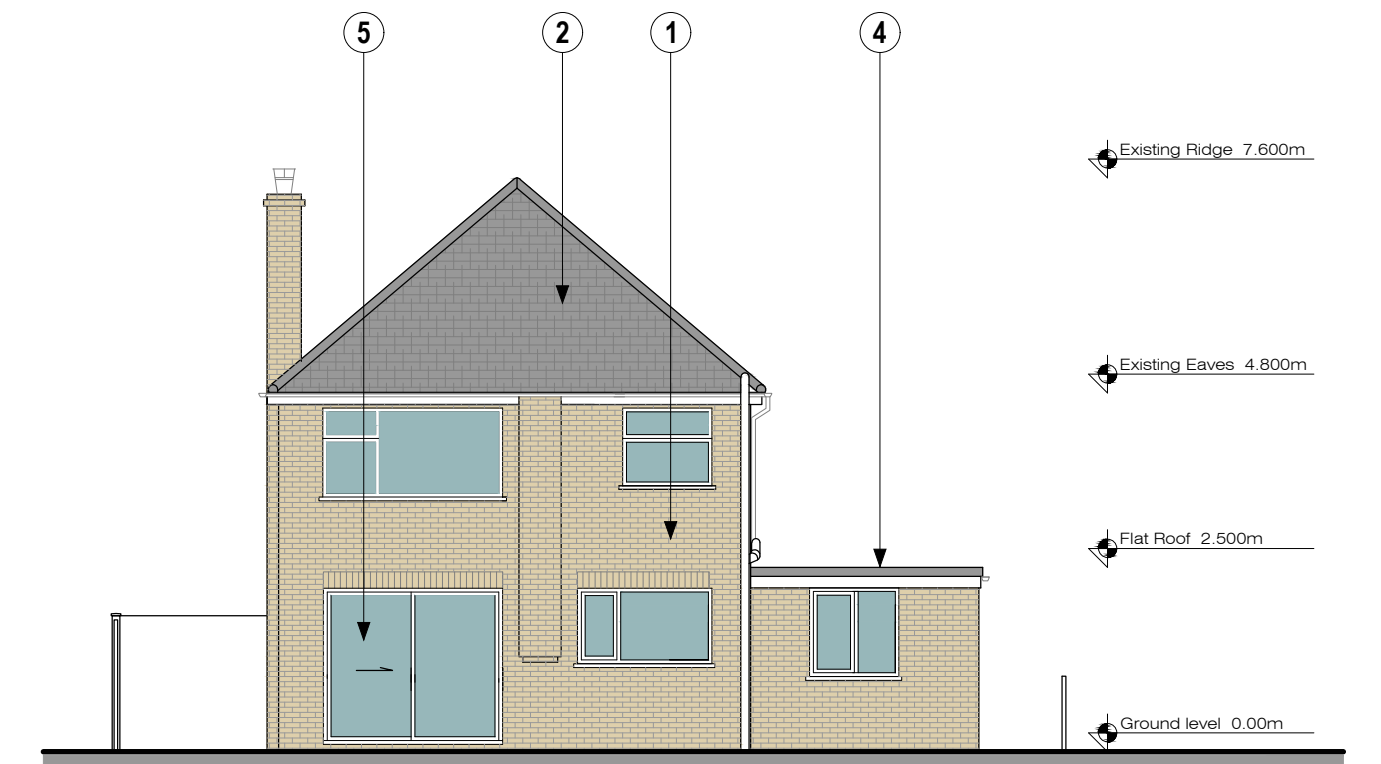

EAST - SOUTH ELEVATION - EXISTING
SCALE 1:100

 

ELEVATION LEGEND:

- 1 BUFF FACE BRICK EXISTING
- 2 CONCRETE ROOF TILES EXISTING
- 3 uPVC DOORS
- 4 FLAT ROOF

Project address: Coneygarth, Cowbit Road Spalding PE11 2RJ		
Drawing: Plans & Elevations Existing		
Scale: 1:100@ A1	Drawn By: A.J.	Drawn date: May 2024
Drawing No: 24-018 - P203		Revision:



t: 0 7749 106 877
e: pat.studio@outlook.com

NOTE: If you are in doubt with any of the information on this drawing, ask for it to be verified. The contractor is to check and verify all dimensions on site before proceeding with the works. Alert PAT Studio Architecture of any discrepancies. This drawing is the copyright of PAT Studio Architecture.