


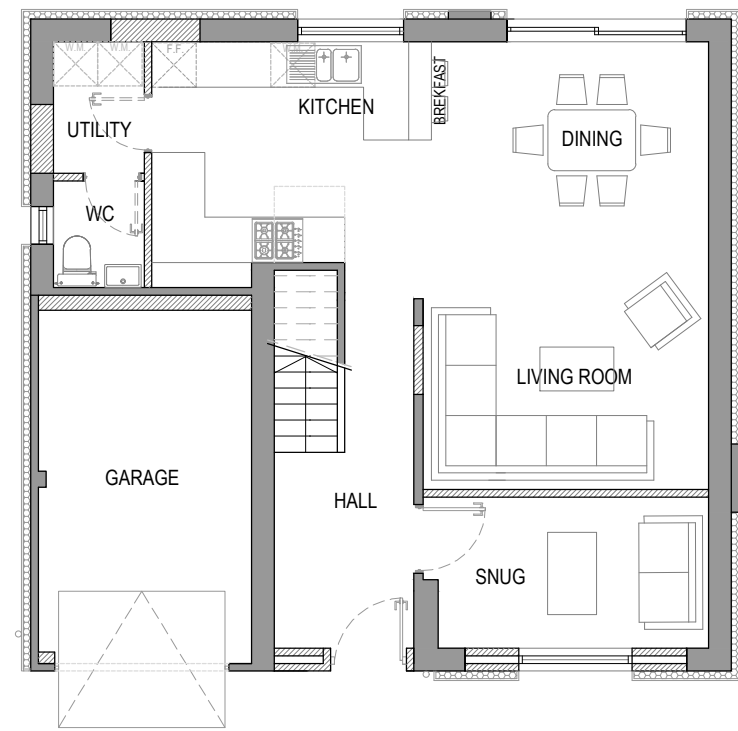


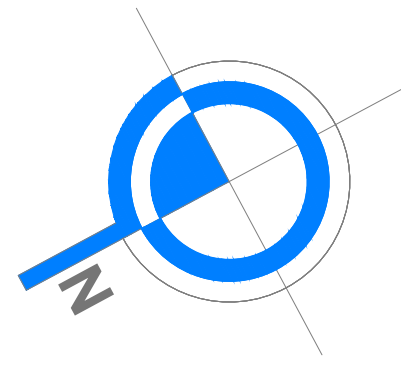


GROUND FLOOR PLAN - PROPOSED
SCALE 1:100

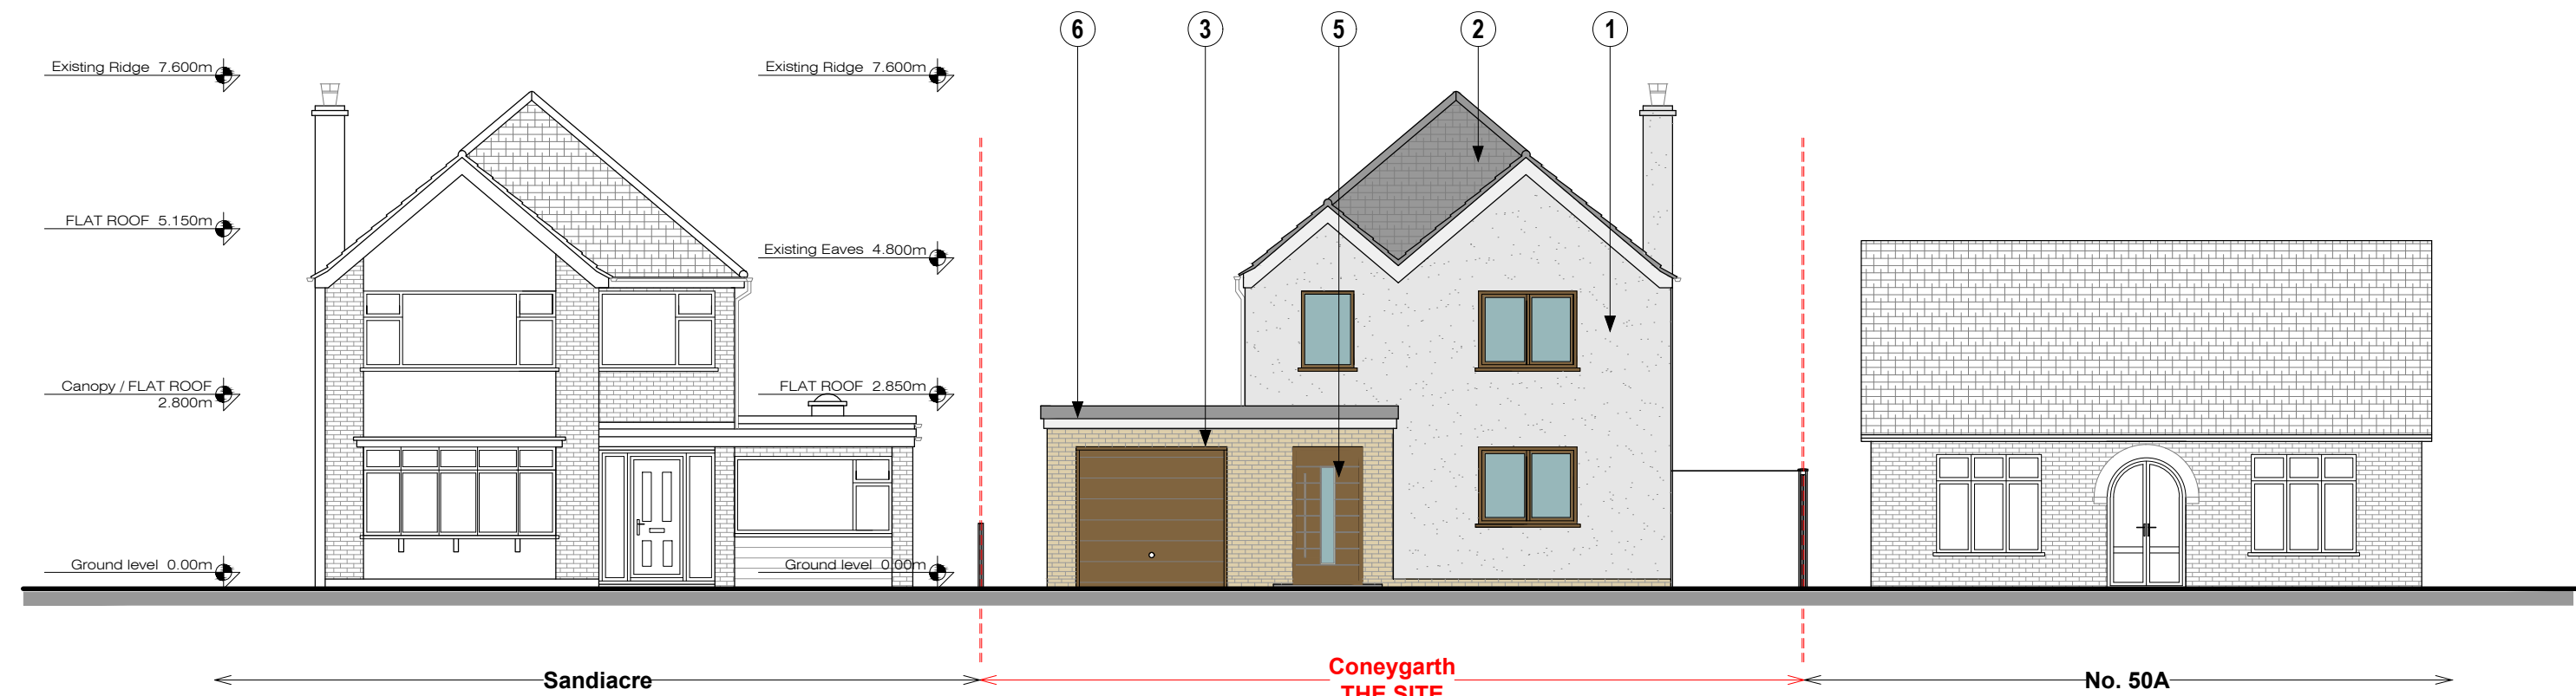


WEST - NORTH ELEVATION - PROPOSED - context elevation
SCALE 1:100

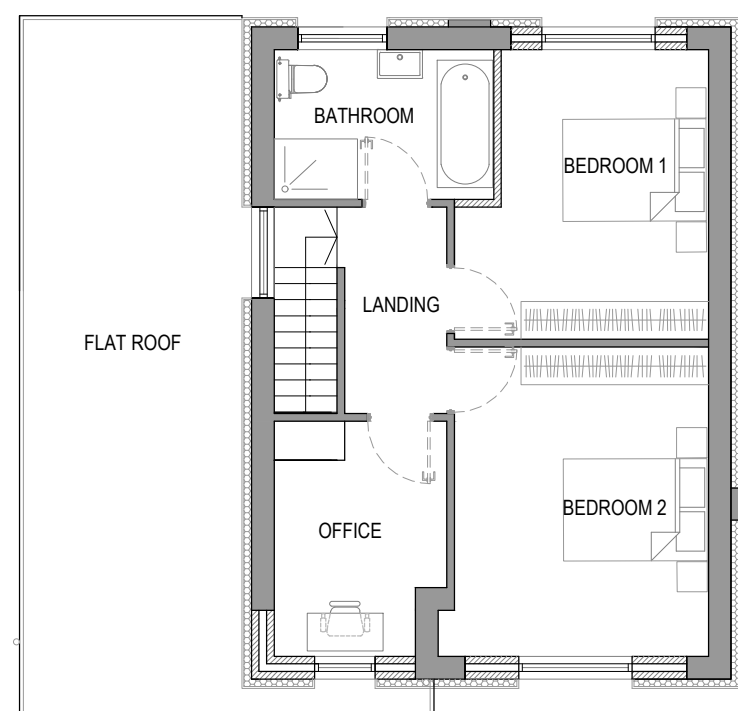


FIRST FLOOR PLAN - PROPOSED
SCALE 1:100

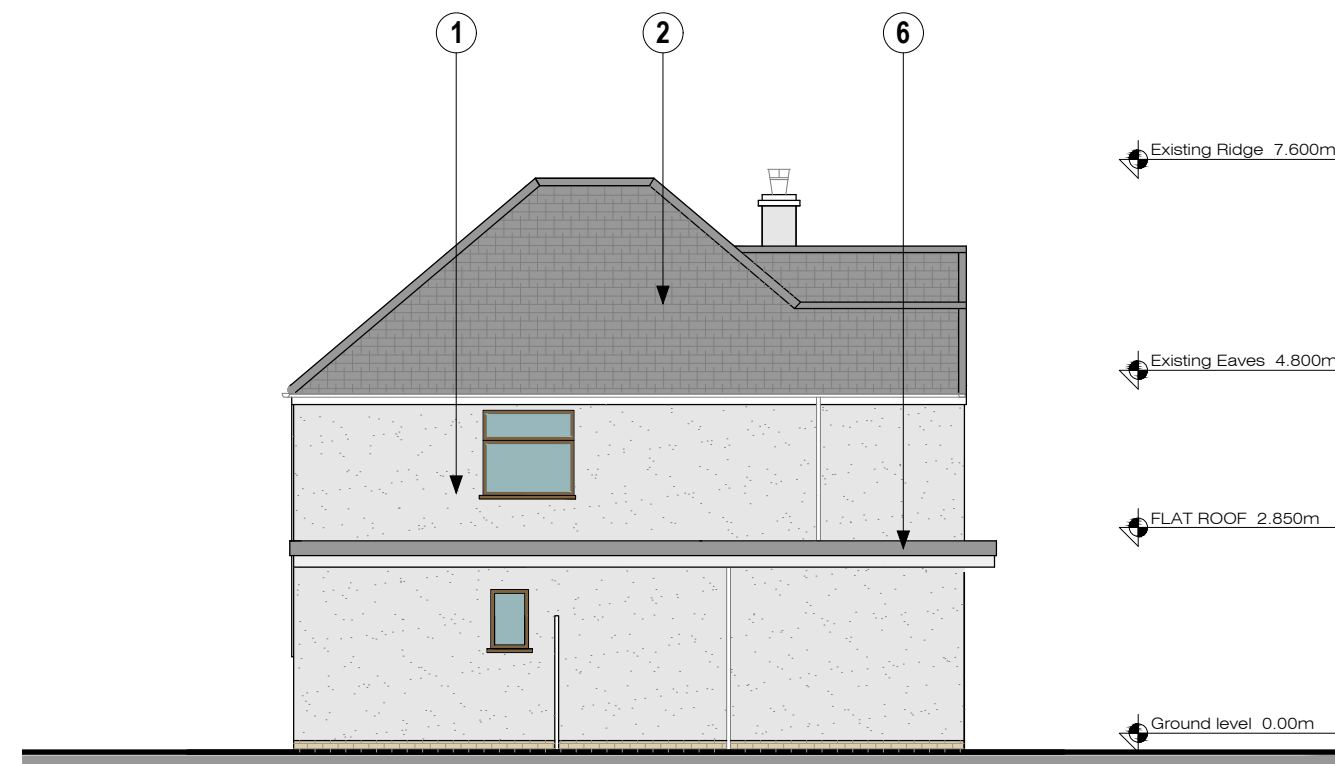


NORTH - EAST ELEVATION - PROPOSED
SCALE 1:100

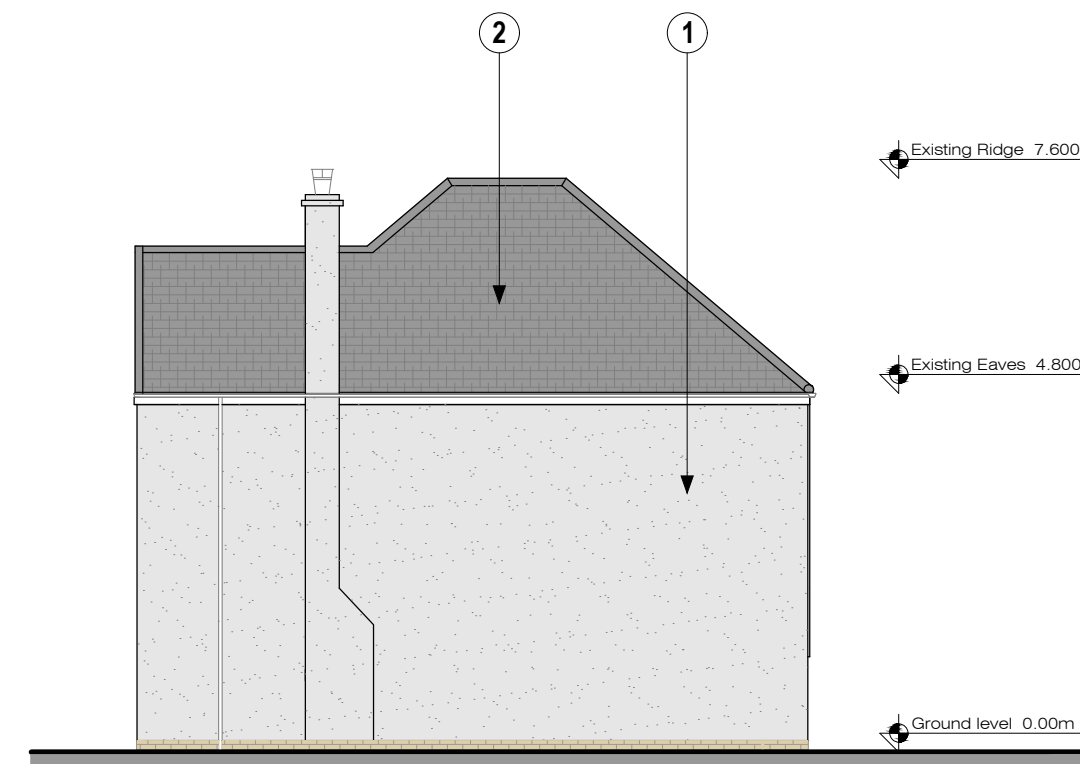

SOUTH - WEST ELEVATION - PROPOSED
SCALE 1:100

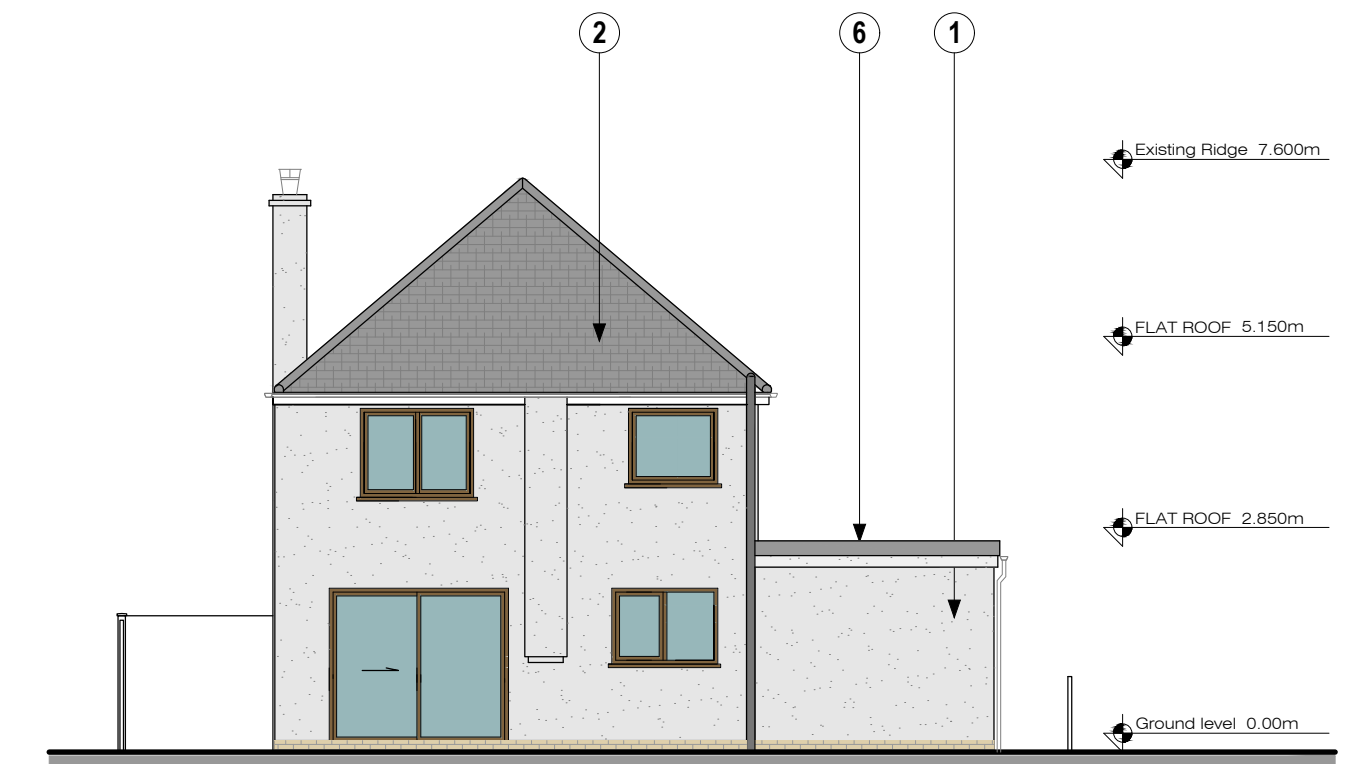

EAST - SOUTH ELEVATION - PROPOSED
SCALE 1:100

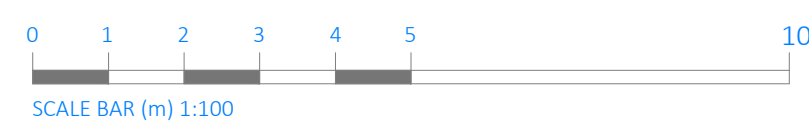

ELEVATION LEGEND PROPOSED:

- 1 K-RENDER - WHITE OR SIMILIAR
- 2 CONCRETE ROOF TILES EXISTING
- 3 FACING BRICK BUFF
- 5 WOODEN DOORS
- 6 FLAT ROOF

Project address: Coneygarth, Cowbit Road Spalding PE11 2RJ		
Drawing: Plans & Elevations Proposed		
Scale: 1:100@ A1	Drawn By: A.J.	Drawn date: May 2024
Drawing No: 24-018 - P204	Revision:	



t: 0 7749 106 877
e: pat.studio@outlook.com